


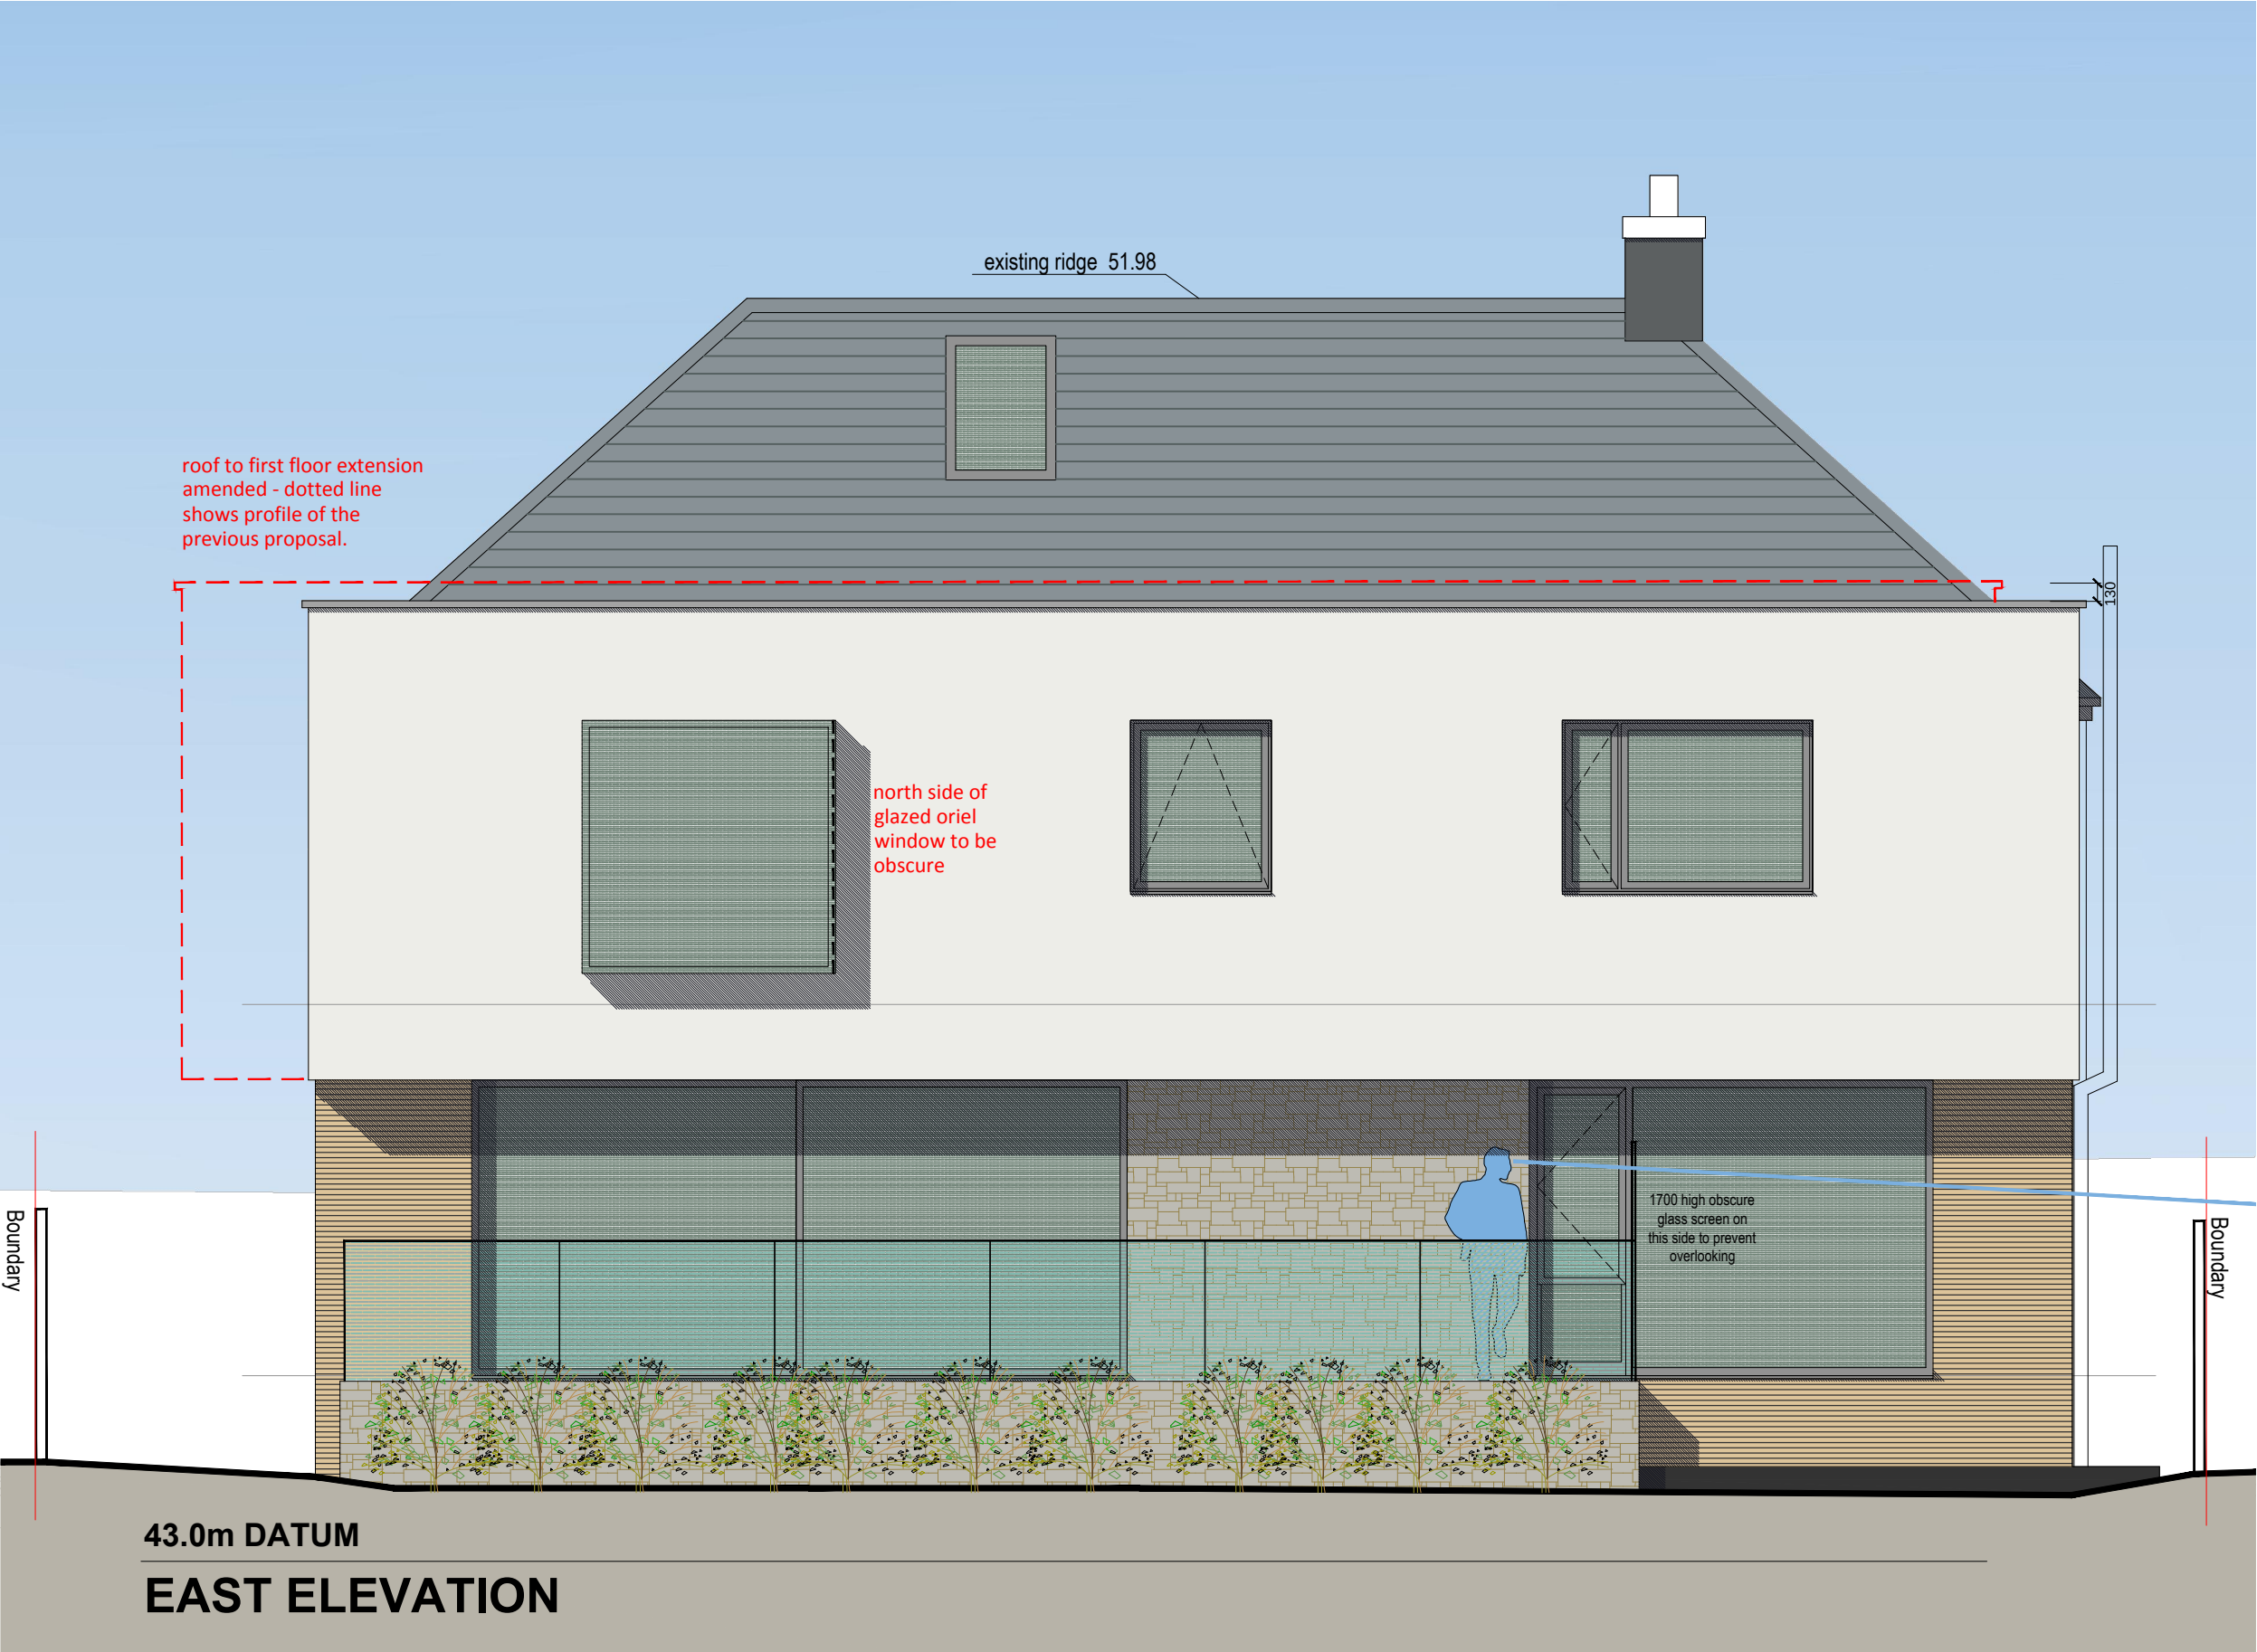

**NOTES:**

This drawing has been prepared for the purposes of submitting a Planning Application and is not to be used for any other purpose. Dimensions are indicative and should be referenced against measured surveys only.

This drawing is the property of Martin Ralph and must not be reproduced, in part or whole, or deviated from, without their permission.

| AMENDMENTS |                                                        | DATE     |
|------------|--------------------------------------------------------|----------|
|            |                                                        |          |
|            |                                                        |          |
| B          | changes to rear extension and glazed screen on terrace | 06.09.19 |
| A          | Minor change to Legend                                 | 18.06.19 |

**CLIENT**

**Neil and Jodie Perkins**  
**62 Ferndale**  
**Waterlooville**  
**Hampshire, PO7 7PB**

**PROJECT**

**PROPOSED FIRST FLOOR REAR  
EXTENSION & INTERNAL  
RECONFIGURATION**

**DRAWING TITLE**

**EAST ELEVATION - REAR**  
AS PROPOSED

**DATE**

FEBRUARY 2019

**SCALE**

1:50 @ A3

| DRAWING No. | REVISION |
|-------------|----------|
| 19A_012 013 | B        |

MARTINRALPH

ARCHITECTS

RIBA

CHARTERED ARCHITECTS  
SURVEYORS & ENGINEERS

Chartered Practice

Part of THE MARTIN RALPH GROUP

11 Dragoon House  
Hussar Court  
Brambles Business Park  
Portsmouth  
Hampshire  
PO7 7SF

[www.martinralph.co.uk](http://www.martinralph.co.uk)  
[info@martinralph.co.uk](mailto:info@martinralph.co.uk)  
T. 023 9225 7711  
F. 023 9225 7712

- SLATE**  
Natural slate roofing tiles to be used on the existing roof
- ZINC**  
Select areas zinc cladding to be used to mark transition between the existing and new extension
- STONE**  
Natural stone cladding to be used as accent detail on the back and partly inside. - colour grey
- BRICK PLINTH**  
Existing and new plinth to be painted dark grey
- RENDER**  
Quality white render - StoRend or similar
- TIMBER SLATS**  
Select areas of quality timber slats used as rainscreen cladding
- BRICK**  
Existing red brick work being retained.
- BALUSTRADE**  
Glazed panels for the elevated decking areas