
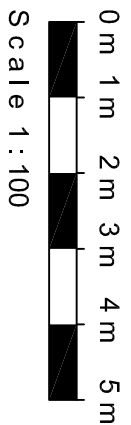
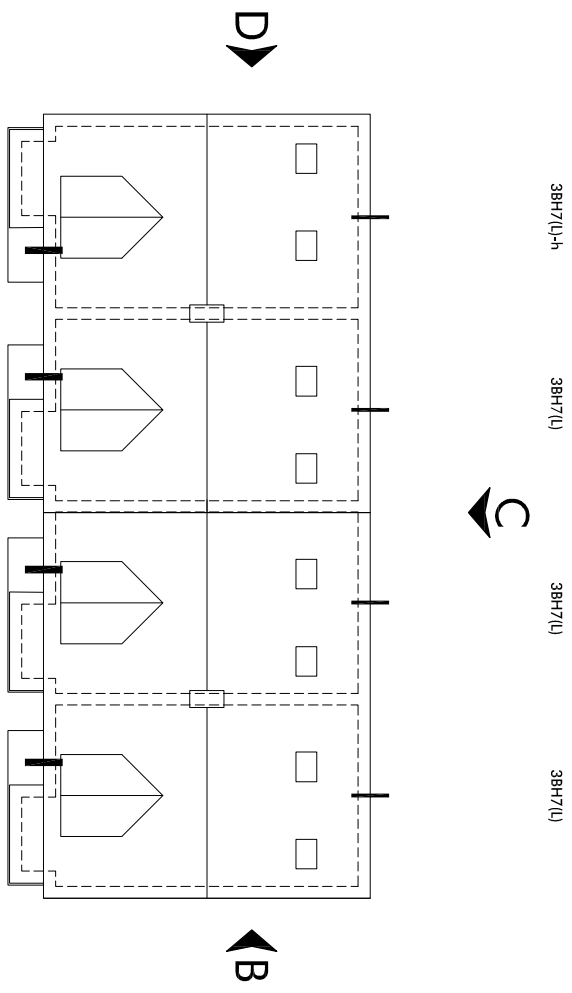
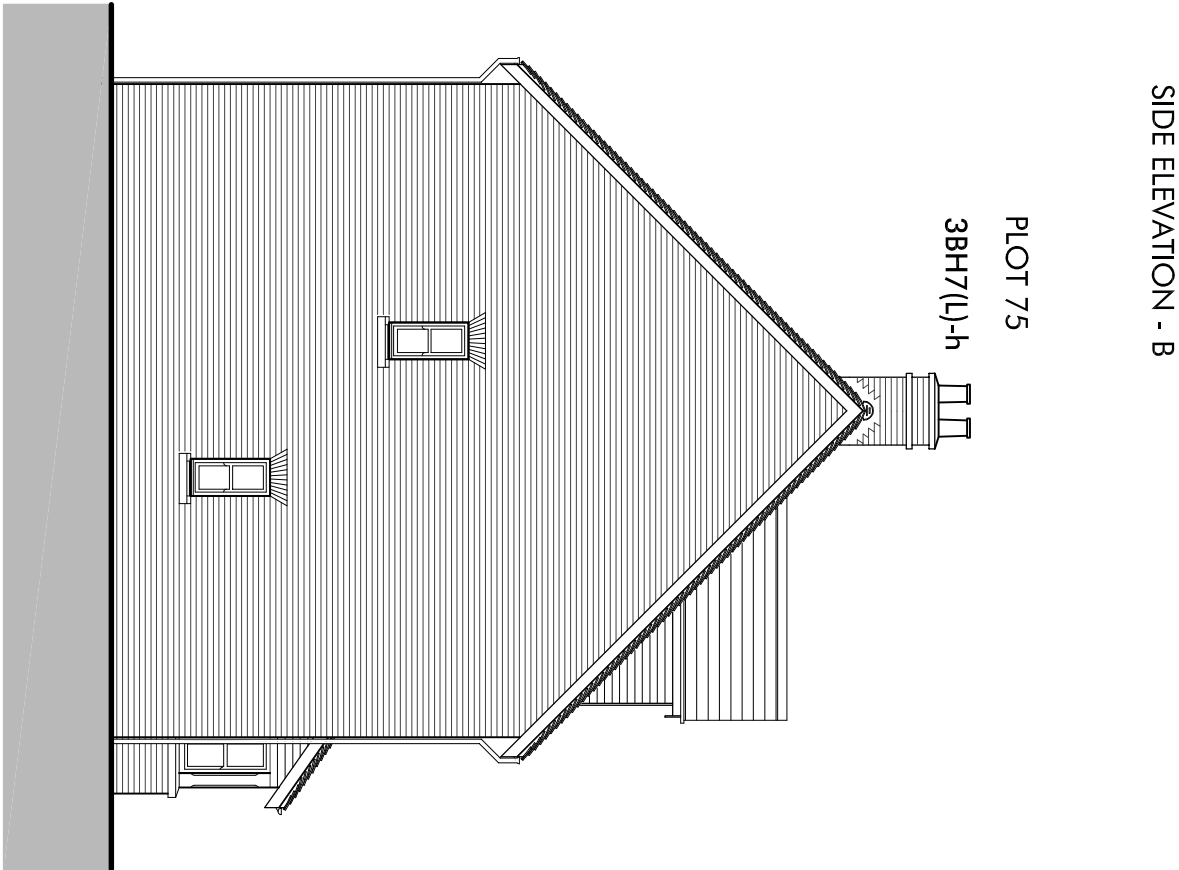
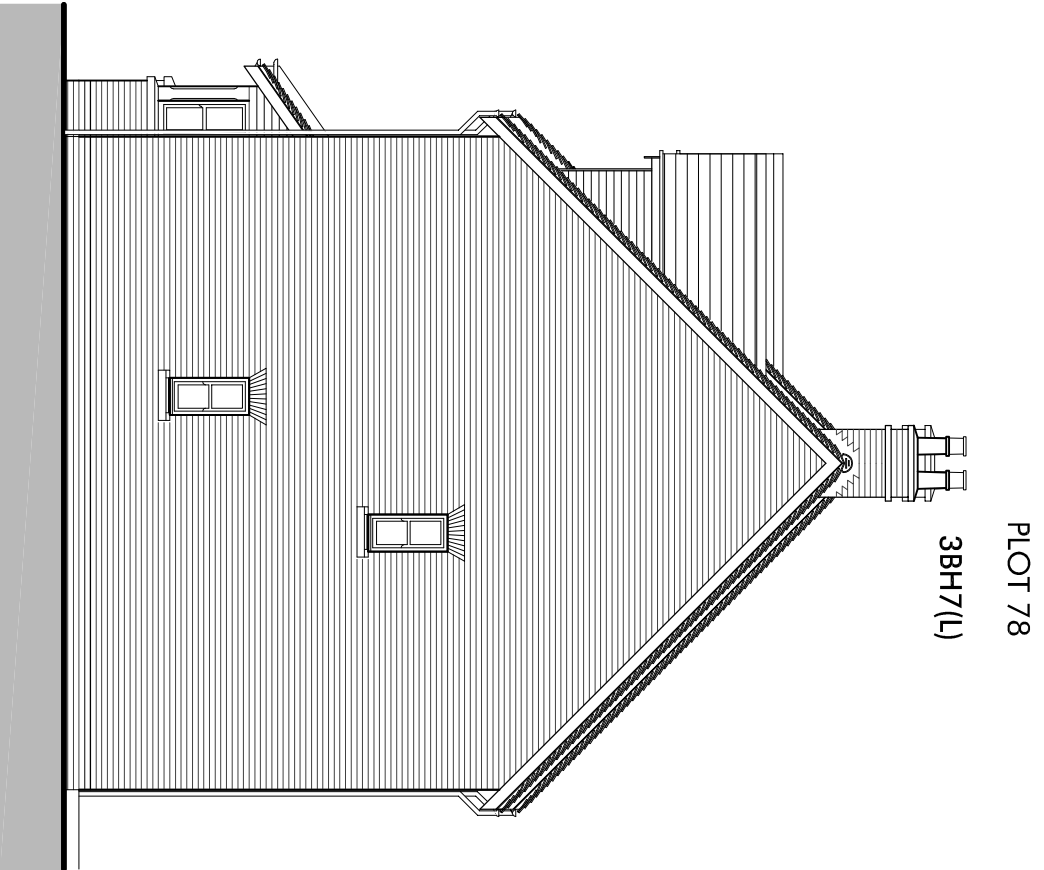
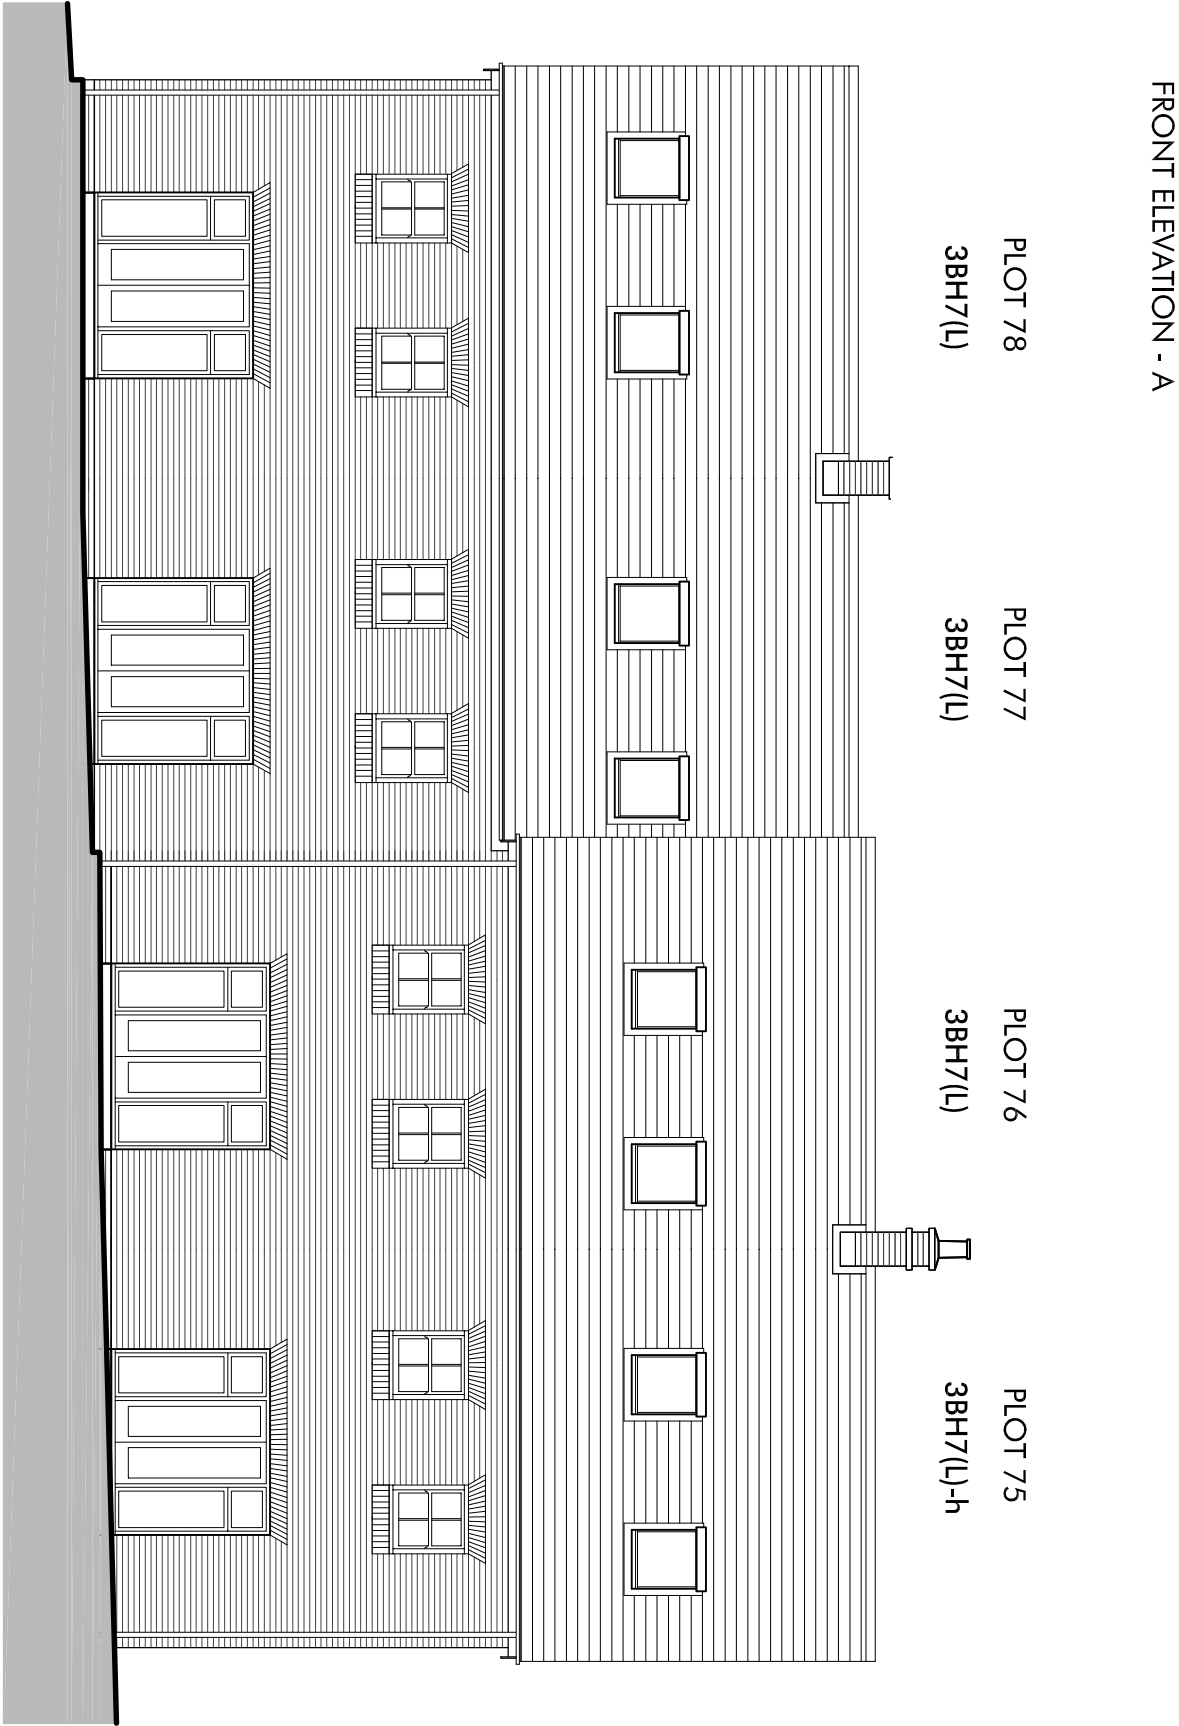
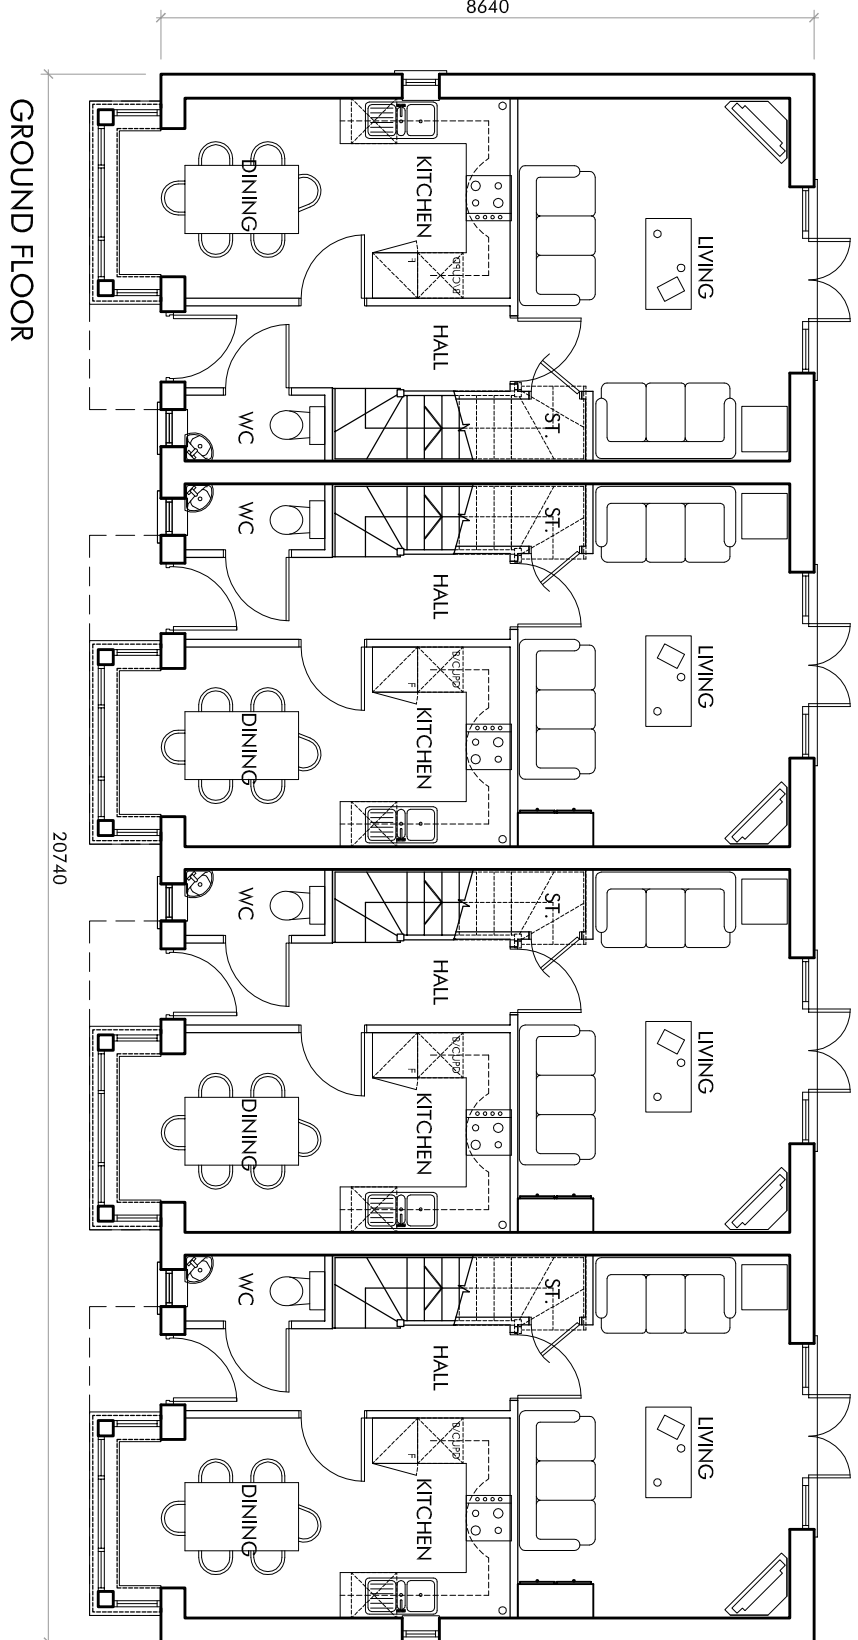
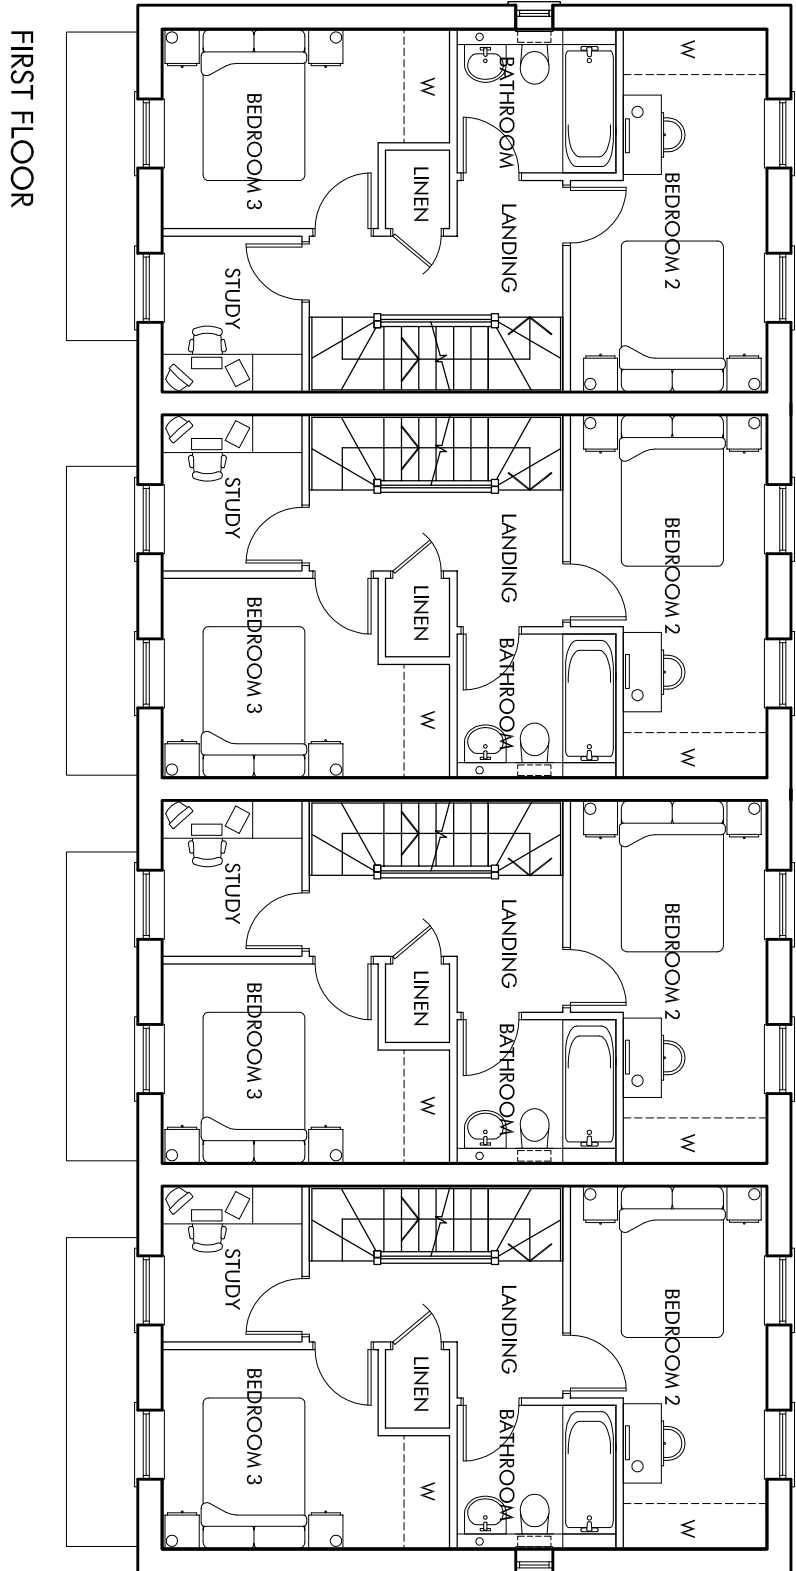


REV	DATE	CHANGED	BY	CHKD	REF
A	10.01.18	FIRST ISSUE	AC	BN	CONSENT
B	26.03.18	CLIENT AMENDMENT	FW	BN	PLANNING
C	10.10.18	GROUND LEVEL AMENDED	FW	BN	PLANNING
D	12.12.18	PLANNER COMMENT	FW	BN	PLANNING

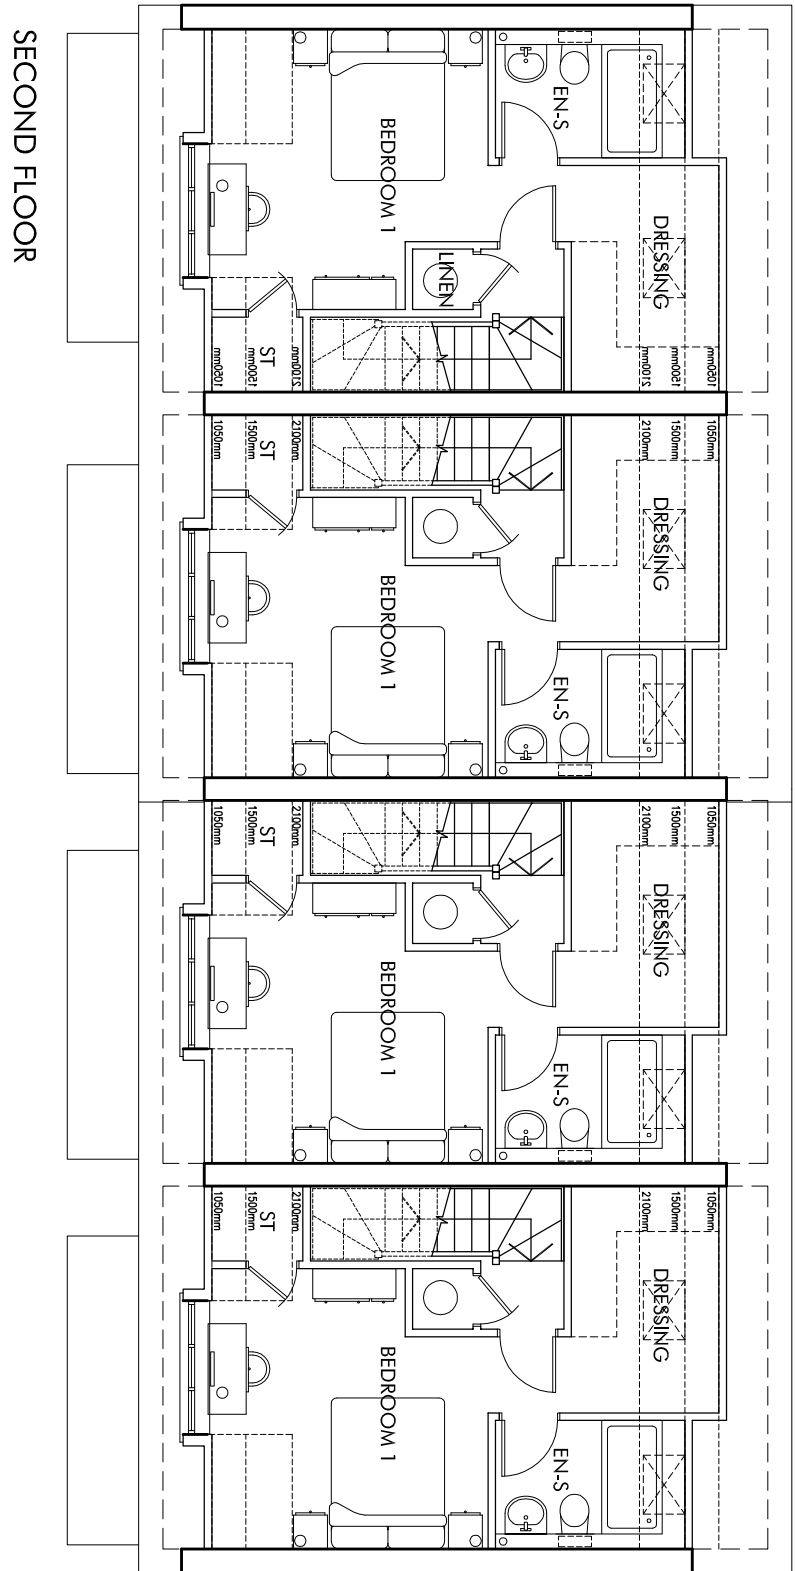

PLOT No	UNIT TYPE	AREA sq.m	AREA sq.ft
75	38H7(L)-h	107.4	1156
76, 77, 78	38H7(L)	107.4	1156

OMEGA
PARTNERSHIP

Omega Partnership Limited, Architects and Urban Designers
Unit 6, AC Court, High Street, Thames Ditton, Surrey, KT7 0SR
T: 01372 570 213 W: www.omegapartnership.co.uk

client
LINDEN HOMES & WATES DEVELOPMENTS

project
WOODCROFT FARM, HAVANT
PHASE 2B (RESIDENTIAL PHASE 1B)
description
HOUSE TYPE 38H7(L)x4
PLOTS 75-78
FLOOR PLANS & ELEVATIONS

project number	drawing number	revision
2740	A-3195	D
scale	date	
1:100 @ A1	AUGUST 2018	
1:200 @ A3		
status		
PLANNING		

2740-A-3195-D