


6 MAPLE CLOSE, EMSWORTH PO10 7RJ

PROPOSED REAR AND SIDE EXTENSIONS Scale 1:50

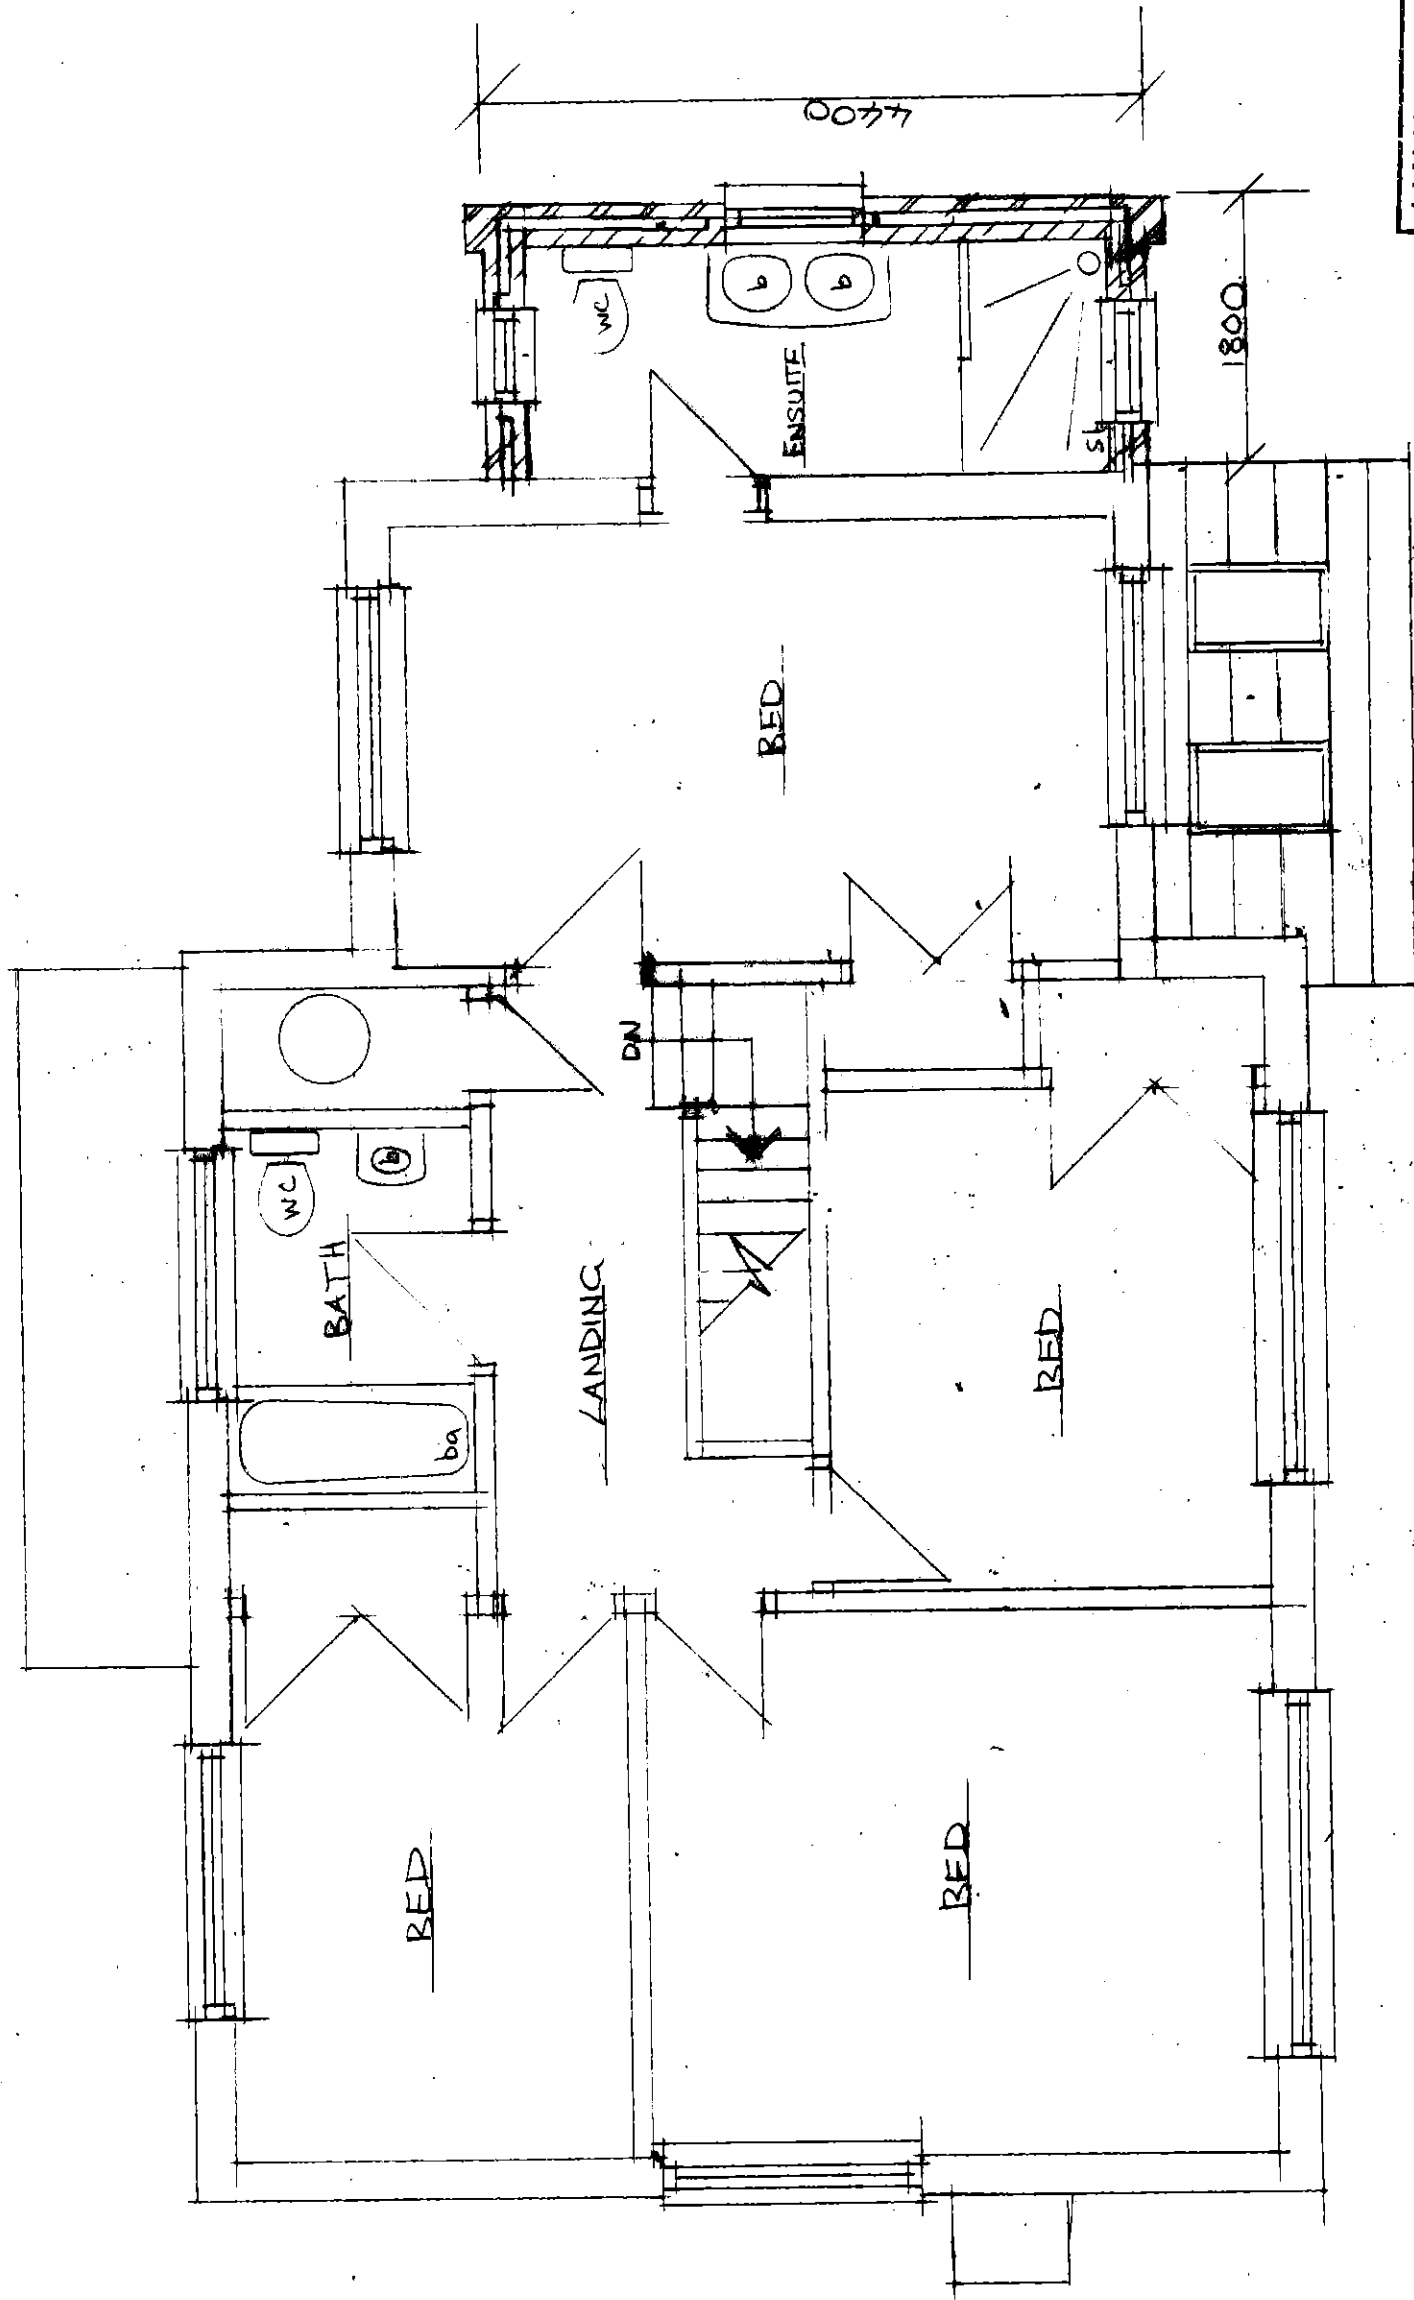

FIRST FLOOR PLAN 1:50

HAVANT BOROUGH
COUNCIL

12 FEB 2019

RECEIVED