



EAST ELEVATION

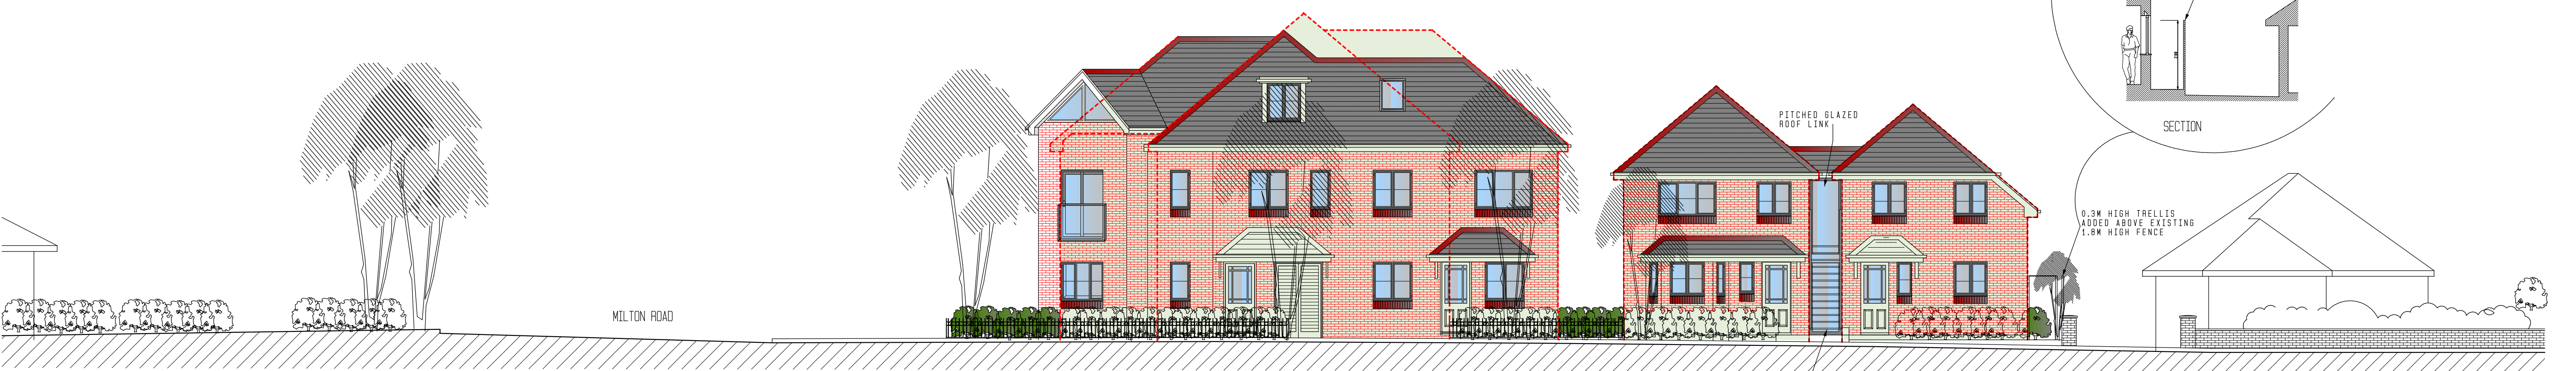


NORTH ELEVATION





SOUTH ELEVATION

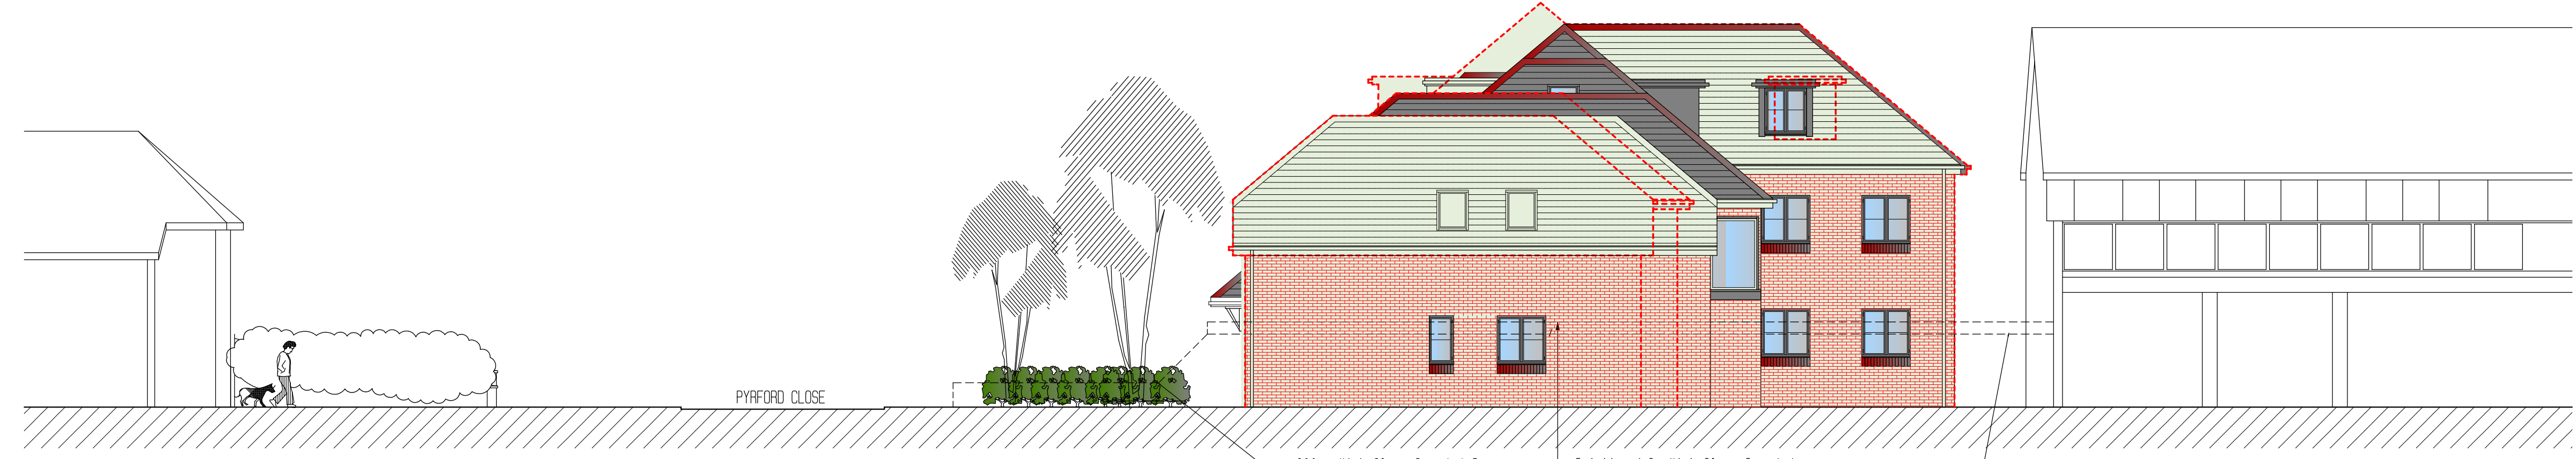

WEST ELEVATION

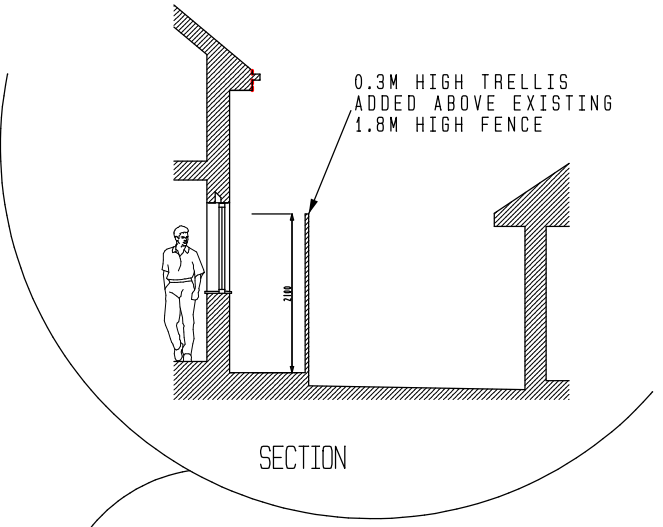

SECTION

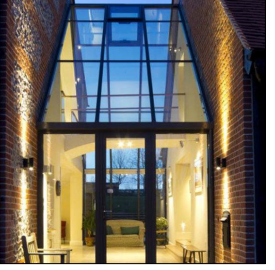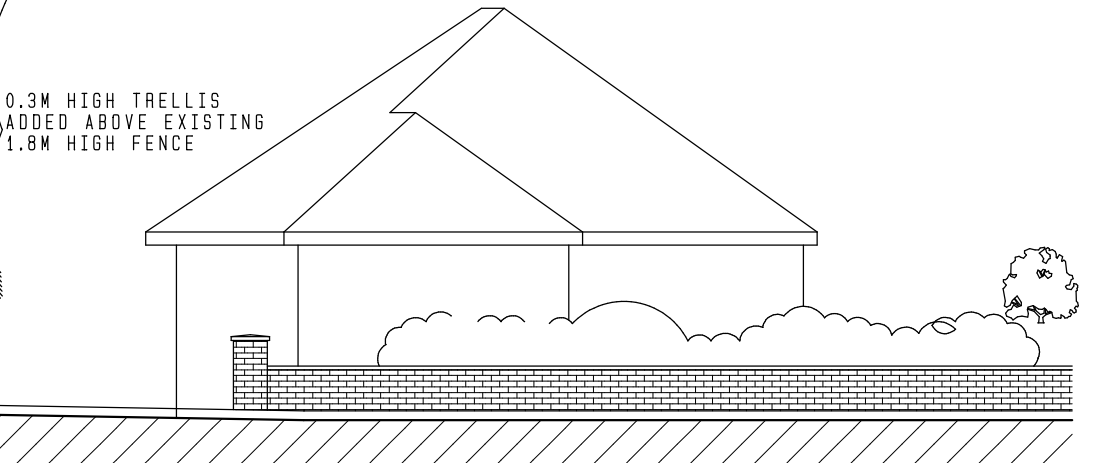


GLAZED LINK CONTINUED DOWN WITH GLASS ENTRANCE DOOR TO ENCLOSE STAIRS

OUTLINE OF CONSENTED APPLICATION APP/17/00234

D & K Contracting Services Ltd
Unit 5, Frobisher Industrial Centre
Budds Lane, Romsey SO51 0EZ
Tel: 01794 519500 Mobile: 07836 386496
Email: dnkcountrysomes@aol.com

Client
D & K


Project Title
157 Milton Road, Cowplain
Waterlooville, PO8 8RE

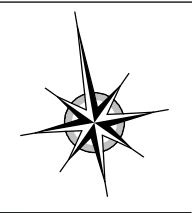

Drawing Title
Proposed Elevations

Scale
1:100 On A1 Paper

Drawn By
AC

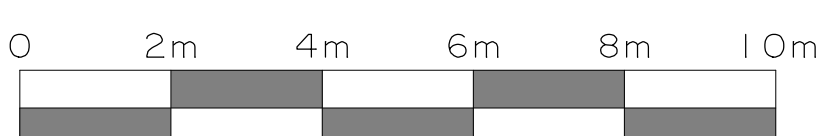

© This drawing is the copyright of ACA Design Limited. It may not be copied, altered or reproduced without their written authority.
IF IN DOUBT ASK !!

Drawing No.
2019/02

Rev.
0