





Existing Location Plan
Scale 1:1250 @ A1, 1:2500 @ A3

 

Existing Western (Front) elevation
Scale 1:100 @ A1, 1:200 @ A3

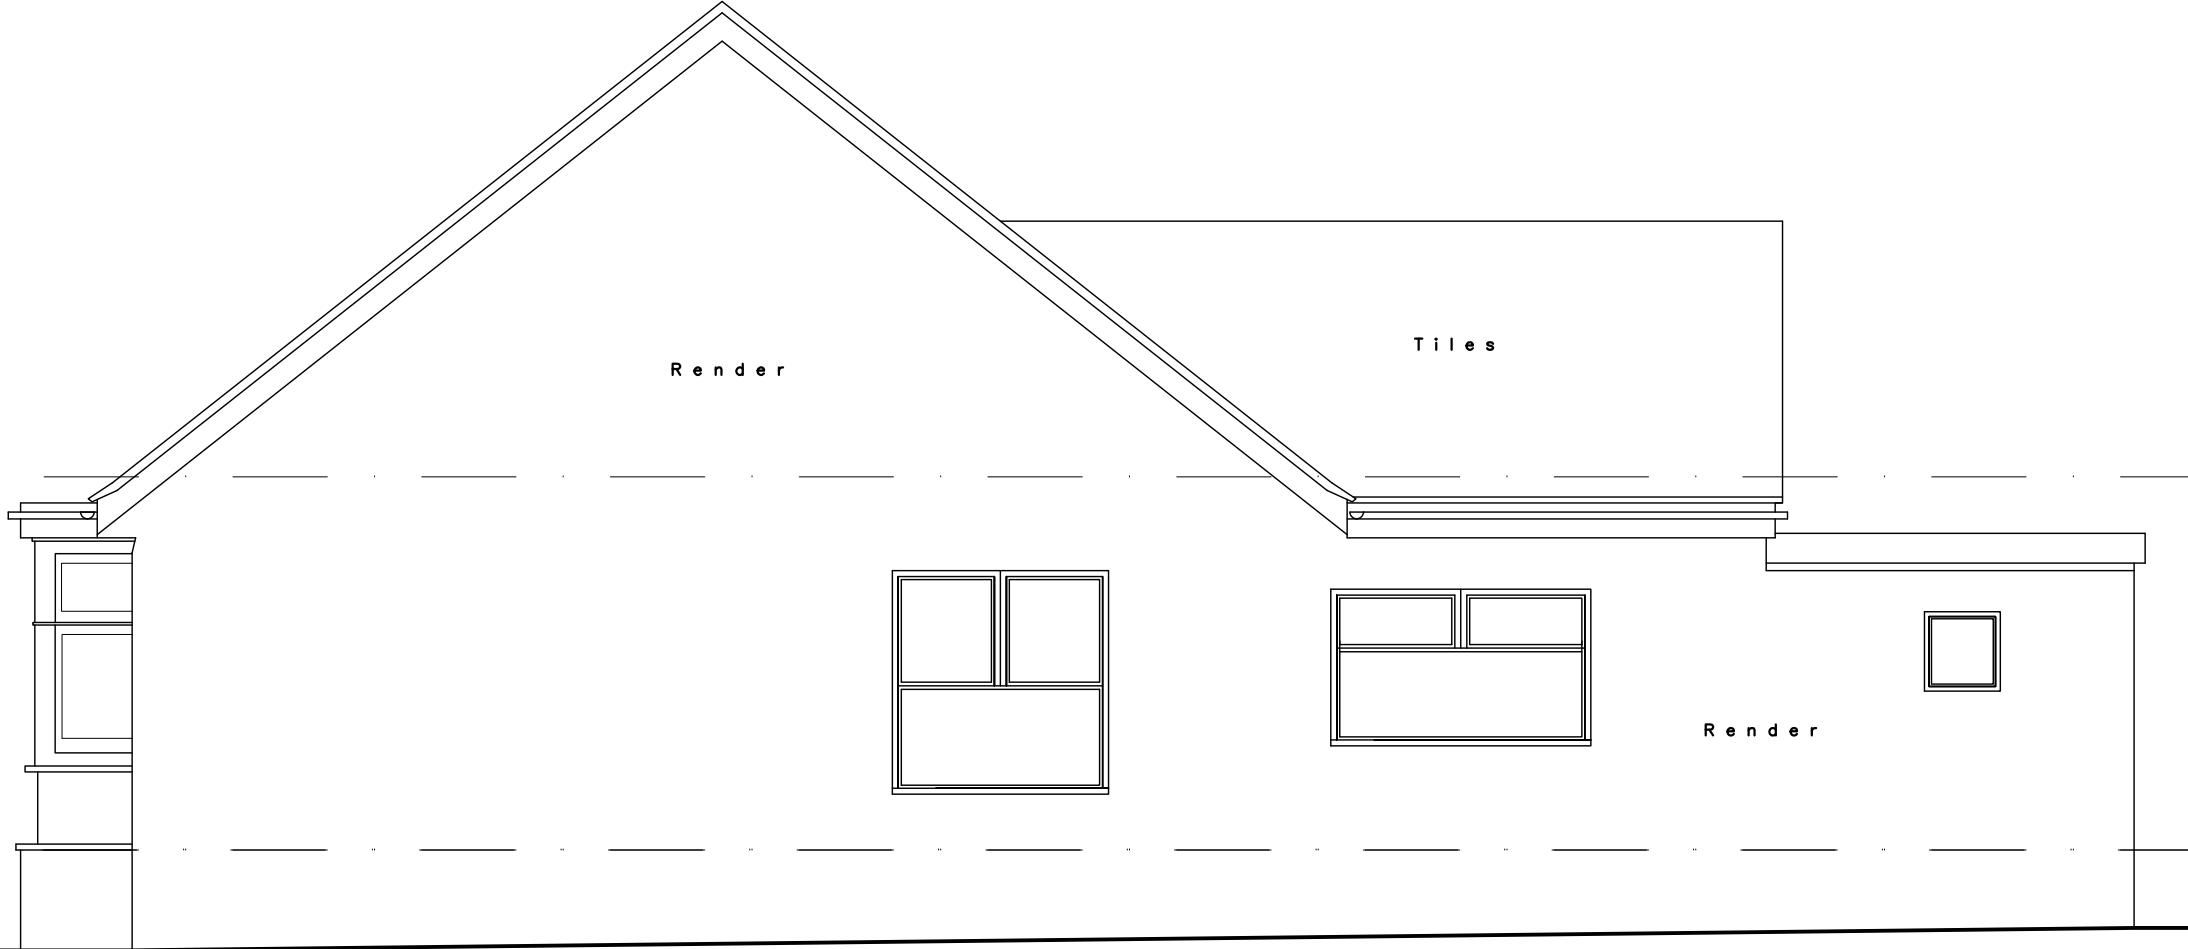


Existing Southern (Side) elevation
Scale 1:100 @ A1, 1:200 @ A3



Existing Eastern (Rear) elevation
Scale 1:100 @ A1, 1:200 @ A3



Existing Northern (Side) elevation
Scale 1:100 @ A1, 1:200 @ A3

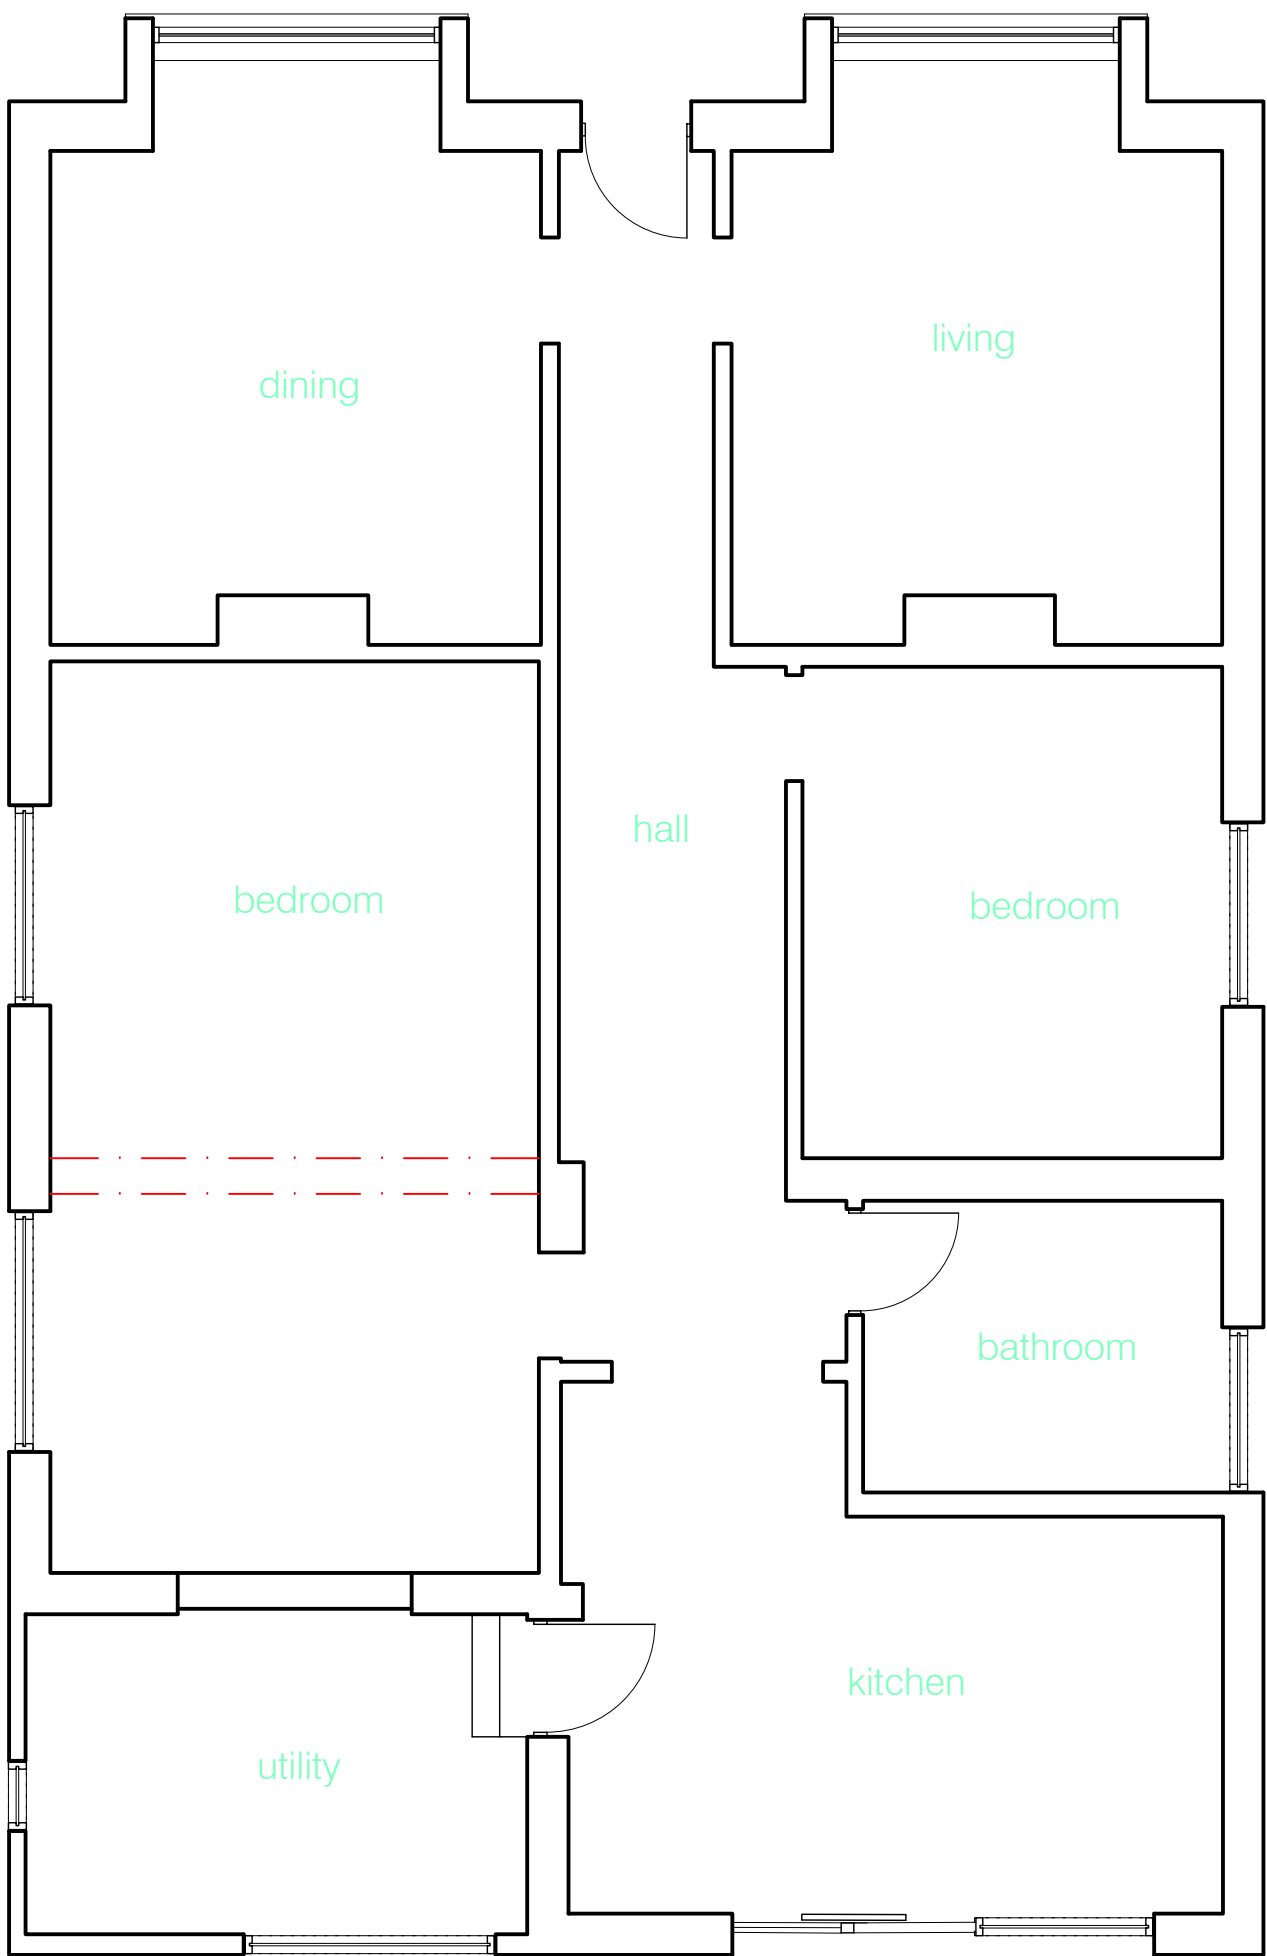

existing ground floor plan
scale 1:50 @ A1 and 1:100 @A3

notes

this drawing is the copyright of the HRP ARCHITECTS LTD and must not be reproduced in whole or part or used for the execution of works without their permission.

all dimensions to be checked on site prior to commencement of construction works and the architect notified of any discrepancy.

figured dimensions are to be used in preference to scaled dimensions.

no deviation from this drawing will be permitted without prior consent of the architect.

all drawings are prepared subject to a full measured and structural survey of the buildings and site.

all structural work is subject to the appointment of a structural engineer to confirm and agree the structural proposals.

os promap licence no. 100020449.

scale width 100mm @ a1 - 50mm @ a3

client

revision	notes	date	drawn	check
A	Revised Annotations	08/08/2019	MSC	
B	Amended Existing Elevations	09/08/2019	MSC	

hrp

architects ltd

First Floor, 18 Limberline Spur
hilsea, portsmouth, hampshire, po3 5hj

tel: 023 9269 1843
fax: 023 9263 9722
email: info@hrp-architects.com
website: hrp-architects.com

project	74 Fir Copse, Waterlooville PO7 5HY		
detail	Existing Floor Plans		
drawn	MMH/MSC	checked	
date	09/08/2019	status	PLANNING
a1 scale	a3 scale	rev	
1:50	1:100	8841 01	B