


Site plan

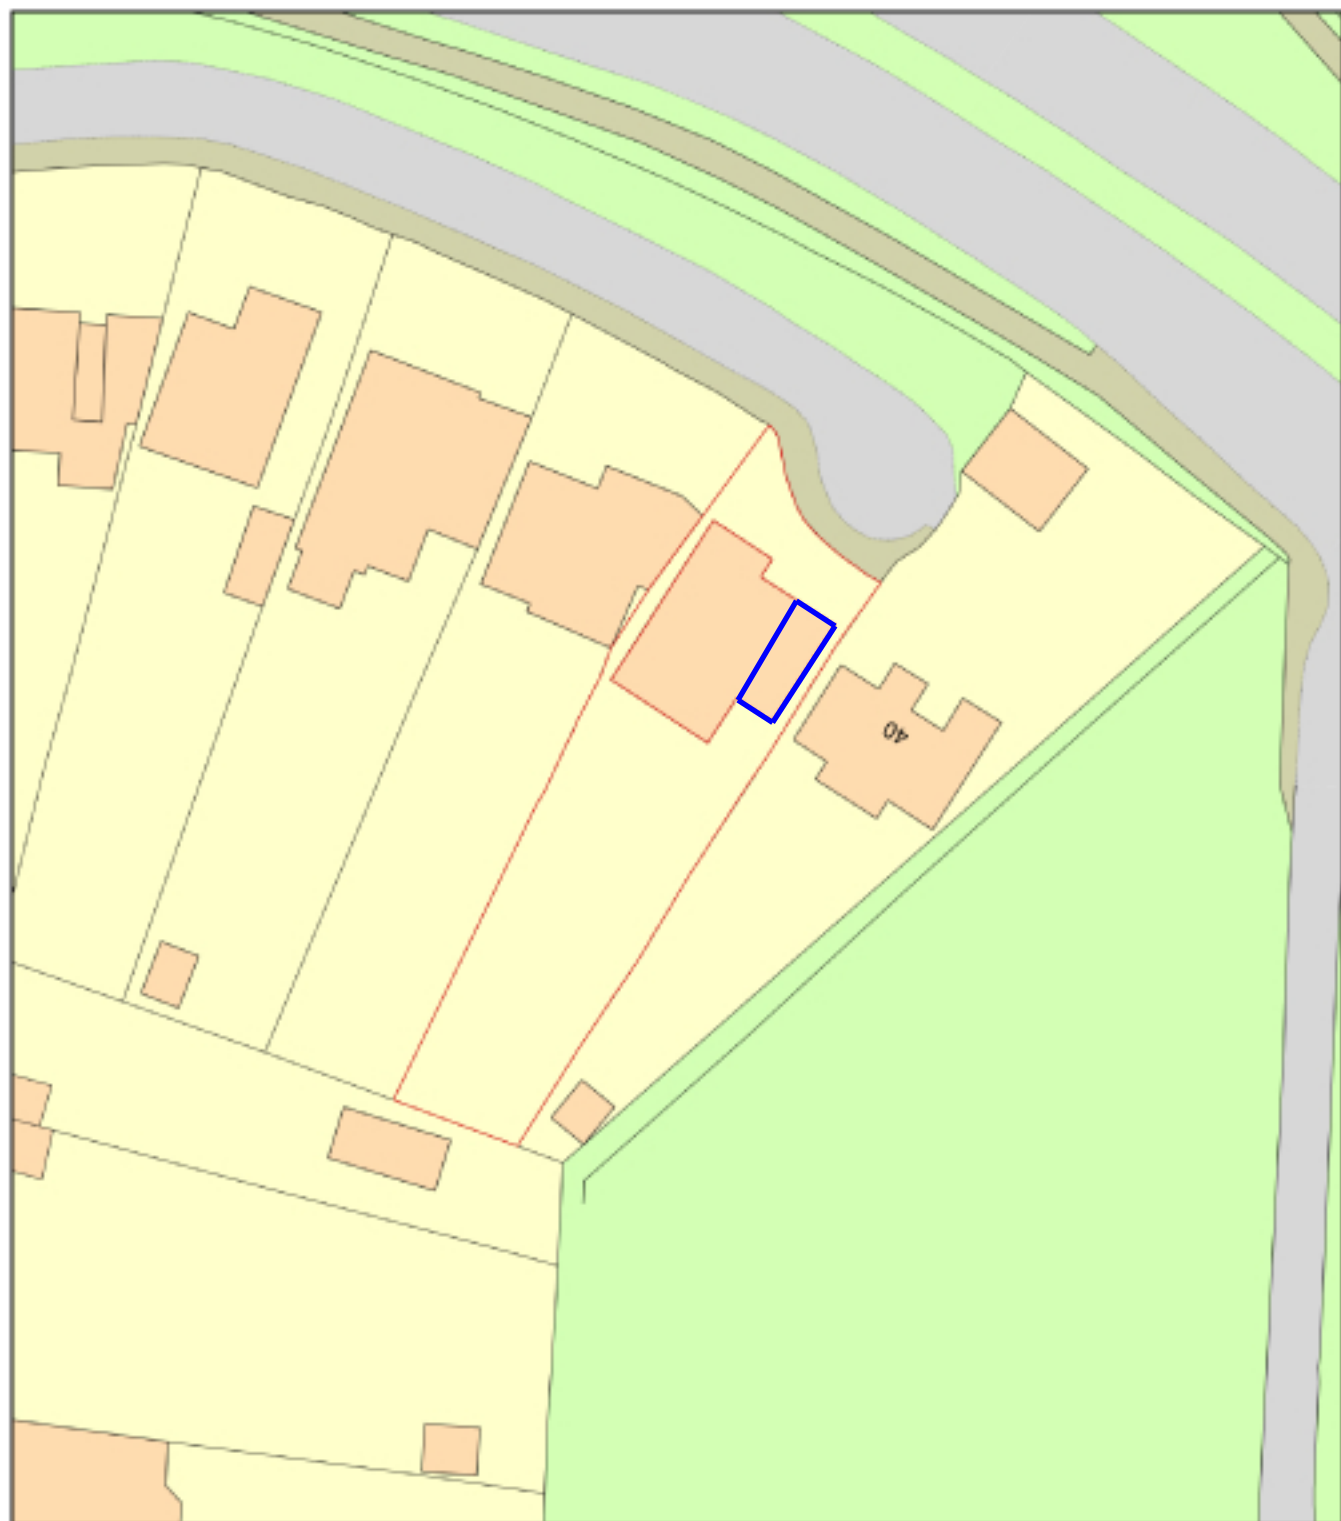

0 20
Metres



Plan Produced for: Renovati LTD

Date Produced: 03 Jun 2019

Plan Number/Project ID: TQRQM19154083345790

Scale: 1:500 @ A4