


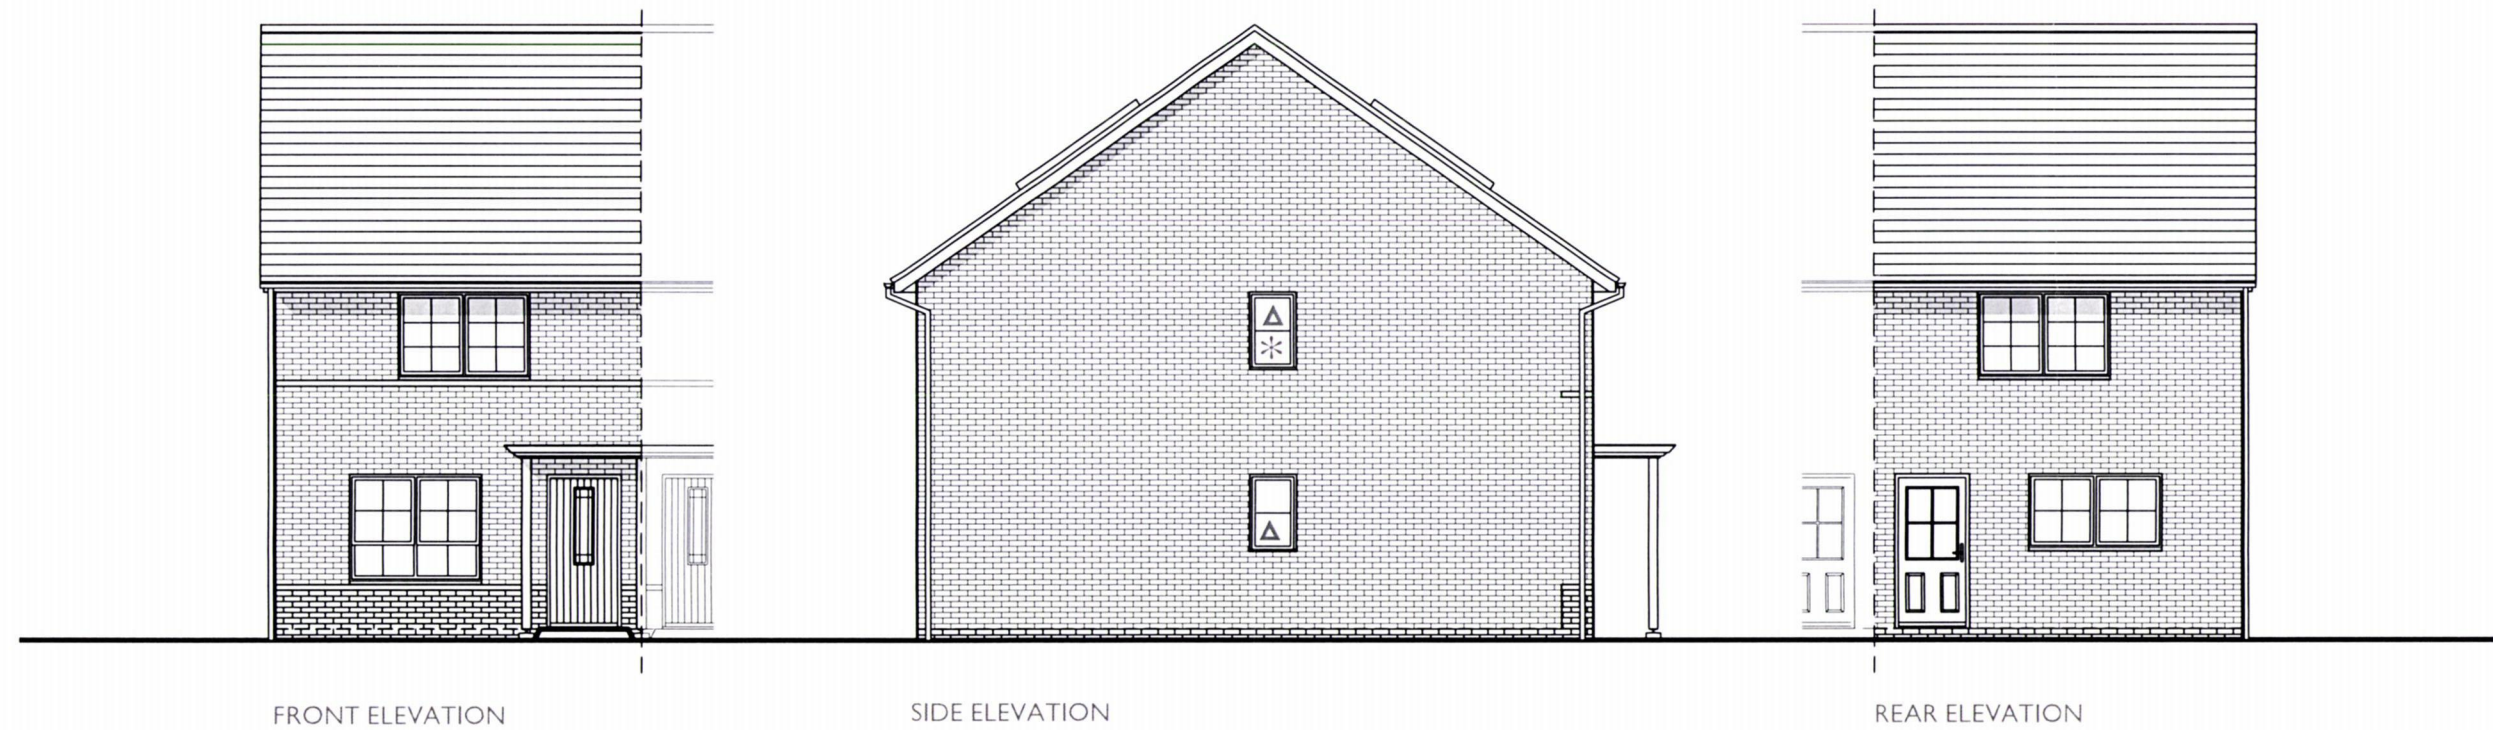


FRONT ELEVATION

SIDE ELEVATION

REAR ELEVATION

- * Obscure Glazed Windows
- ▲ Omit Windows To Plots 4, 35 & 127 Only

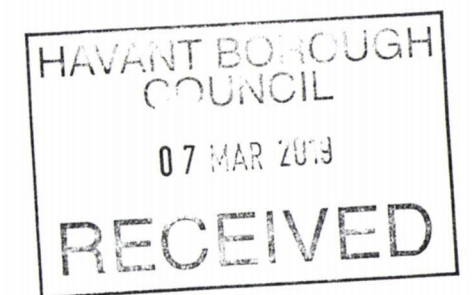

PLOTS 4 (AS), 5 (OPP), 35 (AS),
93 (OPP), 123 (OPP) & 127 (OPP)

3 BED (5 PERSON)
HOUSE
2.0 STOREY
926 SqFt

Project
HAVANT ROAD,
EMSWORTH

Title:
TYPE 51
ELEVATIONS

Drawn by: RKDB Checked by: MAH

Scale @ A3:
0 1 2 3 4 5m
Scale 1:100

Date: OCTOBER 2017

Rev	Date	Drawn	Checked
B	20.02.19	RKDB	MAH

UPDATED TO LATEST LAYOUT

Drg No: CB_15_105_T51_E01 Rev: B

Client:

 **BARRATT**
HOMES

