



Do not scale except for planning & building regulations purposes

Licence number 100046766

Mark Leedale Planning
Chartered Town Planning
Consultants

**52 Crondall Lane,
Farnham,
Surrey GU9 7DD
01252 718855 tel/fax
markleedale@hotmail.com**

Revision notes:

A
B
C

Client:

Mr & Mrs S Perkins

Location:

19B Frogmore Lane, Waterlooville PO8 9QN

Drawing title:

Location plan

Scale:


1:1,250 @A4

Date:

August 2019

Drawing number:

MLP/01

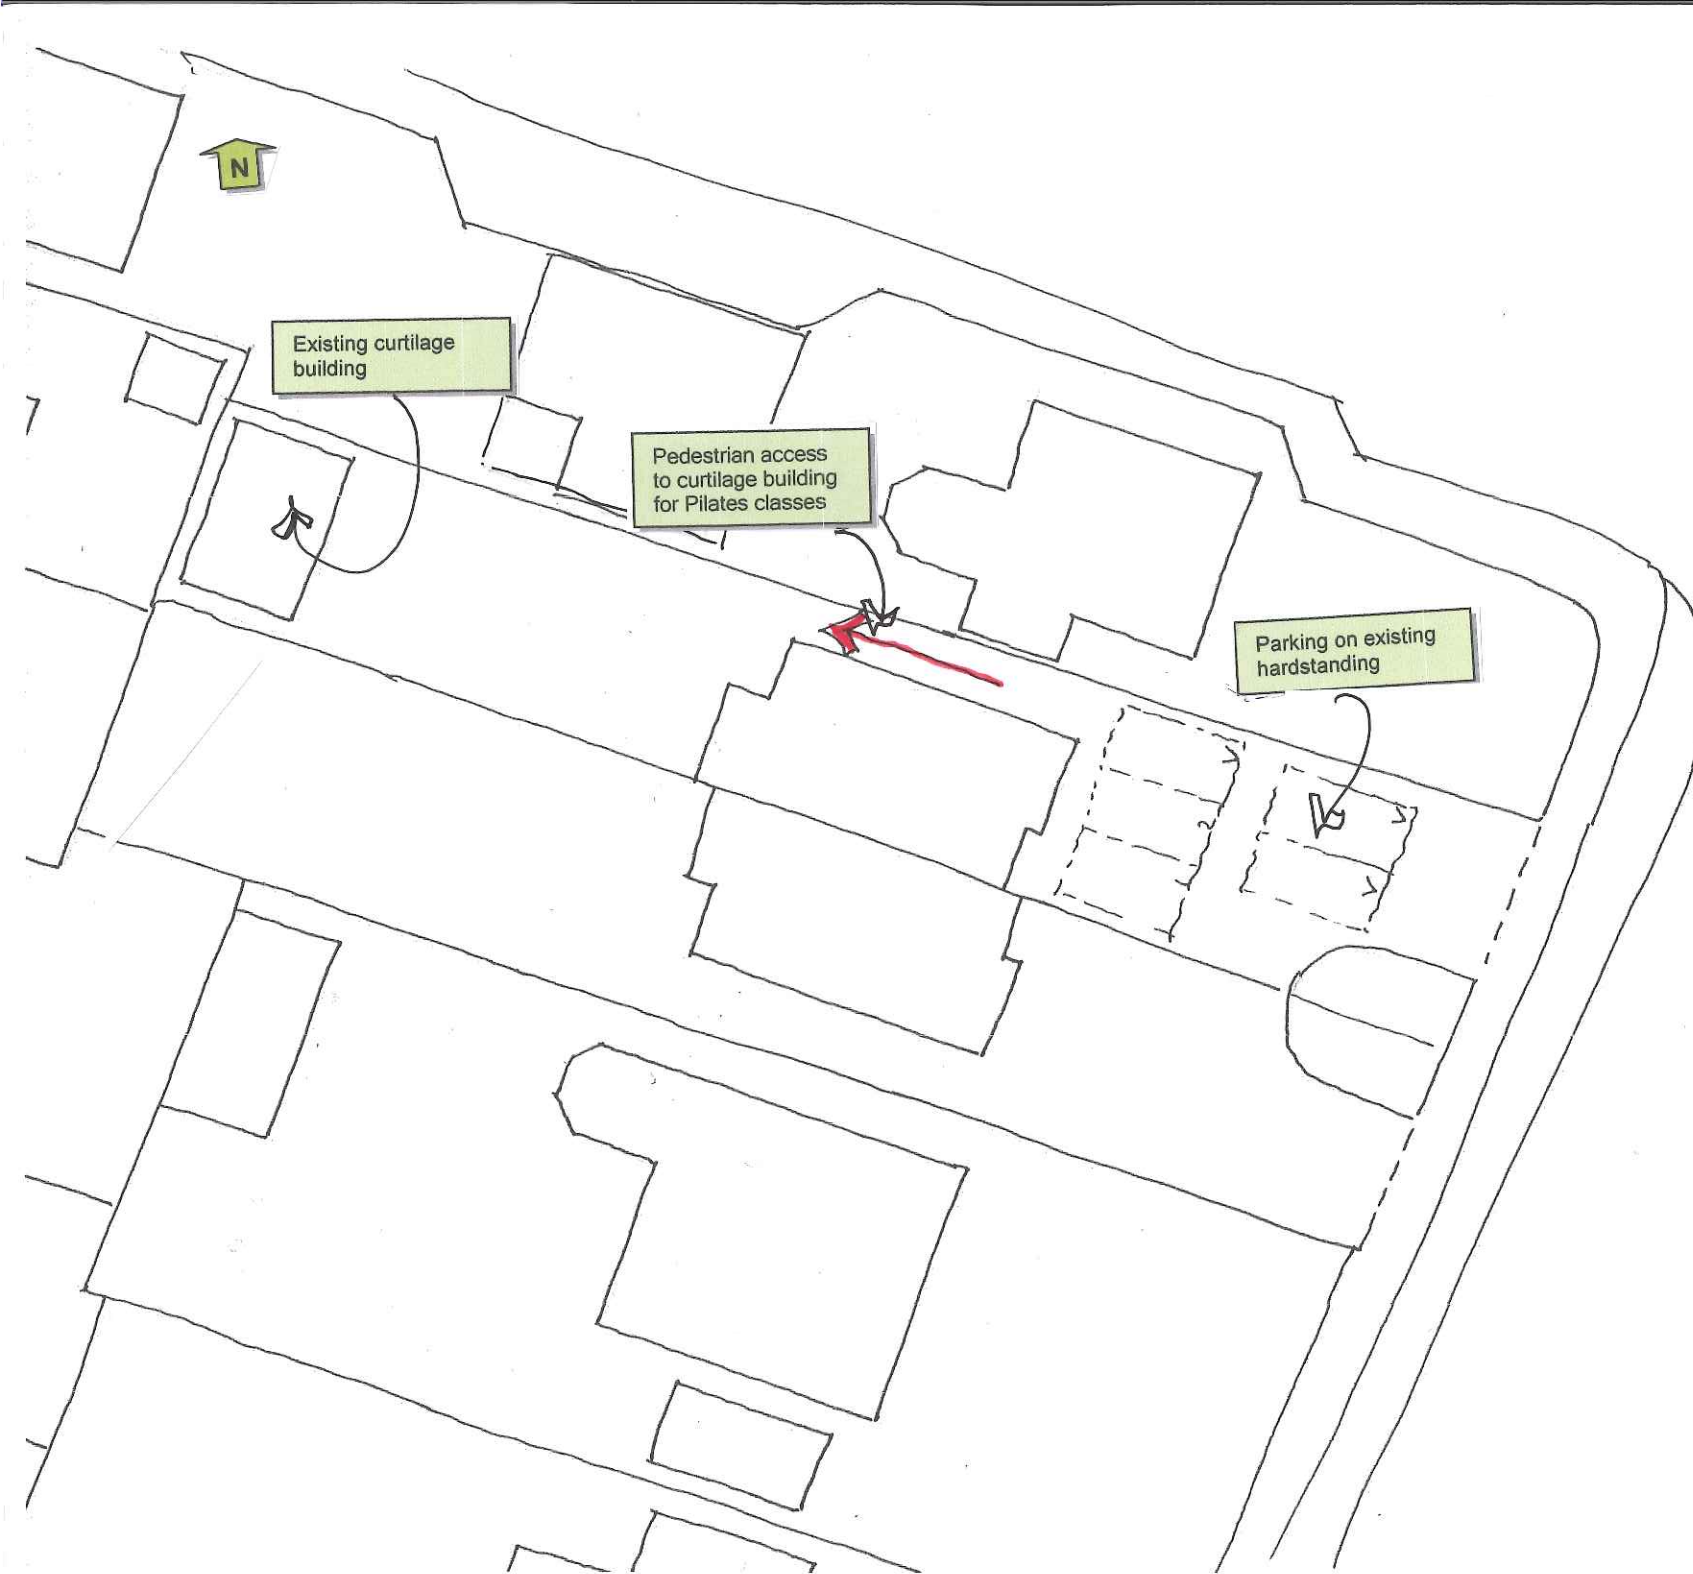

Do not scale except for planning & building regulations purposes

Licence number 100046766

Mark Leedale Planning
Chartered Town Planning
Consultants

52 Crondall Lane,
Farnham,
Surrey GU9 7DD
01252 718855 tel/fax
markleedale@hotmail.com

Revision notes:

A
B
C

Client:

Mr & Mrs S Perkins

Location:

19B Frogmore Lane, Waterlooville PO8 9QN

Drawing title:

Site plan

Scale:

1:250 @A4

Date:

August 2019

Drawing number:

MLP/02