



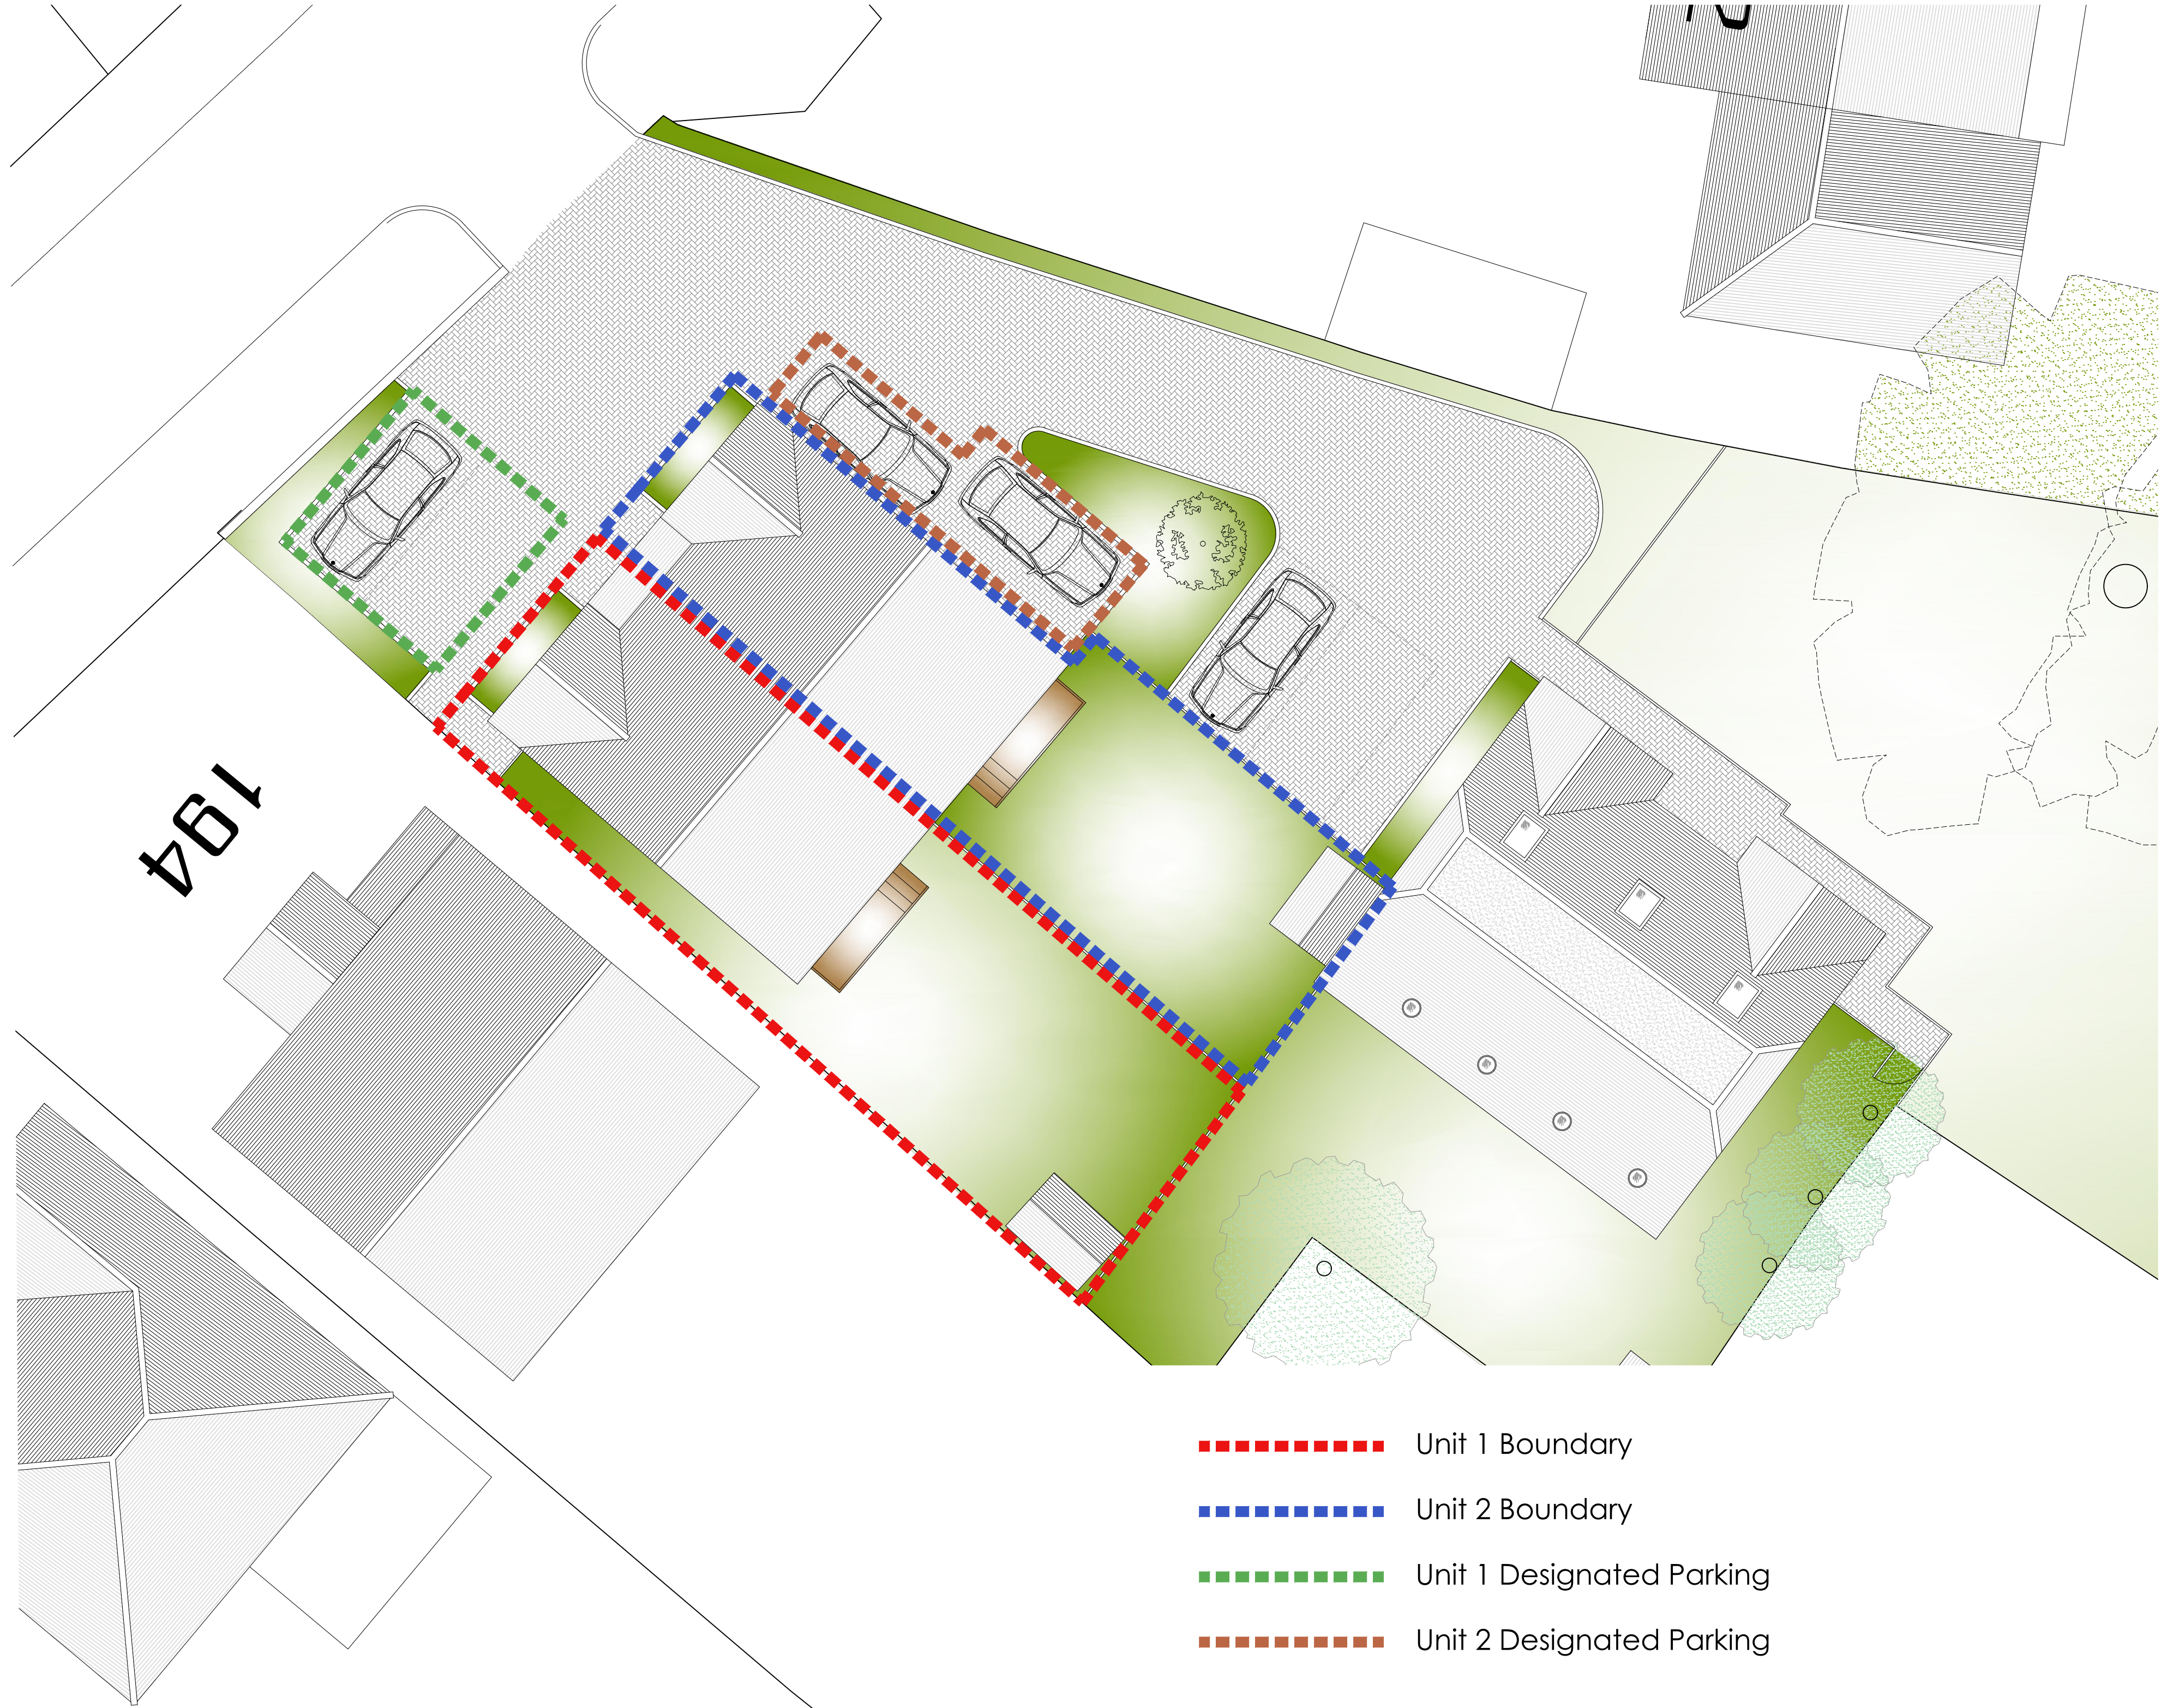


Unit 1&2 Site Plan
1:100

 



- Unit 1 Boundary
- Unit 2 Boundary
- Unit 1 Designated Parking
- Unit 2 Designated Parking

Unit 1 Garden Area 65m²



Unit 2 Garden Area 59m²

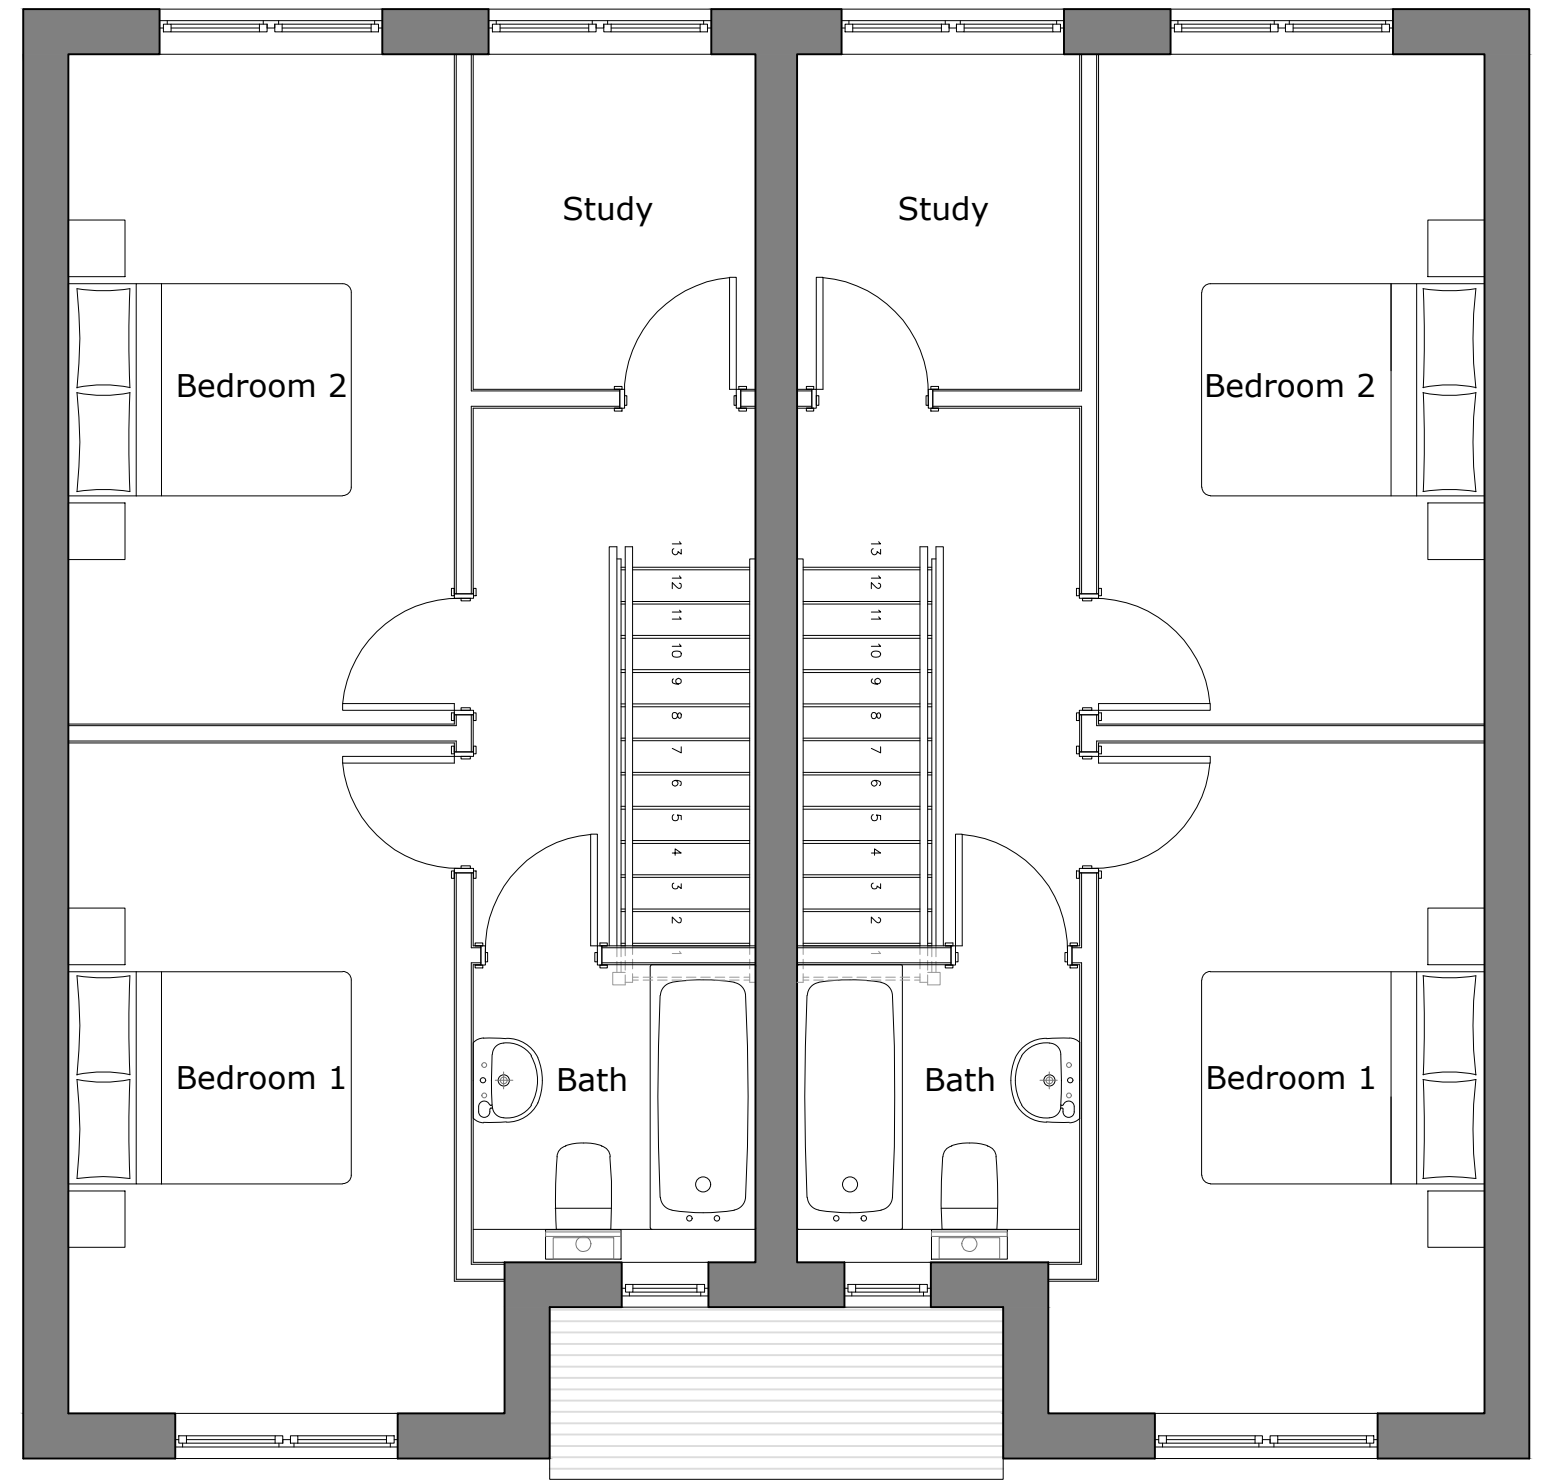

Unit 1 & 2 First Floor Plan
1:50

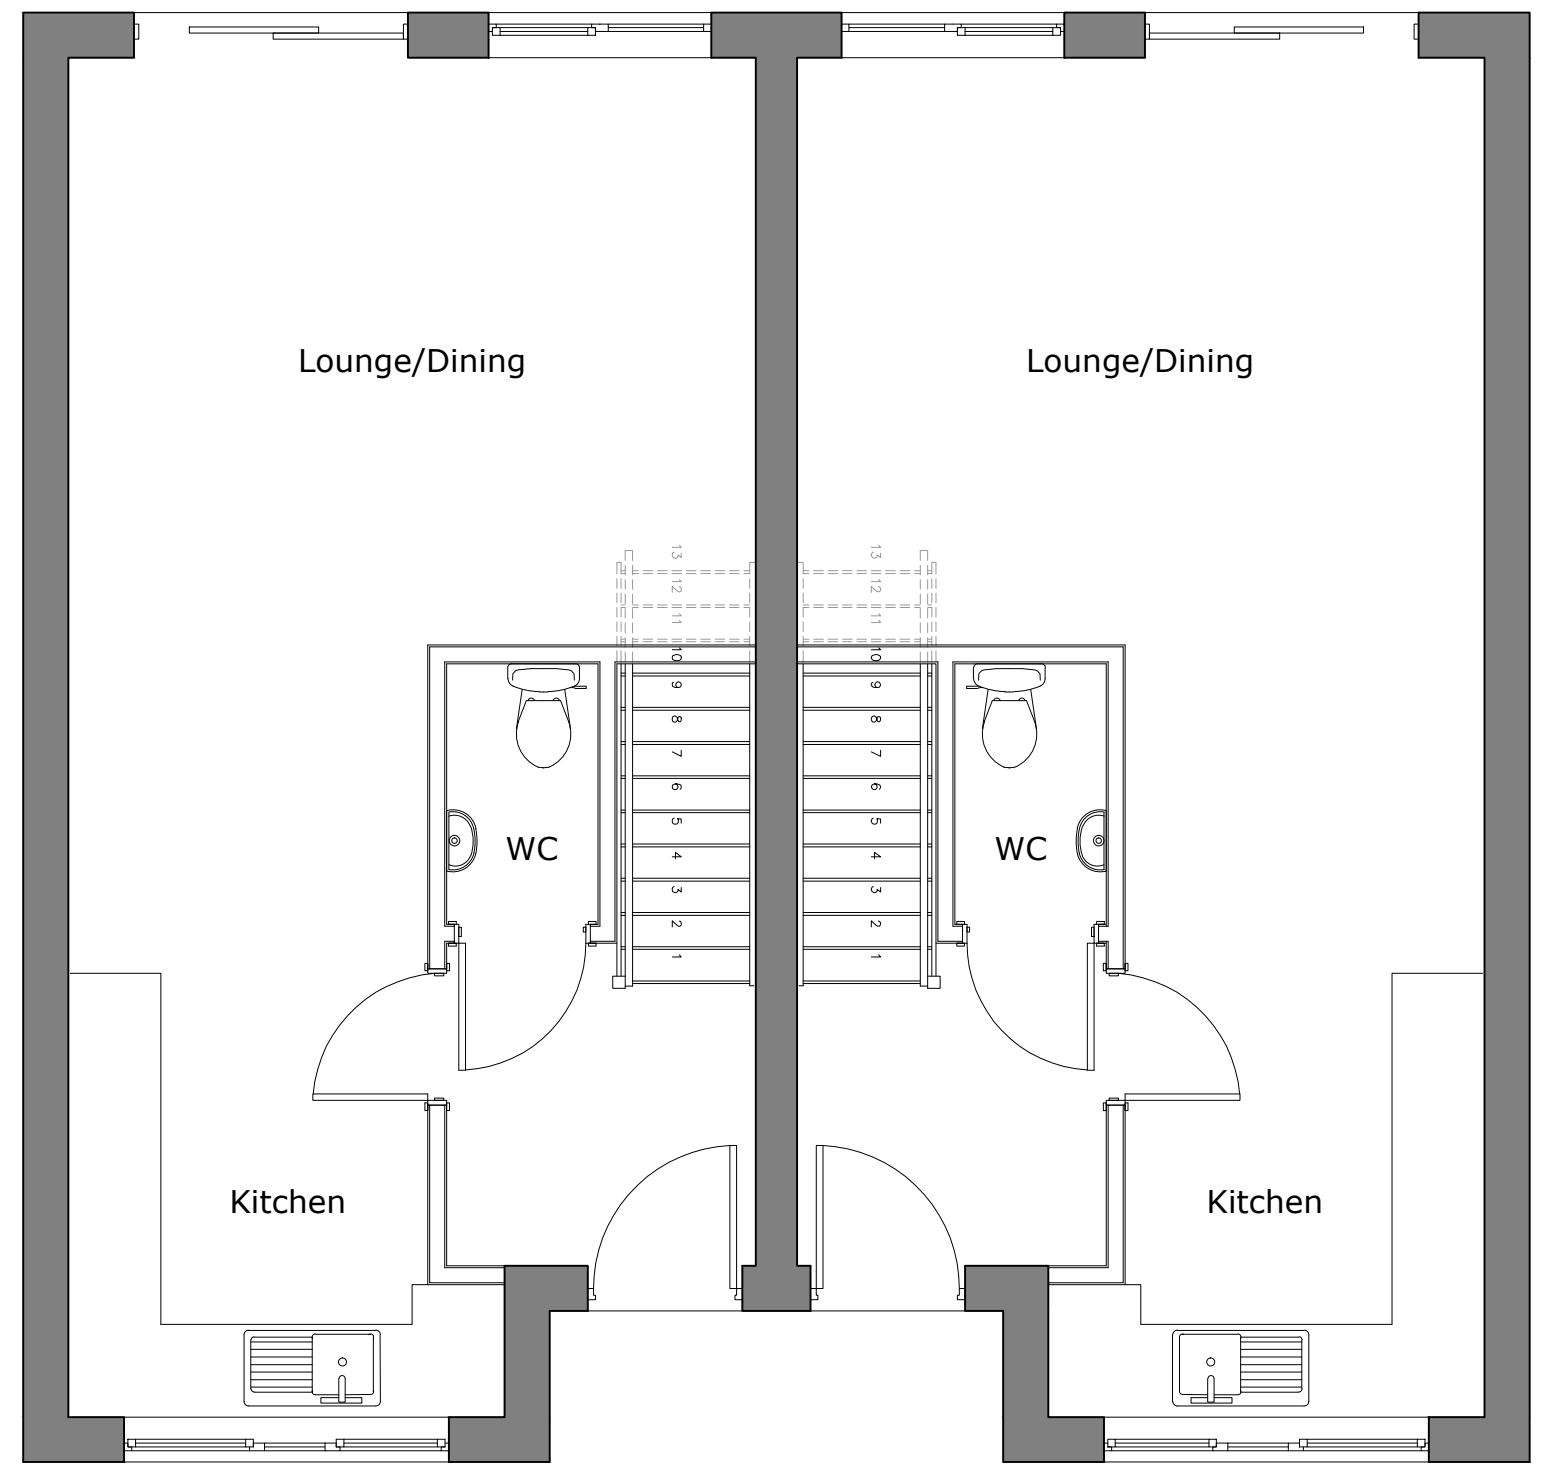 

Unit 1 & 2 Ground Floor Plan
1:50

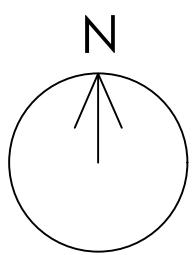 

notes:

revisions: A | 19.03.2019 SCR | General Update

NOTE: The contractor is responsible for checking all site dimensions and levels. These should be checked prior to the ordering of any components and before the commencement of the works. All discrepancies should be brought to the attention of the Contract Administrator

Mr Eyre
200 Park Avenue
Purbrook, Waterlooville

drawing information title: Units 1&2 Proposed Site & Floor Plans
status: Planning
dates: May 2018
scale: 1:50/100@A1
drawn: SCR
chk'd: GR



job: 1040 dwg: 1200 rev: A