



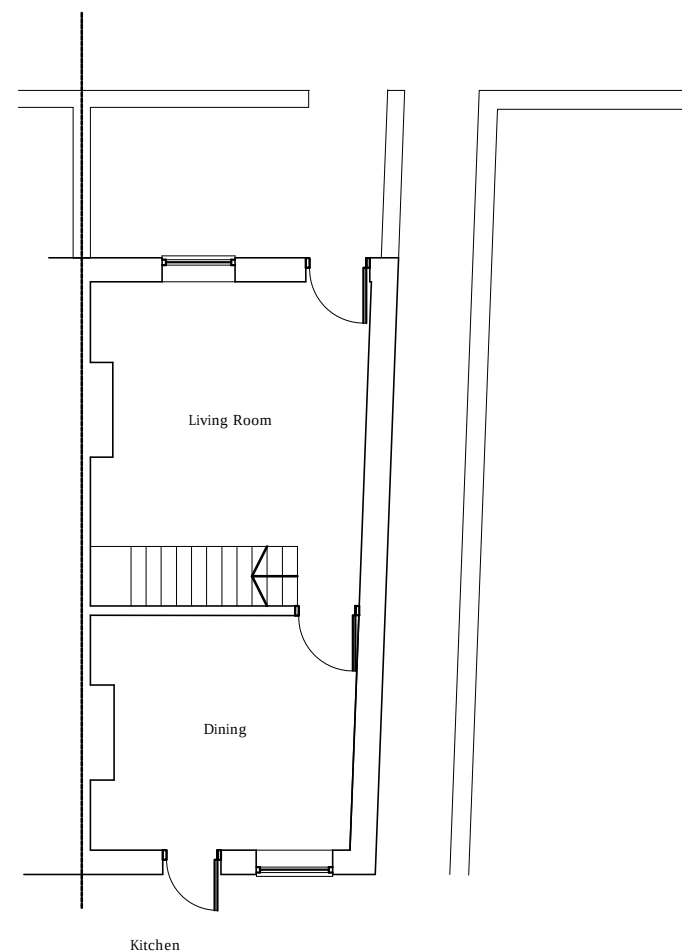


EXISTING GROUND FLOOR PLAN
SCALE 1:100

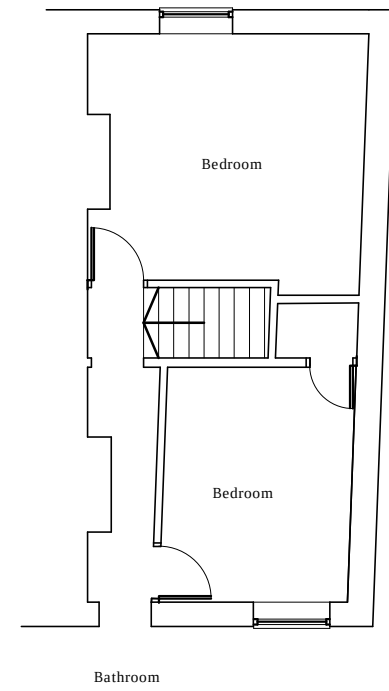


EXISTING FIRST FLOOR PLAN
SCALE 1:100




EXISTING FRONT SOUTH ELEVATION
SCALE 1:100

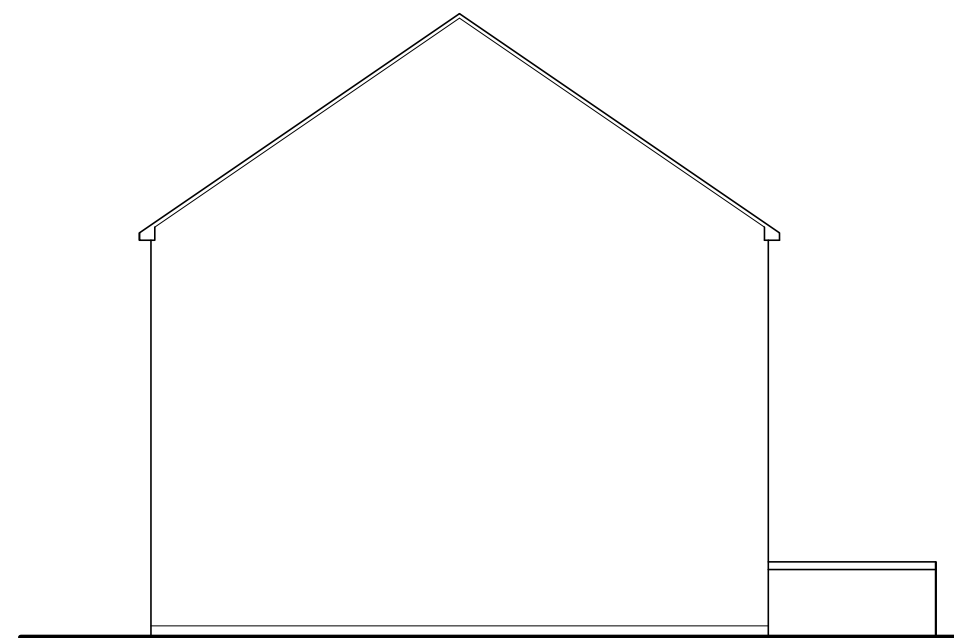


EXISTING SIDE WEST ELEVATION
SCALE 1:100

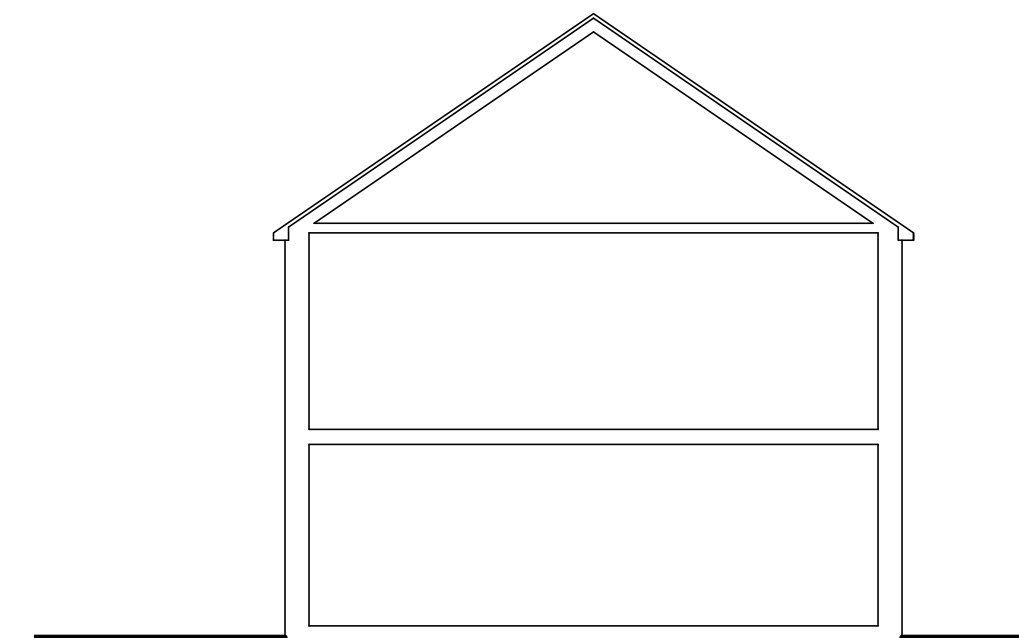

EXISTING EAST SECTIONAL ELEVATION
SCALE 1:100

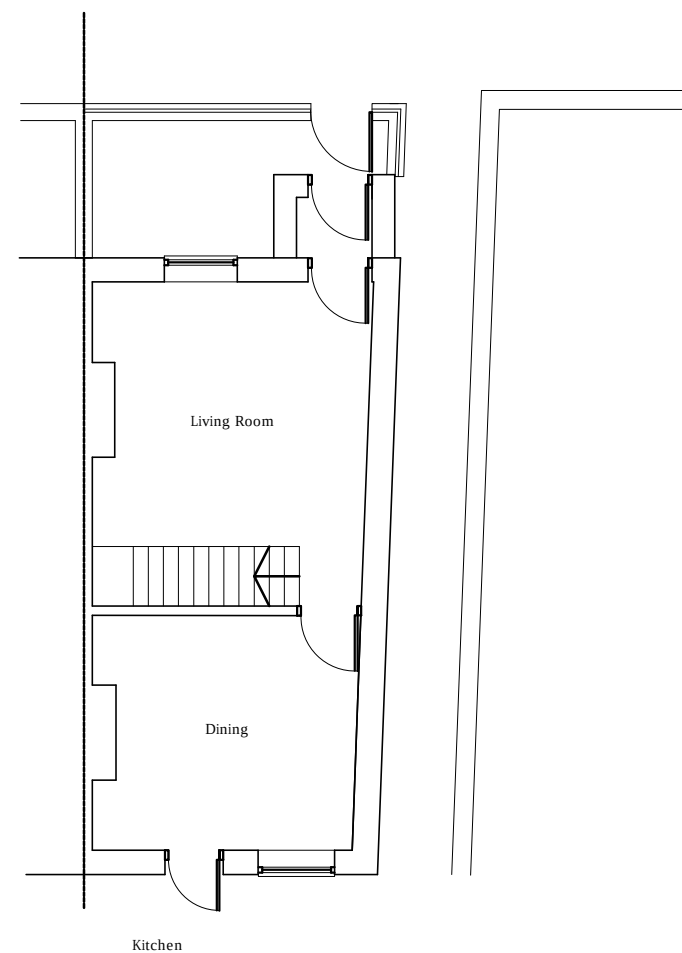


PROPOSED GROUND FLOOR PLAN
SCALE 1:100

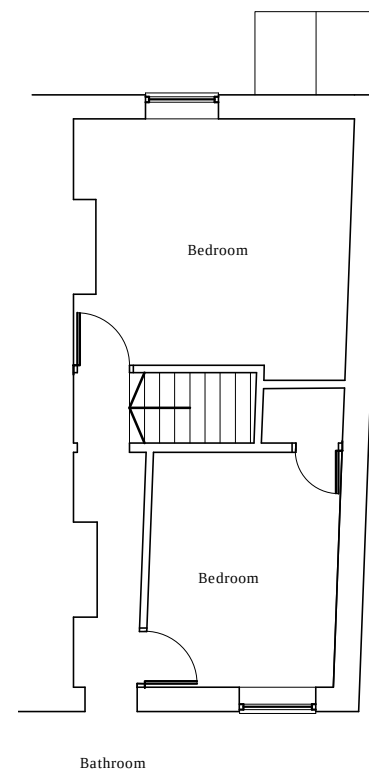


PROPOSED FIRST FLOOR PLAN
SCALE 1:100



PROPOSED FRONT SOUTH ELEVATION
SCALE 1:100

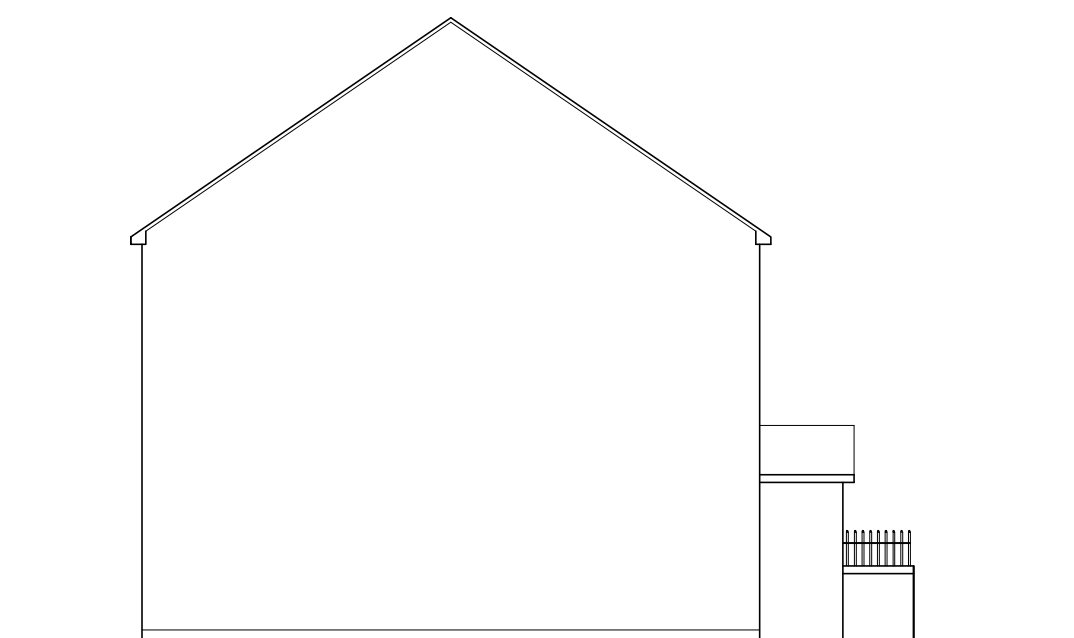


PROPOSED SIDE WEST ELEVATION
SCALE 1:100

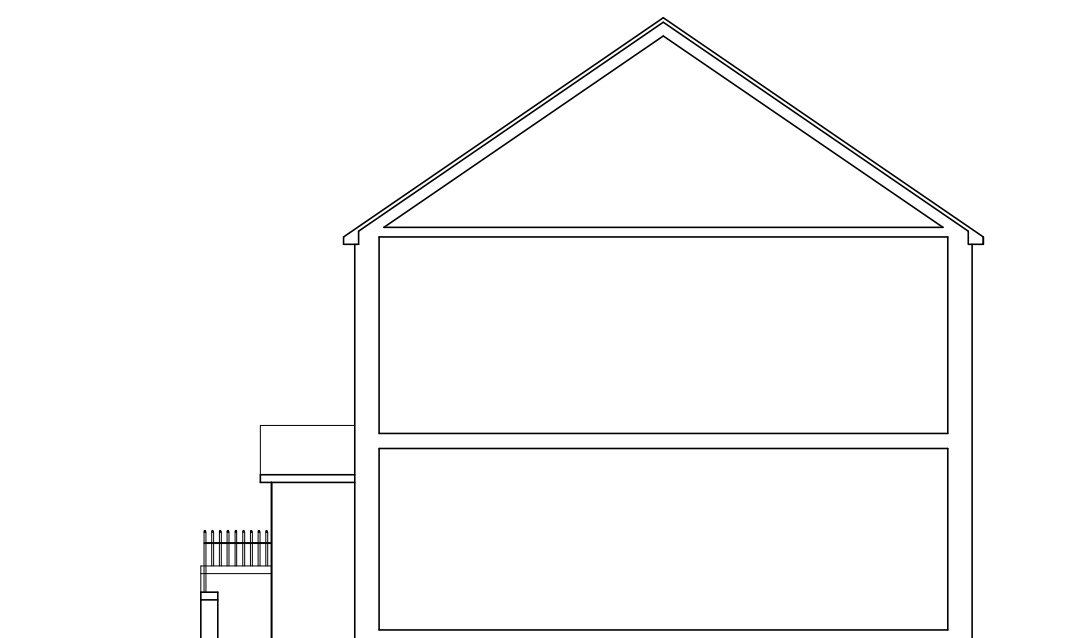


PROPOSED EAST SECTIONAL ELEVATION
SCALE 1:100

THE SITE

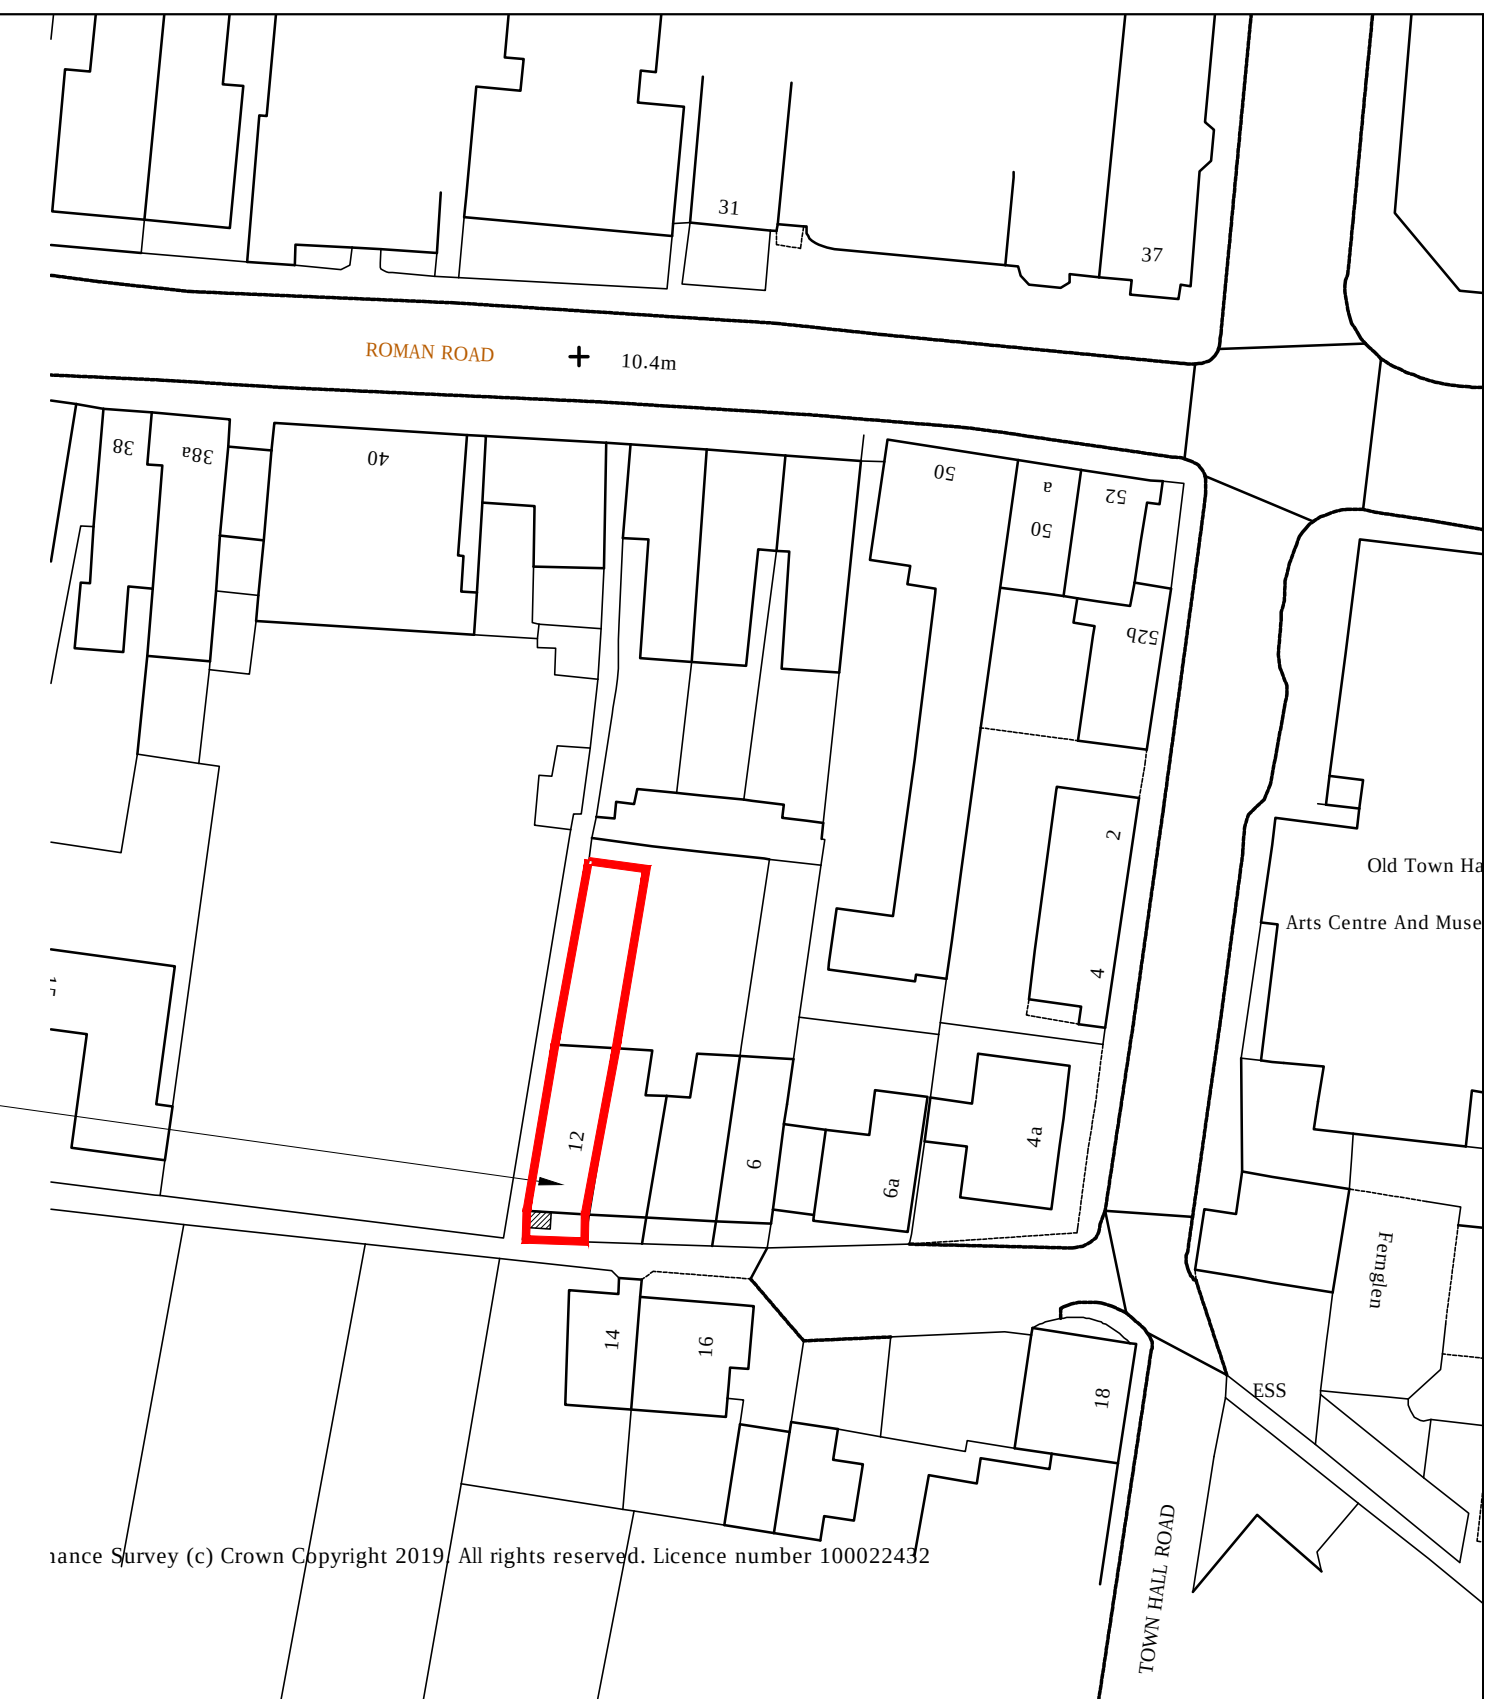

SITE PLAN
SCALE 1:500

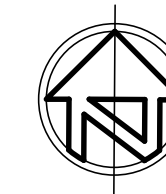


THE SITE

LOCATION PLAN
SCALE 1:1250

00 client 07.03.19



Pope Stevens Architecture Ltd.
Crossways | 2 Beech Avenue
Chichester | West Sussex | PO19 3DR
Telephone: 01243 782 796
Email: pope.stevens@btinternet.com

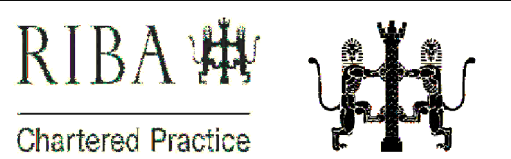

Project
12 Town Hall Road
Havant

Drawing
Planning Application
Proposed front porch and railings
Location, Site, Floor plans and elevations

Date March 2019 Drawn by CDP Scale as shown

Drawing No. DPA-01 Revision 00