



Proposed Carport


Proposed extension

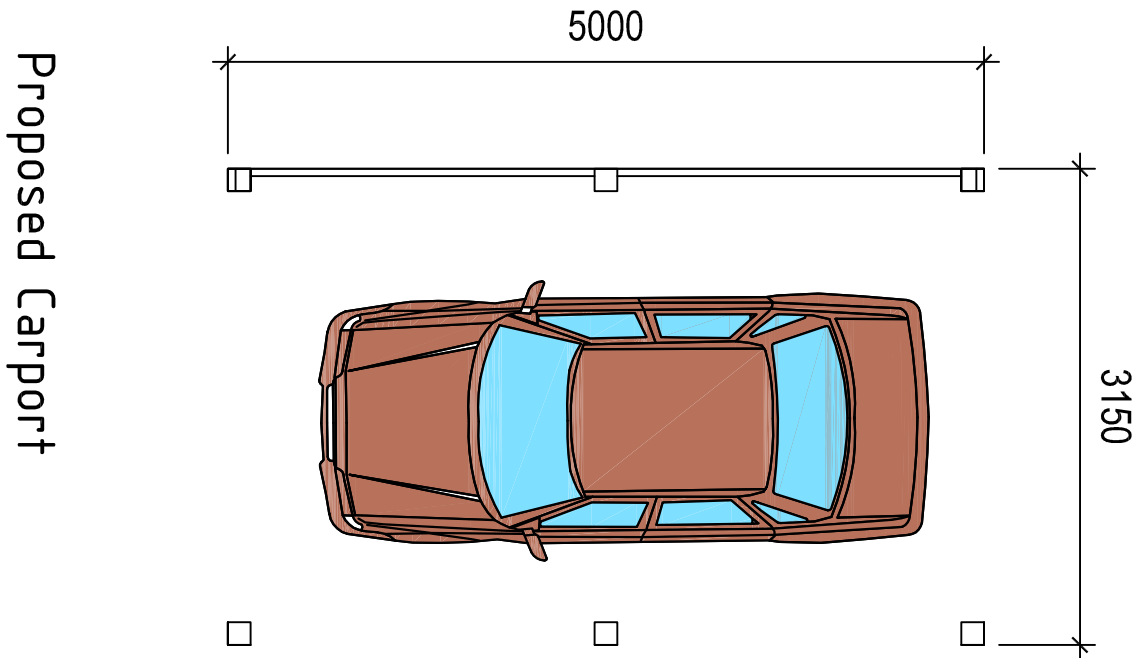

Proposed Carport

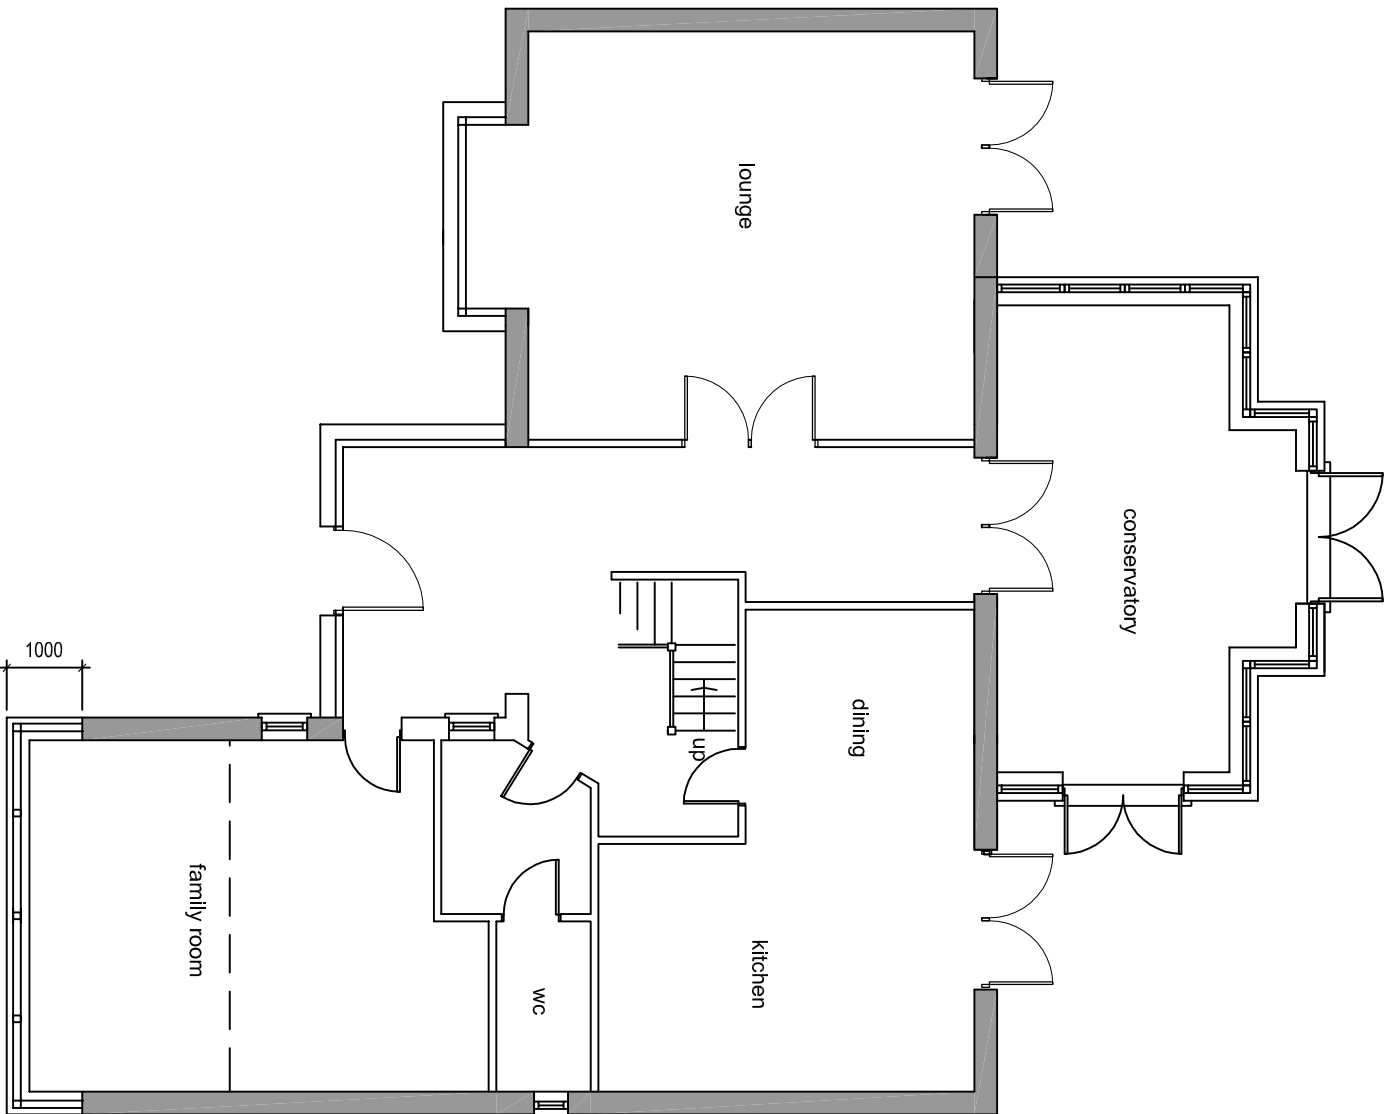

Proposed Ground Floor Plans

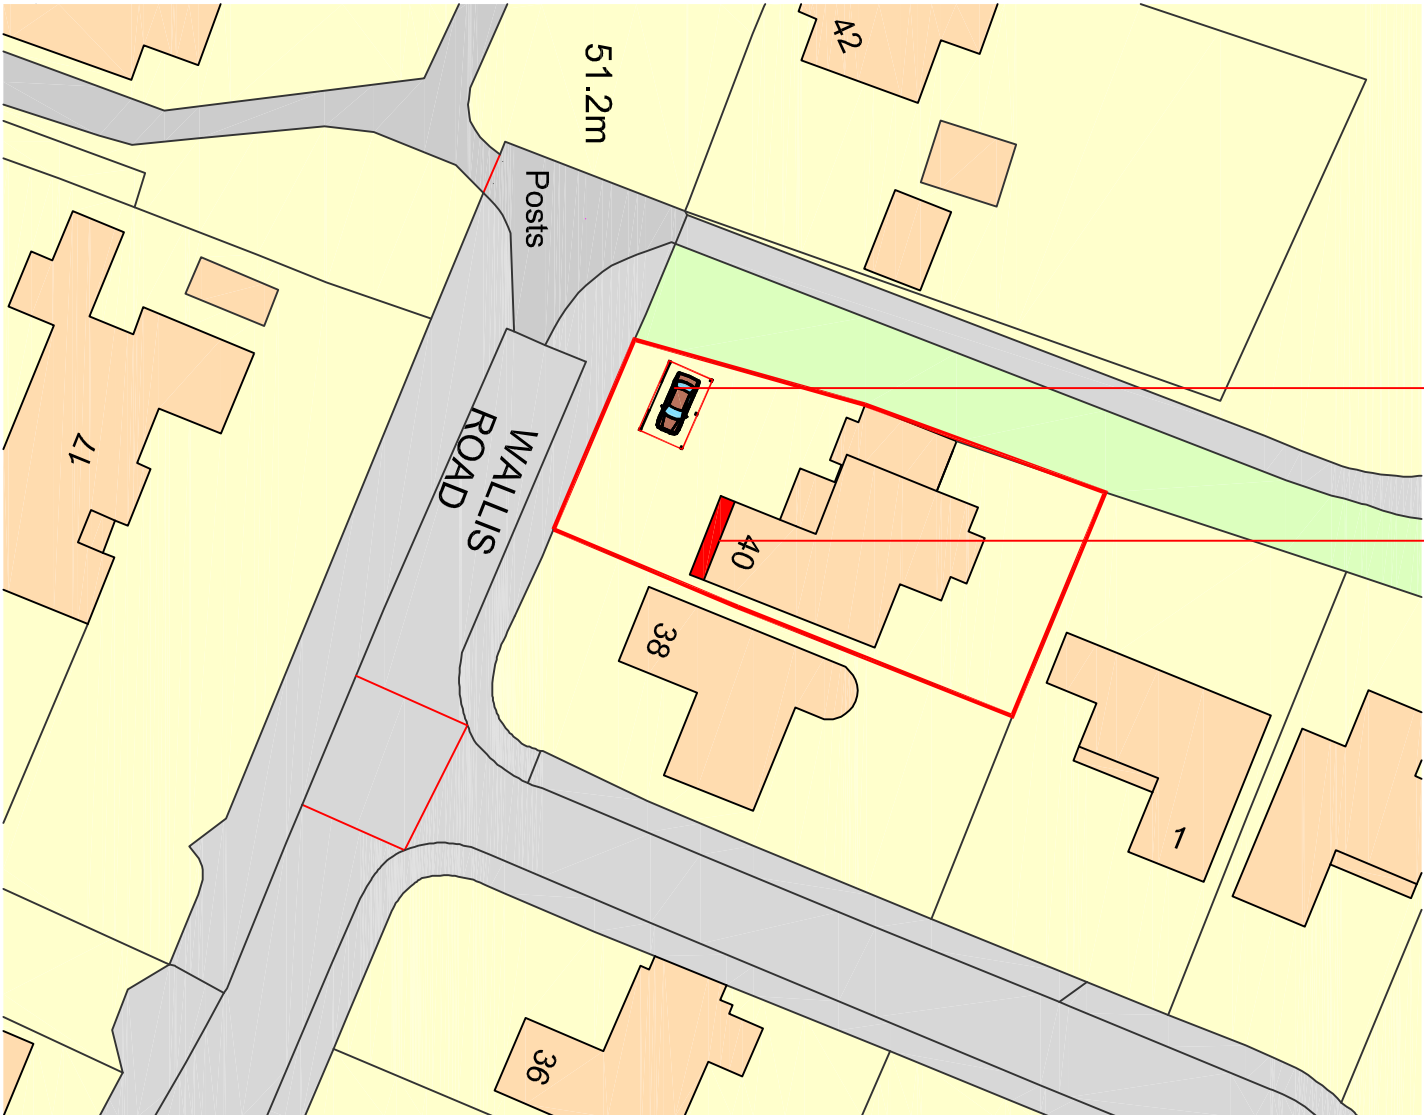

REVISION:

01 carport amendments - 11-04-19

Drawing Title :

Proposed Floor Plans & Site Plan

Project :

Mr P Kennedy
40 Wallis Road
Waterlooville

Drawn By

CRF

Date
15/03/19

SHEET SIZE
A2

Approved By
Date

Drawing No.

CFA

FULL

BS

Revision:
01

Scale:
1/100-50

PLANNING

Chris Flint Associates Ltd

CHARTERED SURVEYORS - PROJECT MANAGERS

DEVELOPMENT CONSULTANTS

2 Emerald Close Waterlooville Hants PO7 8NZ
tel: 023 92 432484 fax: 023 92 358554
Email: chrisflintassociates@gmail.com