

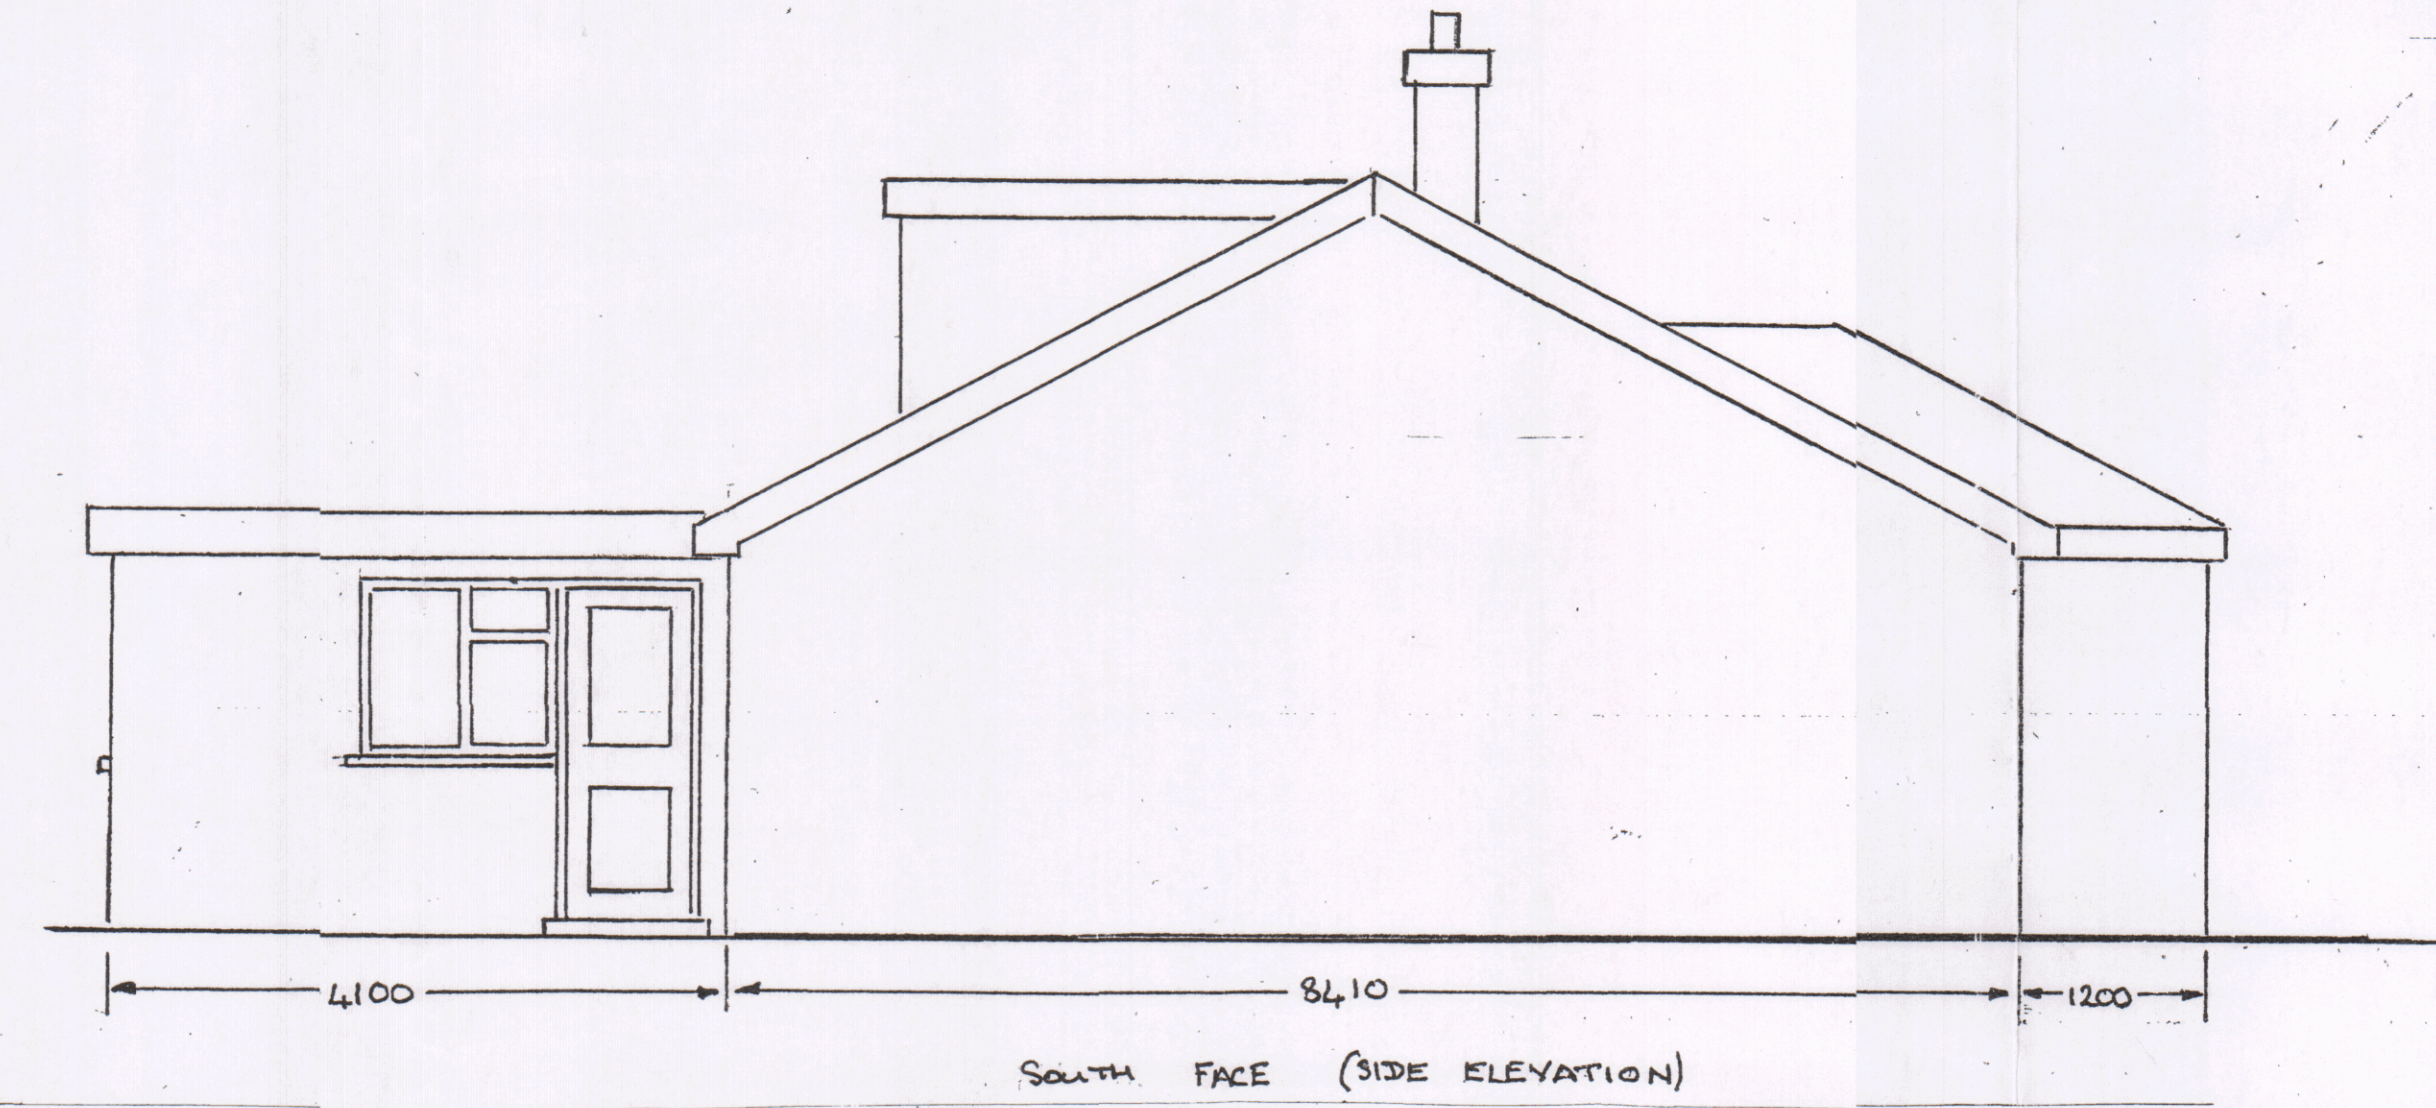
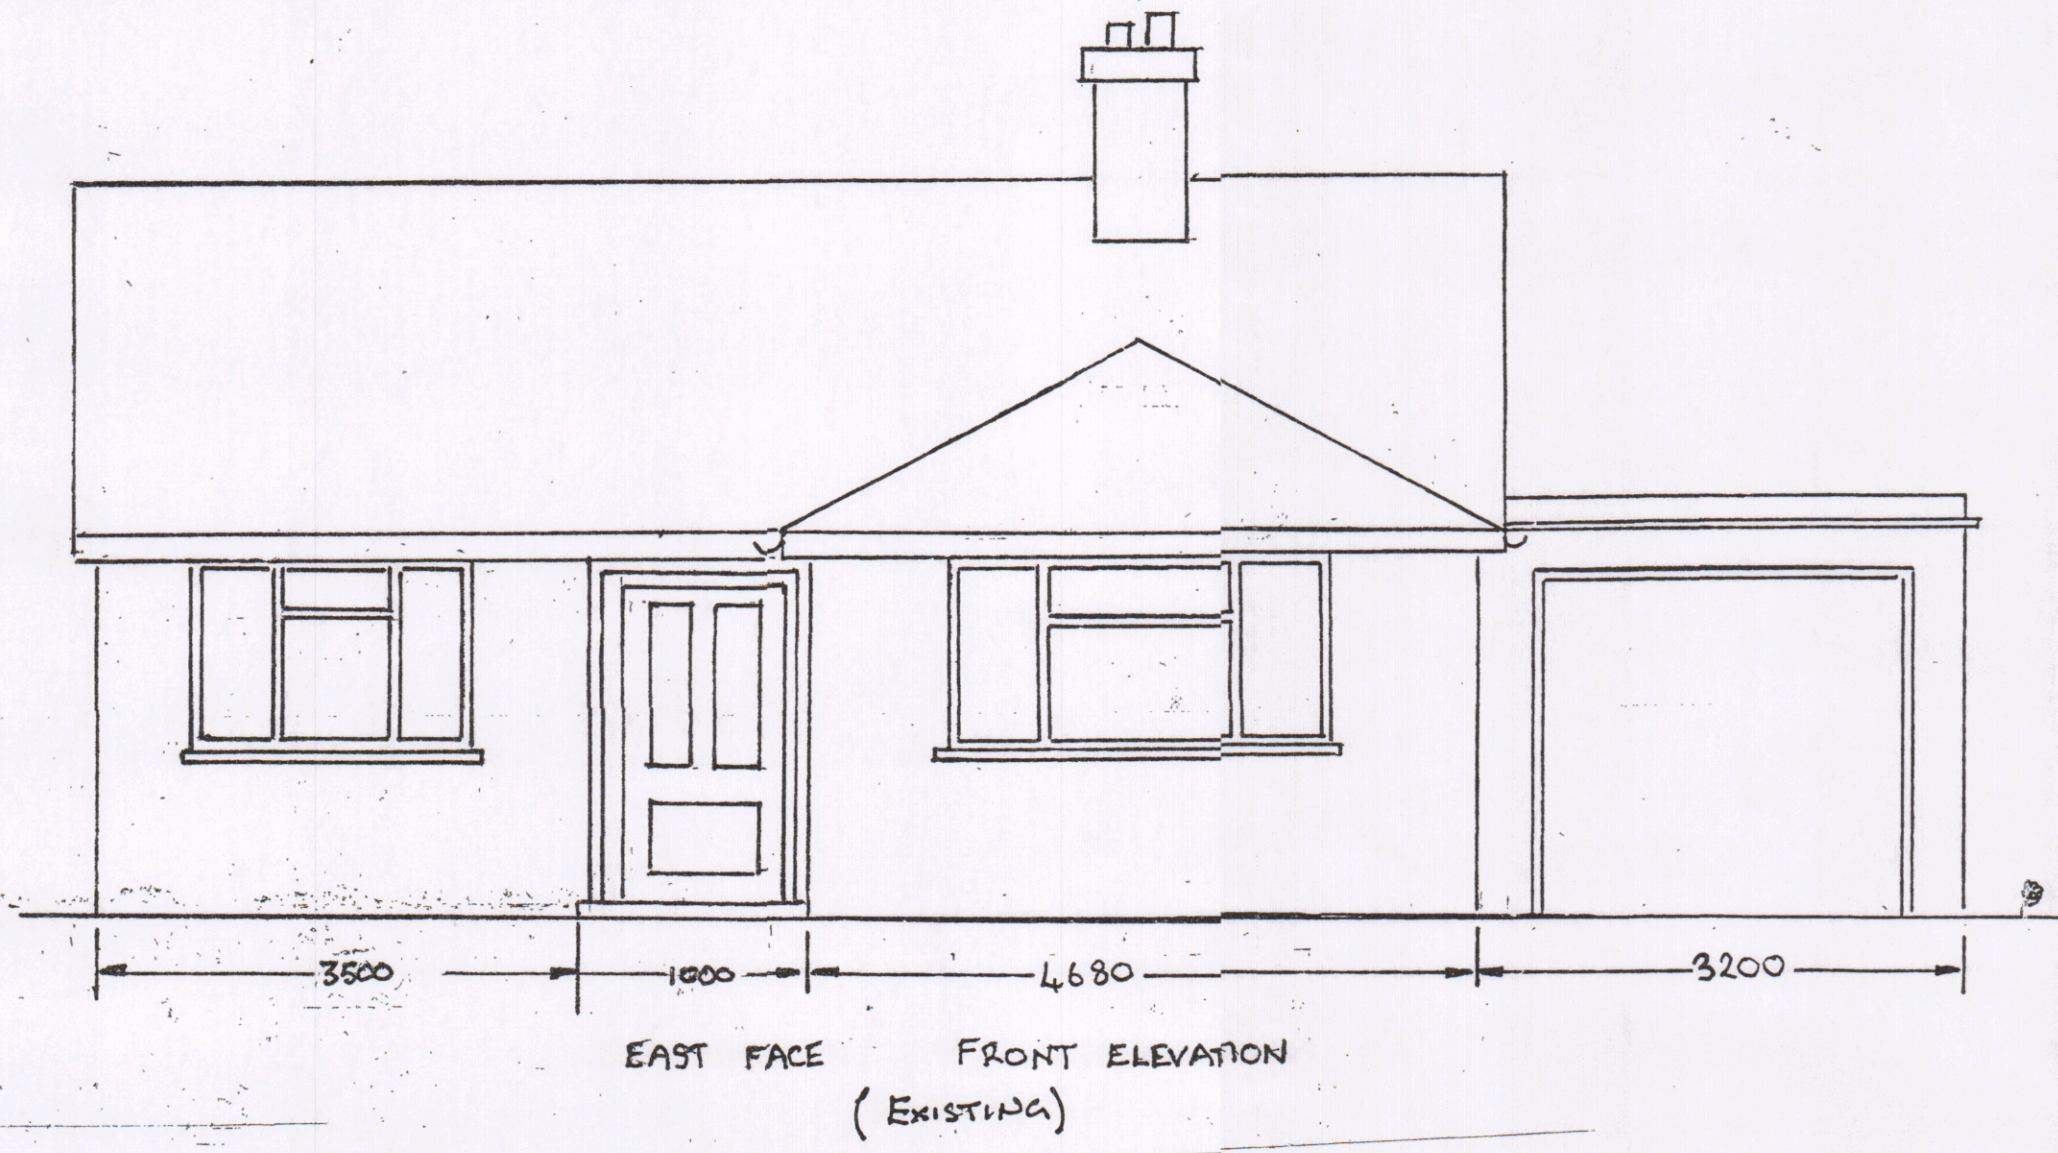
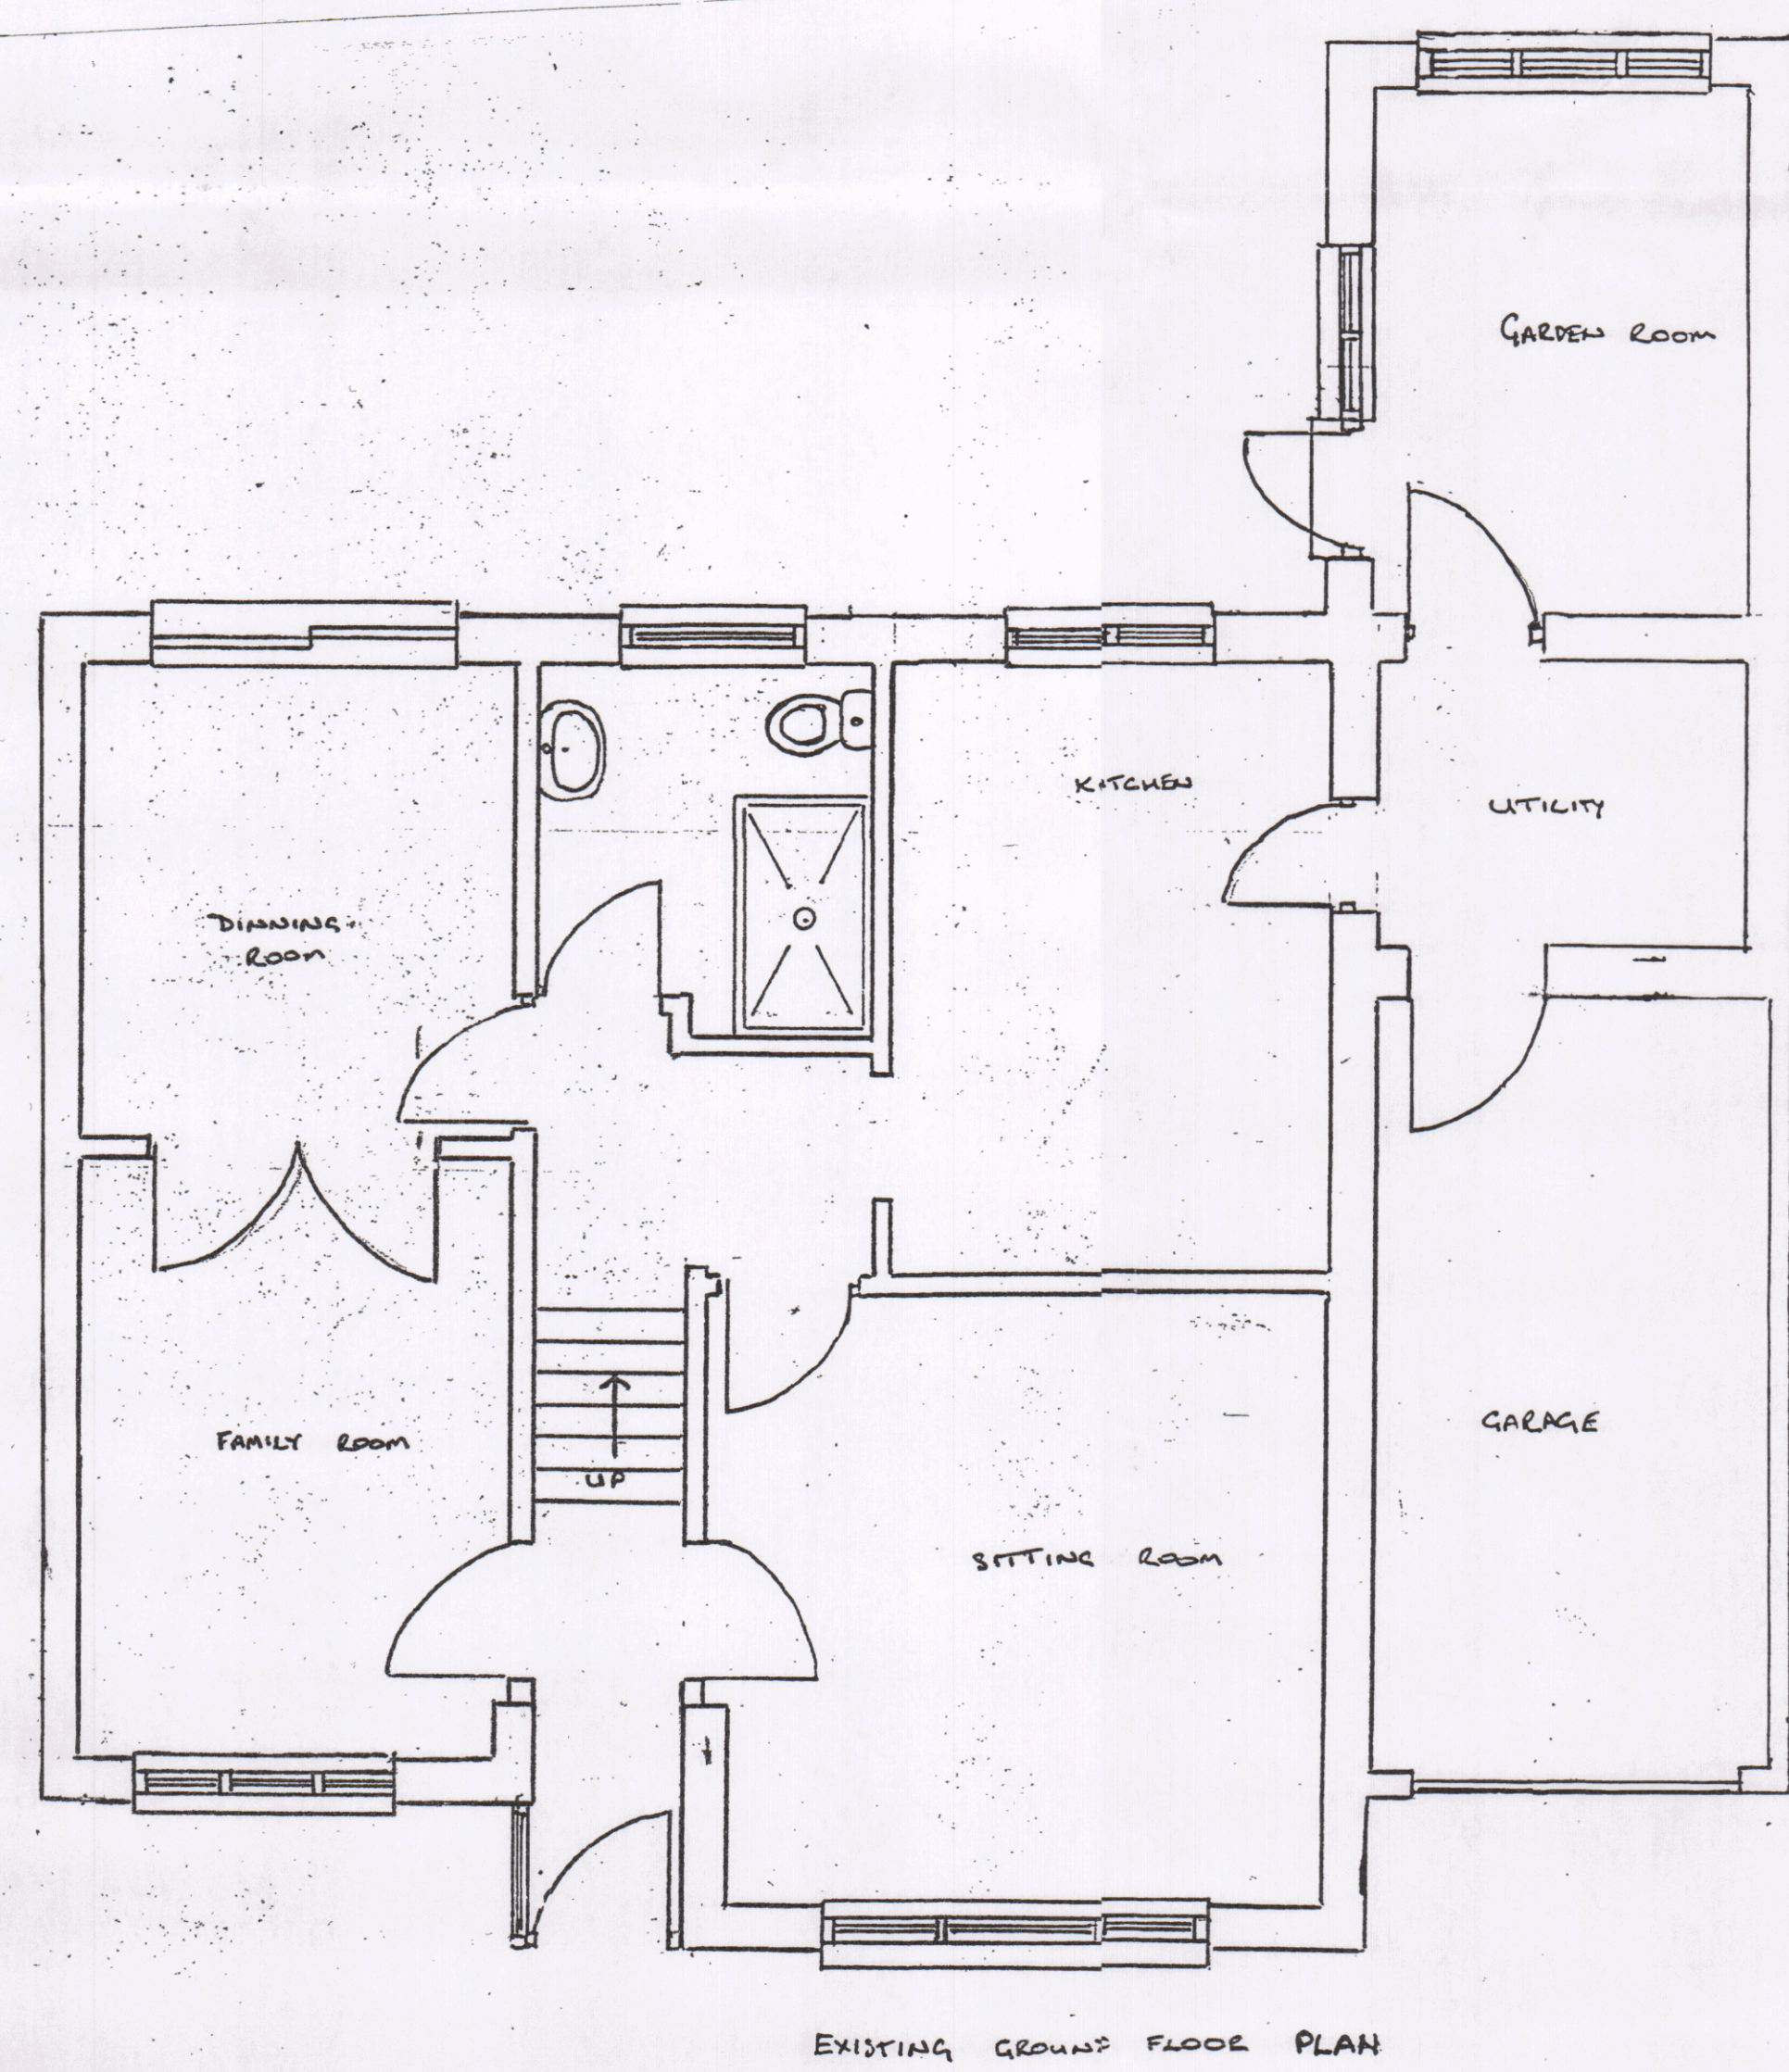


SCALE 1:50

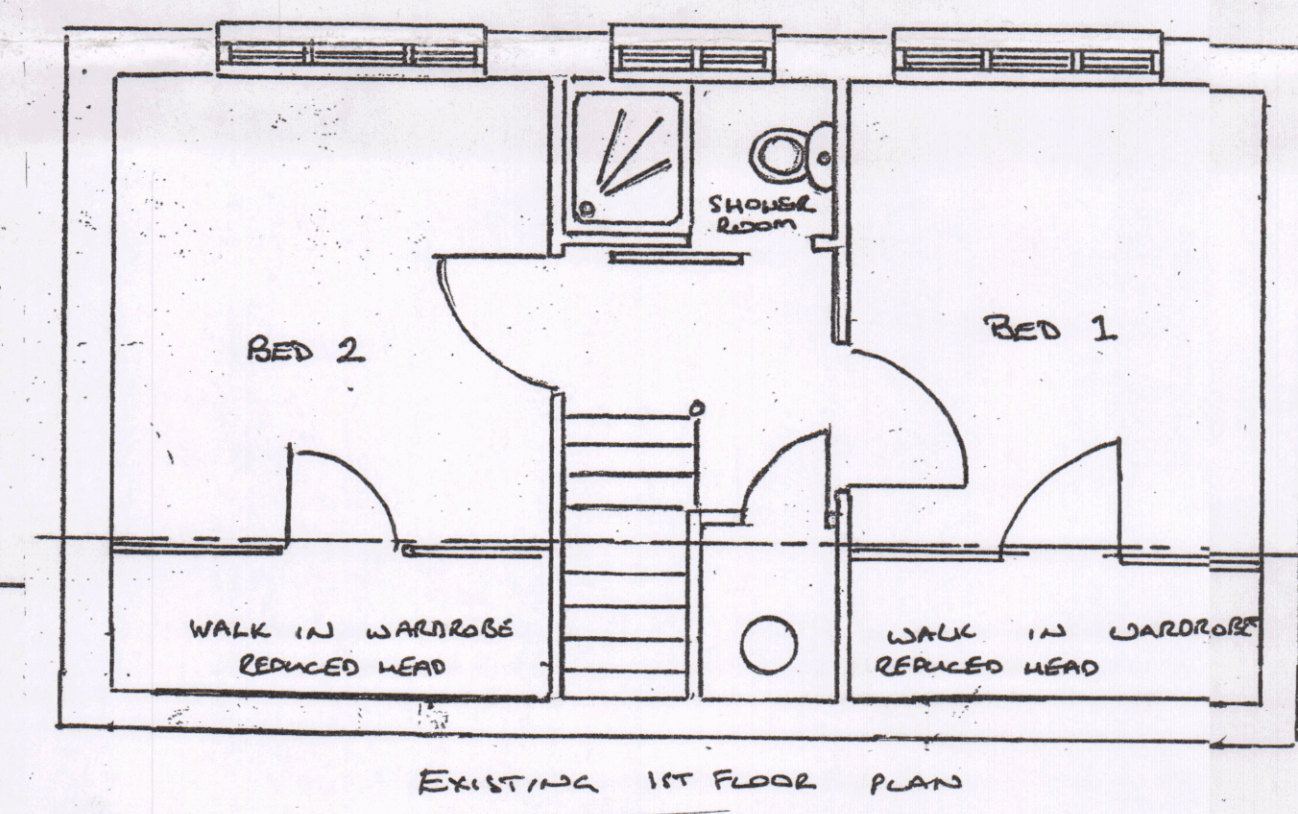


NOTE :-
NORTH FACING ELEVATION HAS BEEN OMITTED AS THE EXISTING & PROPOSED ELEVATION ARE REMAINING BASICALLY THE SAME.

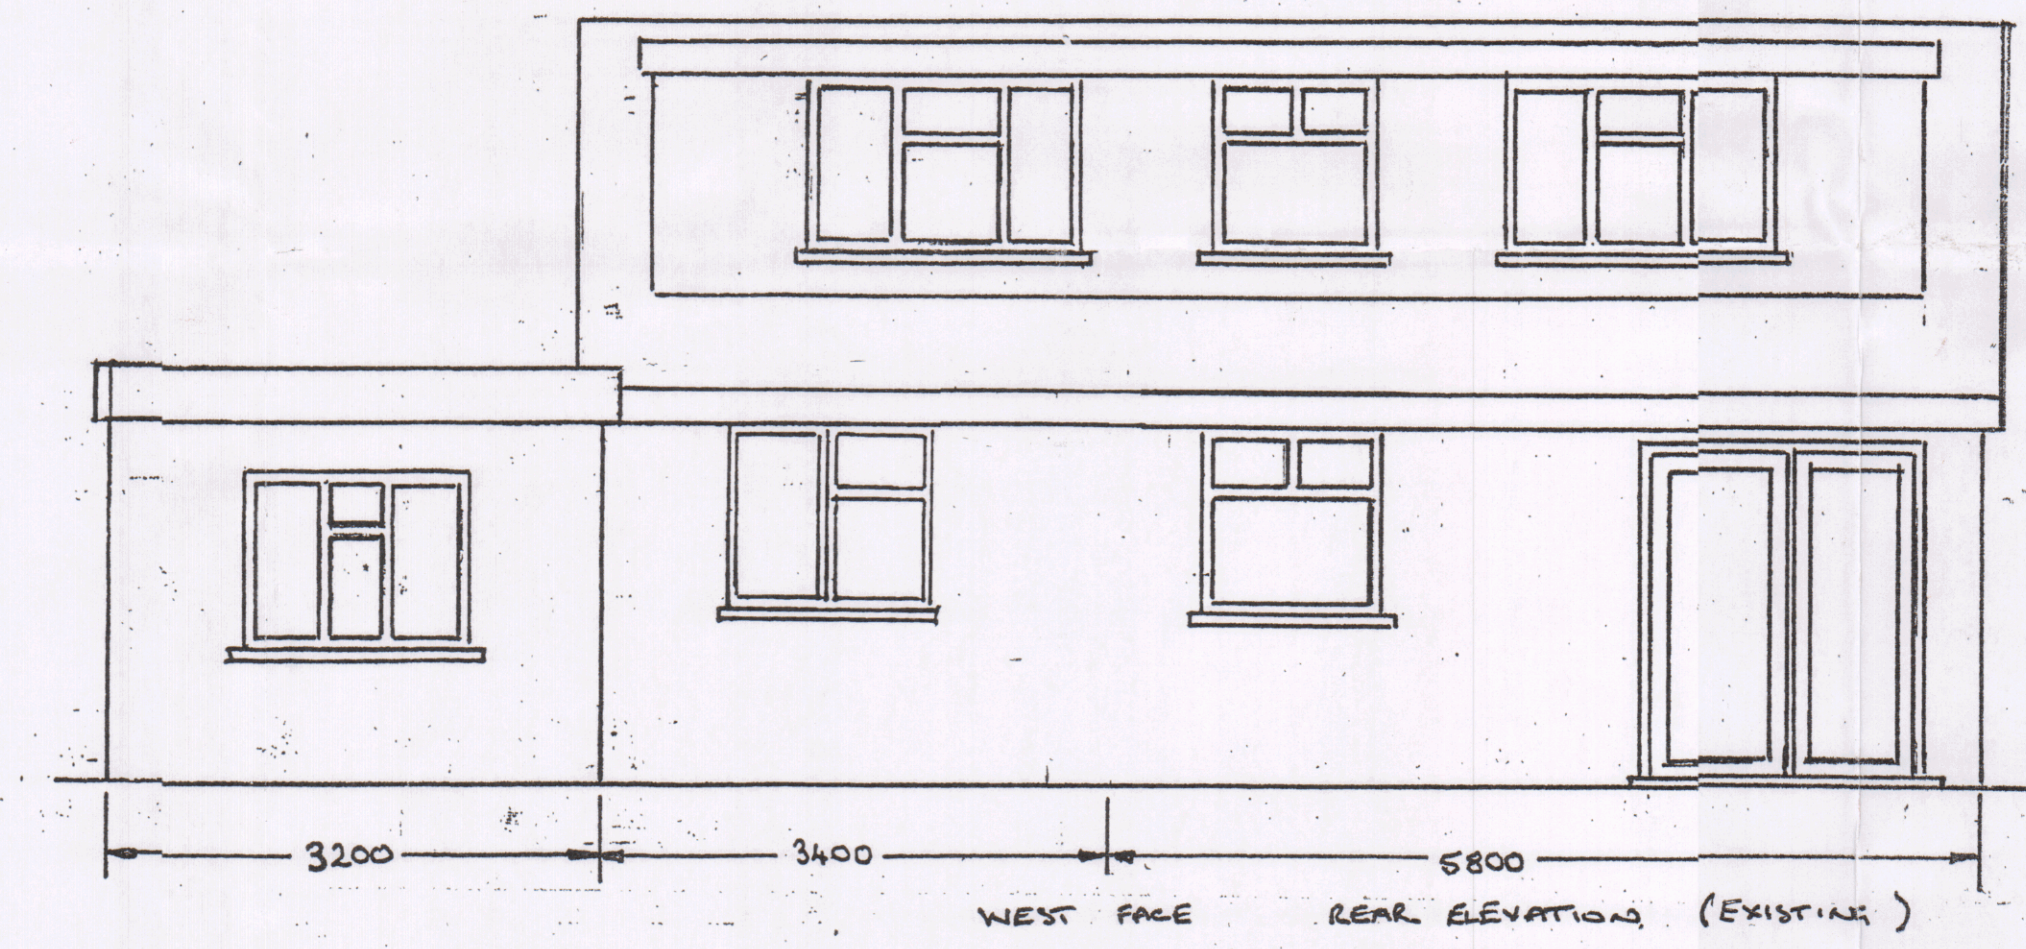


UK's Fastest and Easiest Planning Site



13, Valetta Park, Emsworth, Hampshire, PO10 7HJ

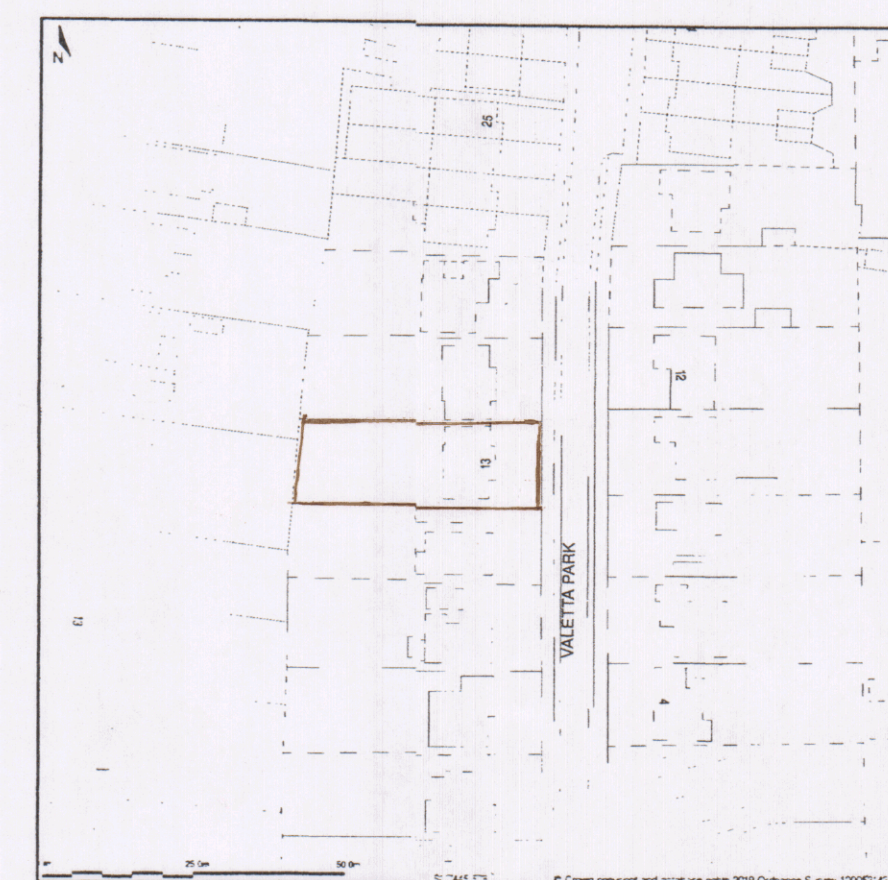

SCALE 1:1250

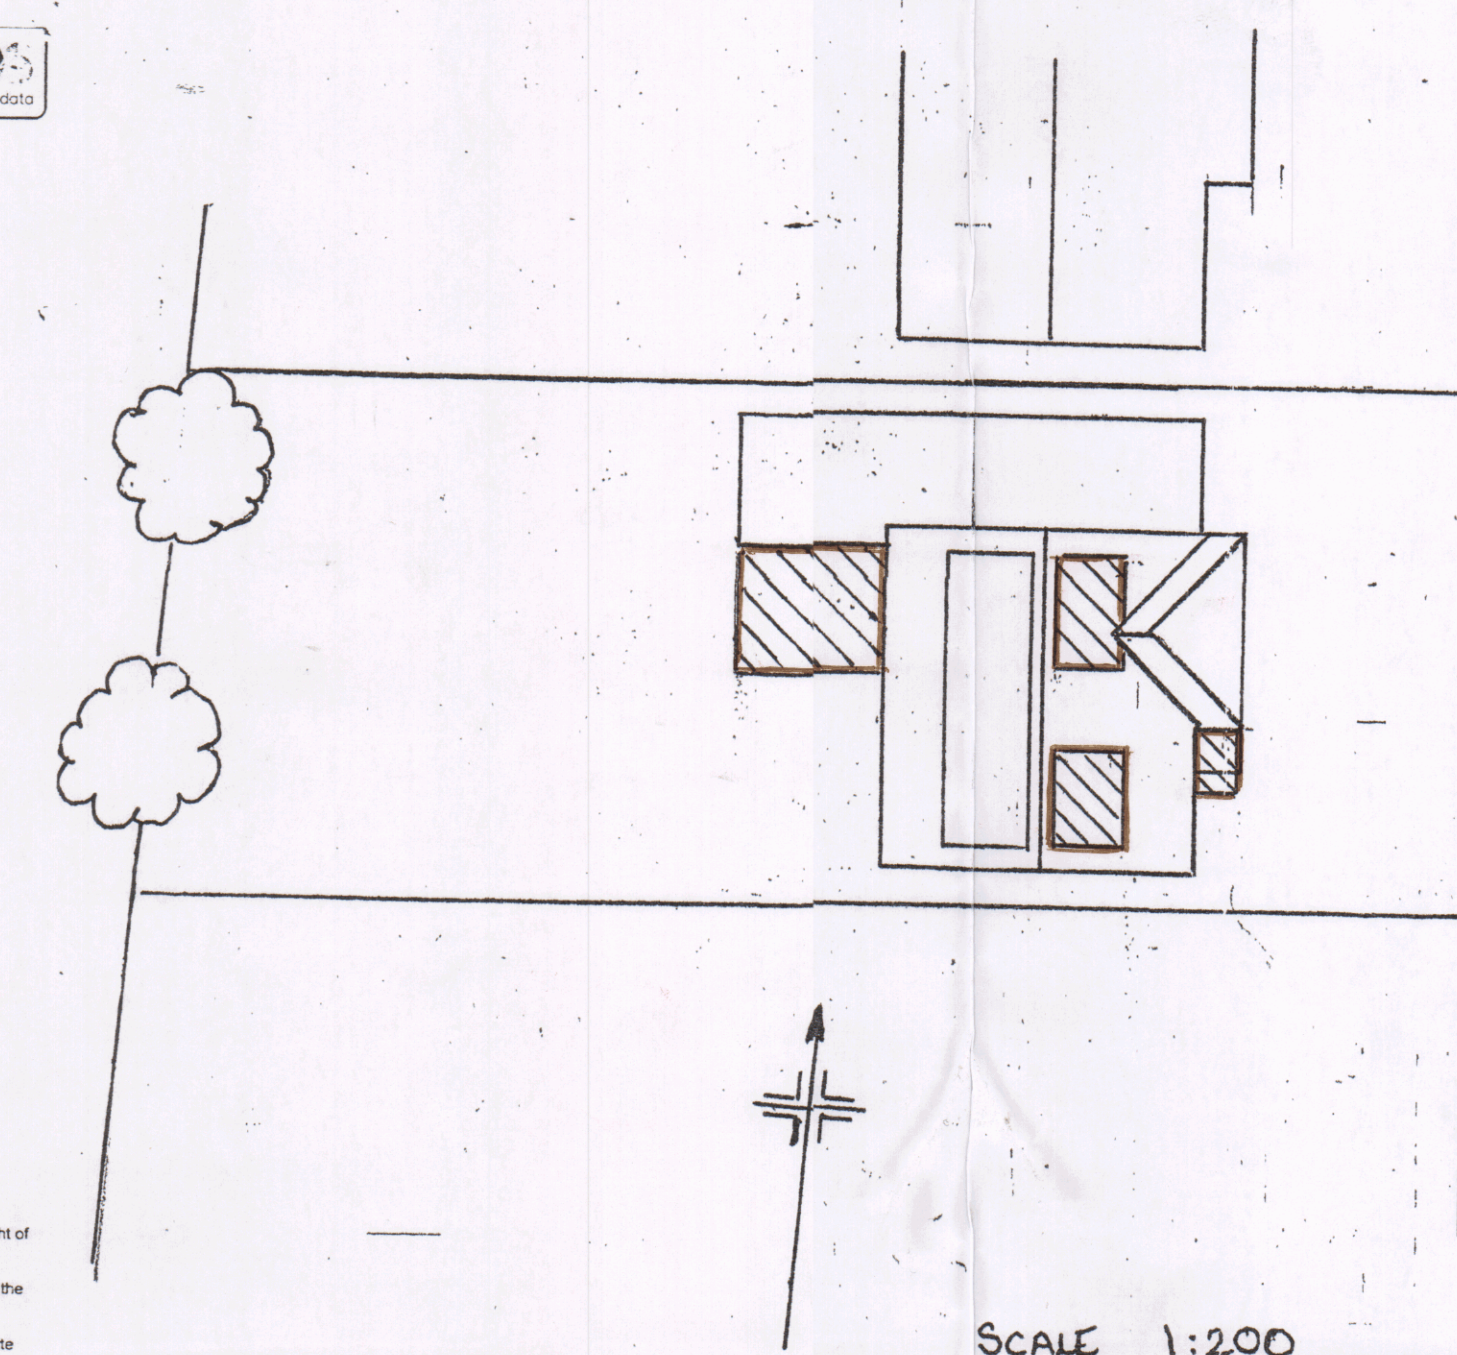

SCALE 1:200

Site Plan shows area bounded by: 474355.46, 115711.84, 474526.88, 105853.26 (at a scale of 1:1250). OSGridRef: SU7445 578. The representation of a road, track or path is no evidence of a right of way. The representation of features as lines is no evidence of a property boundary. Produced on 27th Aug 2019 from the Ordnance Survey National Geographic Database and incorporating surveyed revision available at this date. Reproduction in whole or part is prohibited without the prior permission of Ordnance Survey. © Crown copyright 2019. Supplied by www.bovisplan.co.uk a licensed Ordnance Survey partner (110053143). Unique plan reference: #0455519-038636. Ordnance Survey and the OS Symbol are registered trademarks of Ordnance Survey, the national mapping agency of Great Britain. Buy A Plan logo, pdf design and the www.bovisplan.co.uk website are Copyright © Pass Inc Ltd 2019.

YOUR REF :-	APP 19/100841
DRAWN BY :-	DAVID CLARK
CLIENT :-	Mrs C BEALE
JOB TITLE	13 VALETTA PARK EMSWORTH
DRAWING :-	PROPOSED DORMER WINDOWS AND REAR SINGLE STOREY EXTENSION AND ENLARGEMENT OF PORCH
DATE	15.08.2019
SCALE	1:50 1:200 1:1250
DRAWING REF	PLANNING 1