


F		27.4.19	PLANNING REVISIONS	D	2.11.18	DESIGN REVISIONS
E		16.11.18	DESIGN REVISIONS	E	16.11.18	DESIGN REVISIONS
notes: 1. this drawing is the copyright of PH Design and is not to be reproduced without consent. 2. the contractor is to check all dimensions and levels before site works commence and/or preparation of working drawings. revision date amendment						
A	7.8.18	KITCHEN REVISION				
B	3.9.18	DESIGN REVISIONS				
C	18.10.18	DESIGN REVISIONS				

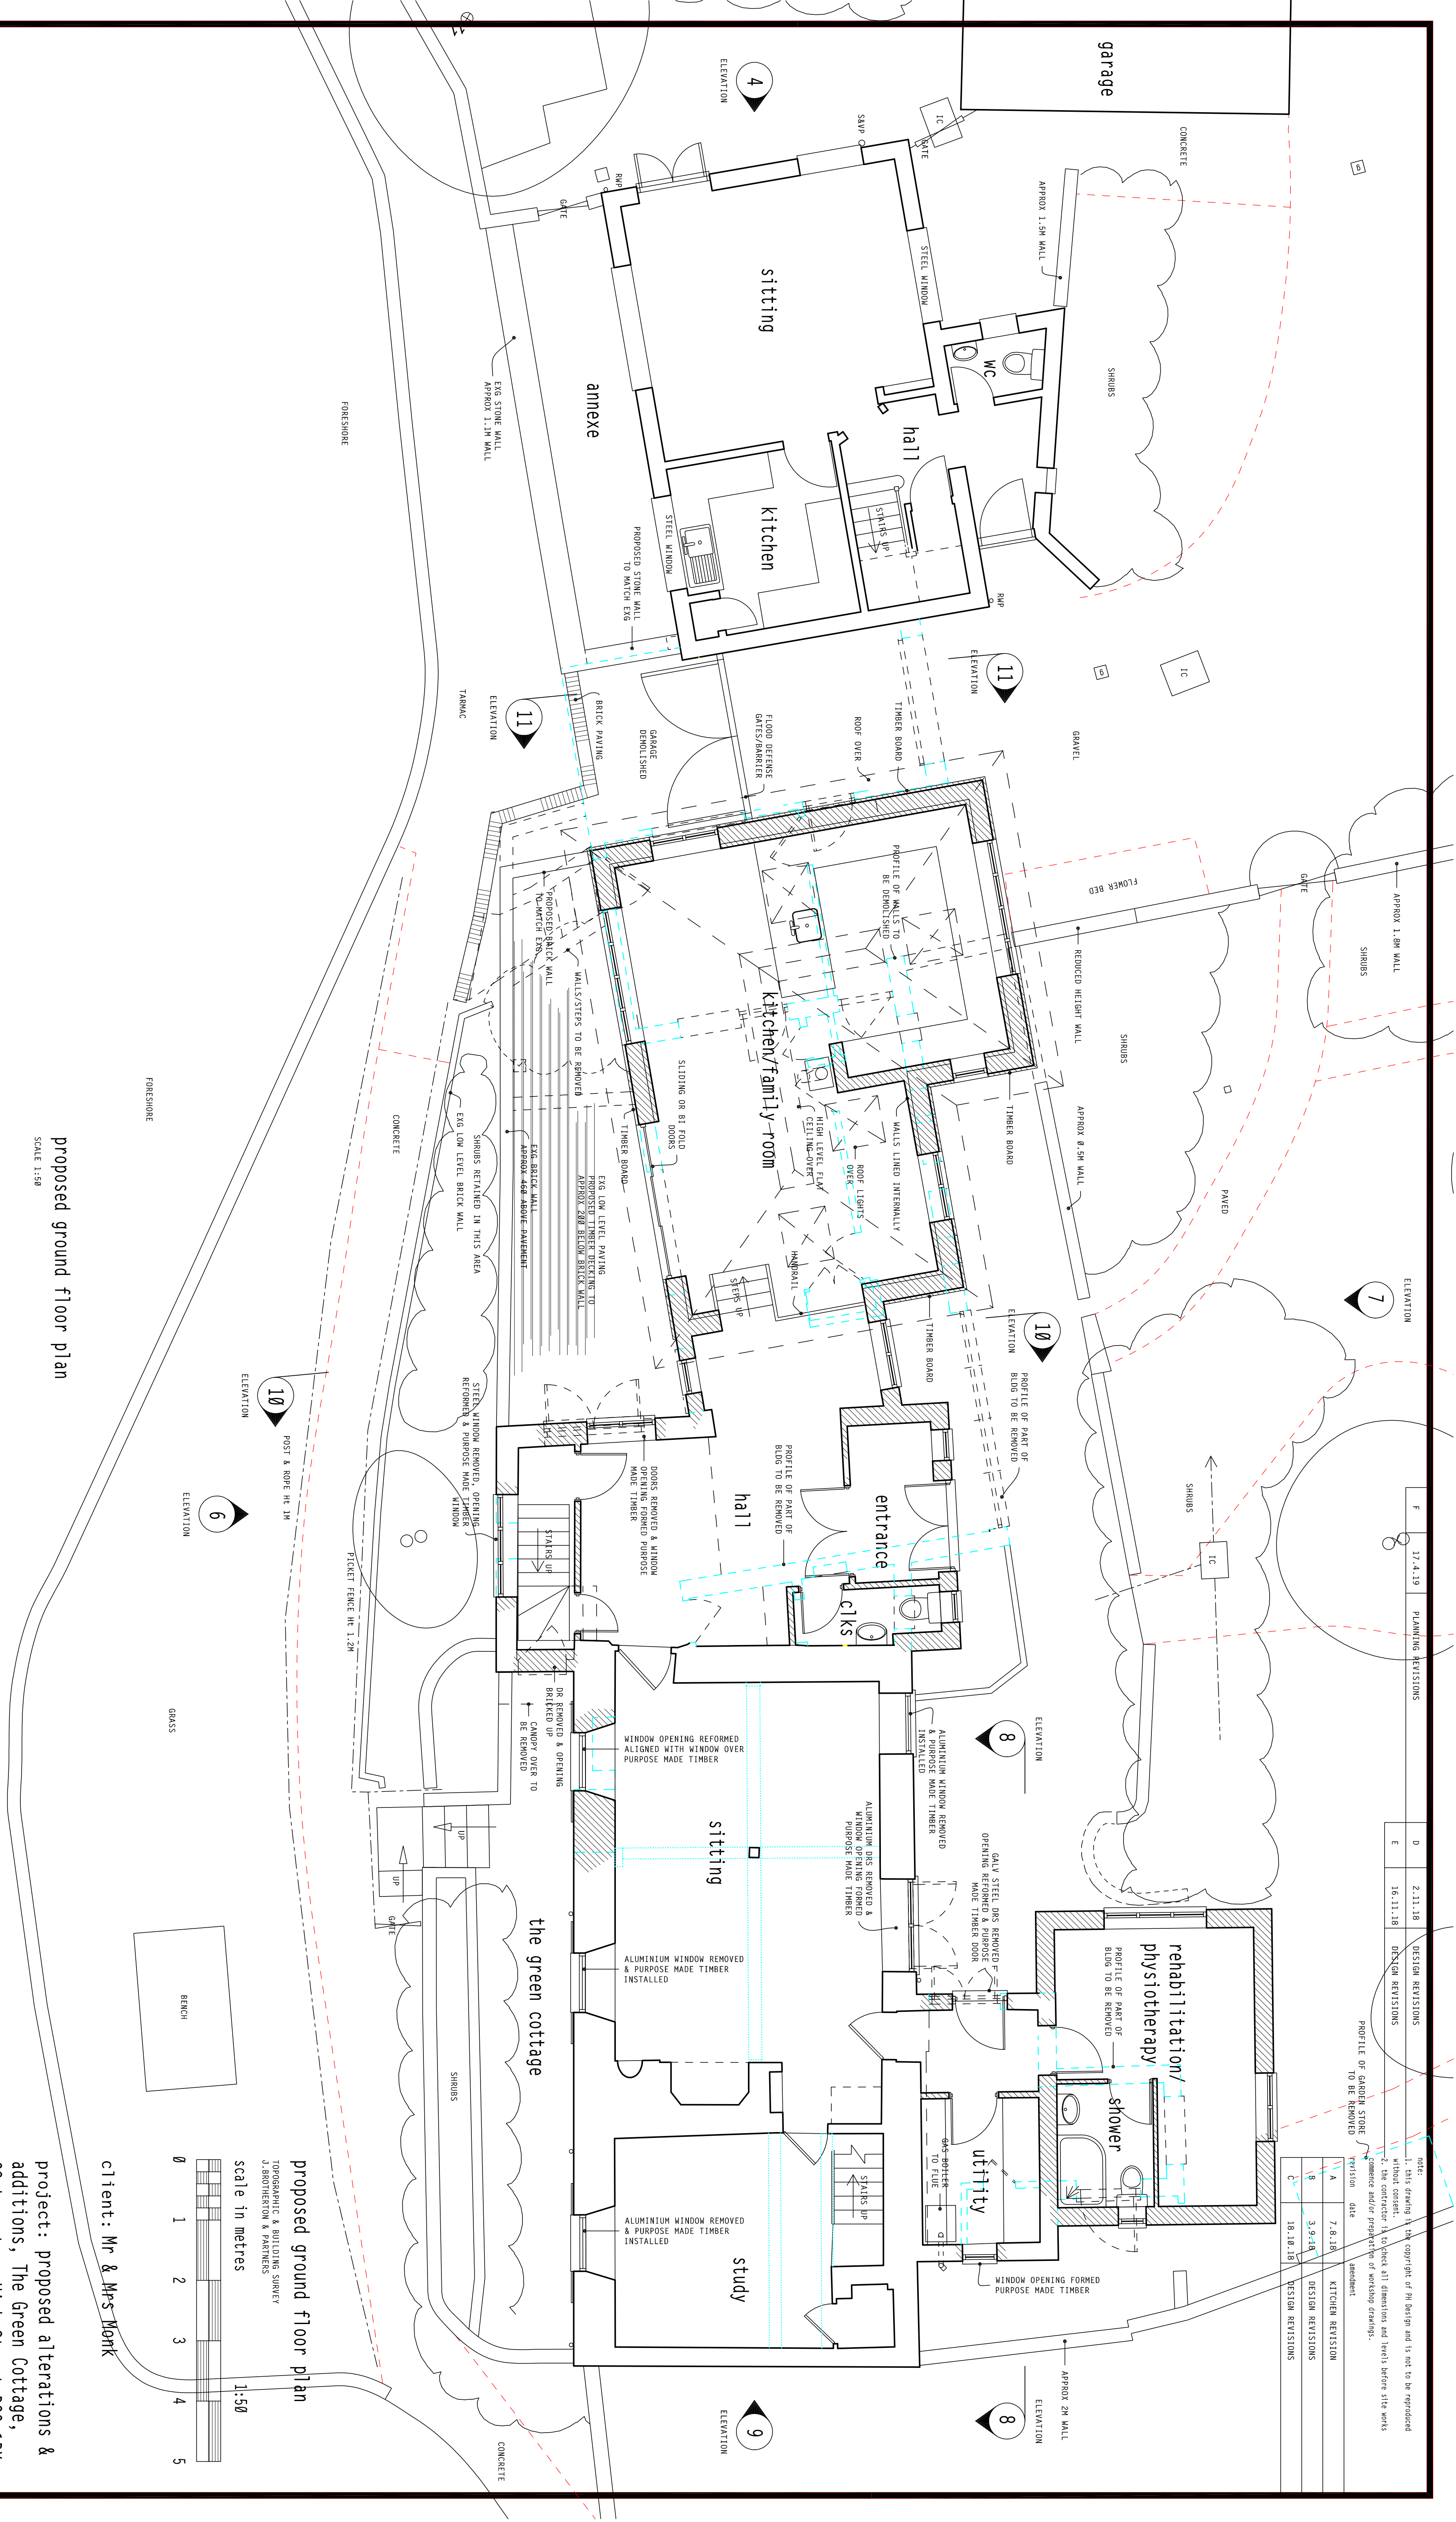

project: proposed alterations & additions, The Green Cottage,
23 Langstone High Street PO9 1RY

client: Mr & Mrs Monk

proposed ground floor plan
TOPOGRAPHIC & BUILDING SURVEY
J. BROTHERTON & PARTNERS
scale in metres
1:50

PH DESIGN
architectural consultants
3 Chapel Street, Chichester
W. SUSSEX PO19 1BU
tel: (01243) 781760

project: 18/C04
drawing no: 4f
date: July 2018