

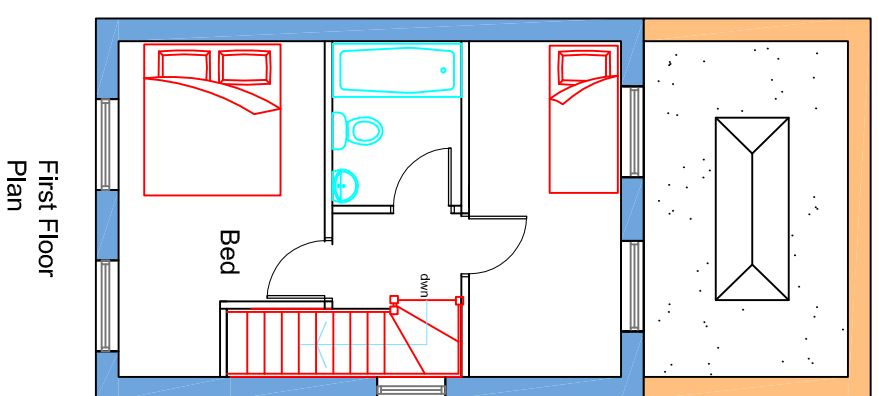
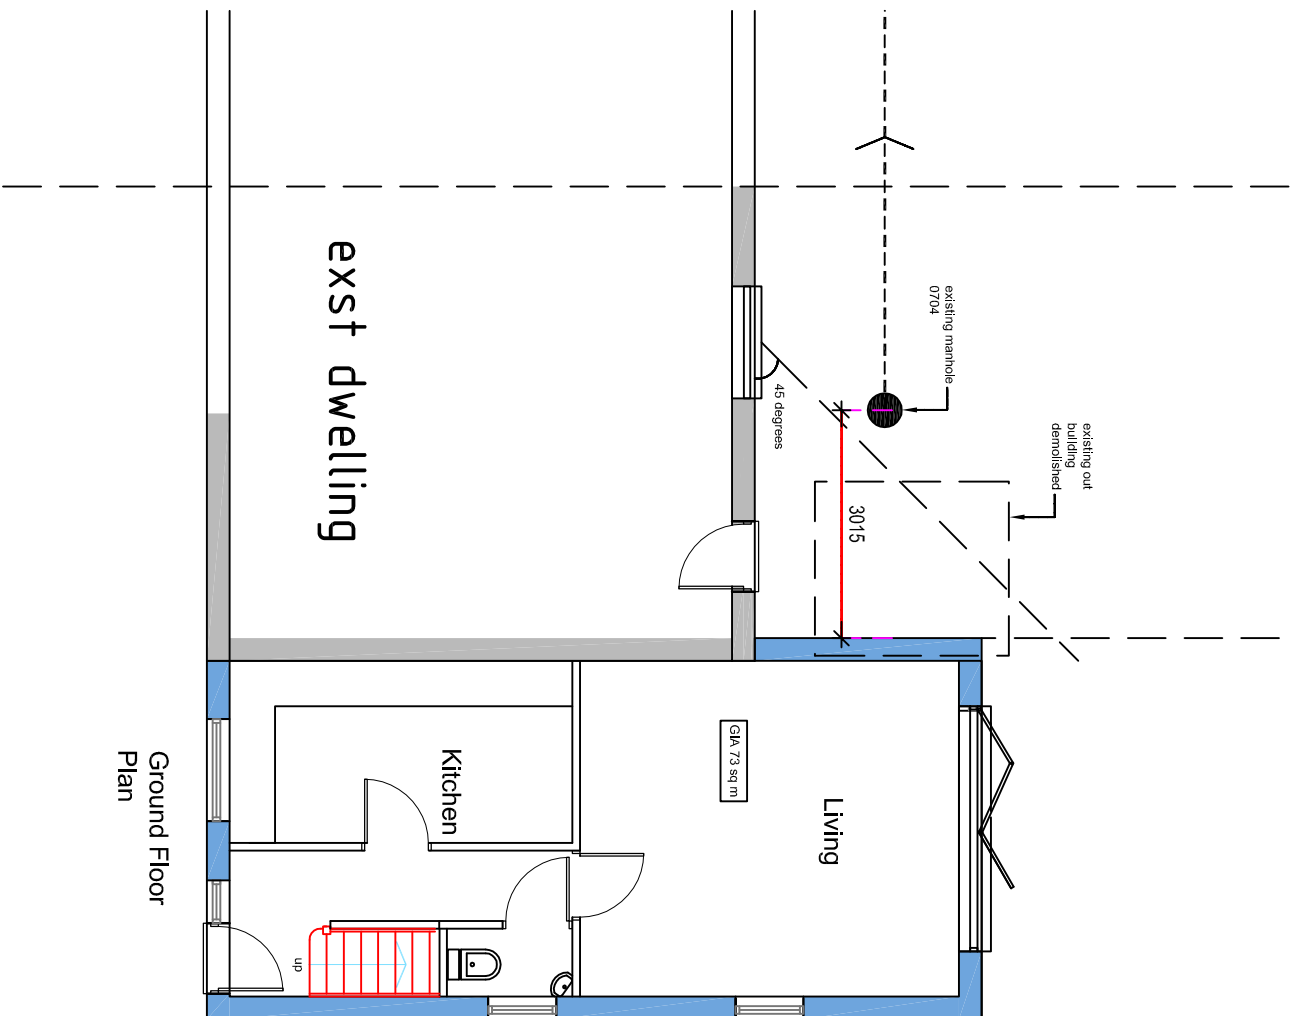
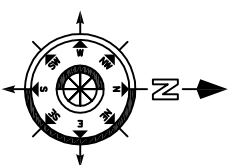


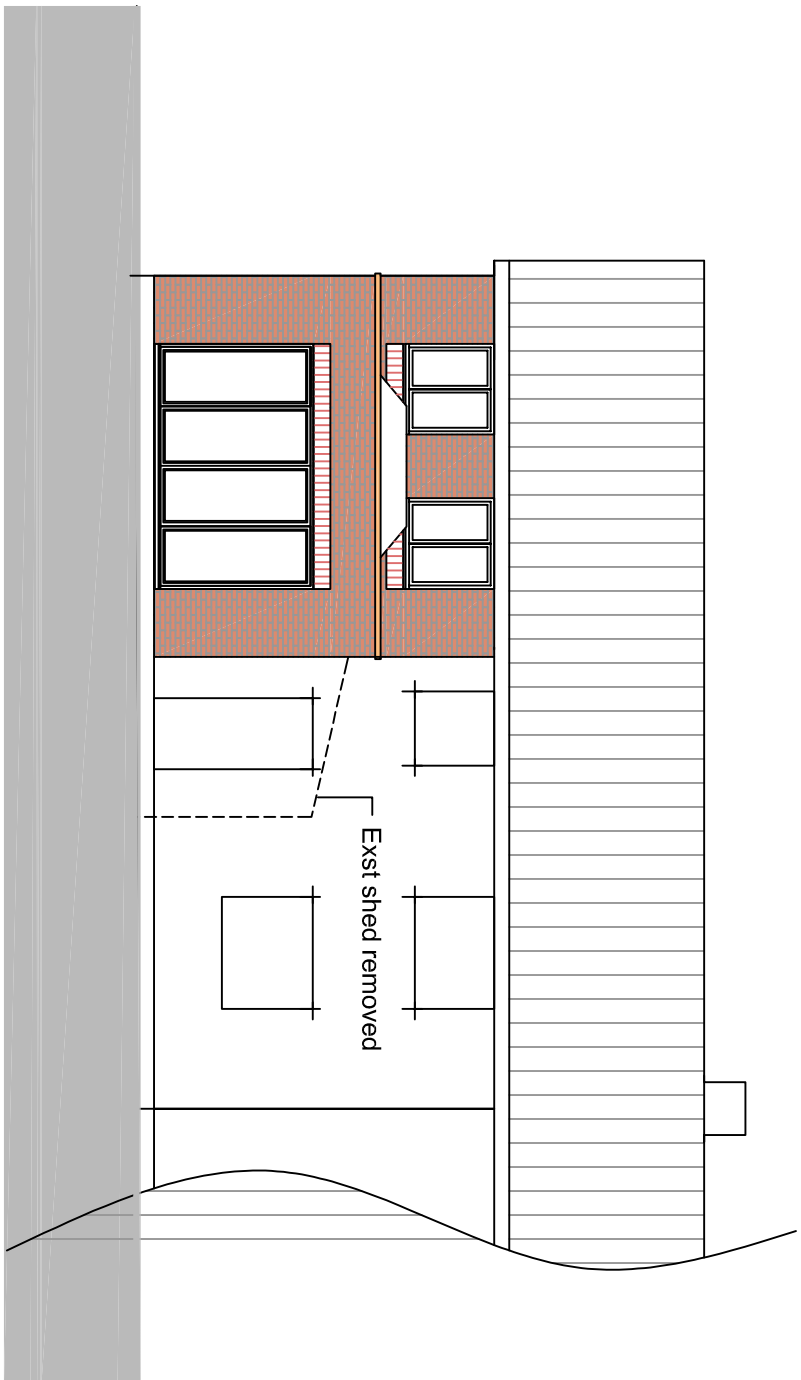


Proposed Floor Plans

Scale in Metres
0 5 10 15 20 25
for 1:500


Scale in Metres
0 10 20 30 40 50 60
for 1:1250

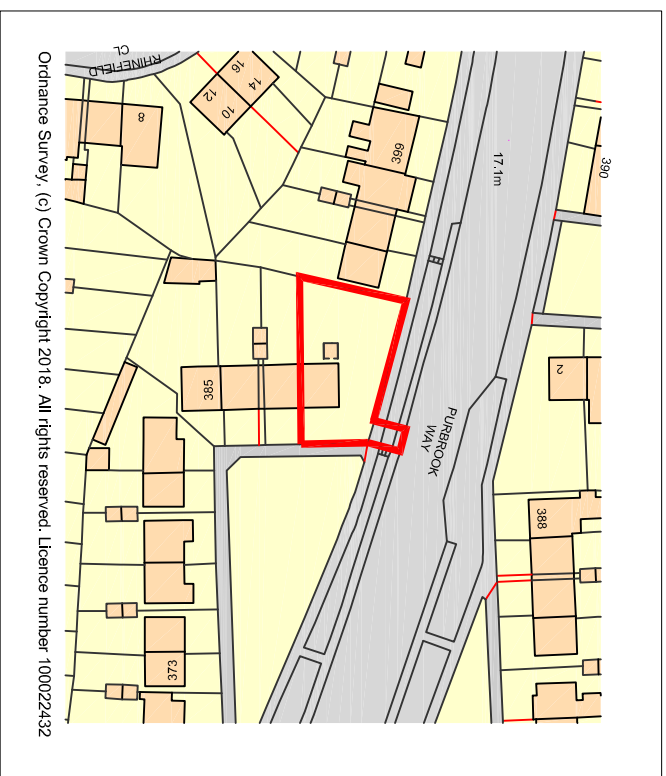

West Elevation

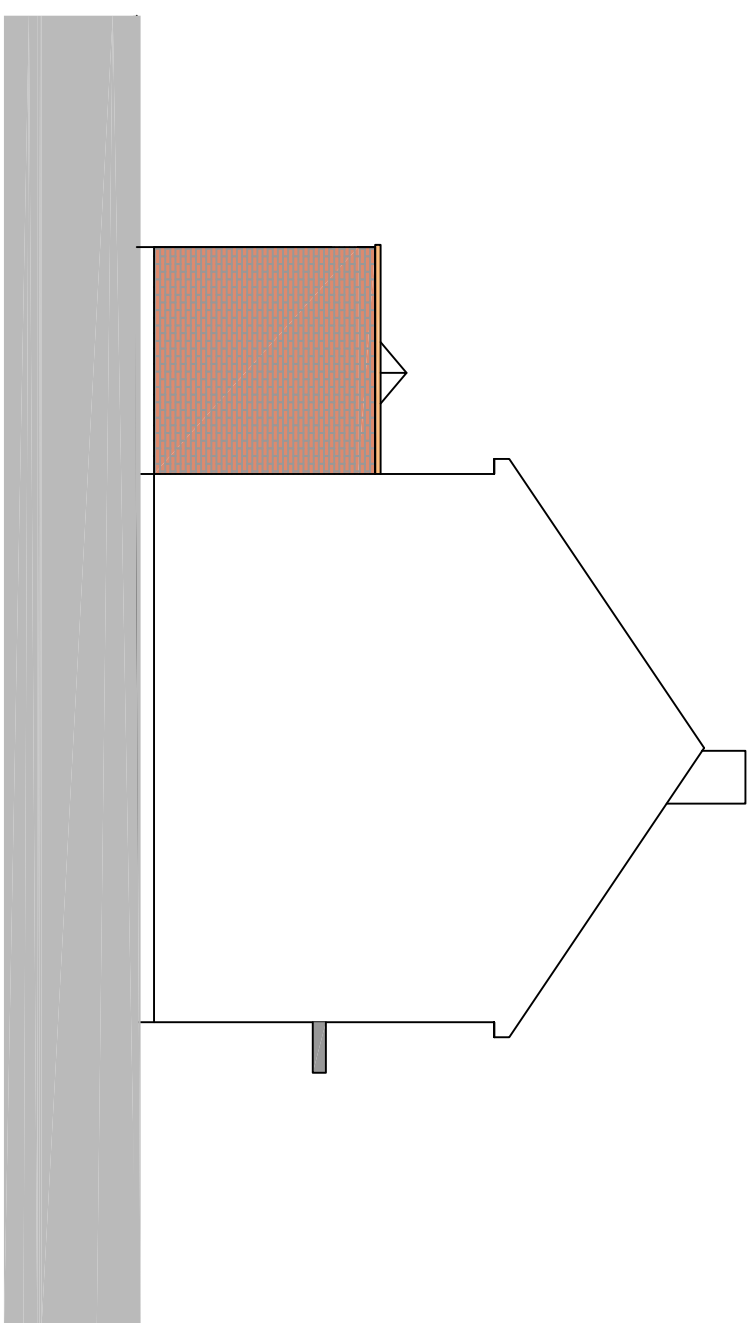


South Elevation

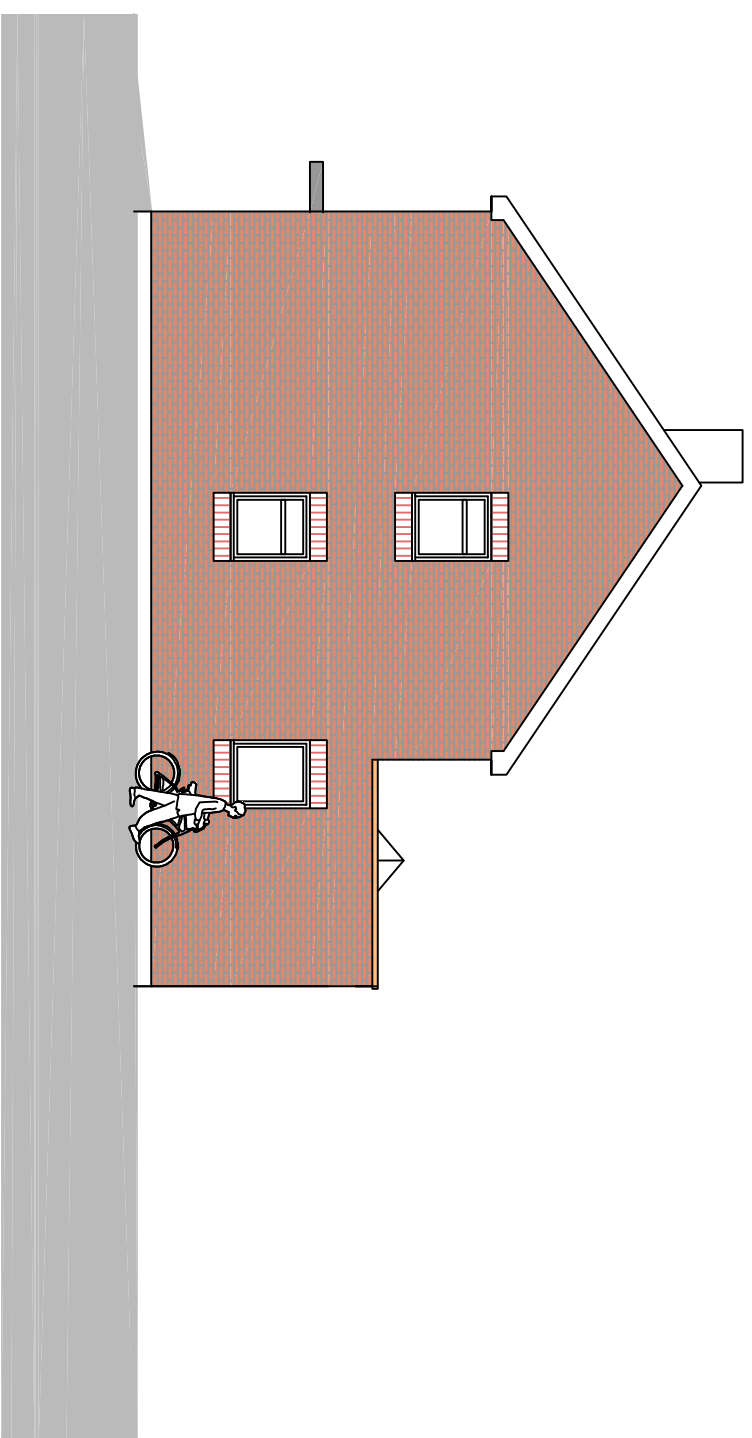

North Elevation



East Elevation

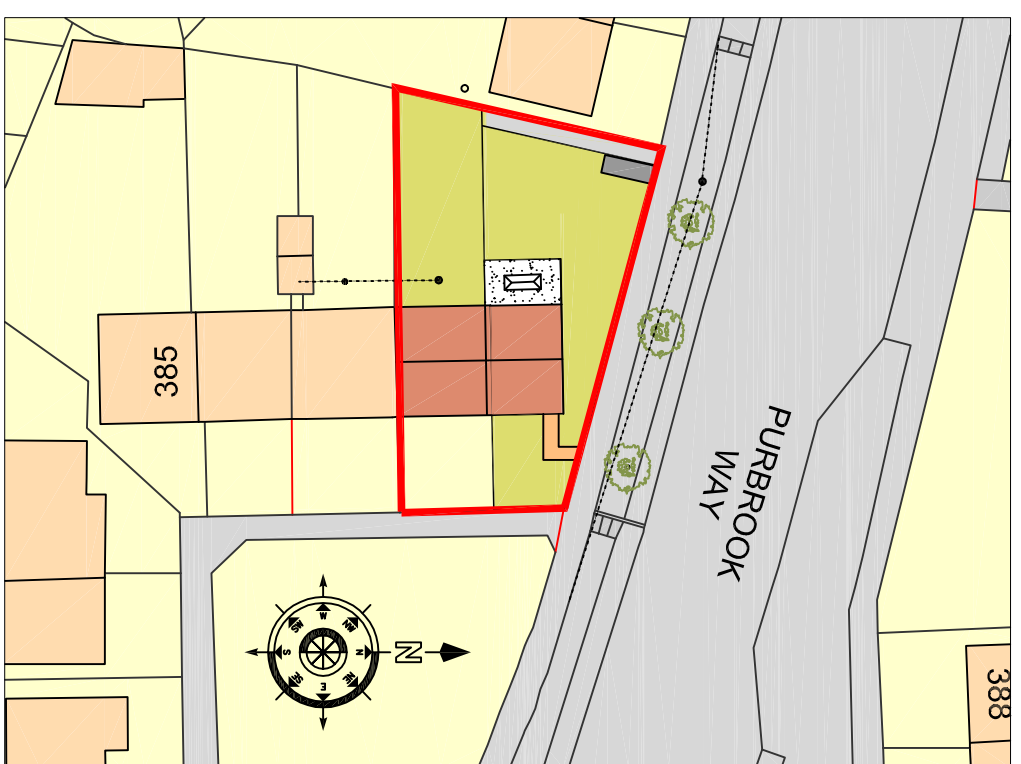

01	Drainage access	03/19	CHE
Revision	Description	Date	Drawn

Project :
Land Adjacent
391 Purbrook Way
Havant

Drawing Title :
Proposed Elevations, Floor
Plans & Site Plan

Chris Flint Associates Ltd
CHARTERED SURVEYORS - PROJECT MANAGERS
DEVELOPMENT CONSULTANTS

Drawn By	Date	SHEET SIZE	Approved By	Date
CF	10/01/19	A1		

CFA	Full	01	1-100-200
-----	------	----	-----------

PLANNING

2 Emerald Close Havant
tel: 023 92 43484 fax: 023 92 35854
Email: chrisflintassociates@gmail.com