


May 2019.

 Penrie Harverson © 2010 Penrie Harverson - All Rights Reserved		project S Mill Lane Langstone Havant
client	Mr & Mrs W Cha	
title	Tree Survey & Root Constraints Plan	
dwg	BJH 01/02	
scale	1:250 @ A3	
date	October 2016	
job	0900	
drawn by	bjh	
3 Foxcombe Cottages - South Harting - West Sussex - GU31 5PL 01730 825297 07875 520881 bernieharverson@gmail.com		

- Key:**
-  = Trees of A (high) grading
 -  = Trees of B (moderate) grading
 -  = Trees of C (low) grading
 -  = Trees of U (fell) grading

N.B. If the crown spread exceeds the recommended RPA and the tree has a low branching habit then it may prove necessary to either increase the RPA to encompass the full crown or undertake facilitation pruning works

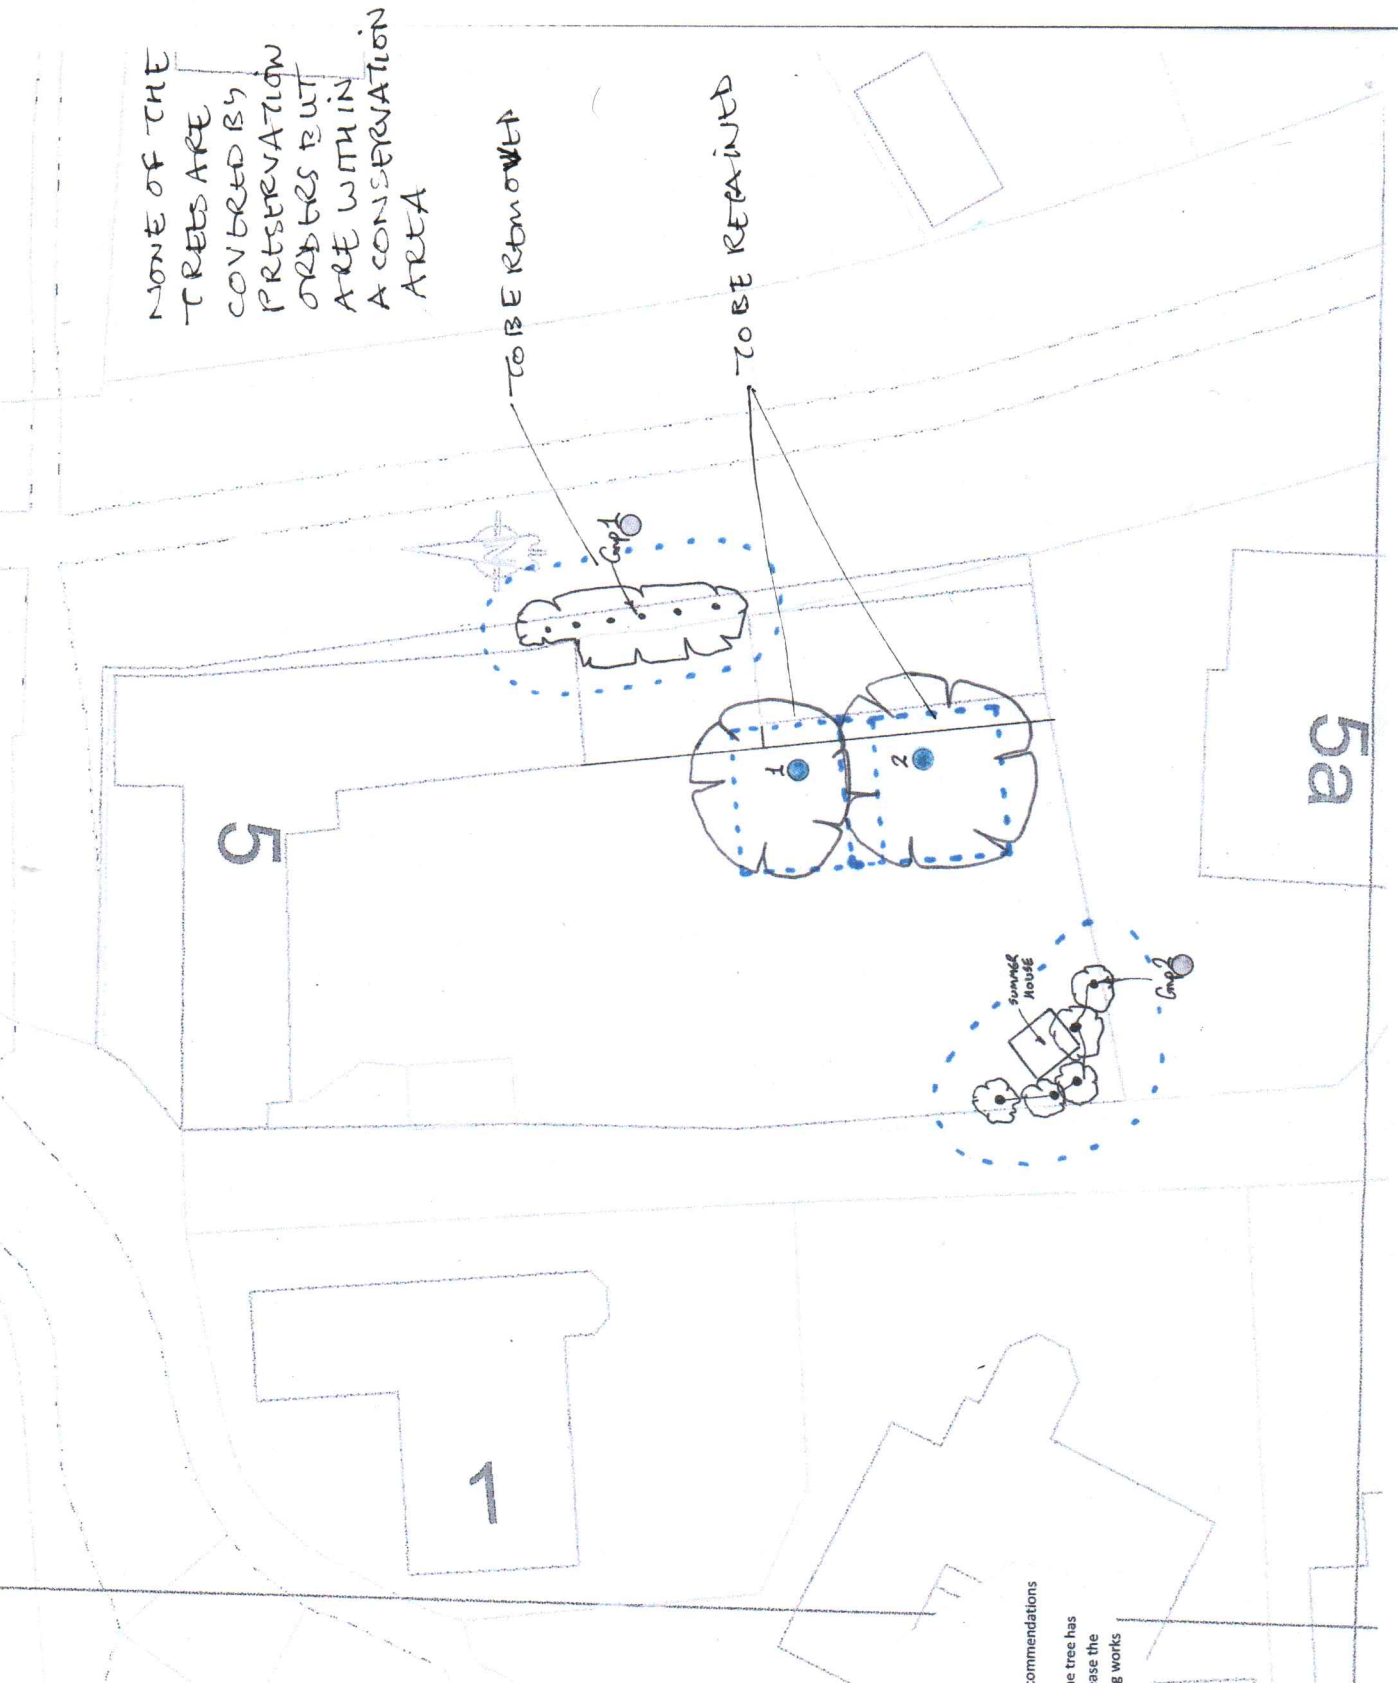

MAY 2019.

Key:

- Green leaf with a central vein and a small circle at the base.
- Blue leaf with a central vein and a small circle at the base.
- Orange leaf with a central vein and a small circle at the base.
- Yellow leaf with a central vein and a small circle at the base.
- Black leaf with a central vein and a small circle at the base.
- Black leaf with a central vein and a small circle at the base.



Proposed Ground Floor Plan - 1:100