



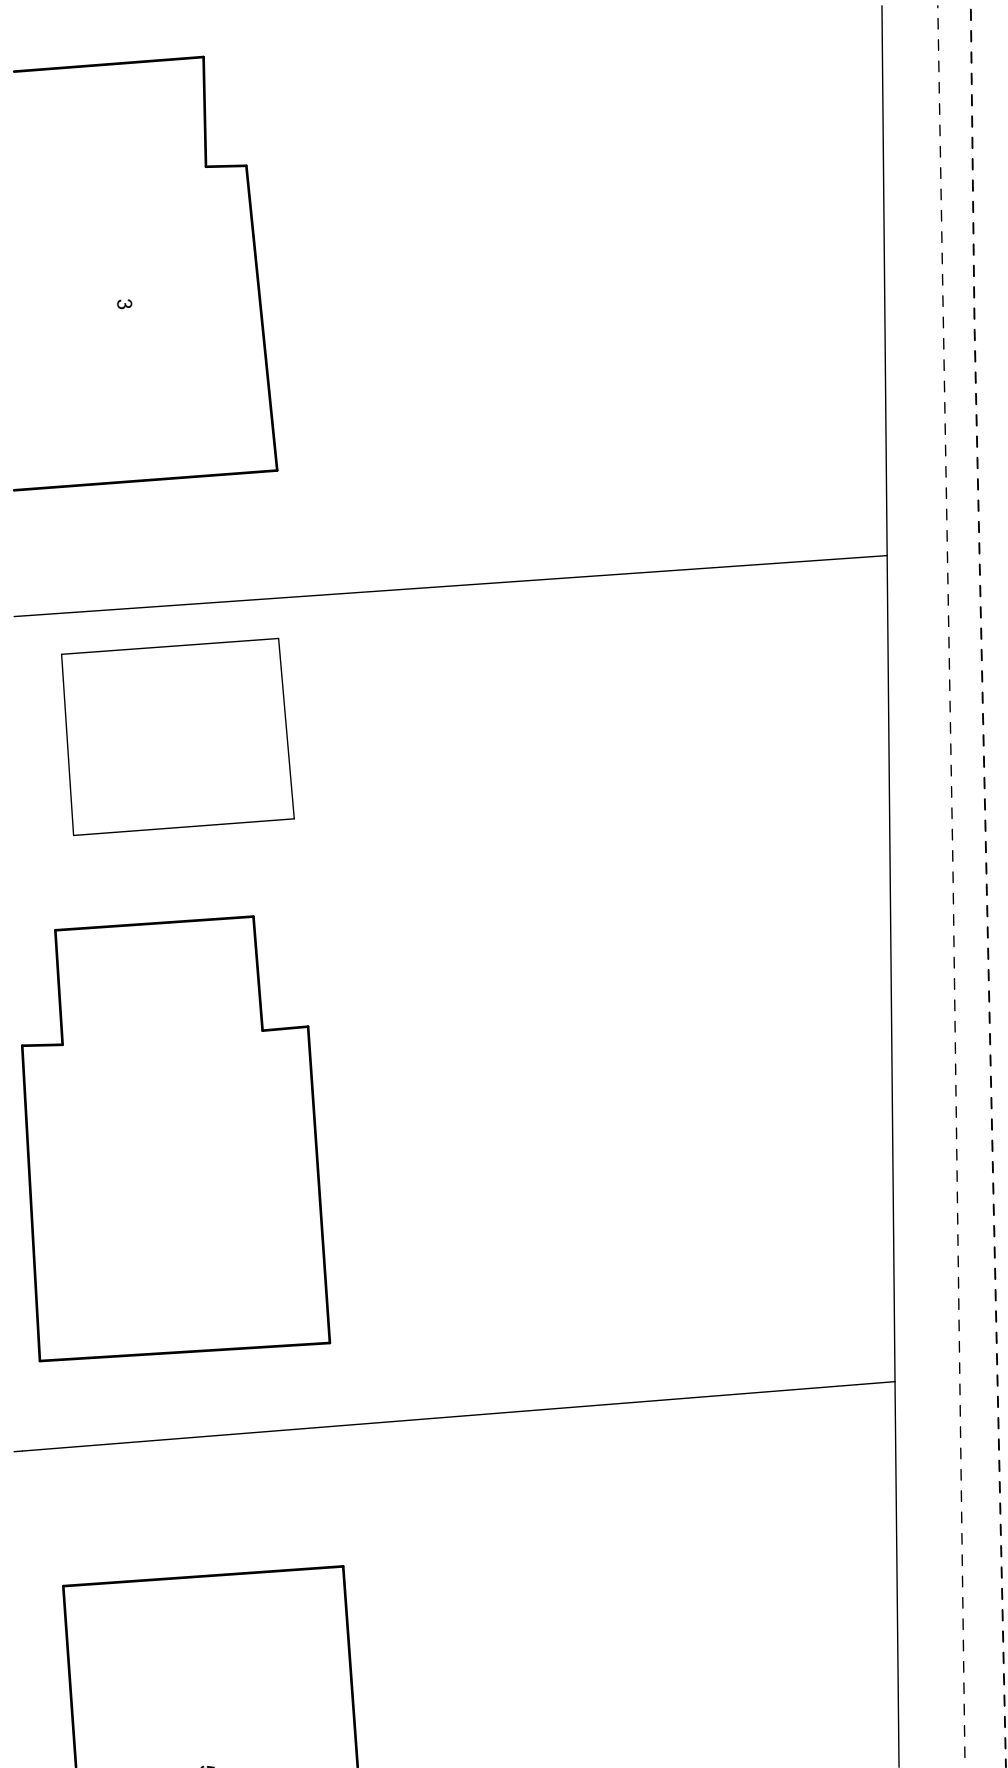

NEW BRIGHTON ROAD

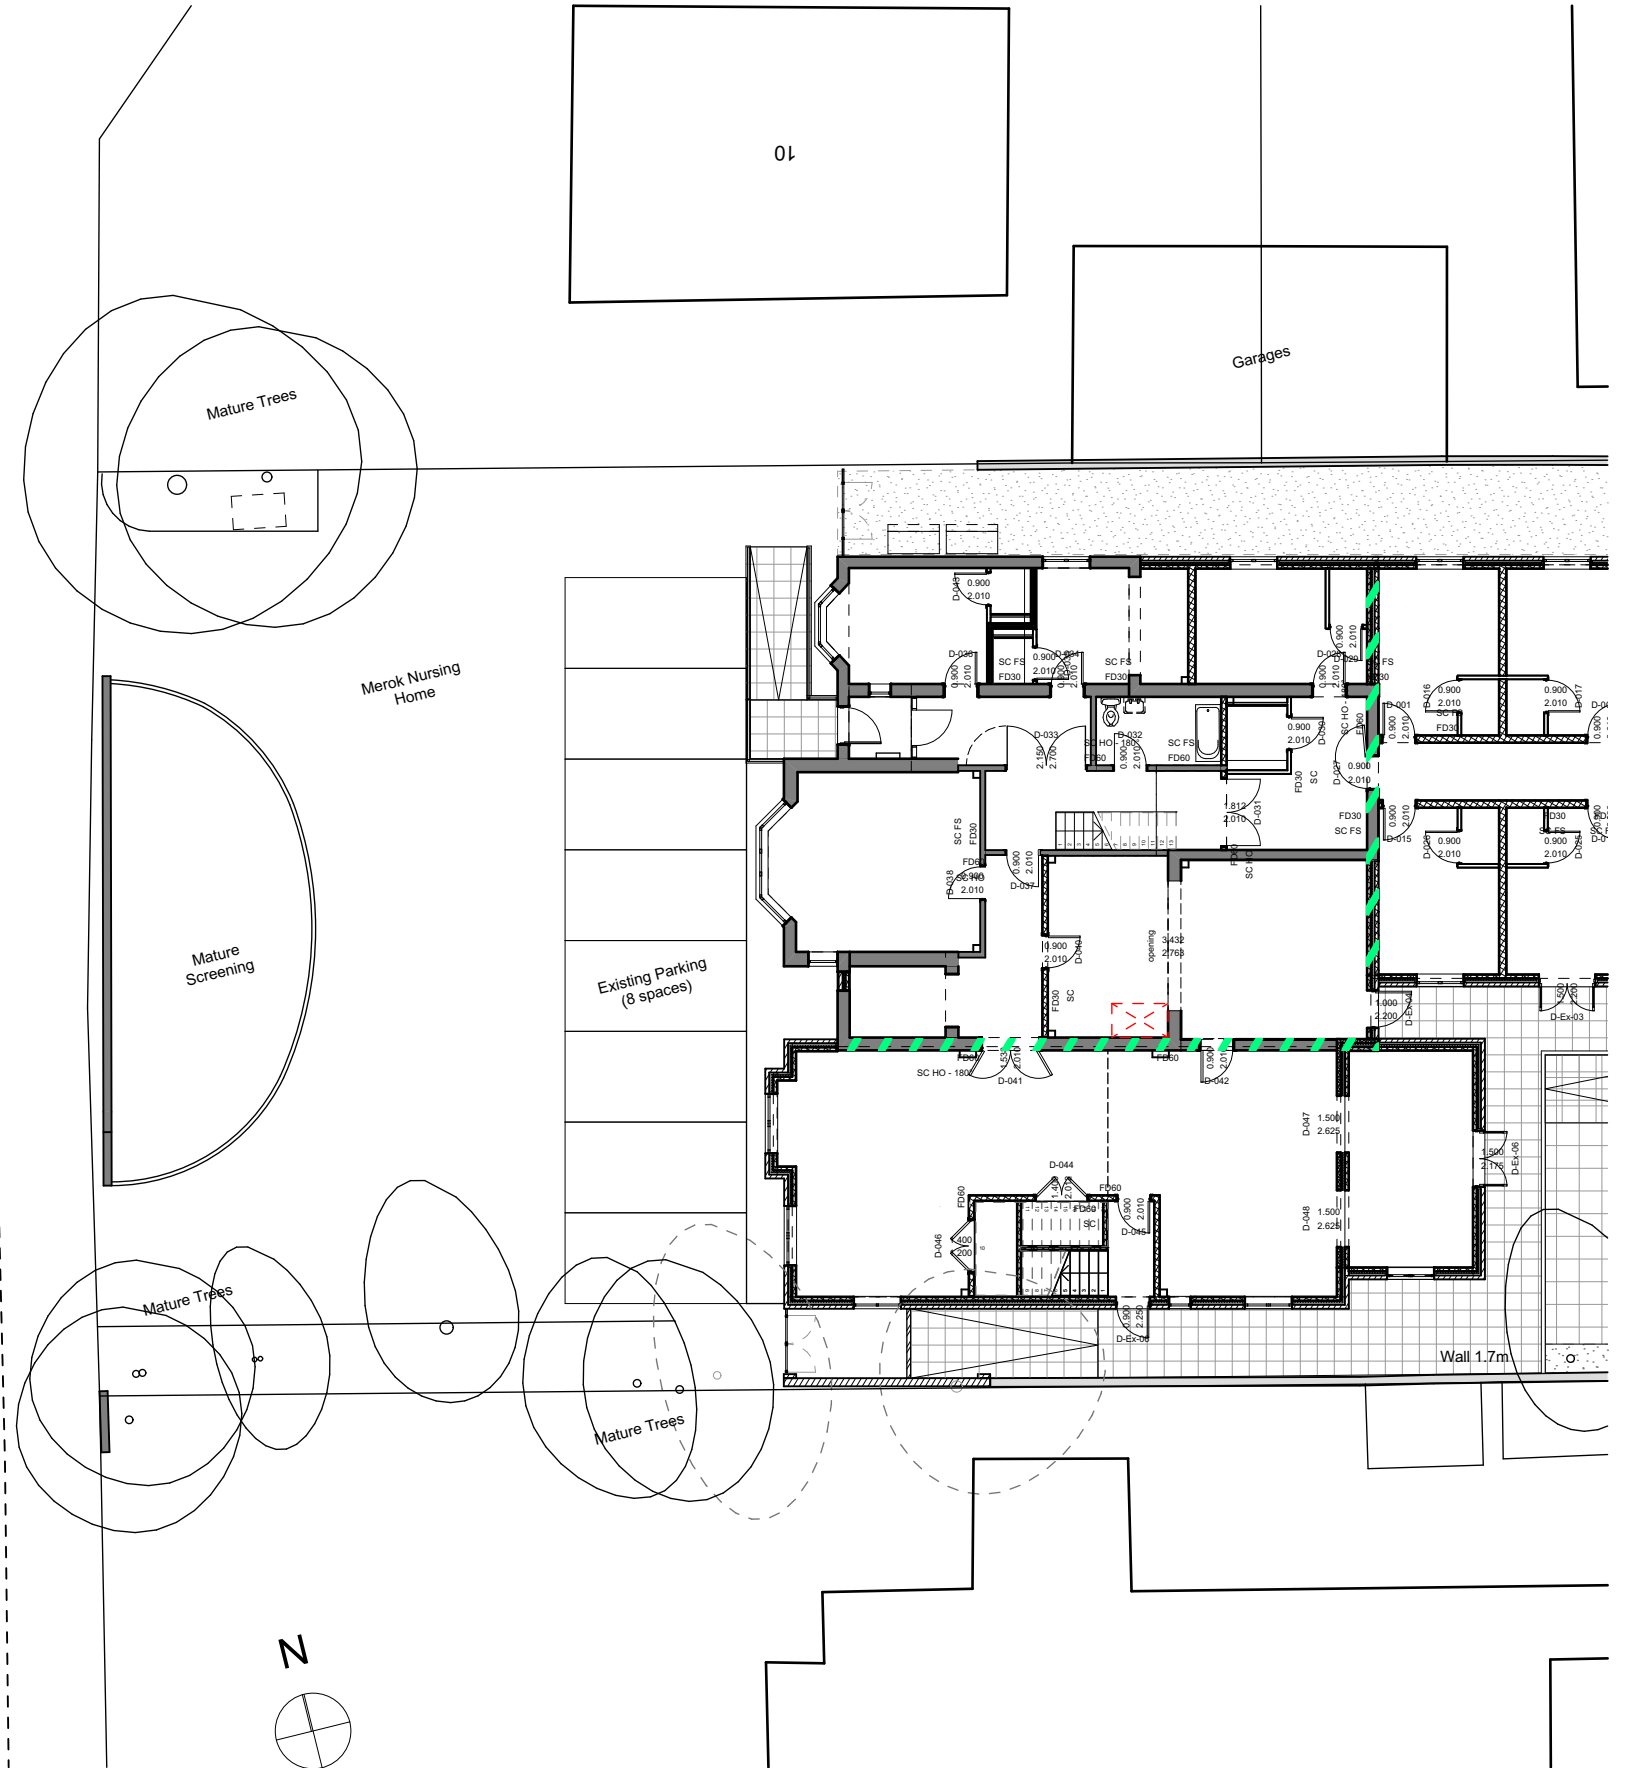

project: Caldwell Group Ltd
Alterations & Extension
Merok Care Home
Emsworth

drawing name: Site Plan for Parking

status: CONSTRUCTION

date: March 2019

scale: 1:200 @ A3

drawn: JS

pwparchitects

61 South Street, Havant, Hampshire PO9 1BZ
t: 023 9248 2494 f: 023 9248 1152
e: design@pwp-architects.com w: www.pwp-architects.com

Project No. **4963** drawing No. **2000** rev **A**