




FRONT ELEVATION

* Obscure Glazed Windows

SIDE ELEVATION

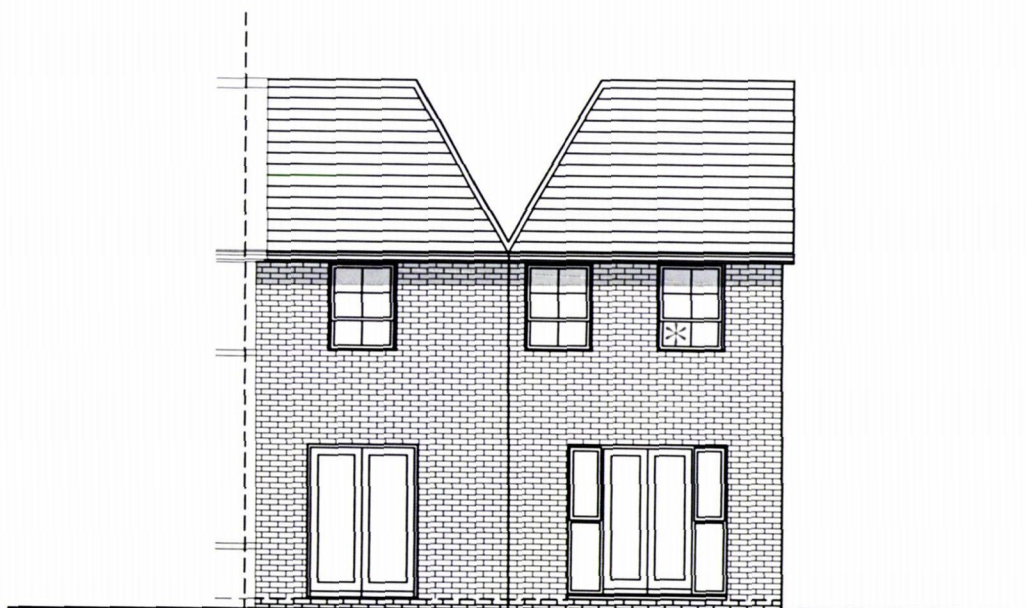

REAR ELEVATION



PLOT 70 (AS)

2 BED (4 PERSON)
HOUSE
2.0 STOREY
1058 SqFt

Project:
HAVANT ROAD,
EMSWORTH
Title:
3BHA
ELEVATIONS

Drawn by: RKDB Checked by: MAH

Scale @ A3:



Scale 1:100


Date: OCTOBER 2017

Rev	Date	Drawn	Checked
A	05.03.18	KM	MAH

AMENDED TO CLIENTS COMMENTS

Drg No: CB_I5_I05_3BHA_E01 Rev: A

Client:

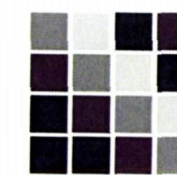

COOPERBAILIE