



HAVANT BOROUGH COUNCIL

17 JUN 2019

RECEIVED



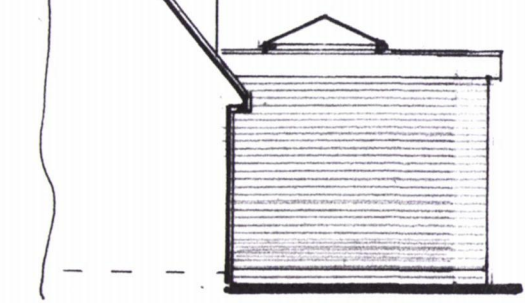


Prop. East Elevation.

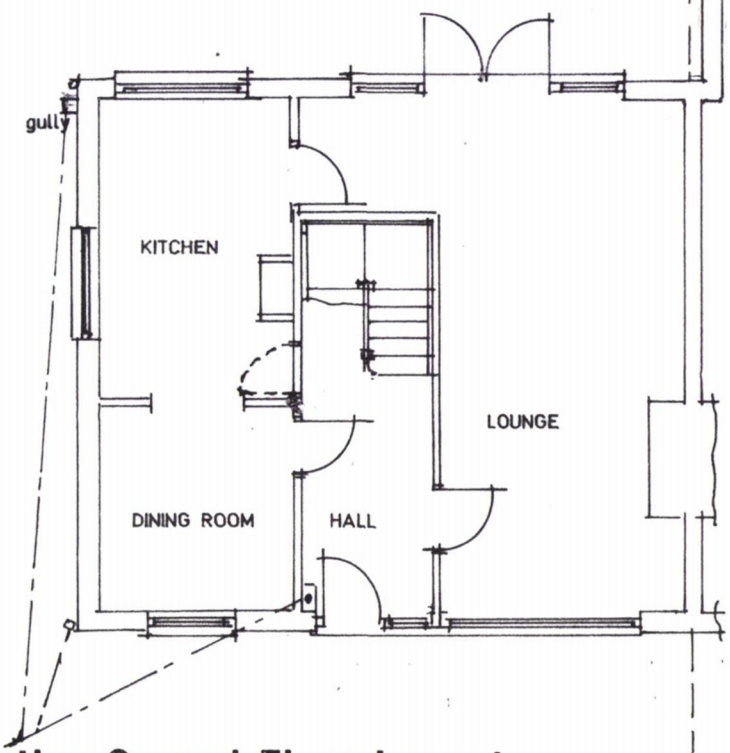

Existing Ground Floor Layout.

Proposed Ground Floor Layout.

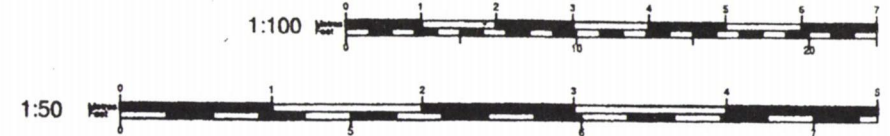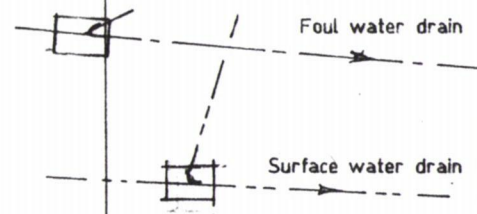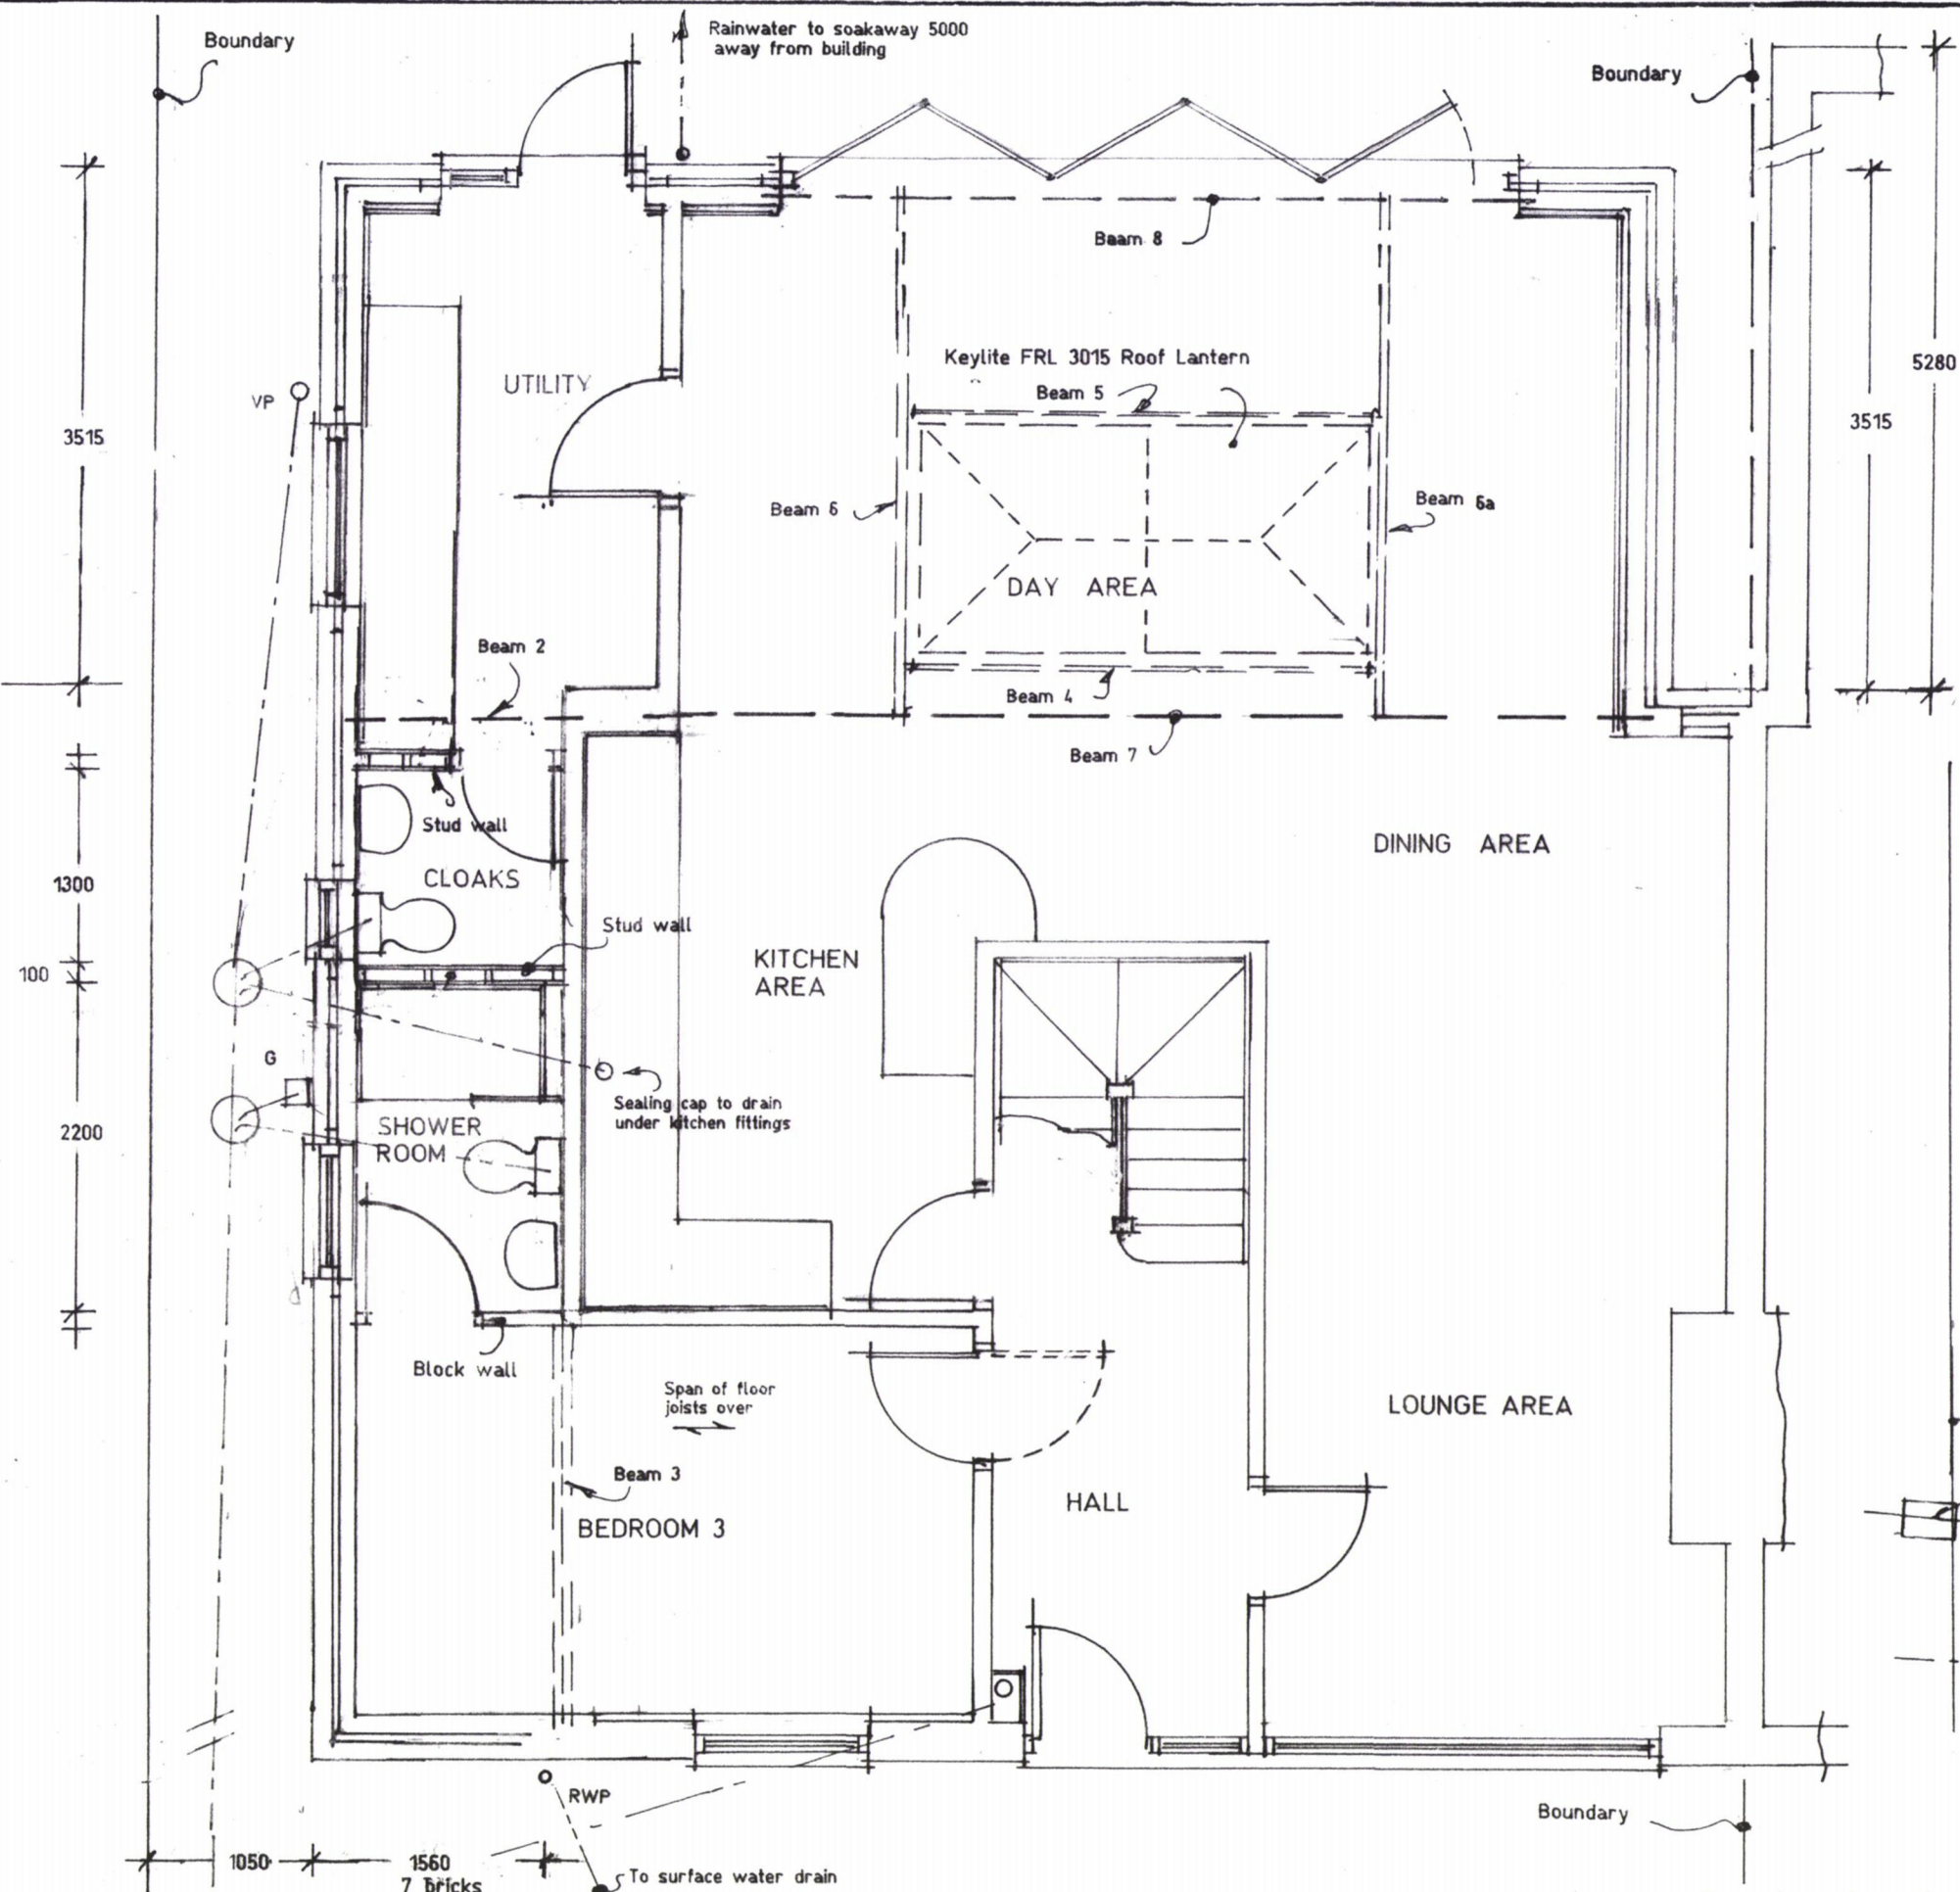

Proposed two storey side and single storey rear extension at 8 Trosnant Road, Bedhampton, Havant, Hants. PO9 3BA	
I. Jury Esq..	
Scale 1:50 1:100	Date July 2018
A3 Drawing Number	1
Revision	ABDE