



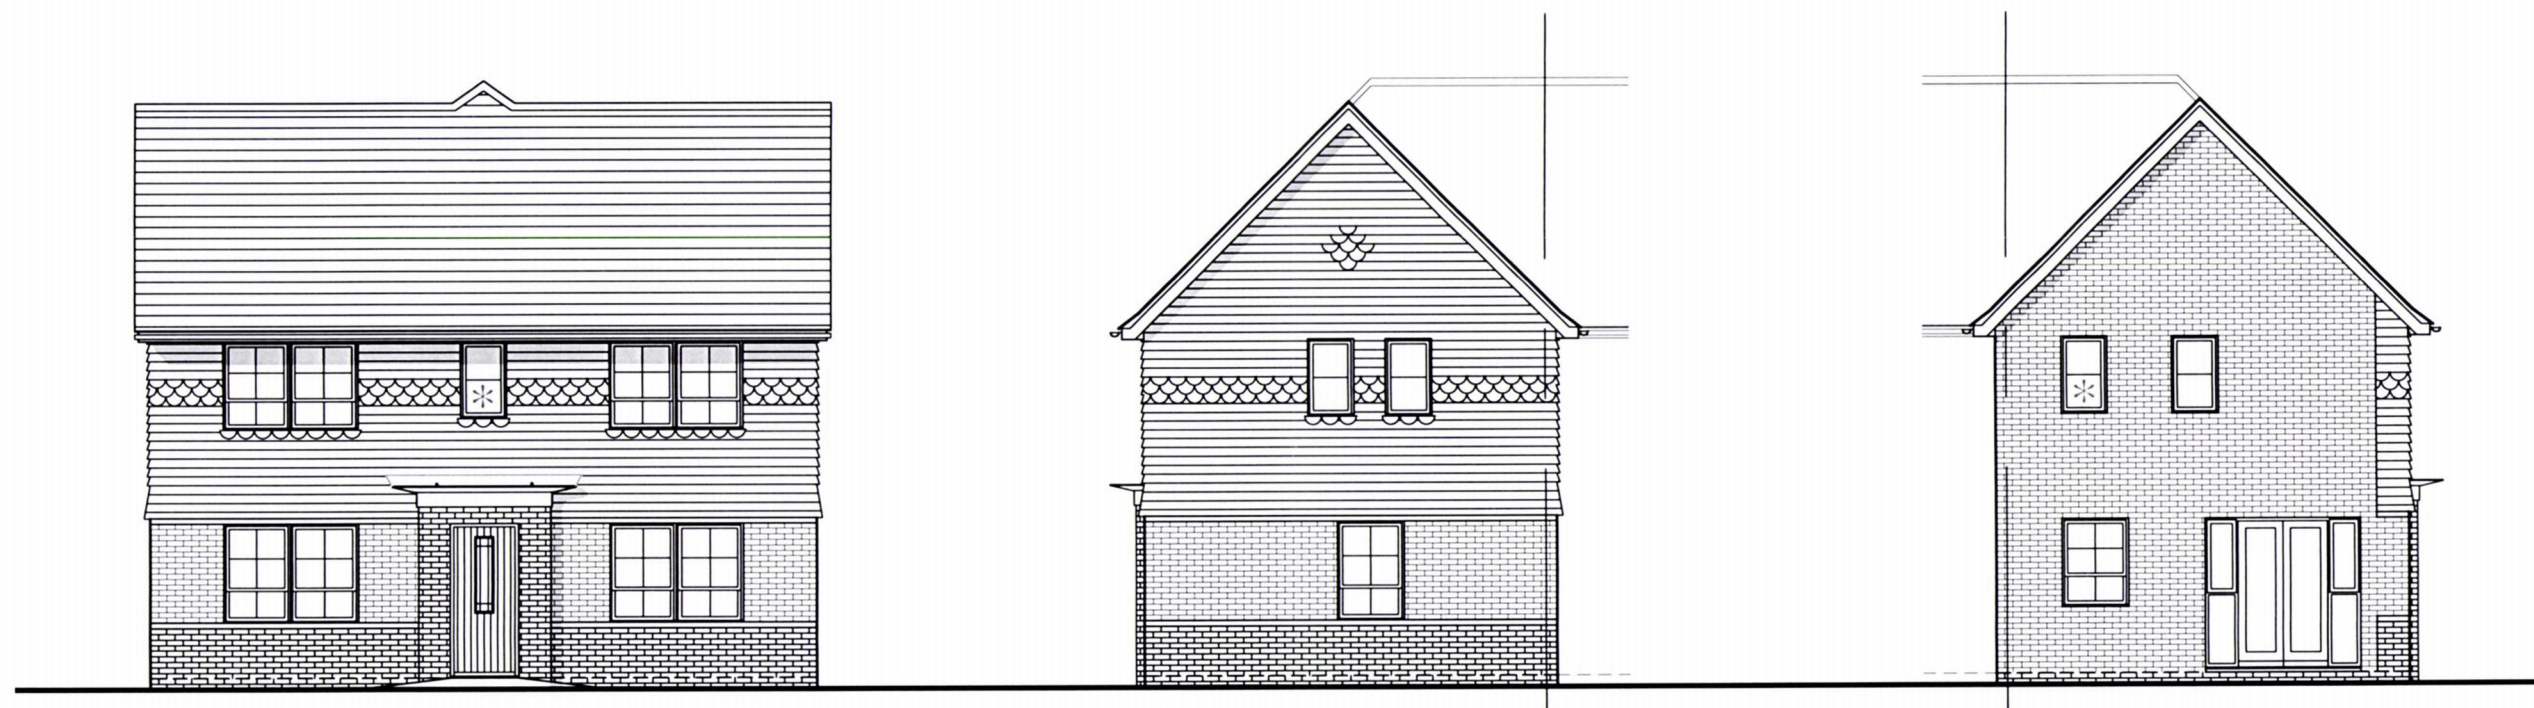

FRONT ELEVATION
* Obscure Glazed Windows

SIDE ELEVATION

REAR ELEVATION

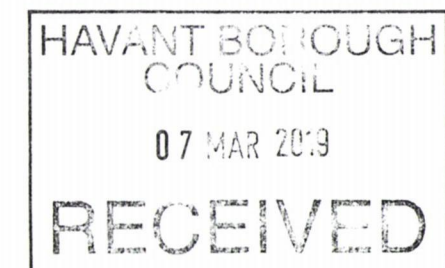

PLOTS 17 (OPP), 24 (AS), 46 (AS),
51 (OPP), 64 (OPP) & 141 (OPP)

3 BED (5 PERSON)
HOUSE
2.0 STOREY
917 SqFt

Project:
HAVANT ROAD,
EMSWORTH
Title:
ENNERDALE
ELEVATIONS

Drawn by : RKDB Checked by : MAH

Scale @ A3:



Scale 1:100

Date: OCTOBER 2017

Rev	Date	Drawn	Checked
B	15.02.19	RKDB	MAH

UPDATED TO LATEST LAYOUT

Drg No: CB_I5_I05_EN_E04 Rev: B

Client:

