



THIS DRAWING IS PROTECTED BY COPYRIGHT AND MUST NOT BE COPIED OR REPRODUCED WITHOUT THE WRITTEN CONSENT OF RGP PARTNERSHIP LIMITED.

SITE SPECIFIC HAZARDS
IN ACCORDANCE WITH THE REQUIREMENTS OF THE COM REGULATIONS 2015 THE FOLLOWING 'SIGNIFICANT' RESIDUAL HAZARDS HAVE NOT BEEN DESIGNED OUT OF THIS PROJECT AND MUST BE TAKEN INTO CONSIDERATION BY CONTRACTORS PLANNING TO UNDERTAKE THE WORKS SHOWN ON THIS DRAWING.

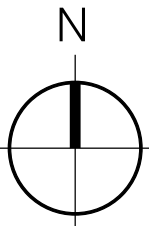

**PROPOSED CAR PARKING:
88 spaces including 1 accessible
carpark**

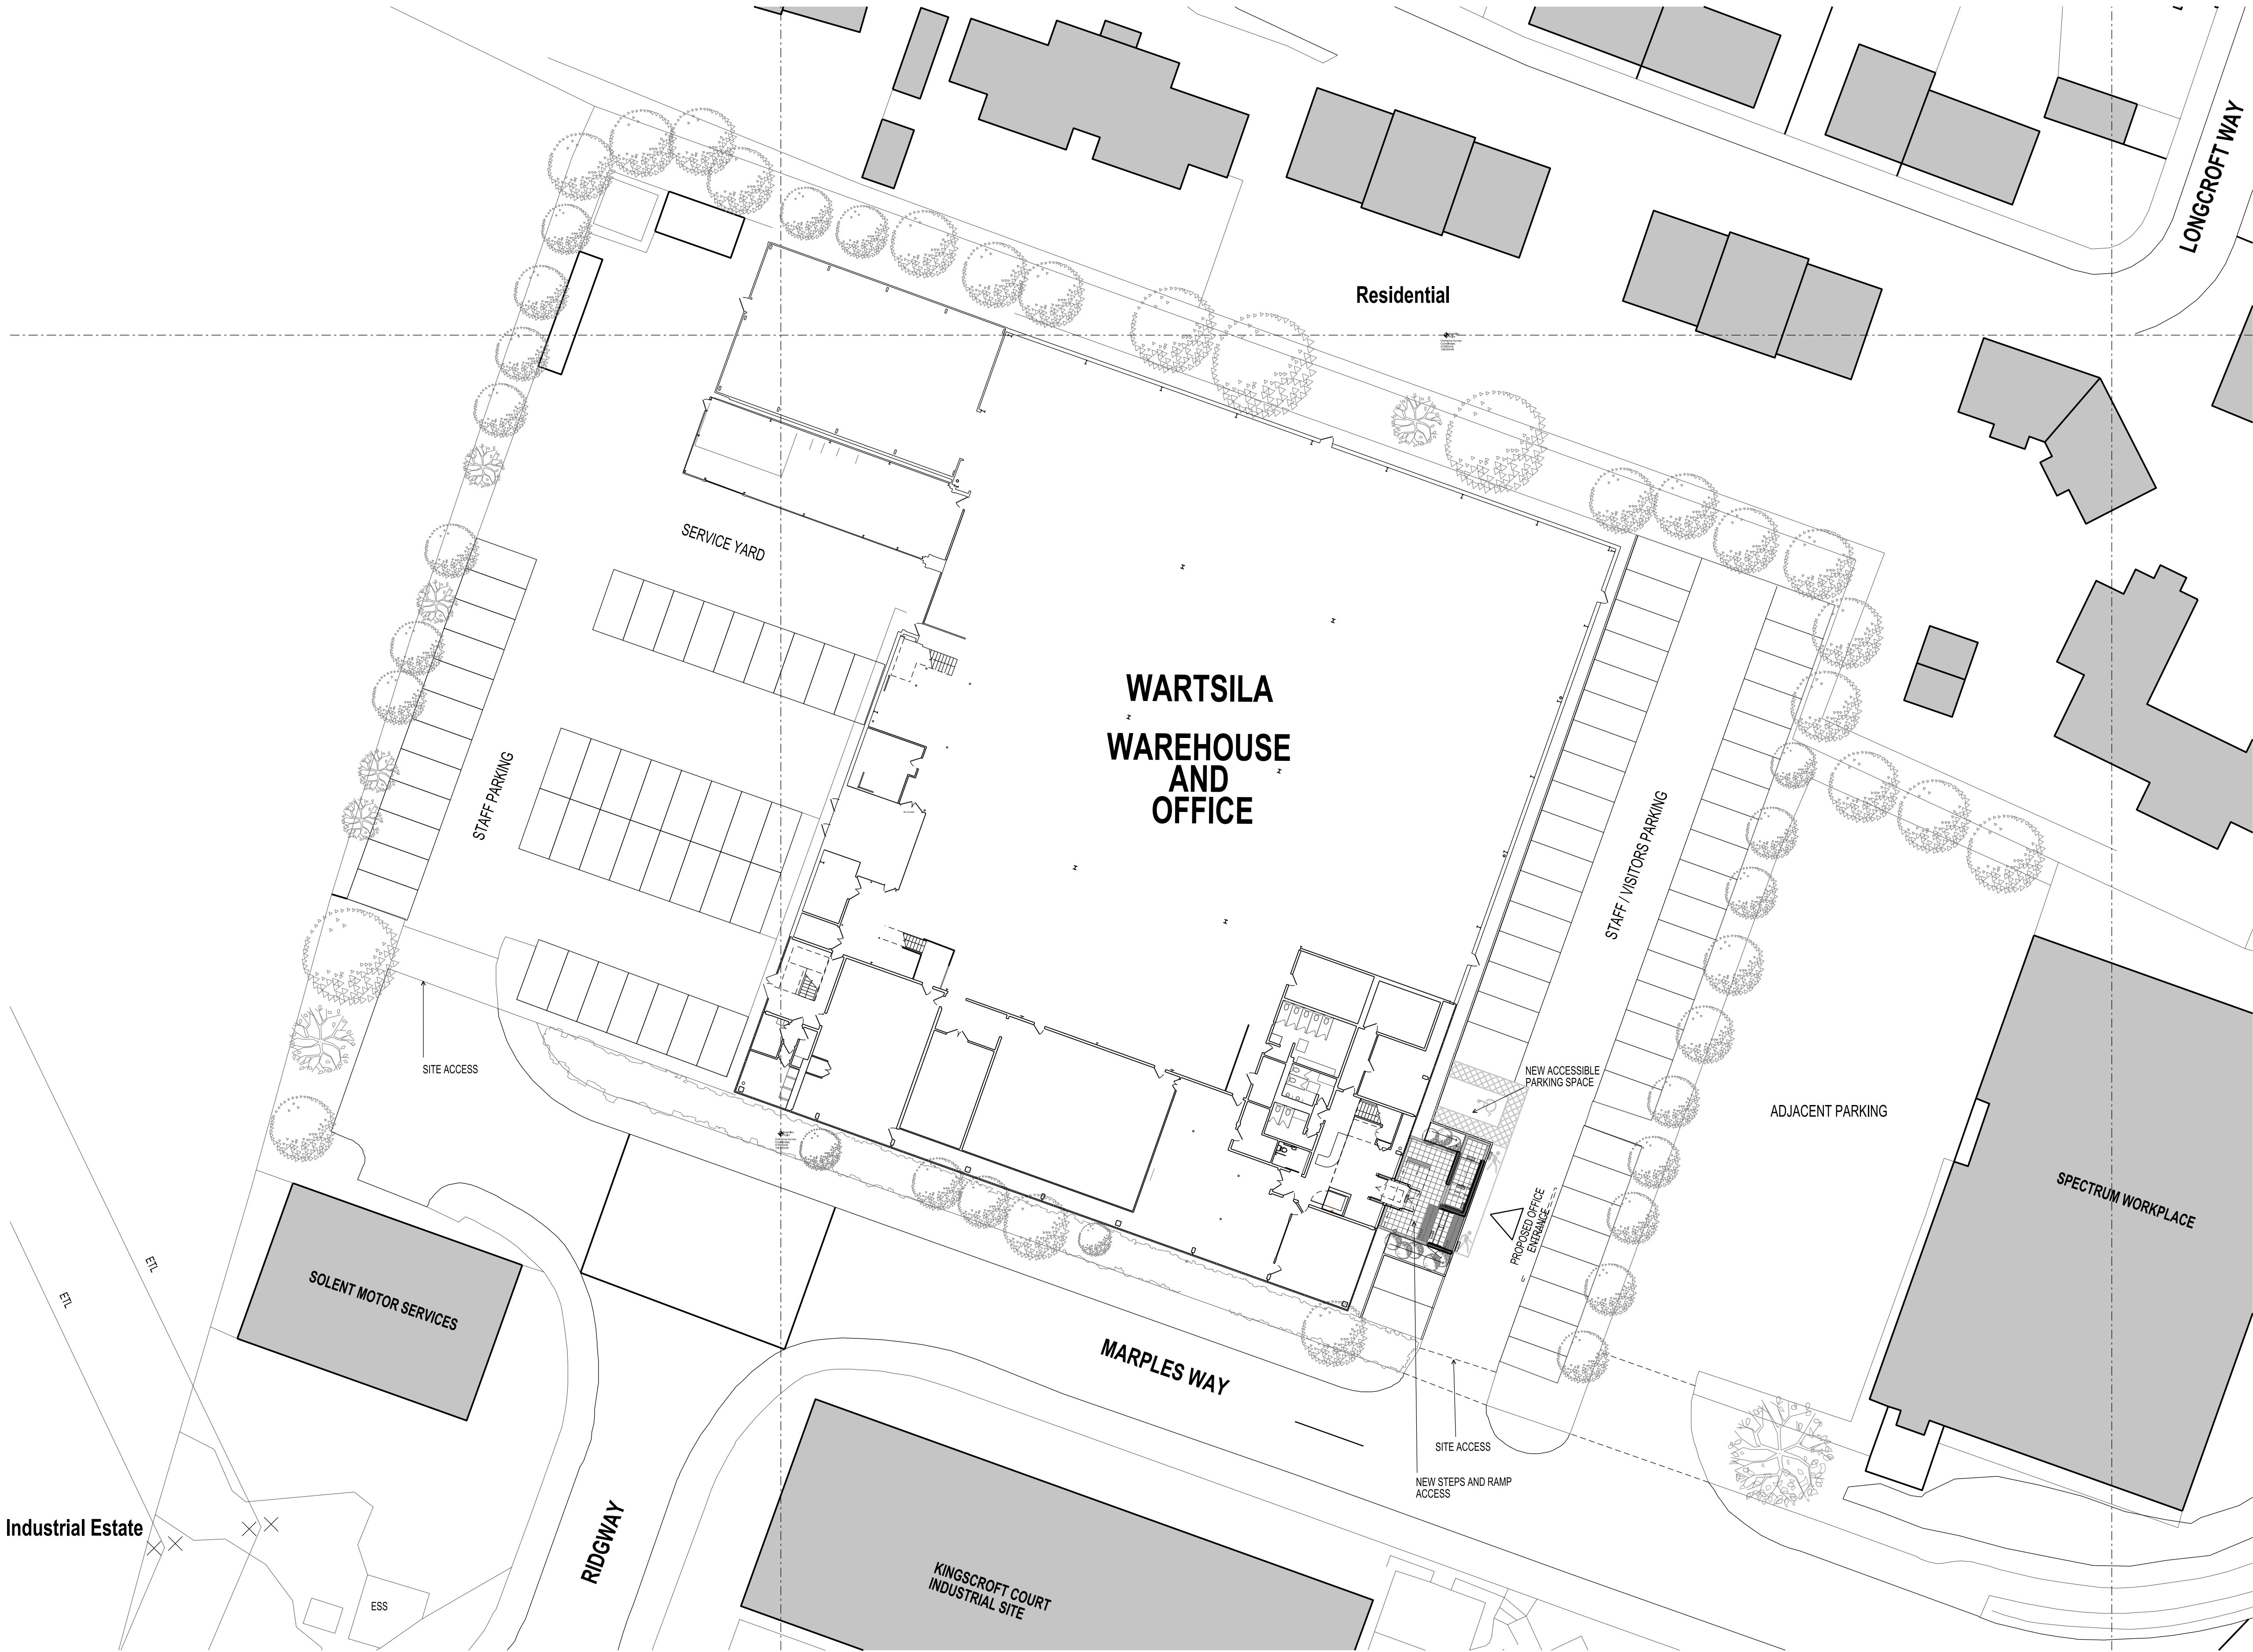

A 14-02-19 Amendment to accessible parking space as per comment MS
REV. DATE NOTES INT.

CLIENT / PROJECT
LONDON METRIC
WARTSILA
4 MARPLES WAY, HAVANT
DRAWING TITLE
PROPOSED SITE PLAN

STATUS
PLANNING

DATE 22.01.19 DRAWN CF SCALE @ A1/A3 1:250/1:500

PROJECT NUMBER UNIT CI / SPS TYPE A REVISION NUMBER LETTER

DRAWING NO. 10609 L 003 A

Site Location Plans L GA Plans P Elevations E
Sections S Details D Profic Colour C

THE RATCLIFFE GROVES PARTNERSHIP
LONDON
18 BEERDOW ROAD
LONDON WC1R 4EB
T. 020 7608 6666 E. london@rgp.co.uk
www.rgp.co.uk

MANCHESTER
105 MANCHESTER ROAD
BURY LANCASHIRE BL9 9TD
T. 0161 797 6009 E. manchester@rgp.co.uk
architects