



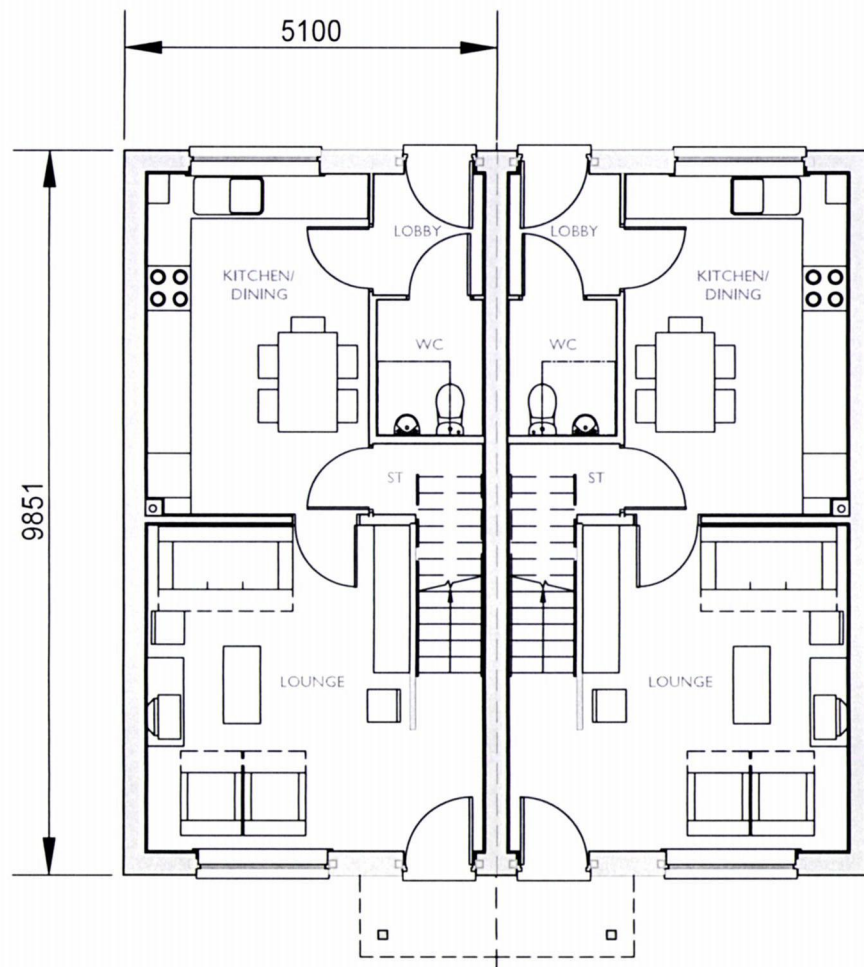

GROUND FLOOR PLAN

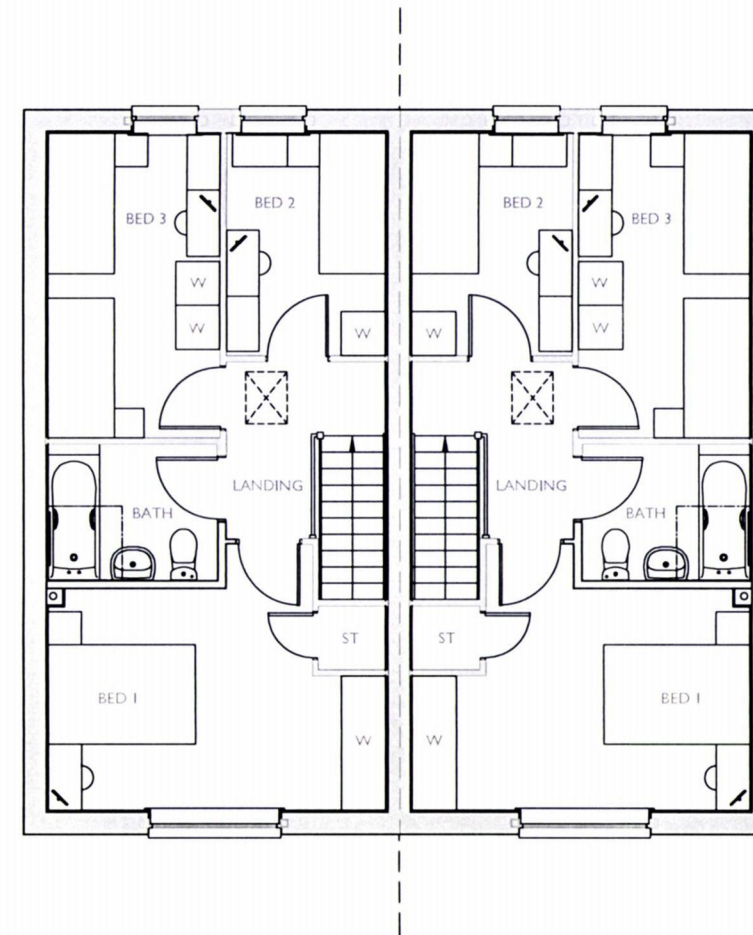

FIRST FLOOR PLAN



PLOTS 125 -126 (AS)

3 BED (5 PERSON)
HOUSE
2.0 STOREY
926 SqFt

Project:
HAVANT ROAD,
EMSWORTH

Title:
TYPE 52
FLOOR PLANS

Drawn by : RKDB Checked by : MAH

Scale @ A3:




Scale 1:100

Date: FEBRUARY 2019

Rev Date Drawn Checked

Drg No: CB_15_105_T52_P02 Rev:

Client:

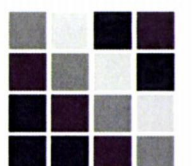

COOPERBAILLIE