


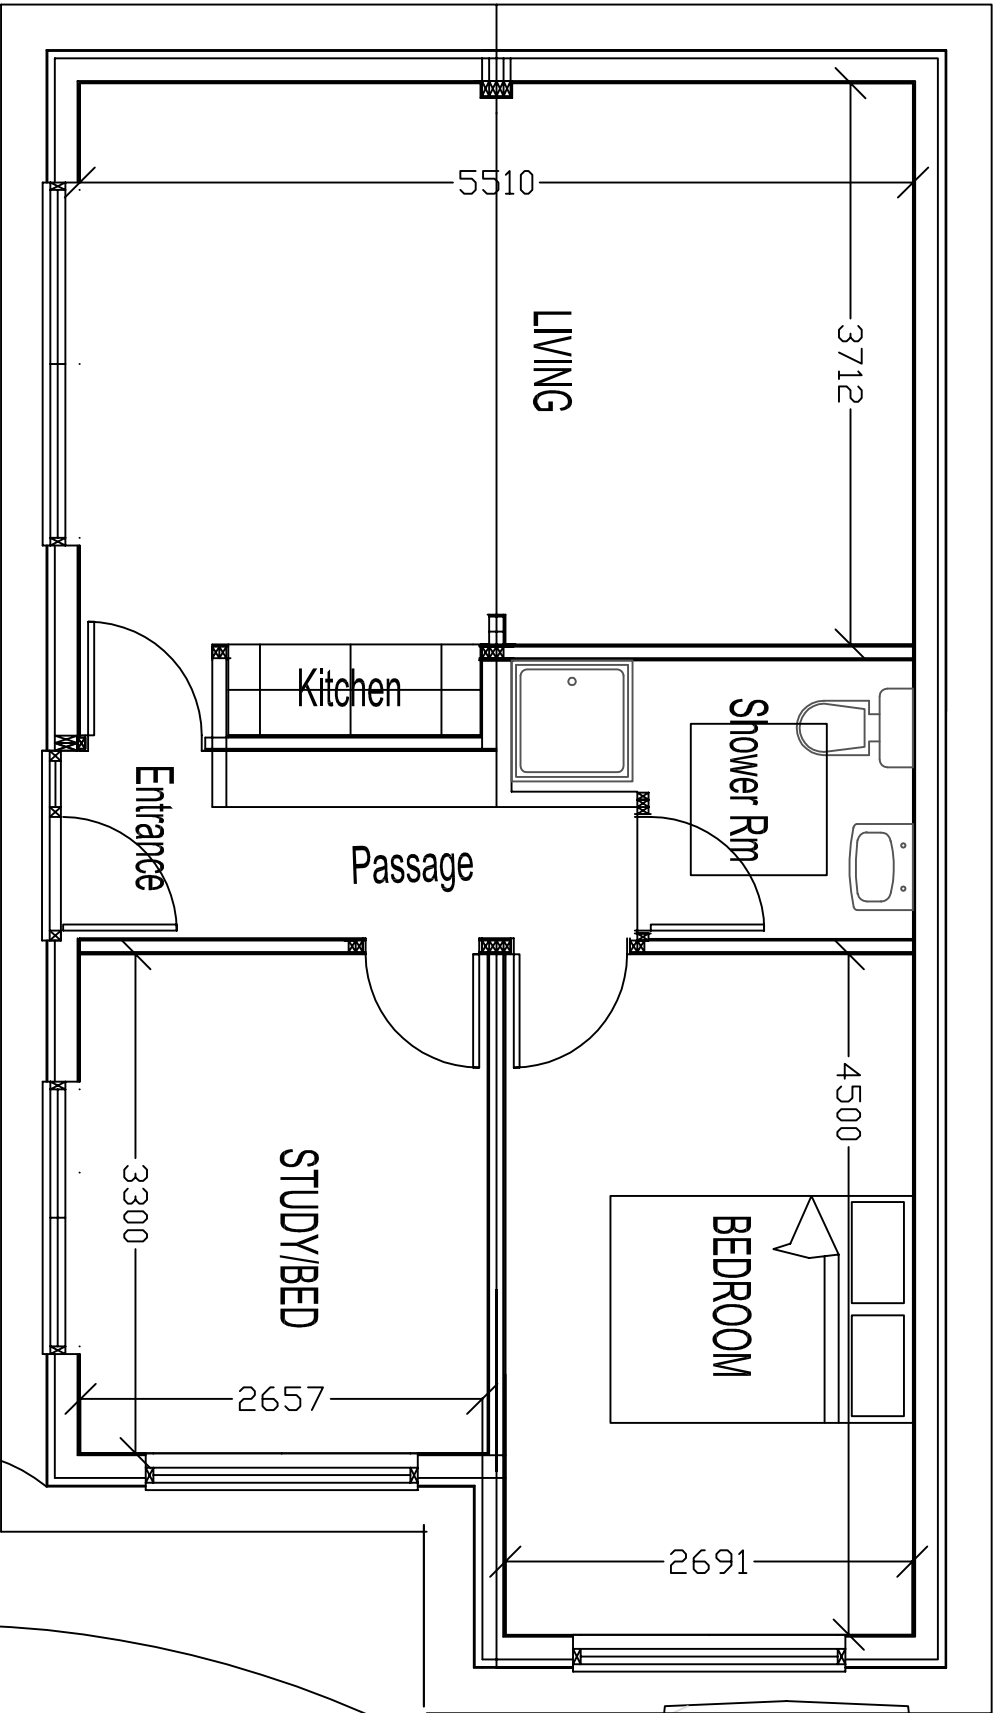

Notes

GARAGE
A4

Address:

241 LONDON RD, Waterlooville, Hants, PO8 8DD

Detail:

FLOOR PLAN

Scale:

1/50

Title:

MOBILE HOME

Dwg No:

23

Rev:

F