

Notes

- Orientation of each plot varies. For orientation of each house type A refer to site plan.

- For design options please refer to elevation drawings.


- Incoming services and cabinet locations to be agreed.

House Type D - 3 Bed / 5 Person


Ground Floor GIA m ²	First Floor GIA m ²	Total
47	47	94

Plot Number	Layout Orientation	Design Option	Type
5	Handed	B	Semi- Detached
7	Handed	B	Detached
14	As Plan	A	Semi- Detached
15	Handed	A	Semi- Detached
18	As Plan	A	Detached
23	Handed	A	Detached
38	Handed	A	Semi- Detached
39	As Plan	A	Semi- Detached
Total = 8			

NOTE A
SIDE WINDOW TO PLOTS 5, 7 & 39 ONLY.

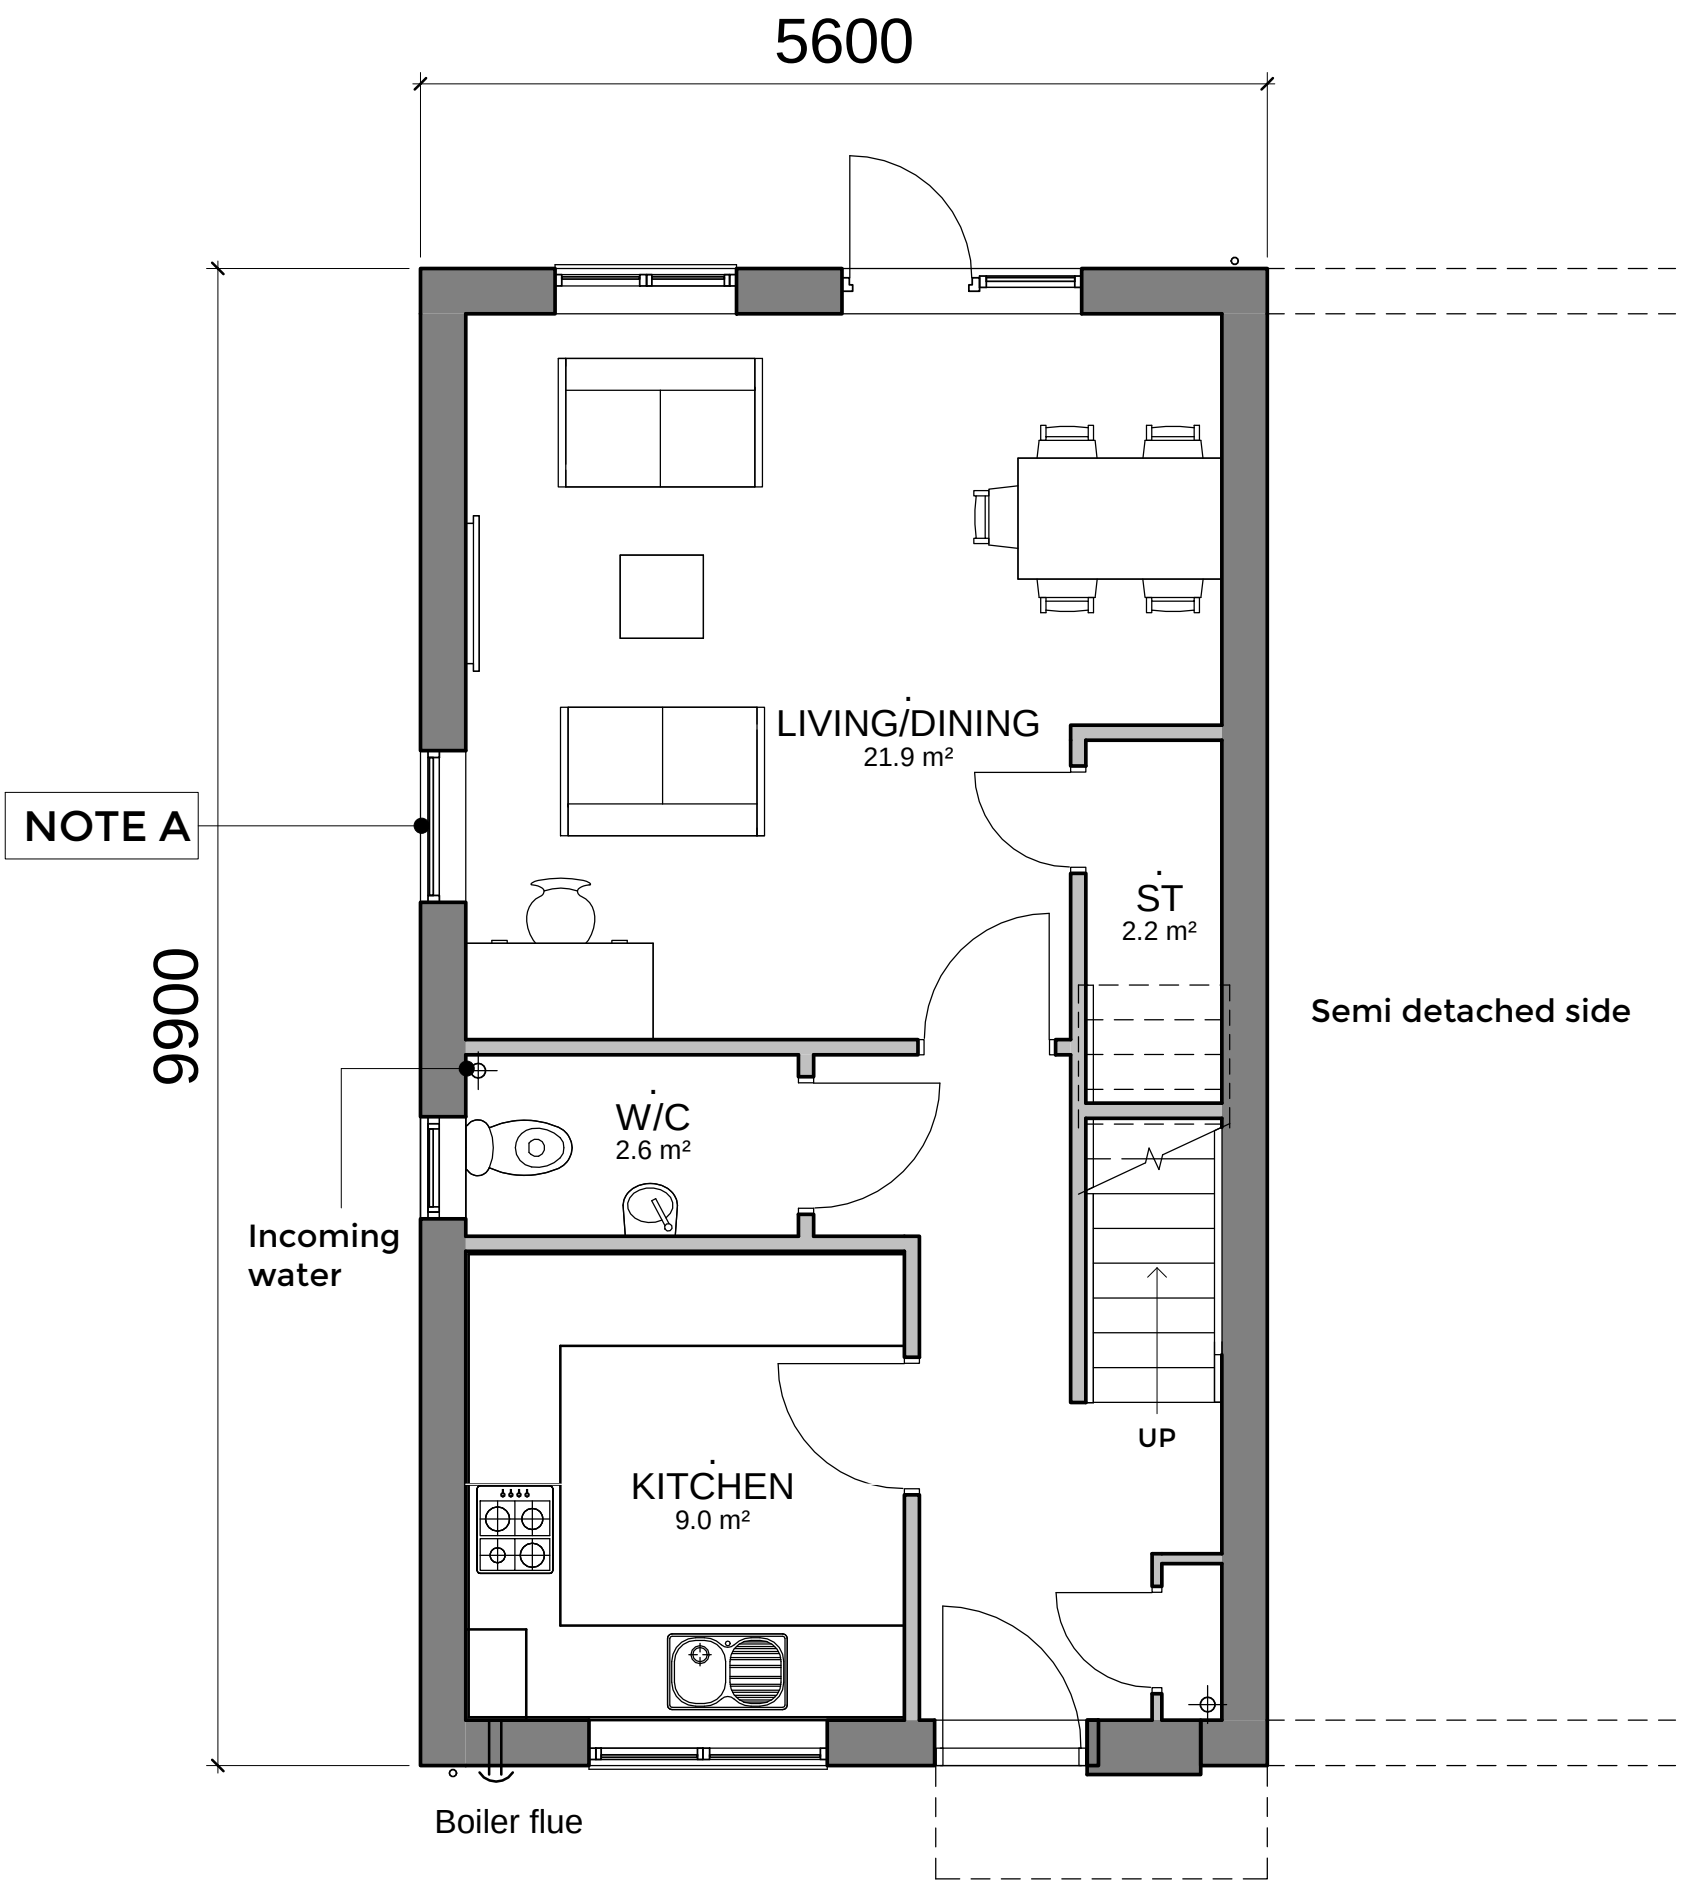


Ground Floor

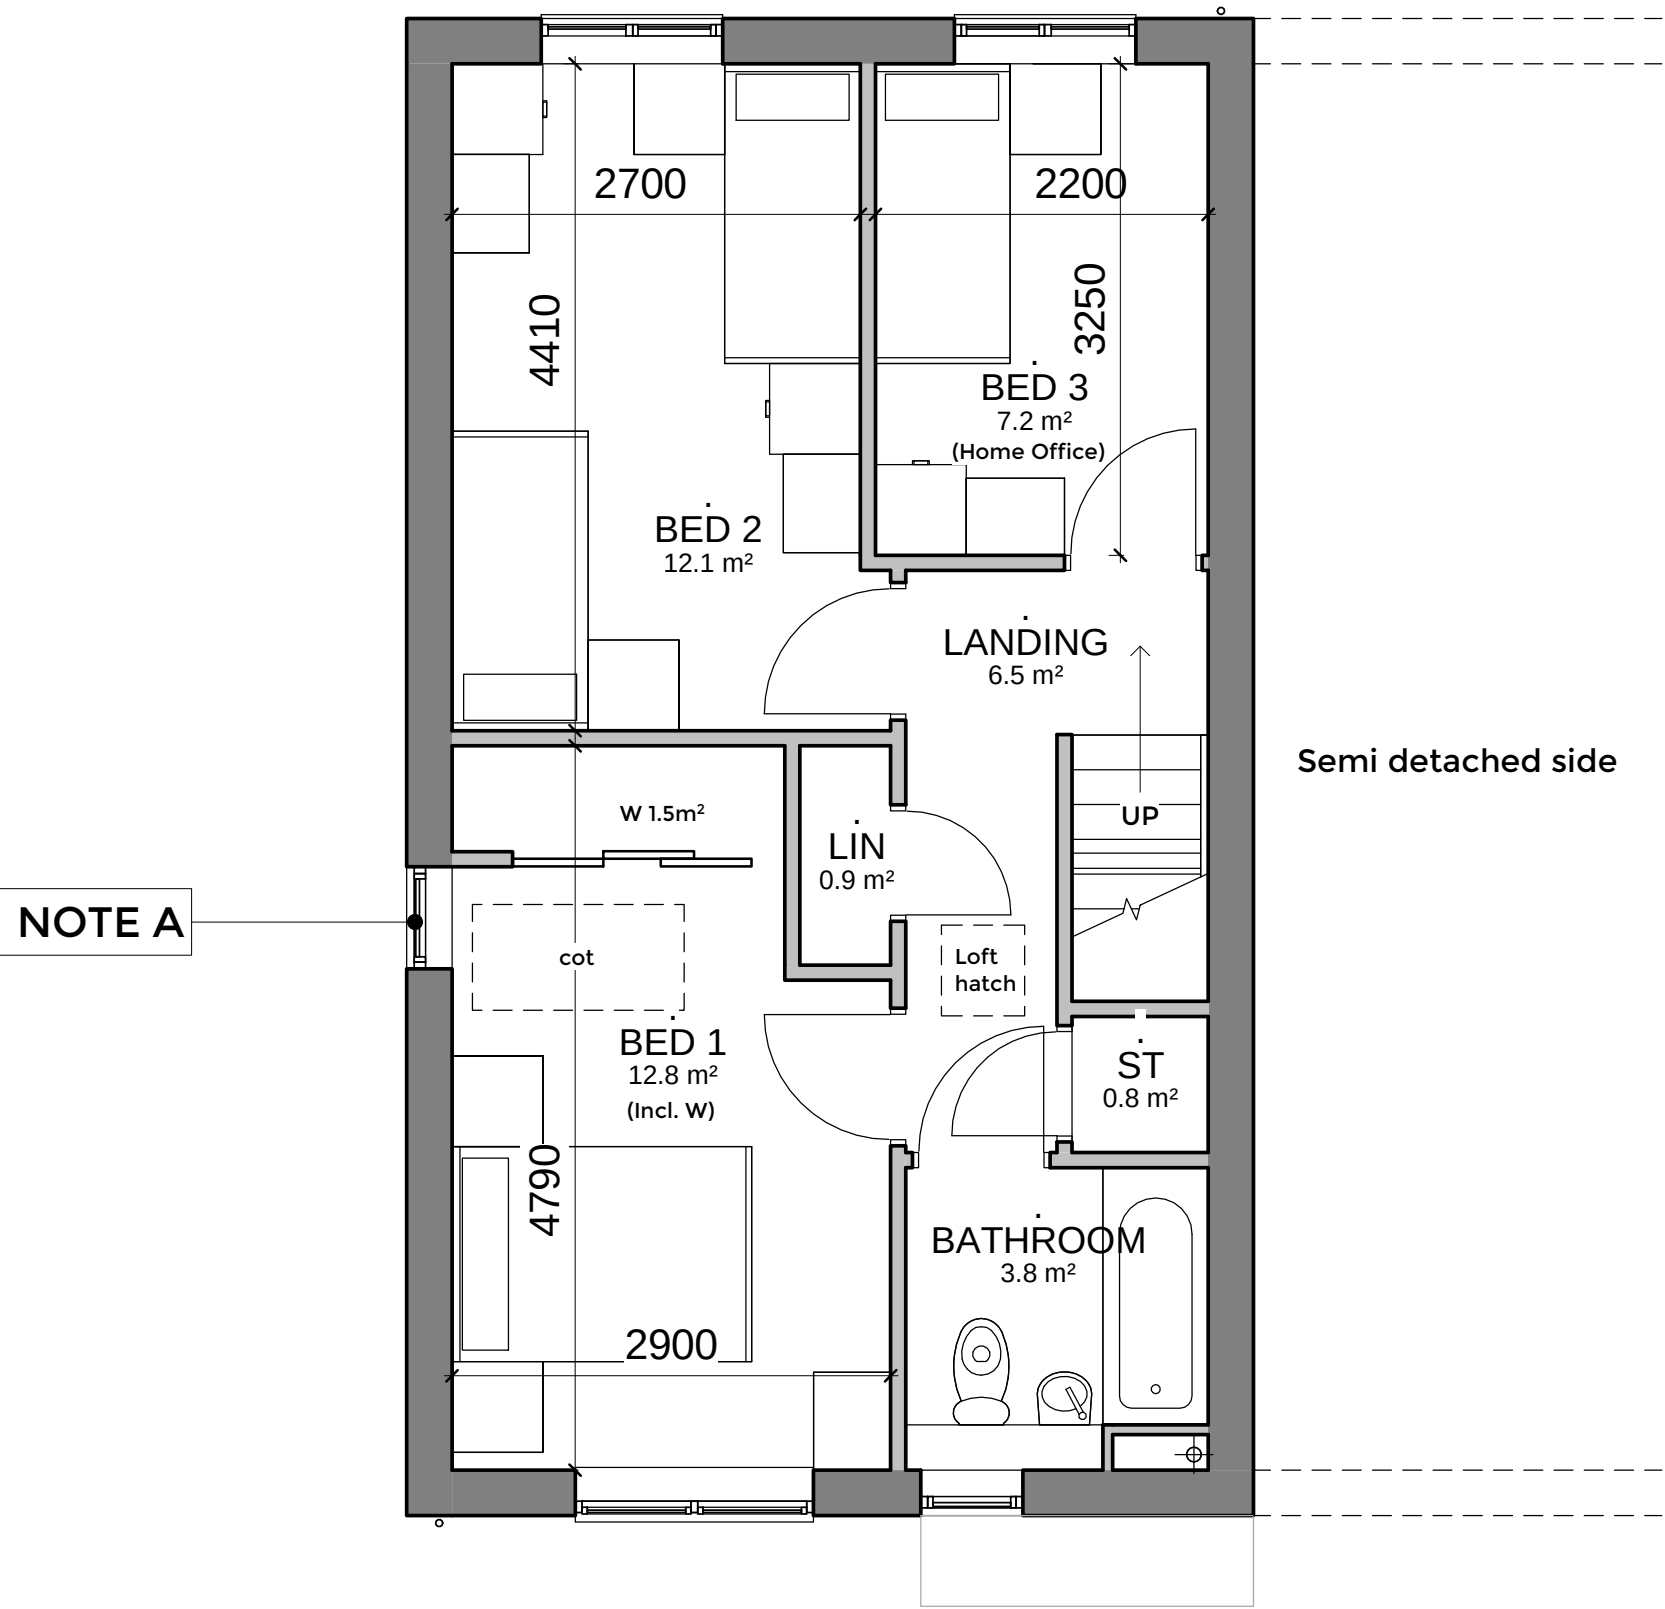


First Floor

DRAFT

 

D	Mar 2019	FF bathroom window shifted closer to wall, note added	JG	PF
C	Feb 2019	Draft planning submission - general drawing updates, drawing information and notes added.	AW	PF
B	Feb 2019	Loft hatch added	JG	PF
A	Jan 2019	GIA schedule added, fittings added to master bedroom	JG	PF
Rev.	Date	Description	Drawn	Check

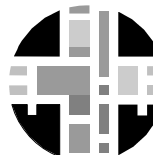

BOYLE + SUMMERS
ARCHITECTURE AND MASTERPLANNING

Canute Chambers
Canute Road
Southampton
Hampshire
SO14 3AB

Client Exbury Homes Ltd.

Project Woodcroft Lane, Waterloooville

Title House Type D - 3 Bed 5 Person

BS192	WLW -	BSL -	D -	ZZ -	DR -	A -	30 04 -	DF -	D
	Project	Originator	Volume	Level	Type	Role	Series	Number	Suitability

B+S Ref.	Date	Scale @ A1	Drawn	Checked
17053	Jan 2019	1 : 50	JG	PF

Tel: 023 8063 1432 www.boyleandsummers.co.uk

Other than for the purposes of planning, do not scale these drawings. Use written dimensions only. All dimensions to be checked on site prior to commencement of work.

This drawing is © Boyle+Summers Ltd and may not be reproduced, copied or altered in any way without written authority.