


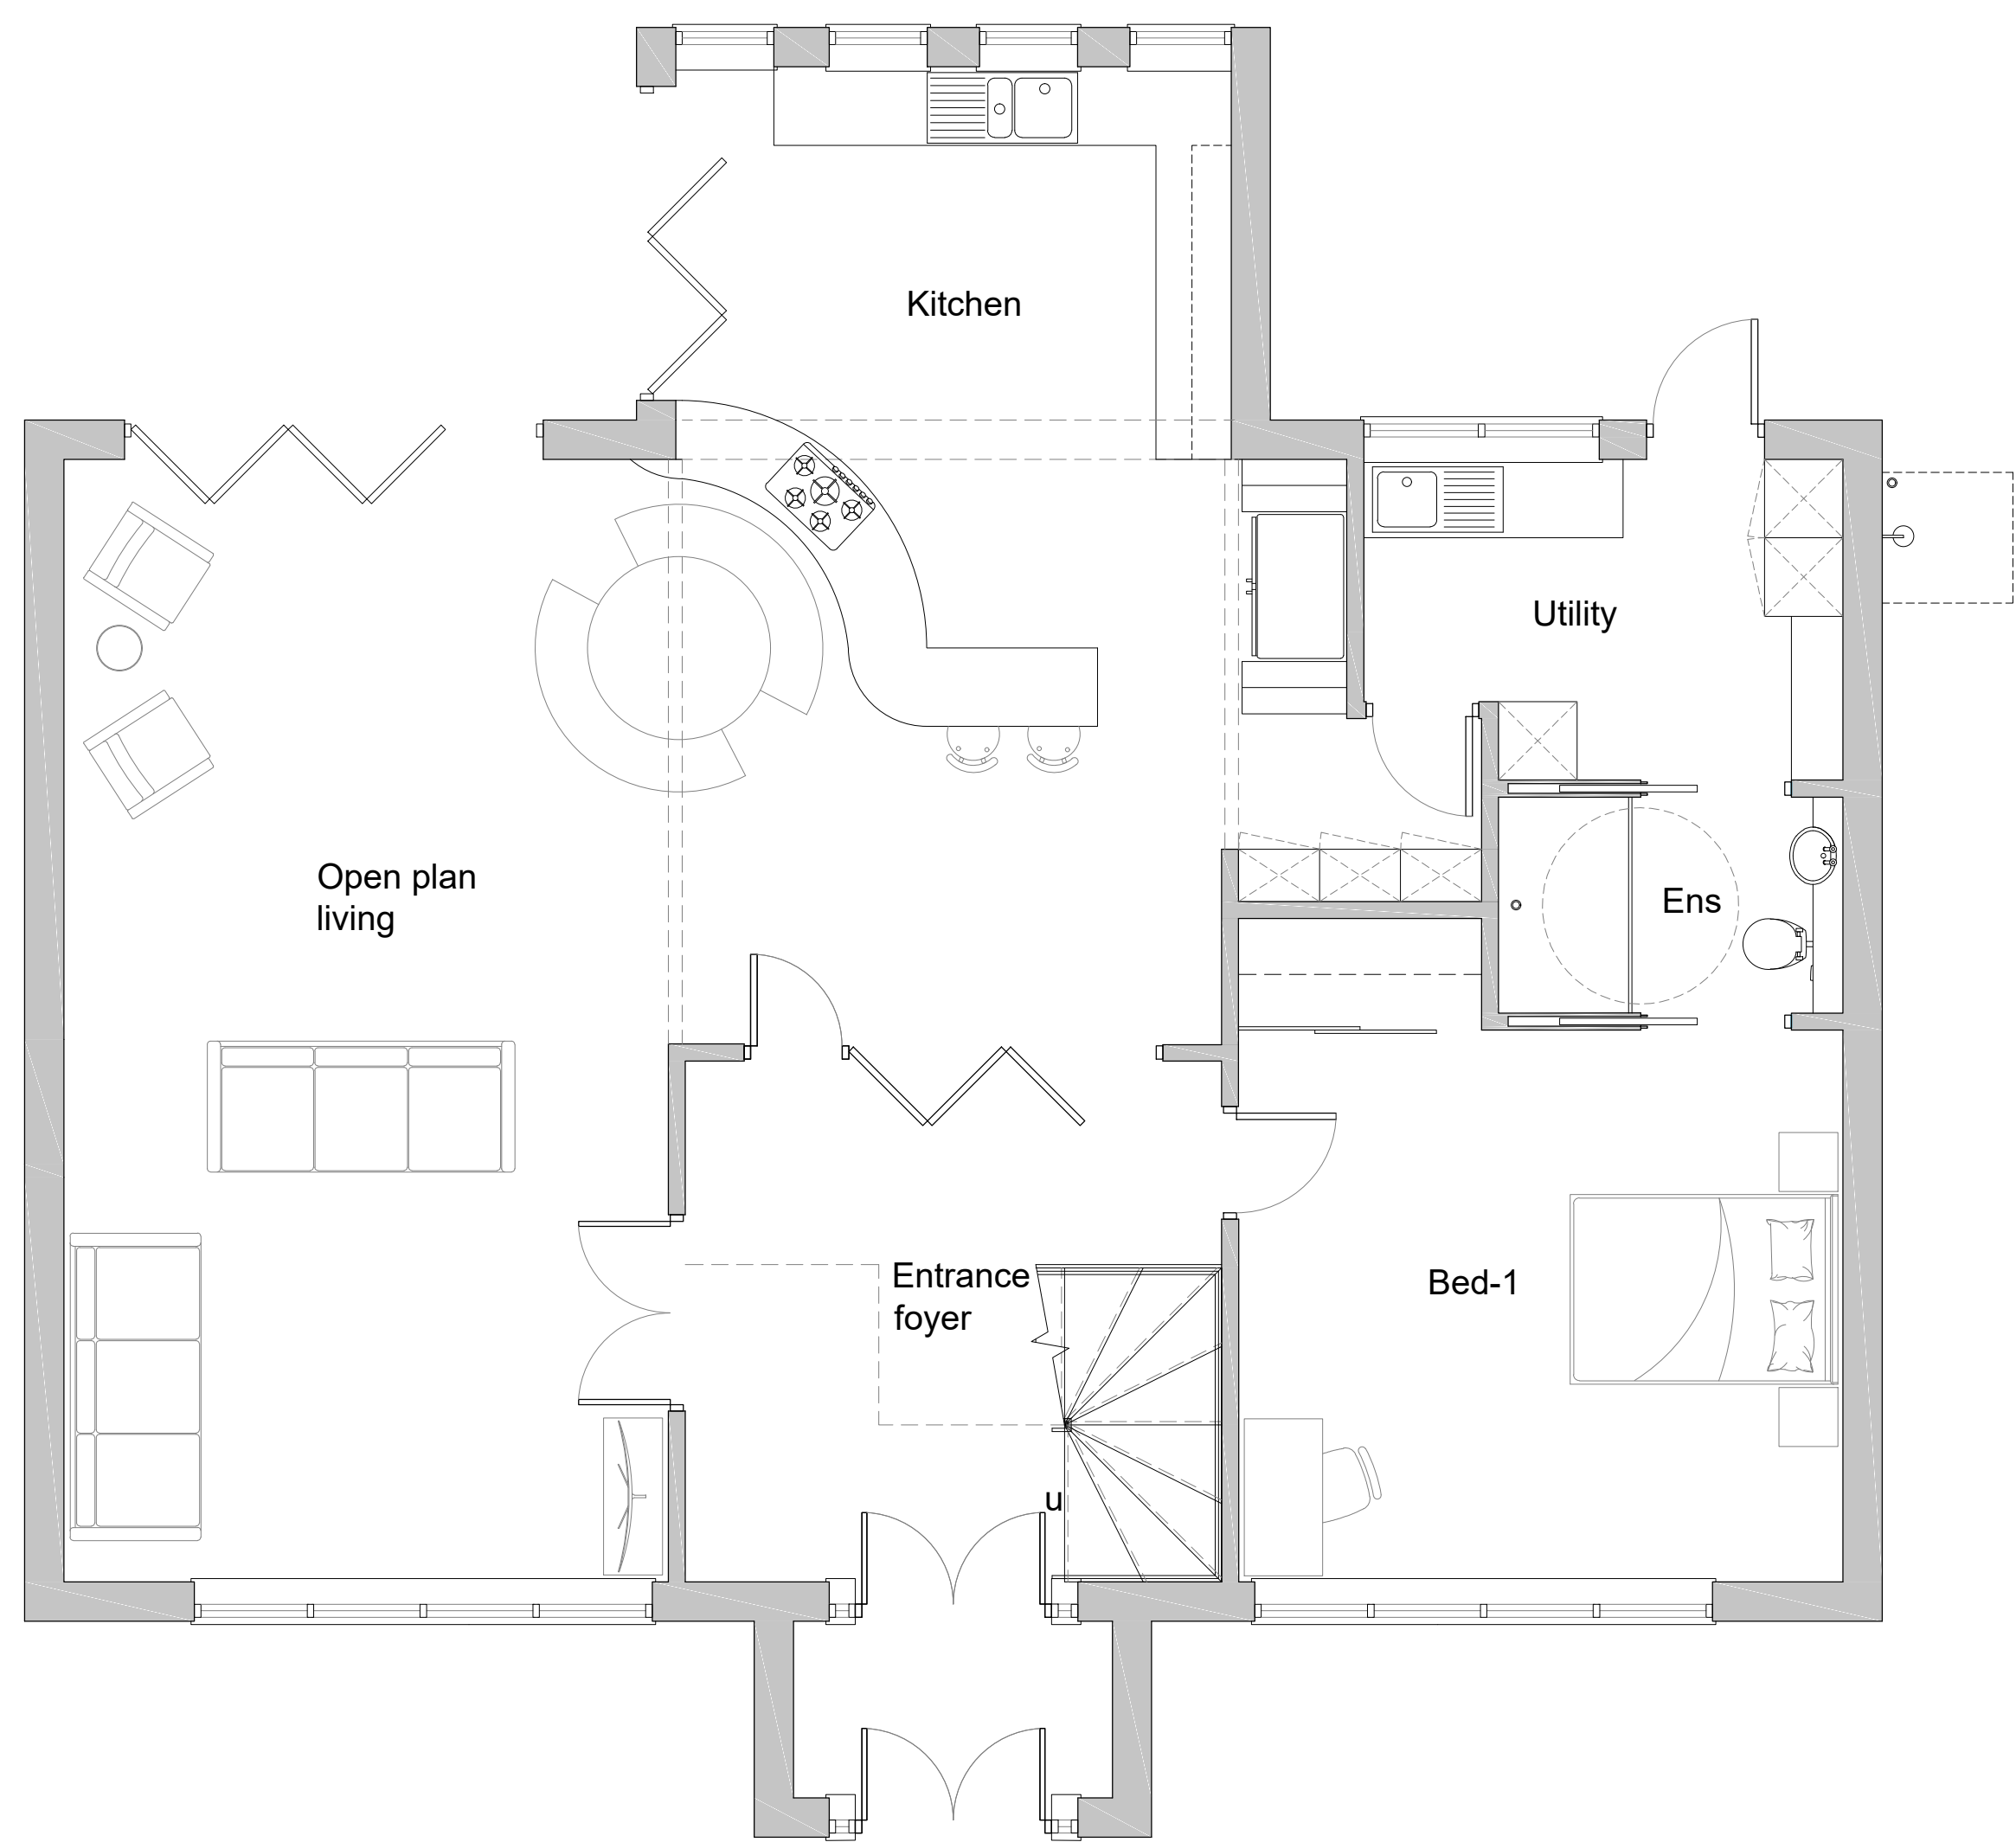


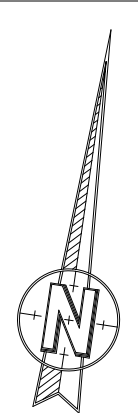


100
A
Ground Floor Plan
1:50

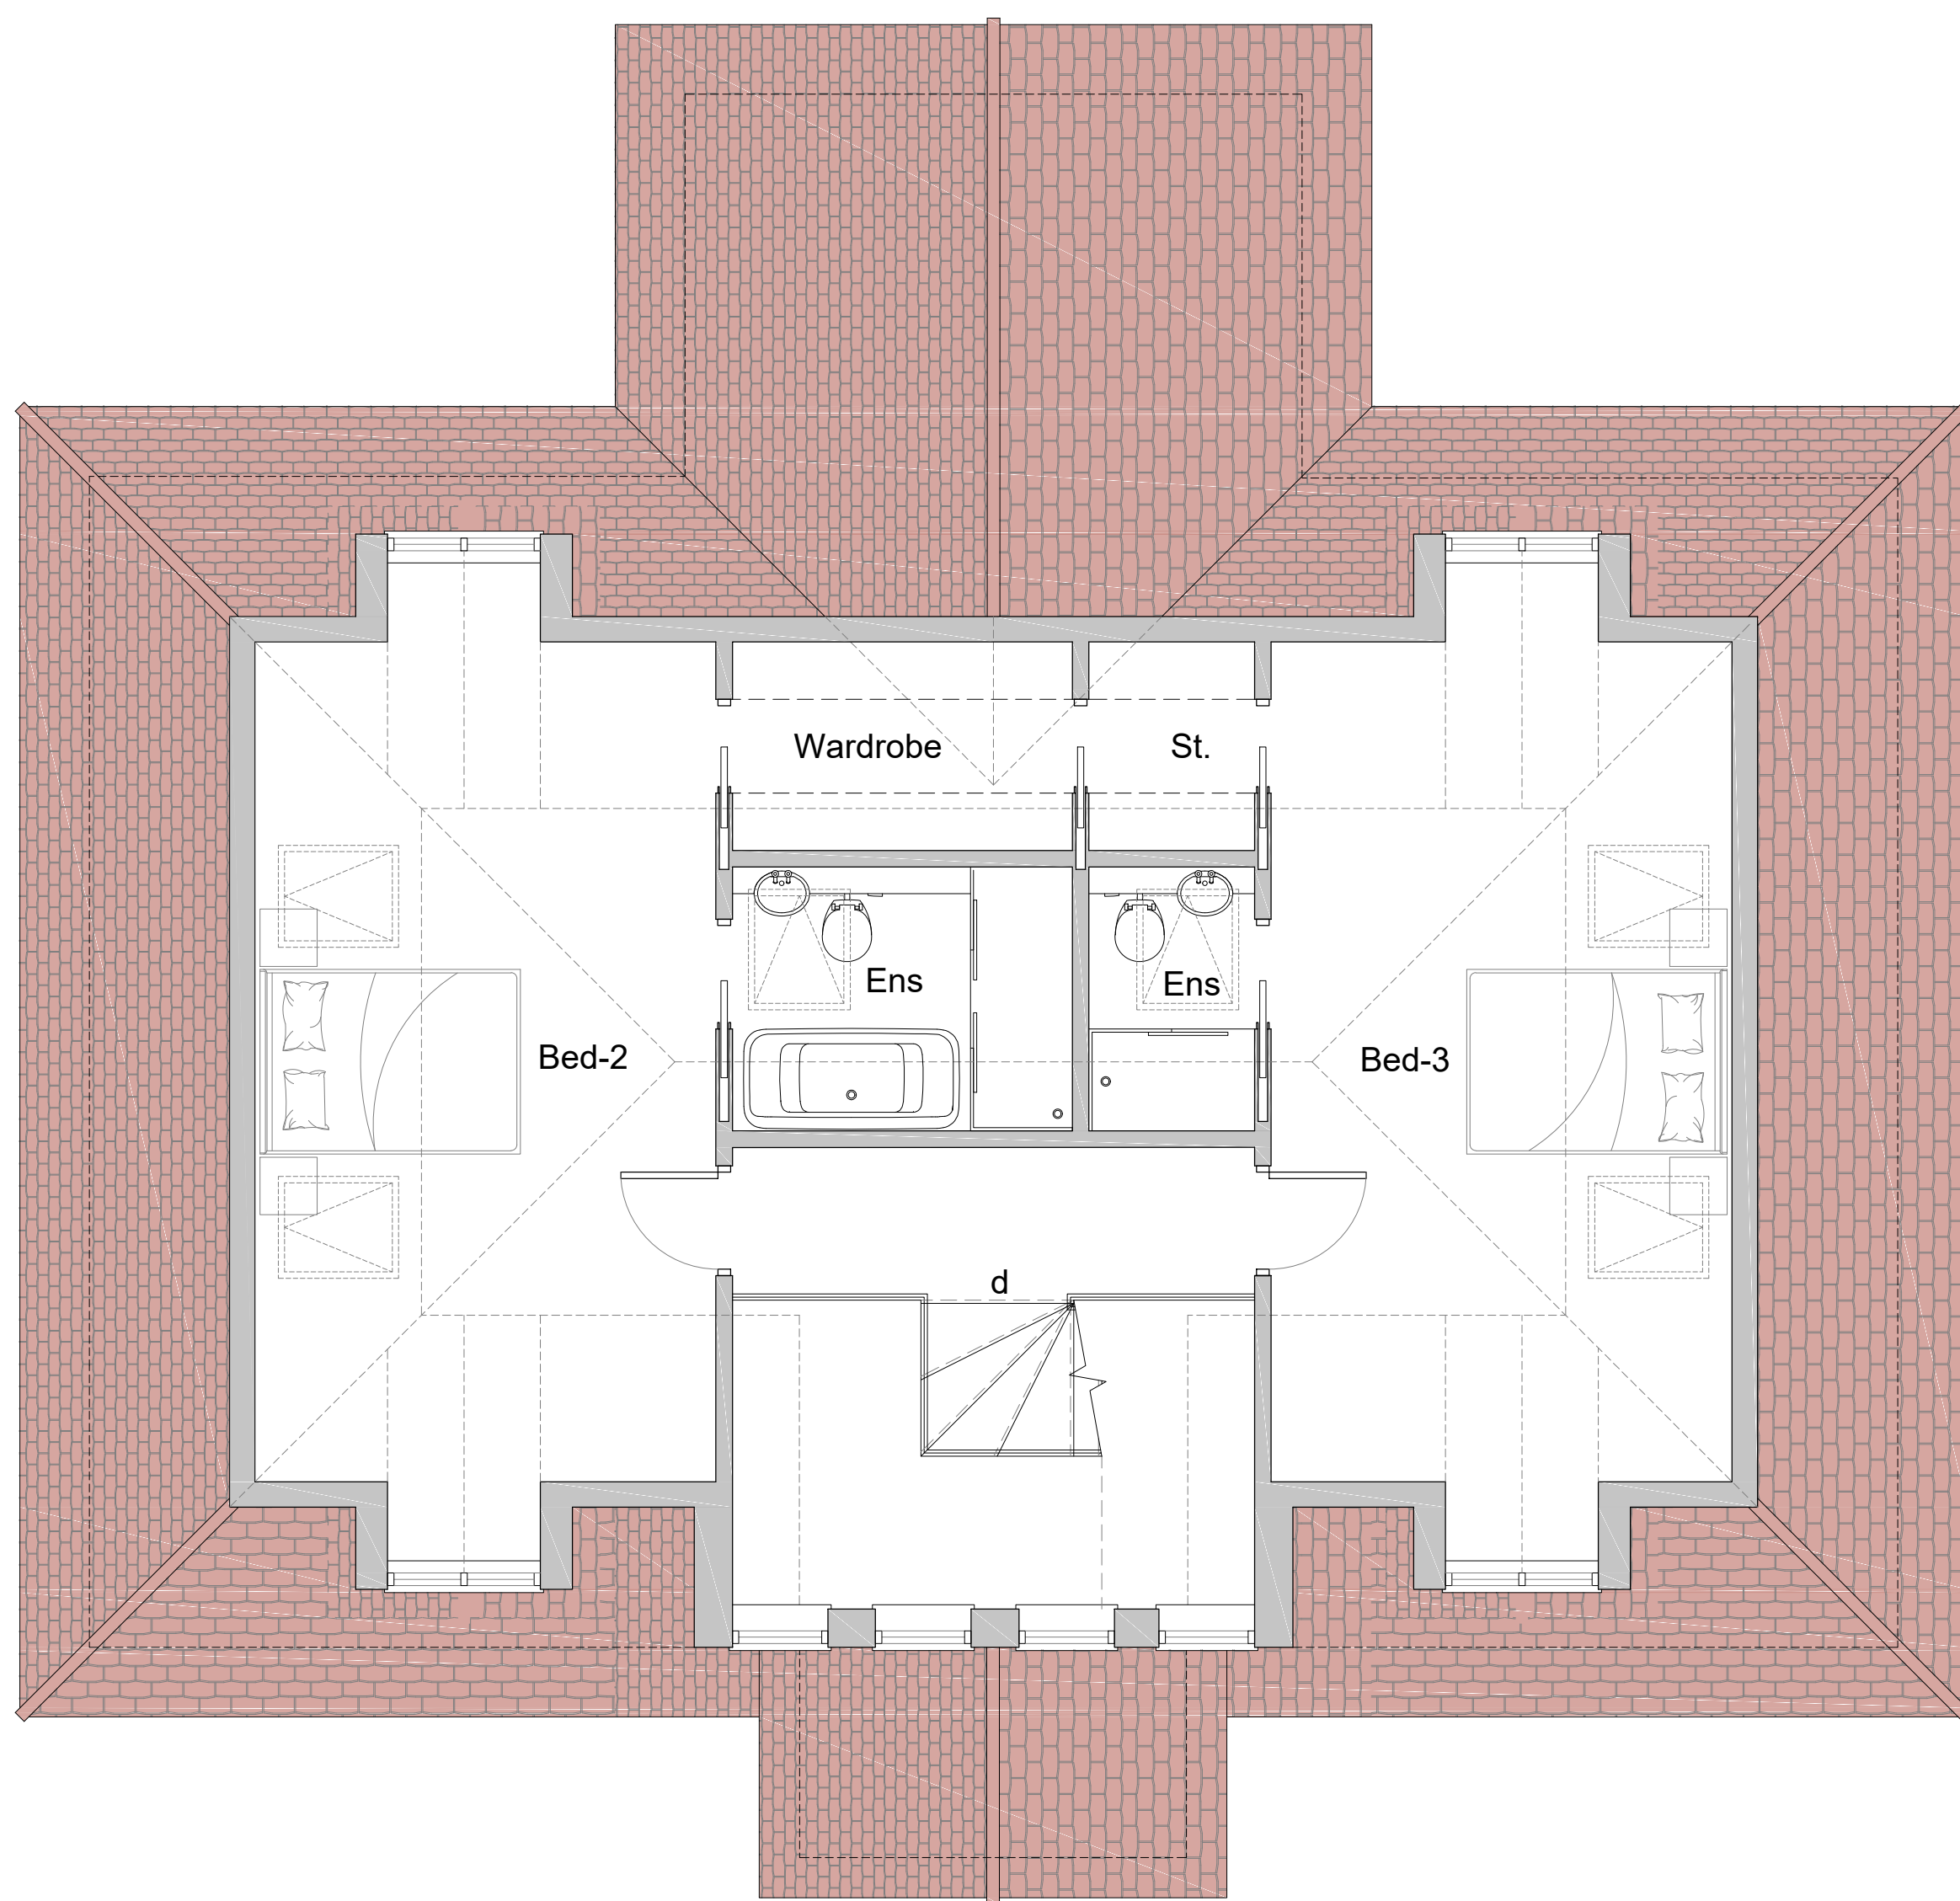


100
B
First Floor Plan
1:50

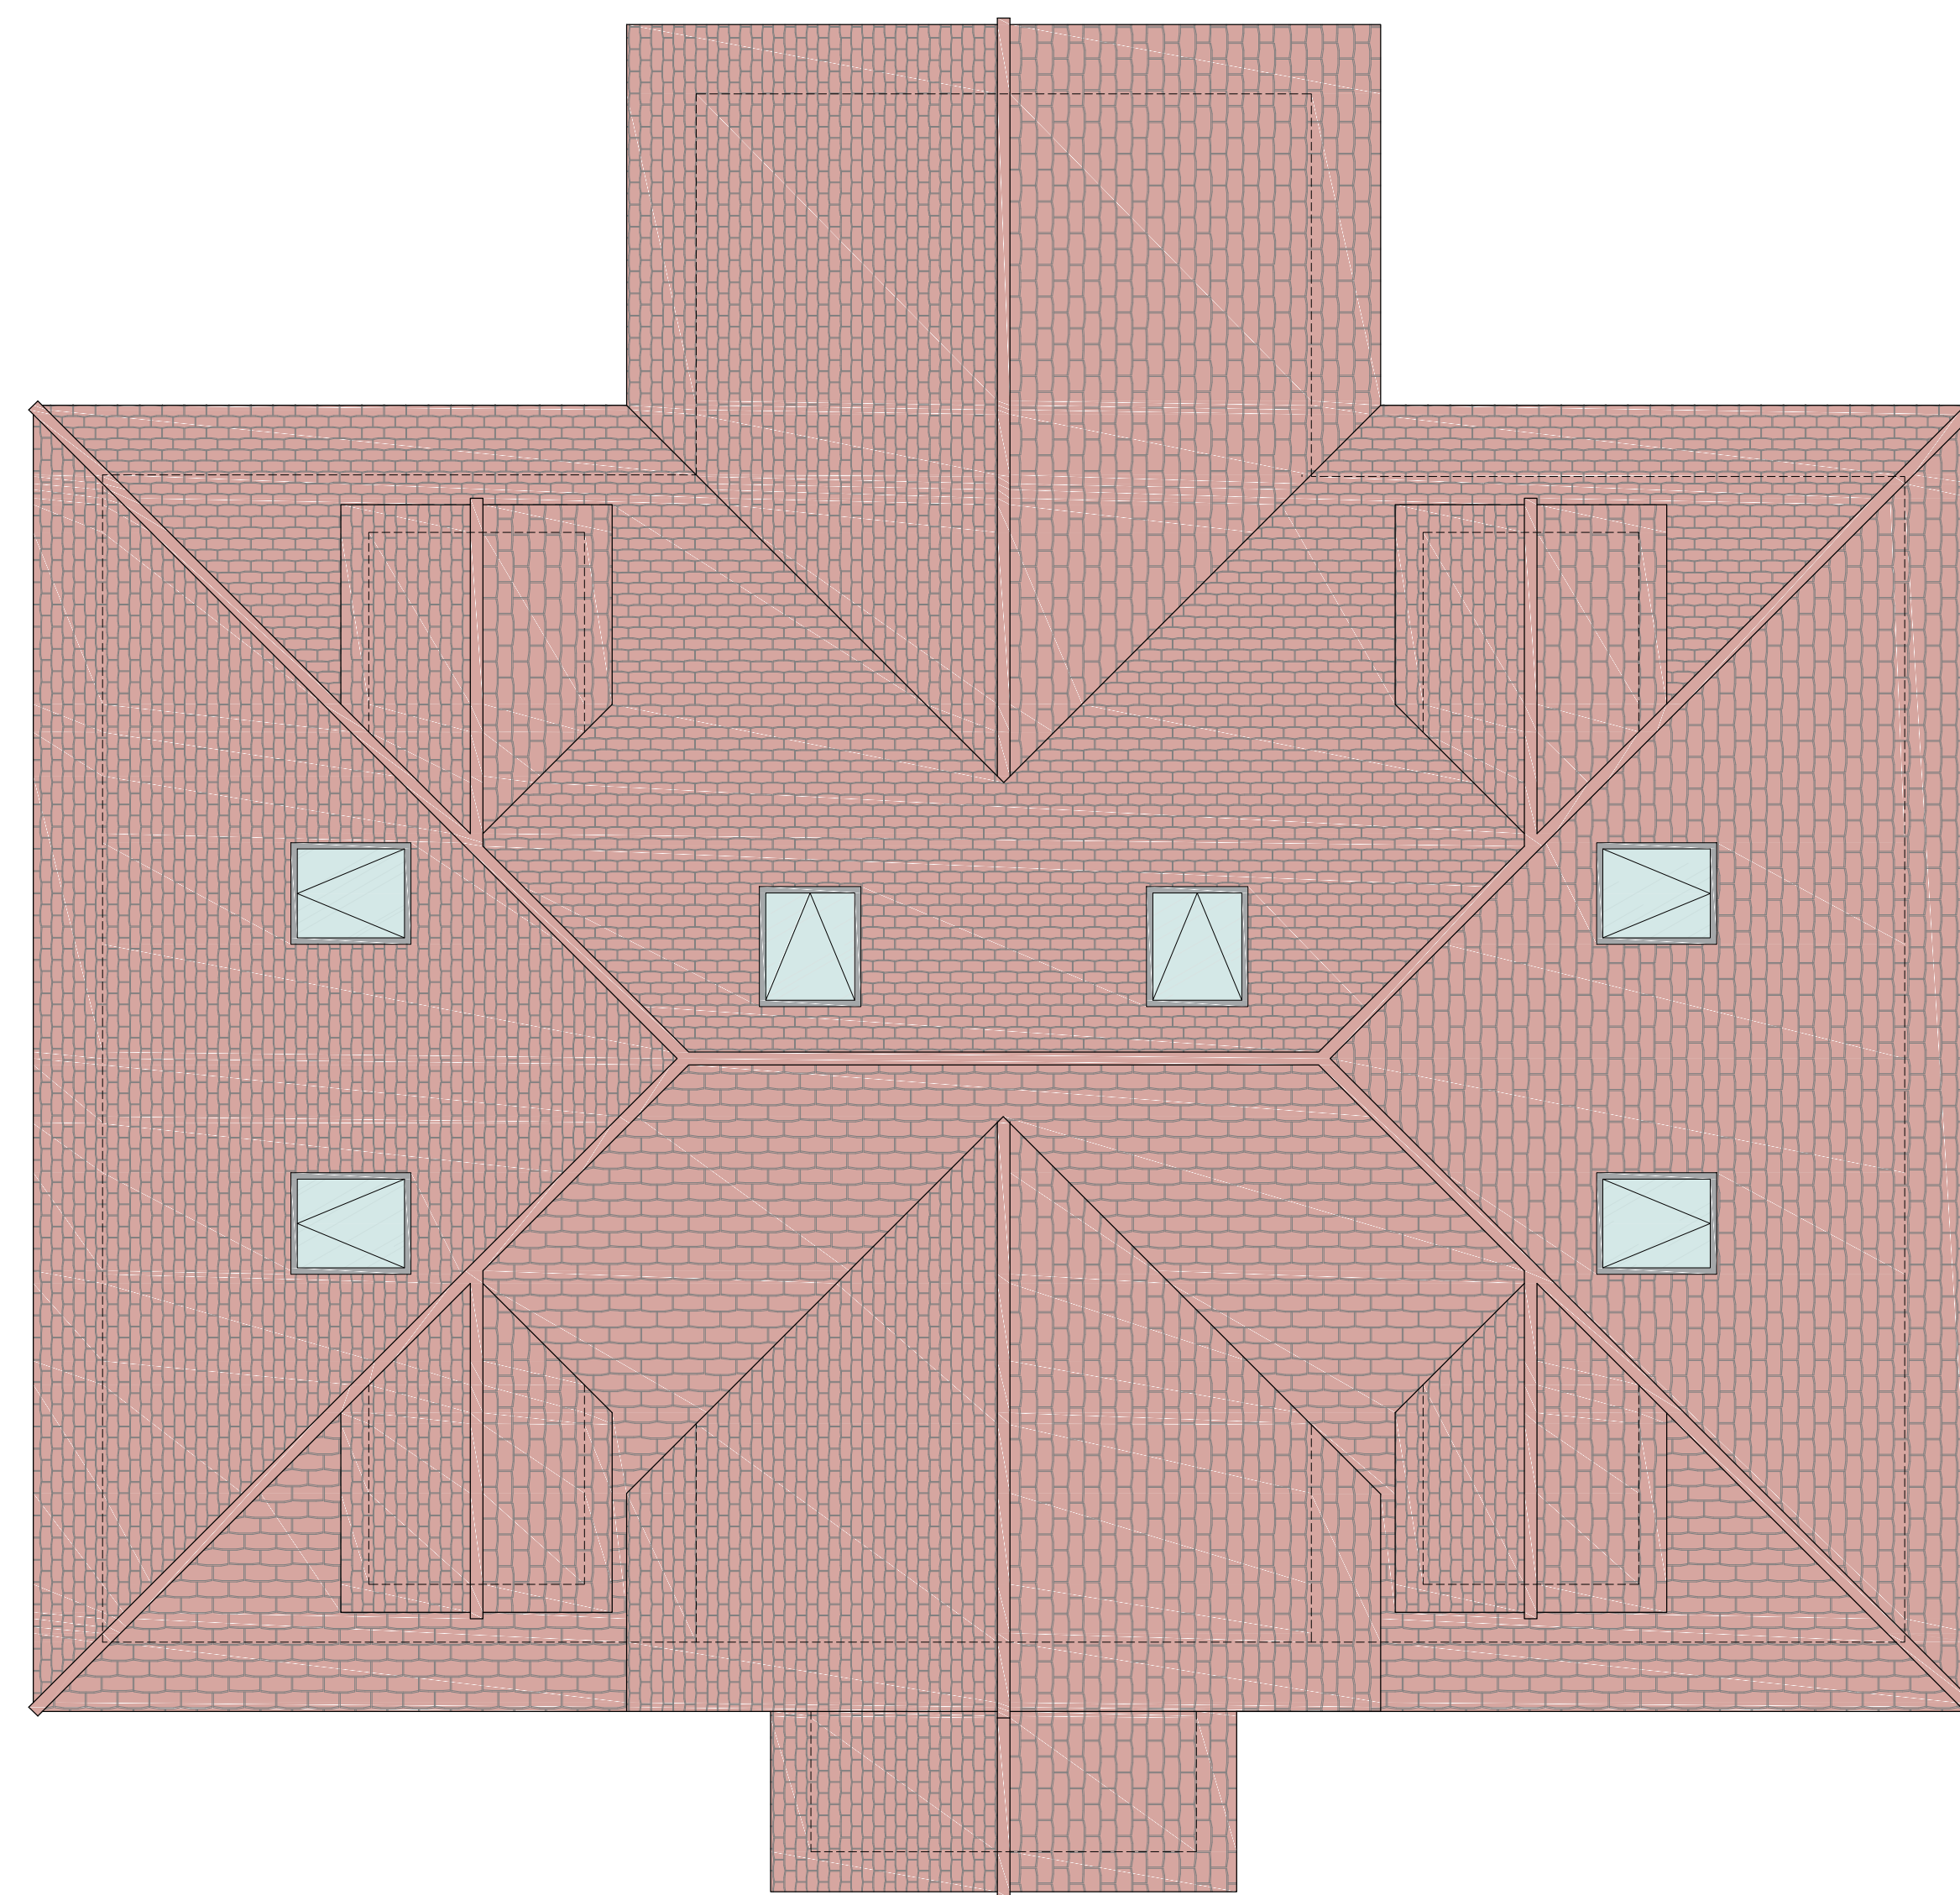


100
C
Roof Plan
1:50

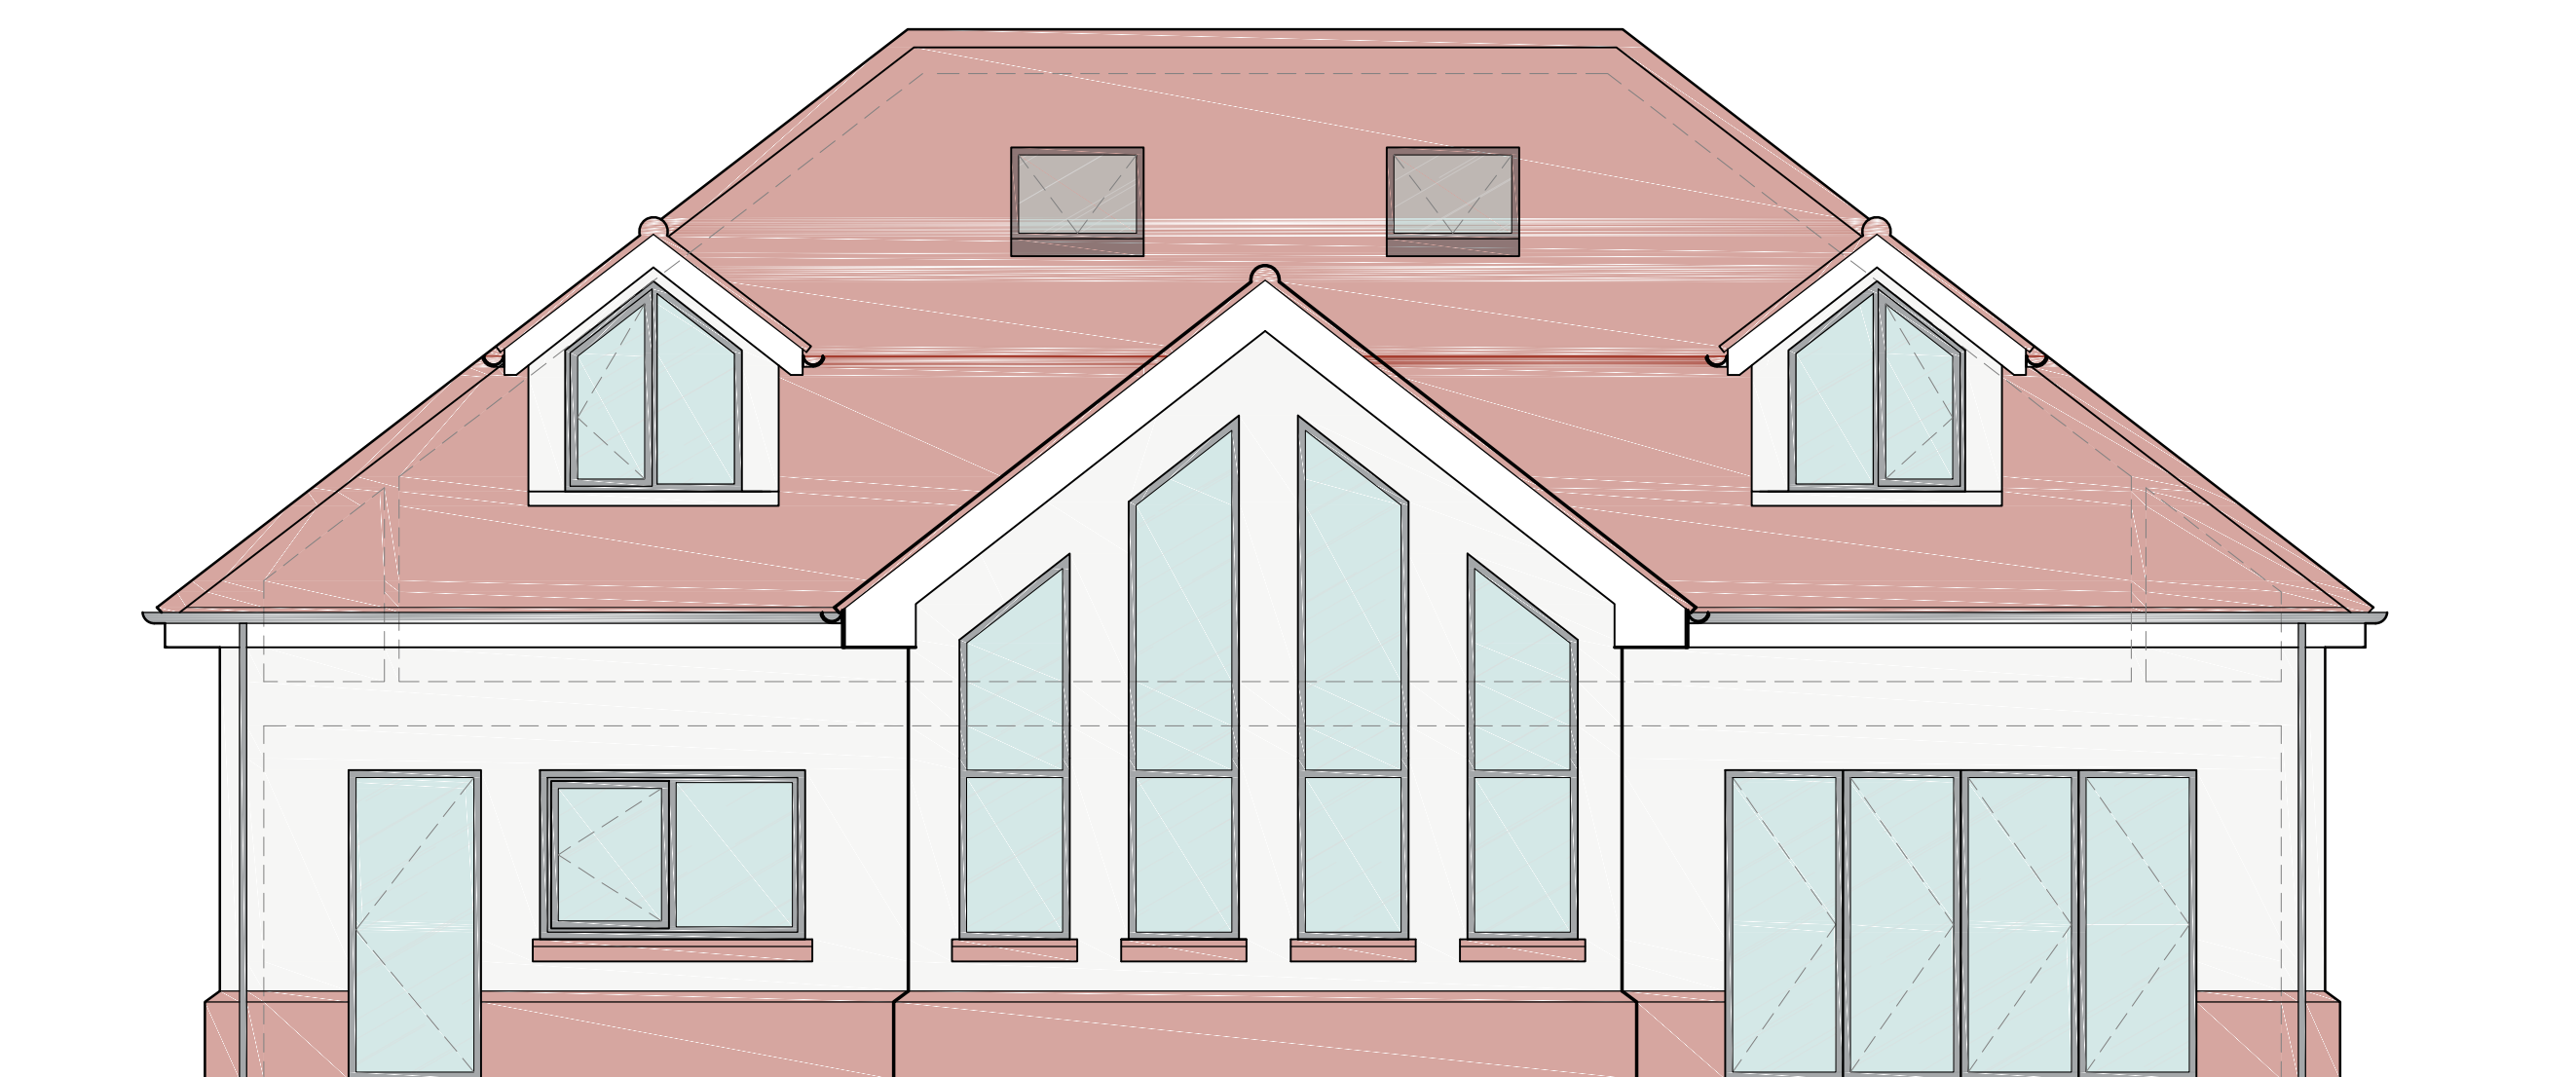


200
A
Northern Elevation
1:50

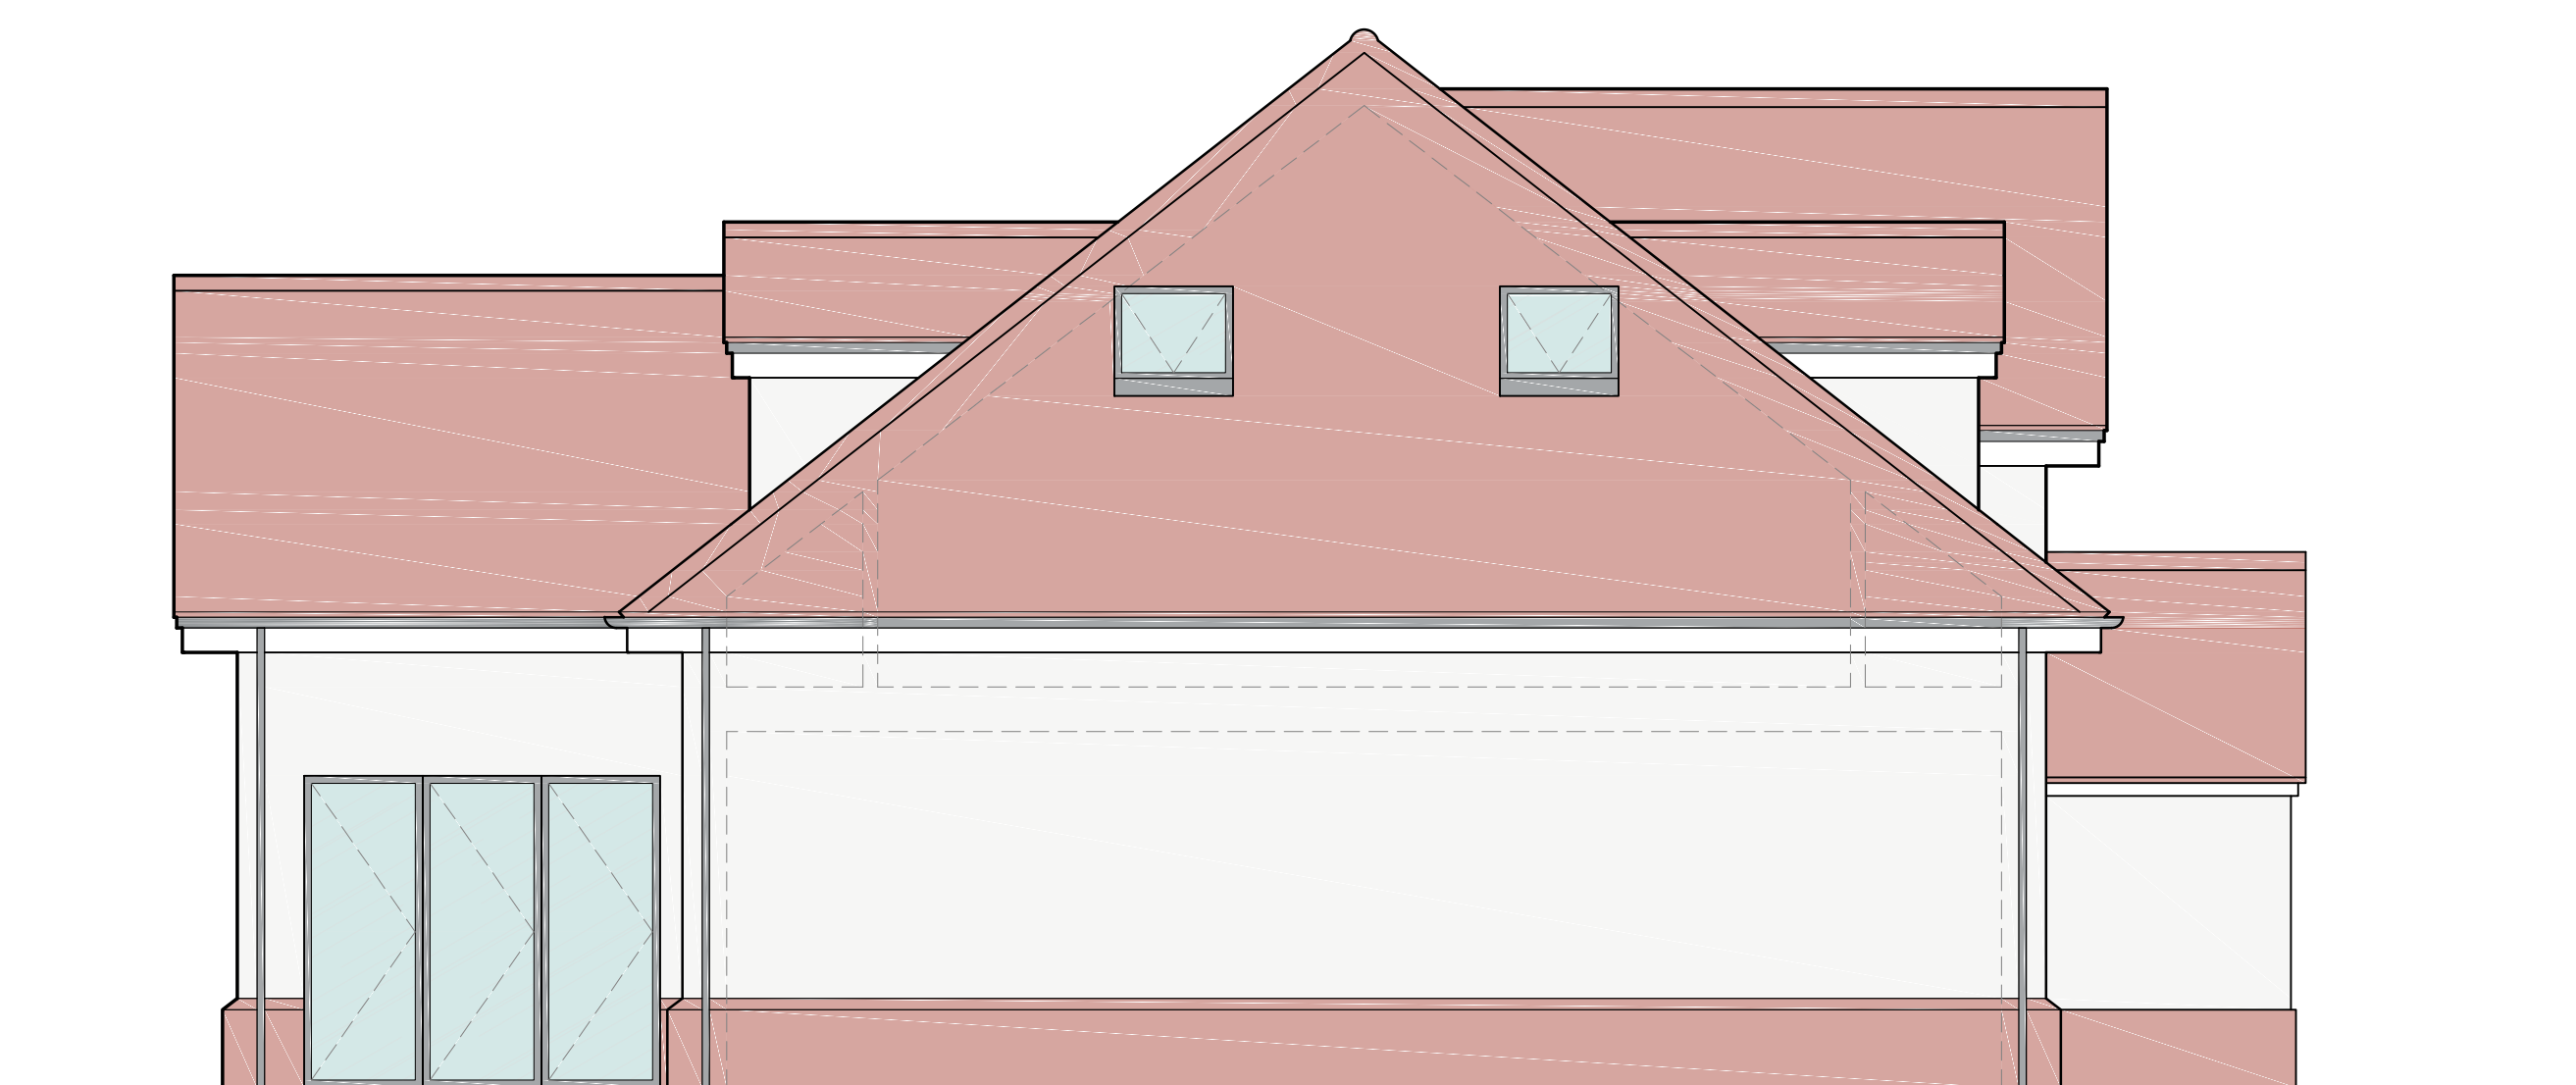


200
B
Western Elevation
1:50

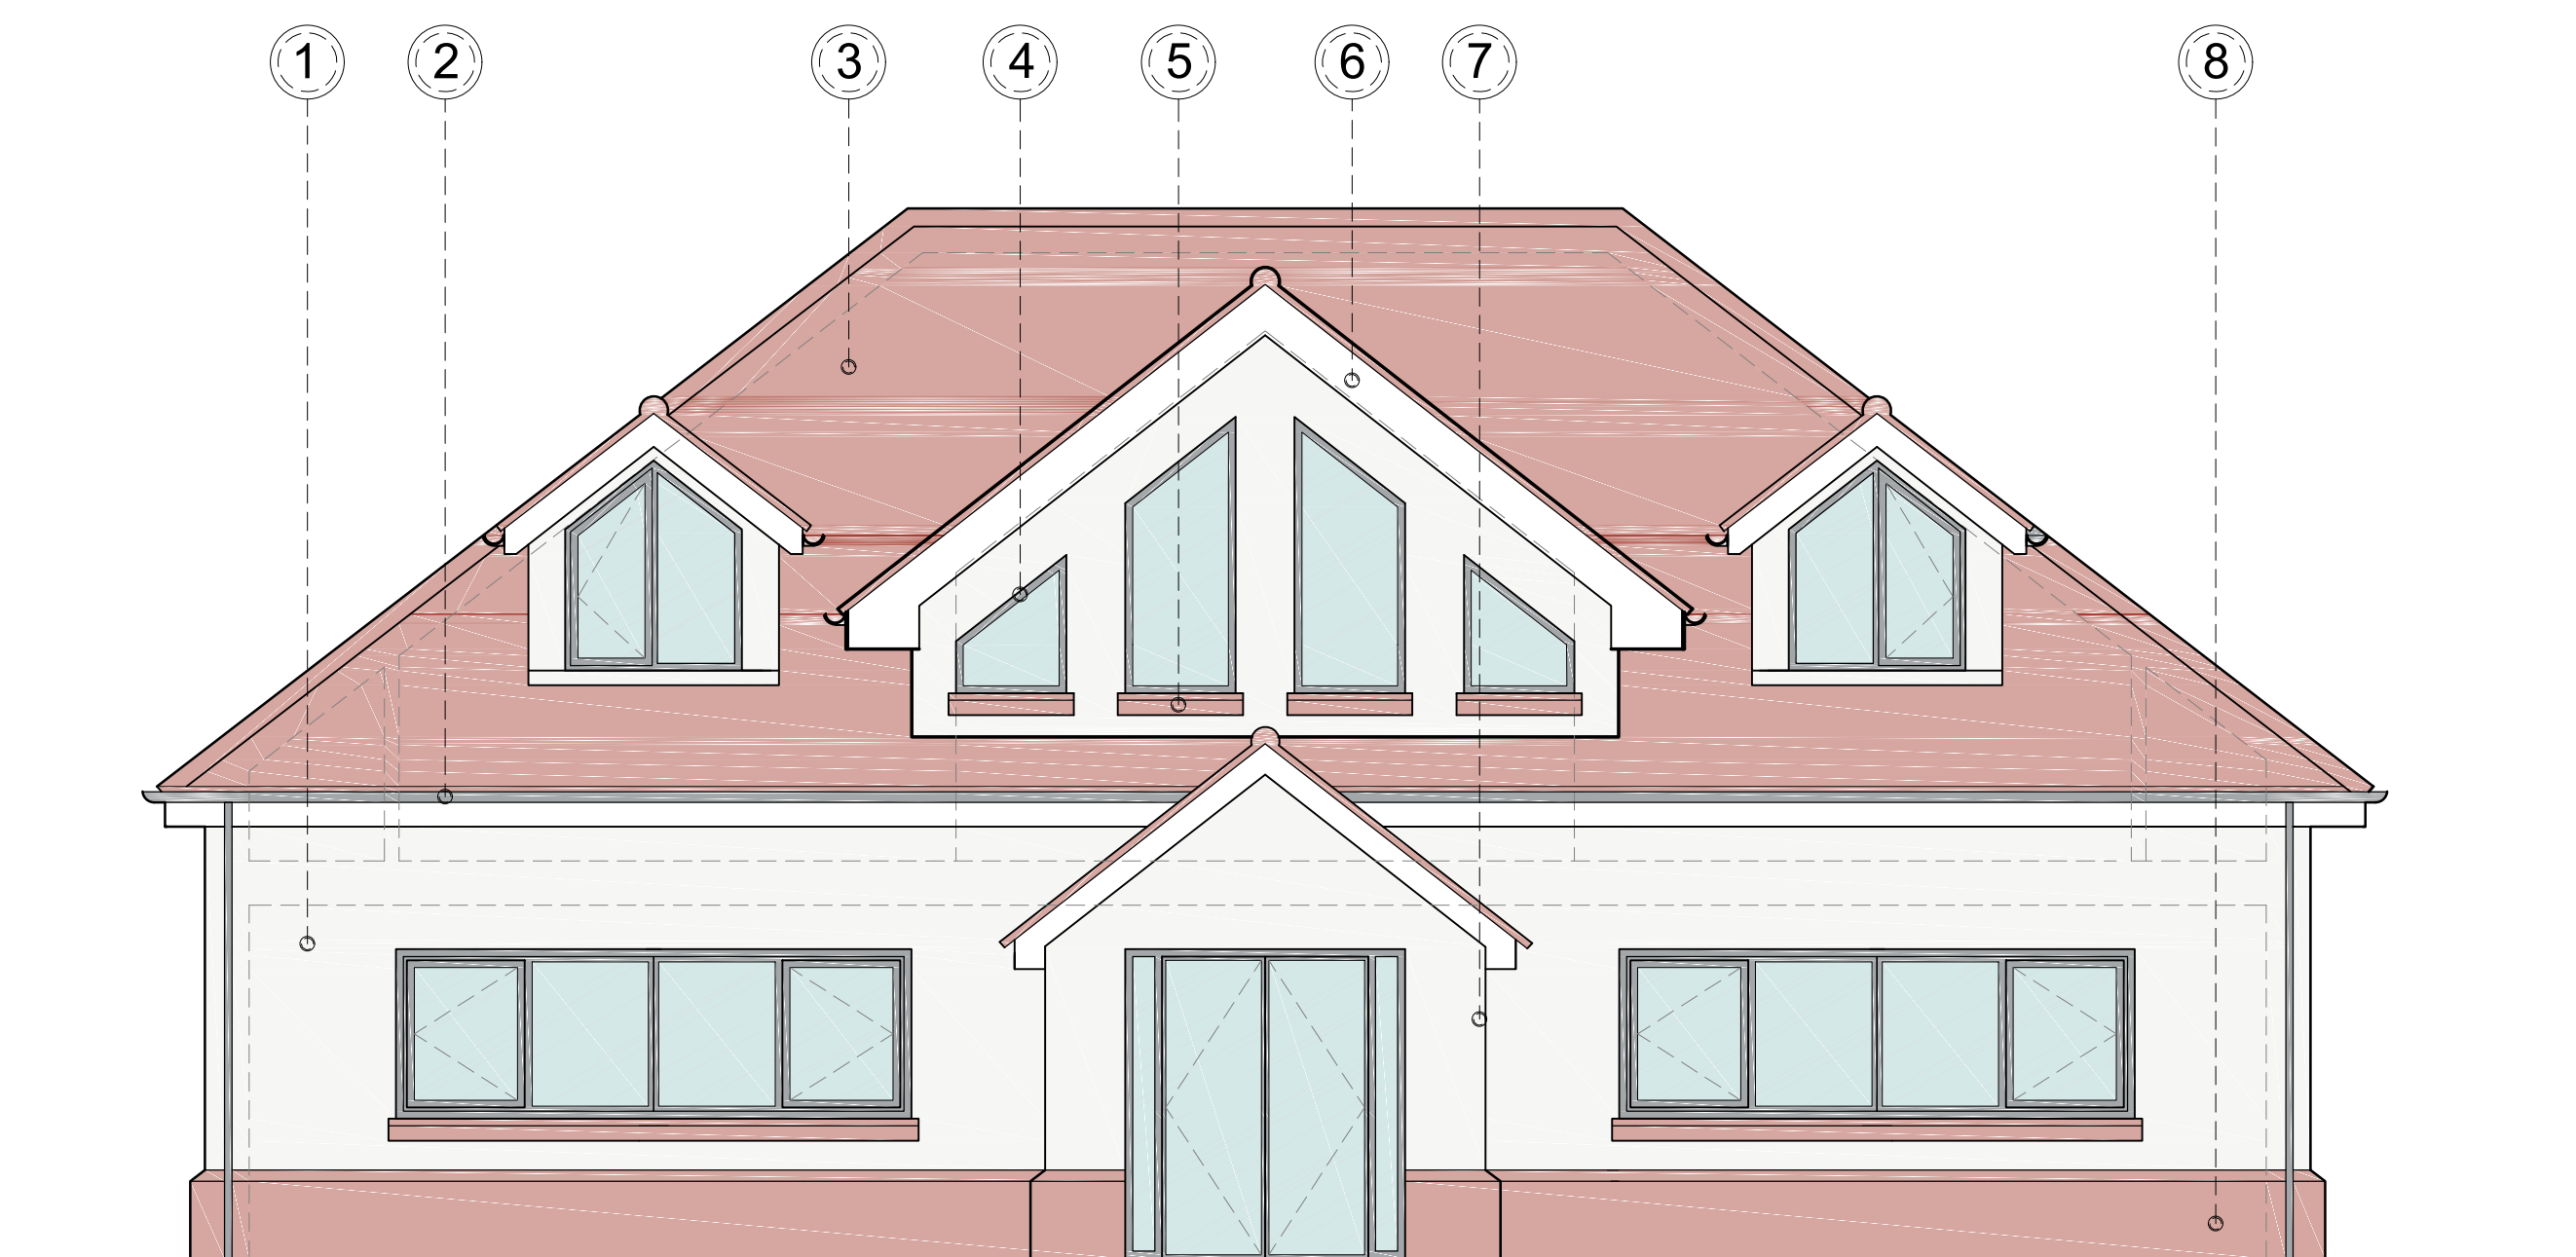

200
C
Southern Elevation
1:50

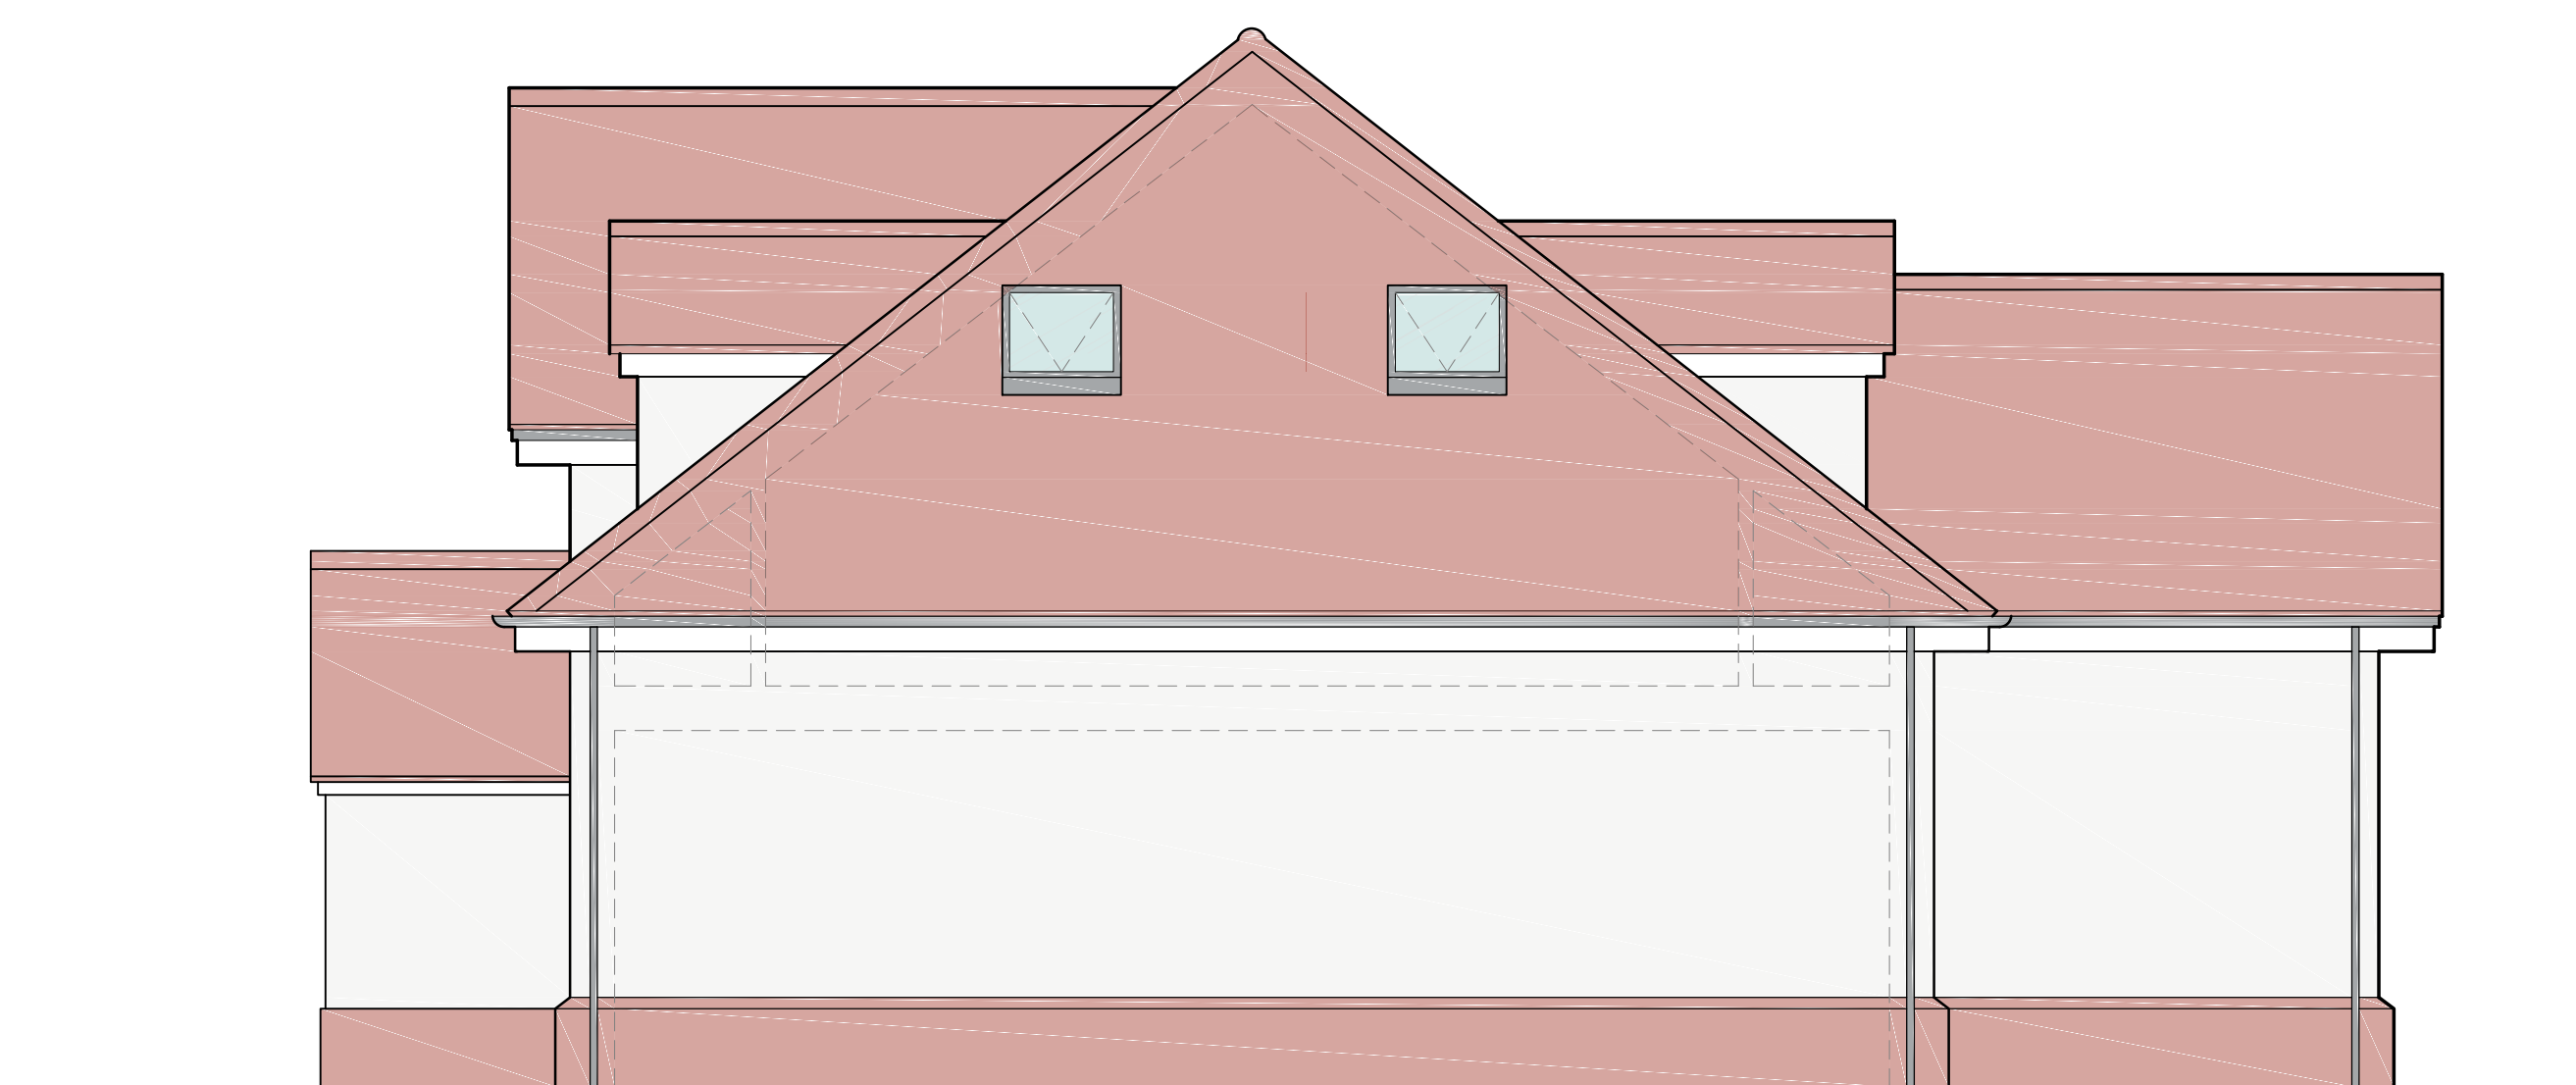

200
D
Eastern Elevation
1:50

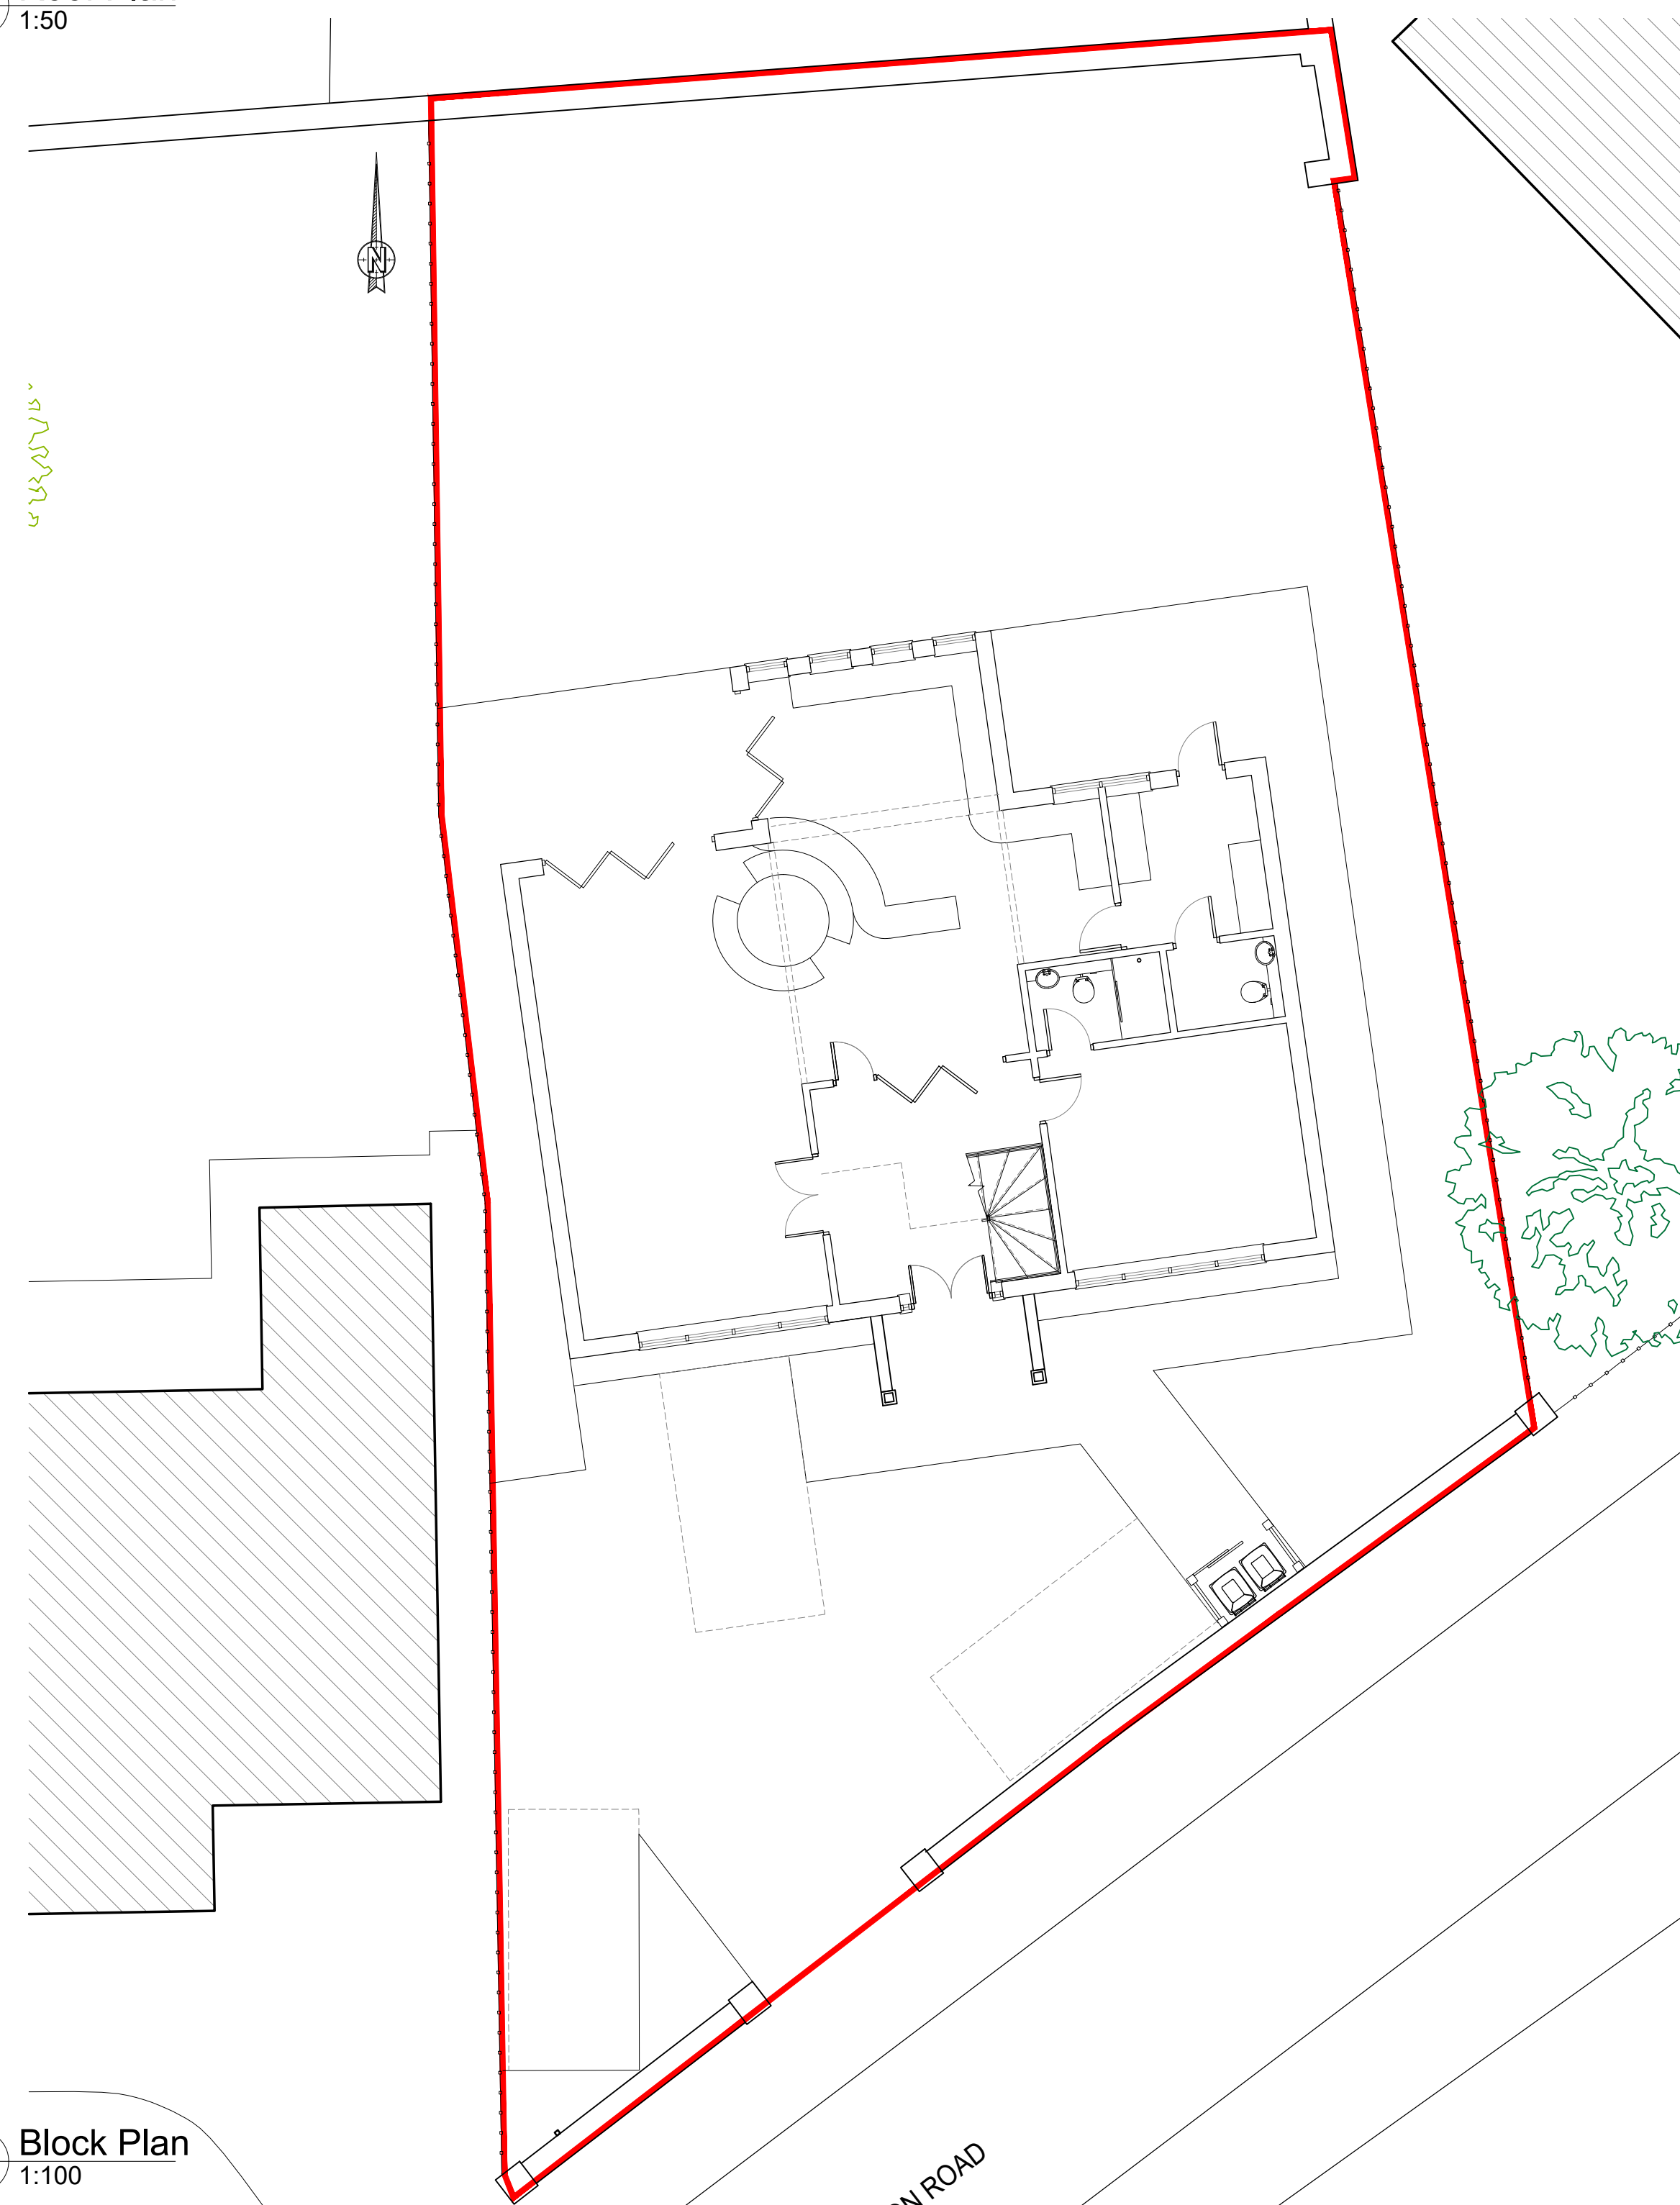

100
D
Block Plan
1:100

0m 1m 2m 3m 4m 5m 6m 7m 8m 9m 10m

Material schedule:	
1	Render - White
2	Gutters and downpipes - Anthracite
3	Plain clay tiles - Red
4	Windows/doors - Anthracite
5	Sill detail - Red brick
6	Fascias, soffits and barge boards - TBC - White uPVC or Timber clad
7	Porch - Render & plinth detail - Red brick
8	Plinth detail - Red brick

Revision notes:		
Rev:	Date:	Notes:
A	01/07/2019	Changes to internal layout at clients request.
B	12/07/2019	Changes to internal layout at clients request.
C	12/07/2019	Changes to internal layout at clients request.
D	16/07/2019	Changes to internal layout at clients request.

Drawn by: TKP 01/07/2019
Client: Ivor Findlay & Cathy Wagg

Project: 9a Warblington Road, Emsworth
Drawing Title: Proposed floor plans and elevations 100/200-A-D

Date: 01/07/2019
Scale @ A0: 1:50/1:100
Revision: D

K NIGHT
A RCHITECTURAL
D ESIGN

K.A.D. Ltd.
First Floor Unit 7
The Quarterdeck
Port Solent
PO6 4TP
T: 01489 660194
E: admin@k-a-d.co.uk
W: www.k-a-d.co.uk