


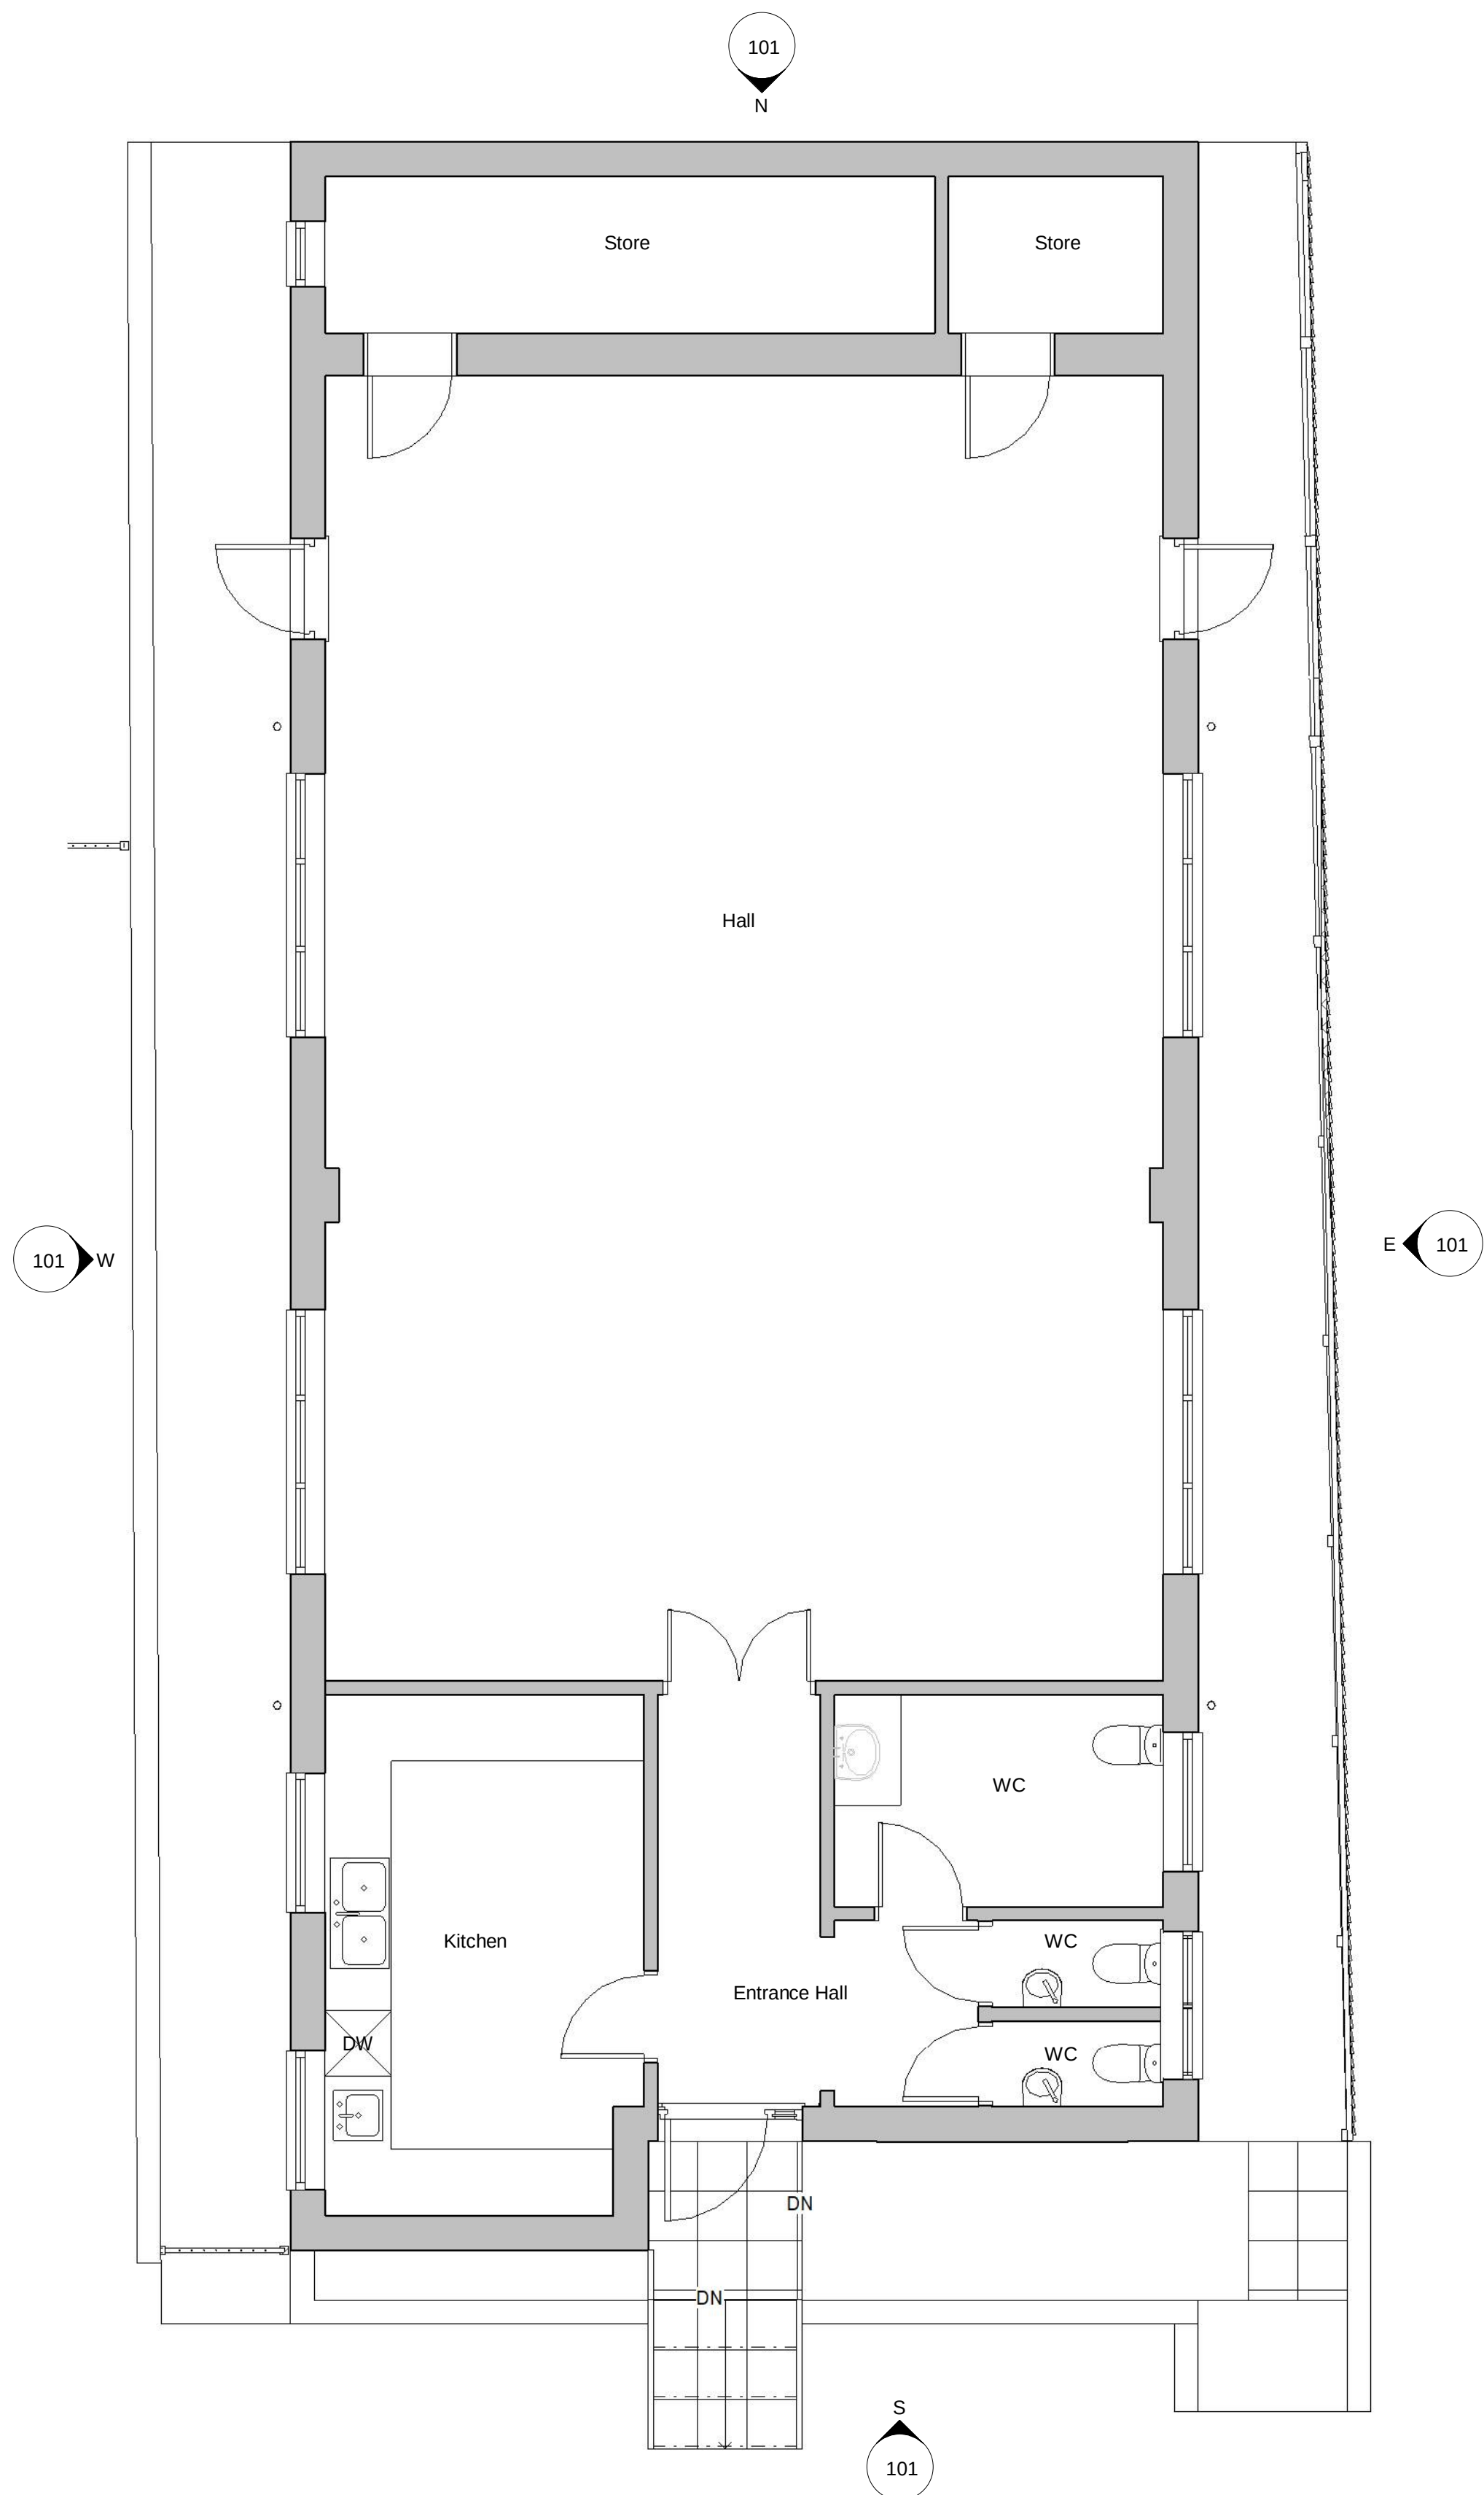

Existing Floor Plan
1 : 50



South
1 : 100

East
1 : 100




North
1 : 100

West
1 : 100

A Issued for PLANNING 09-08-19 MD

Revision	Date	Initial
----------	------	---------

The Old Post Office, Station Road
Wickham, PO17 5JA
T: 01229 832405
e: admin@axismail.co.uk
w: www.axisarchitecture.co.uk

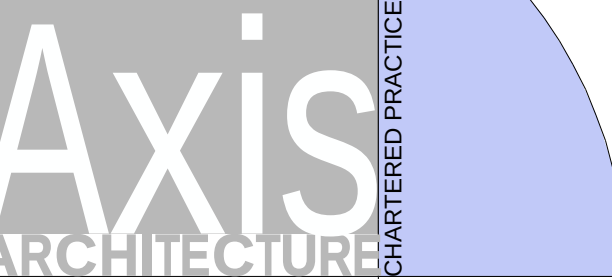

BIM Enabled Practice

This project was delivered using **Autodesk Revit®**

All dimensions are to be checked on site and any discrepancies reported to the architect before work commences. Figured dimensions only are to be taken from this drawing. This drawing is to be read in conjunction with all relevant consultants and/or specialists drawings/documents and any discrepancies or variations notified to the architect before work commences. This drawing is copyright and may not be reproduced, wholly or in part, without the consent of the architect.

Jubilee School - New Classrooms

82 Jubilee Road, Waterloooville

Hillcrest Children's Services

Plans and Elevations as existing



PLANNING

Scale @ A1	Drawn	Checked	Date	BIM status
------------	-------	---------	------	------------

As indicated	MD	RW	August 19	
--------------	----	----	-----------	--

Job Number & Drawing Number	Revision
-----------------------------	----------

19-050 - 101	A
--------------	---