



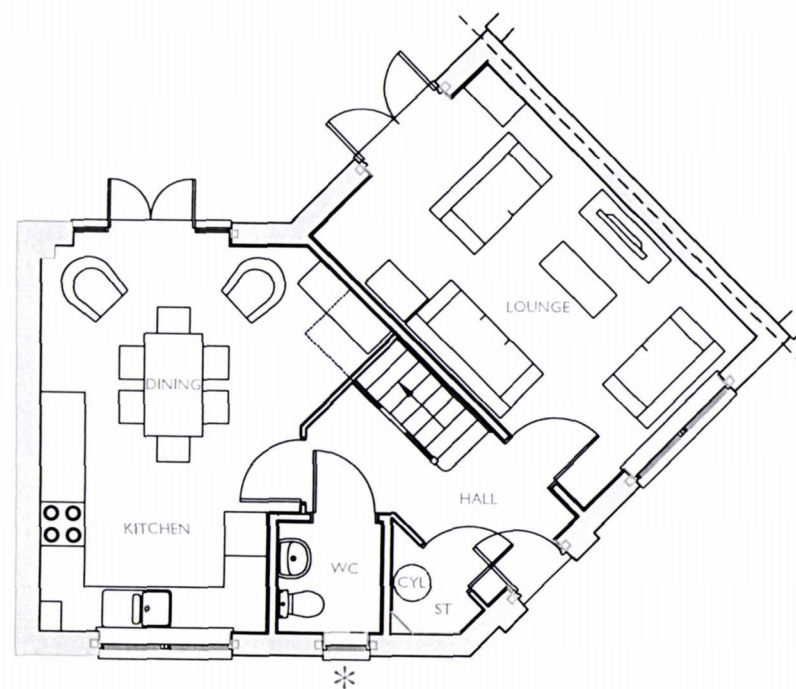

GROUND FLOOR PLAN
* Obscure Glazed Windows

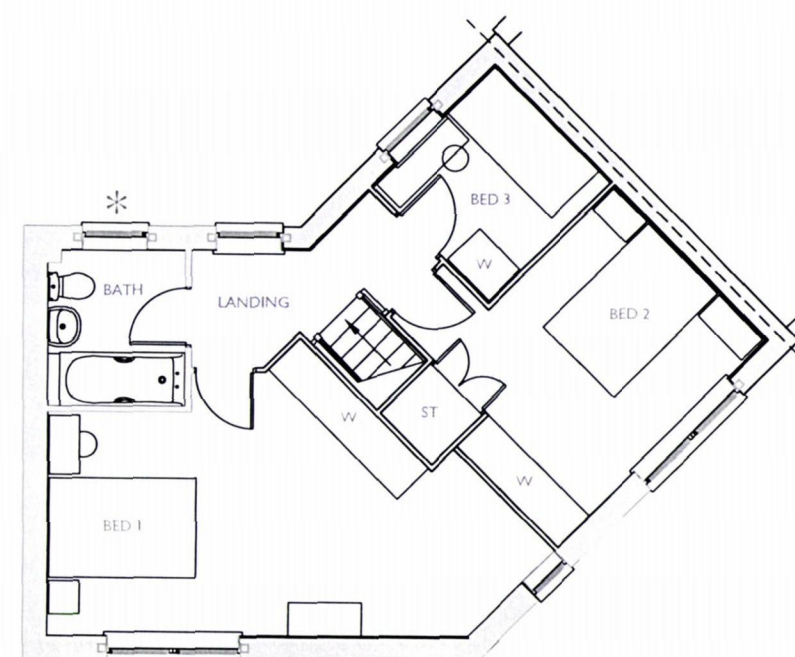

FIRST FLOOR PLAN



PLOT 70 (AS)

2 BED (4 PERSON)
HOUSE
2.0 STOREY
1058 SqFt

Project:
HAVANT ROAD,
EMSWORTH
Title:
3BHA
FLOOR PLANS

Drawn by: RKDB Checked by: MAH

Scale @ A3:
0 1 2 3 4 5m
Scale 1:100


Date: OCTOBER 2017

Rev Date Drawn Checked

Drg No: CB_15_105_3BHA_P01 Rev:

Client:

 BARRATT
HOMES

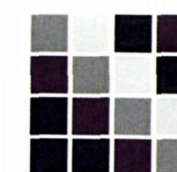

COOPERBAILLIE