






EAST ELEVATION SCALE 1:100

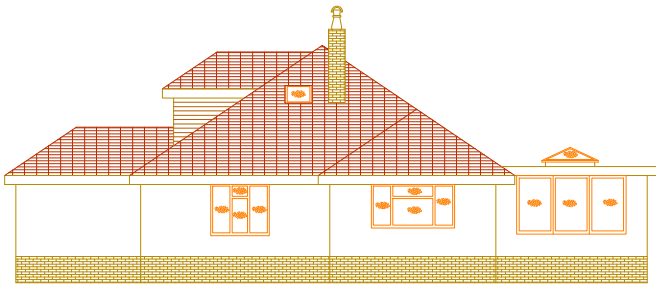


NORTH ELEVATION SCALE 1:100

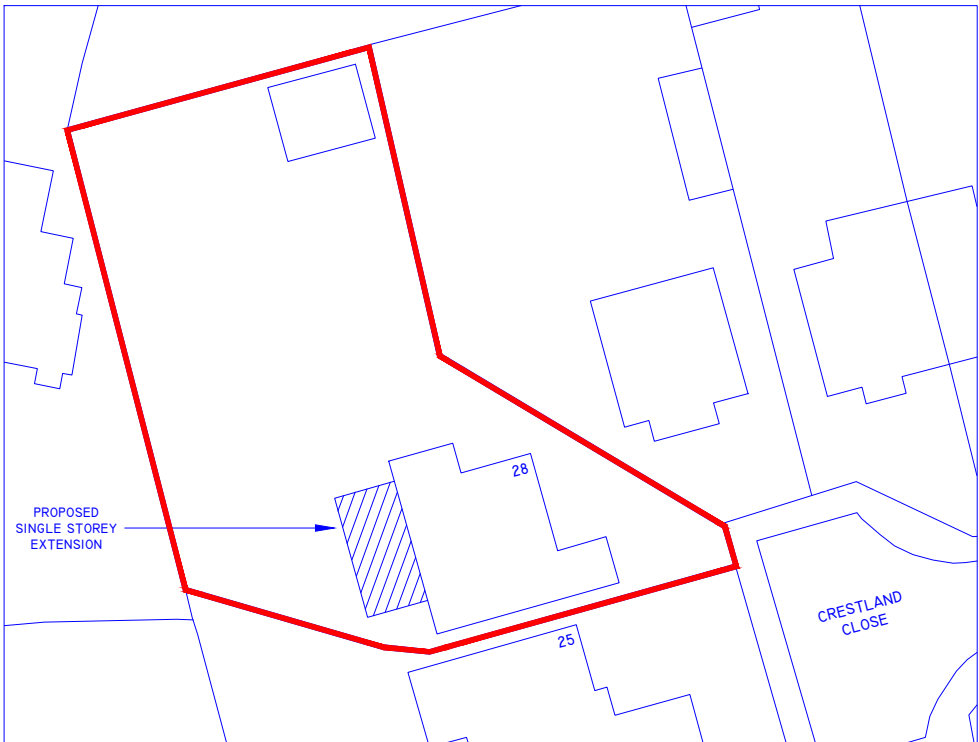


PROPOSED SITE PLAN SCALE 1:250

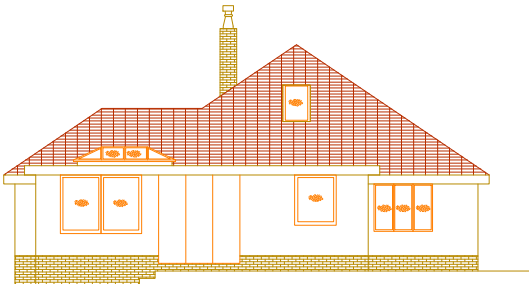

WEST ELEVATION SCALE 1:100

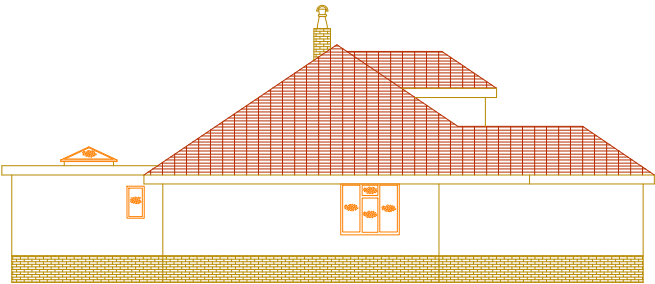

SOUTH ELEVATION SCALE 1:100

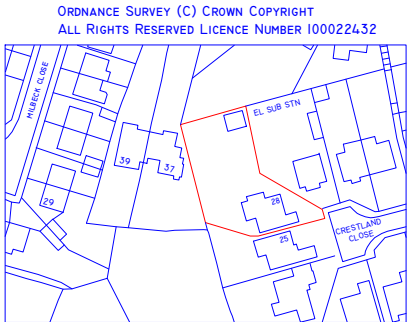

LOCATION PLAN
SCALE 1:1250

DATE	DESCRIPTION	REV	TITLE: 28 CRESTLANDS CLOSE WATERLOOVILLE	
			CONTRACT: MR & MRS MOORE	
			DRAWING No: 01	DATE: 26.1.19
			SCALE: AS SHOWN PRINTED @ A1 SIZE	