



PLANNING ISSUE

- NOTES:
- Contractors must check all dimensions on site. Only figured dimensions are to be worked from. Discrepancies must be reported to the Architect or Engineer before proceeding.
 - © This drawing is copyright

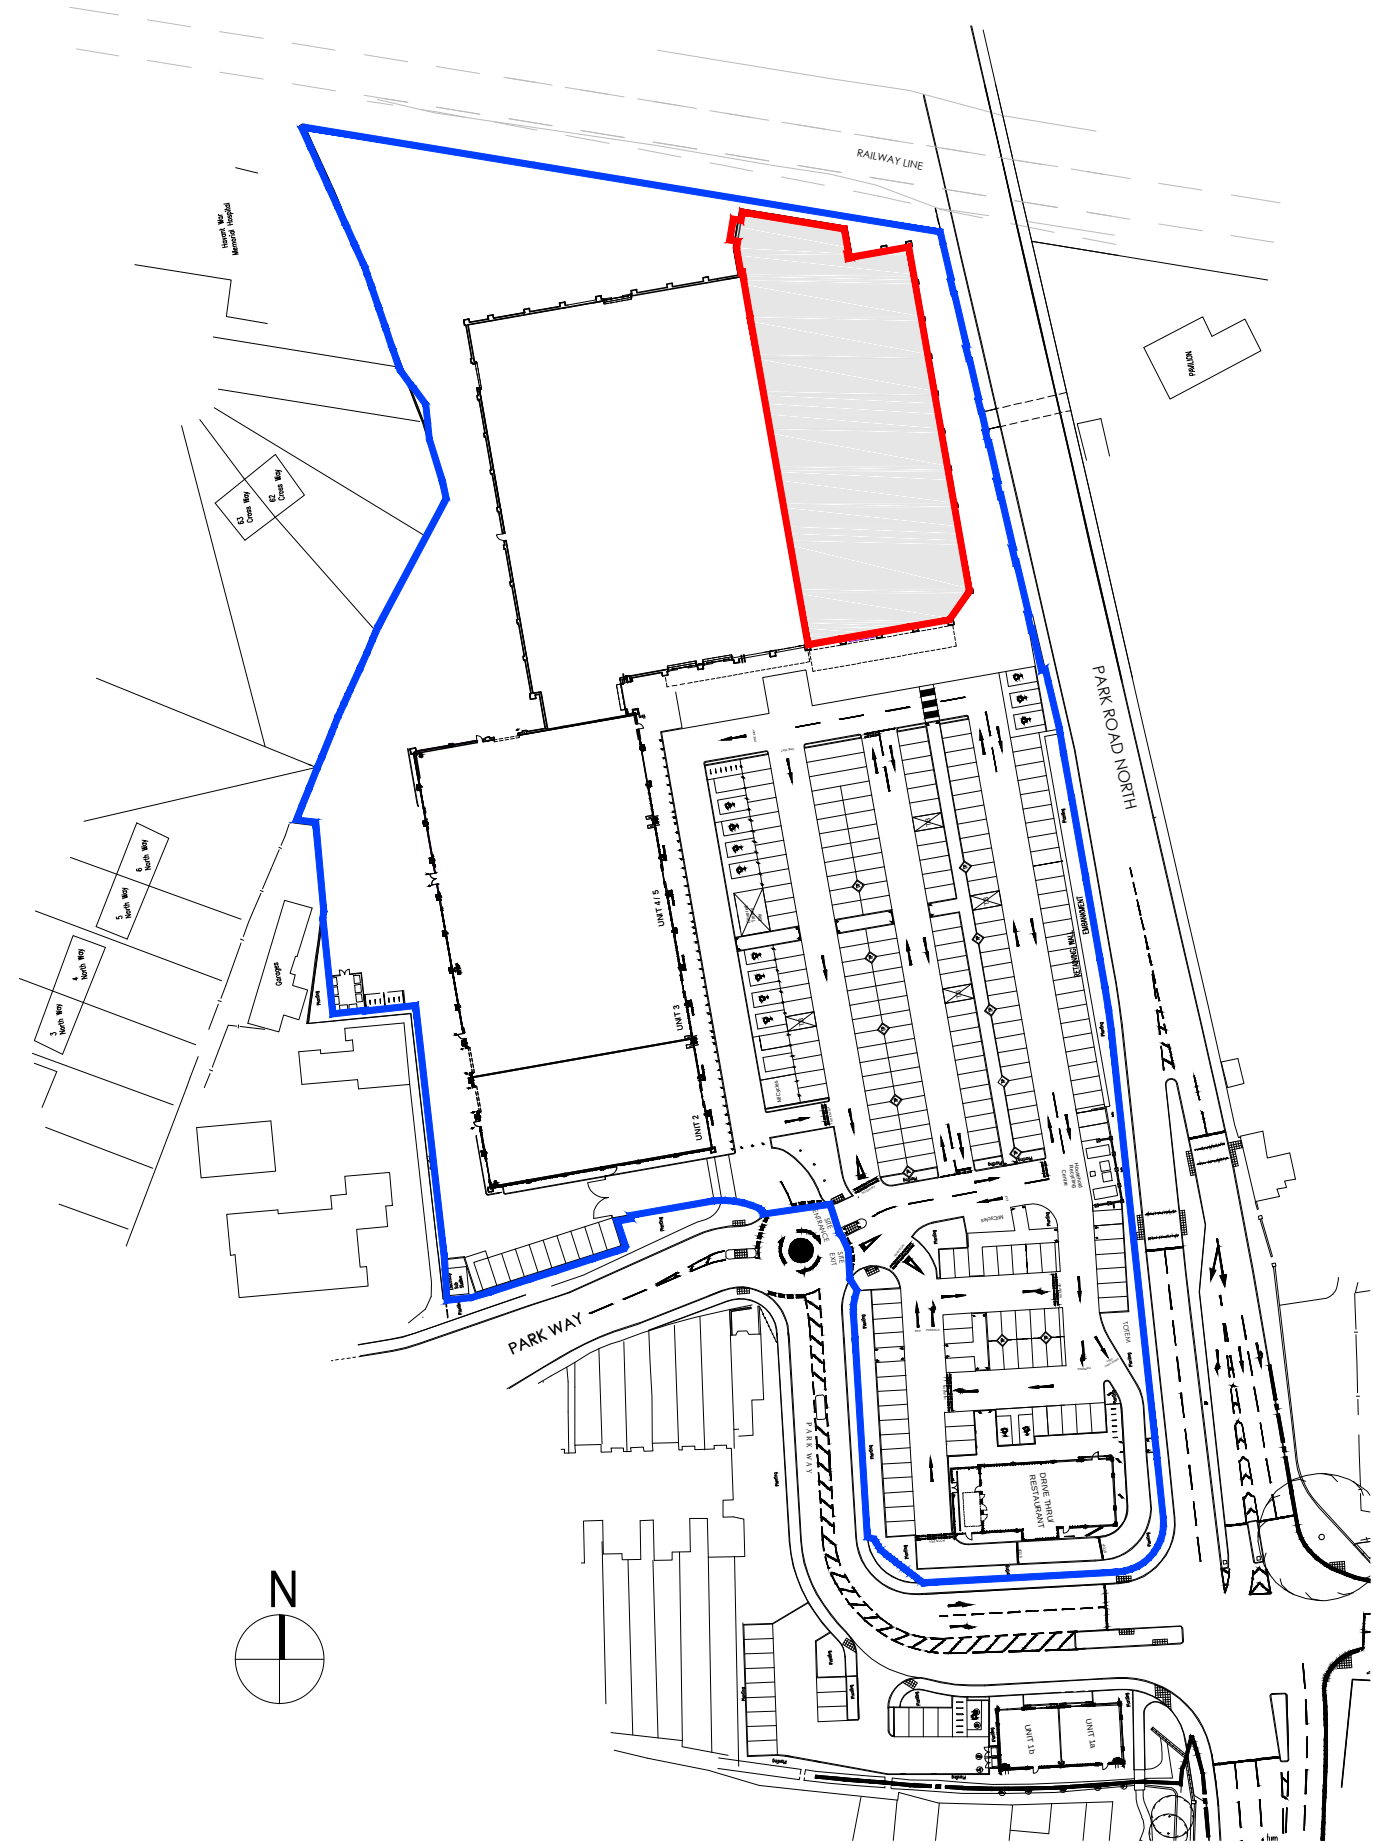

ALDI DEMISE

SITE DEMISE

 

Project Title		Drawing Title	
PROPOSED FOODSTORE		PROPOSED LOCATION SITE PLAN	
HAVANT CENTRAL RETAIL PARK PARK WAY HAVANT P09 1HH		Job-Dwg No	2743-SHP-101
Client		ALDI STORES LIMITED - SHEPPEY	
Status		PLANNING	
Scale		1:1250	
Date		05.08.2019	
Drawing Size		A3	
Drawn By		SR	
Checked		RO'D	
Rev		Date	
Description		Rev By	
Chk'd By		Rev	
2 St. Johns North, Wakefield, WF1 3QA t. 01924 291800		2743-SHP-101	
Carvers Warehouse, 77 Dale Street, Manchester, M1 2HG t. 0161 2388555		Rev	
The Old Rectory, 79 High Street, Newport Pagnell, MK16 8AB t. 01908 211377		Rev	
101 London Road, Reading, RG1 5BY t. 0118 9507700		Rev	
10 Gees Court, St Christophers Place, London, W1U 1JJ t. 0207 4091215		Rev	

