

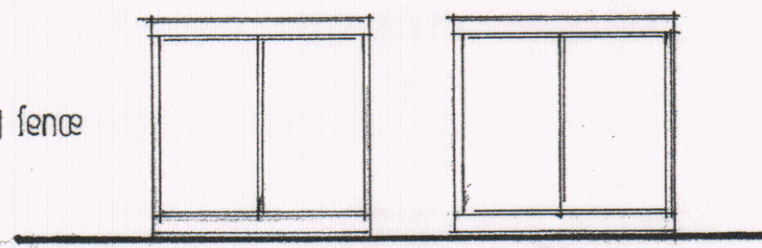



SIDE ELEVATION 1:100

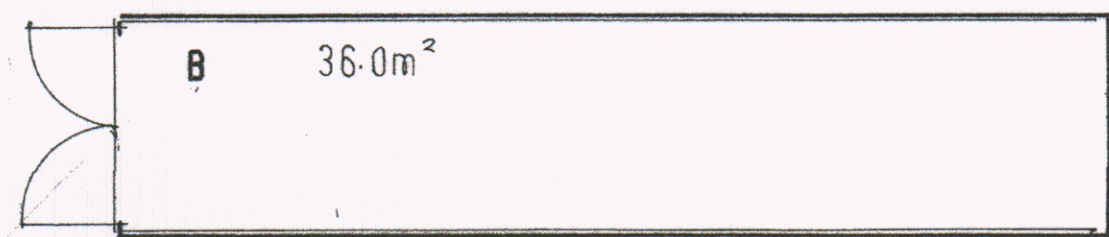

END ELEVATION (W) 1:100

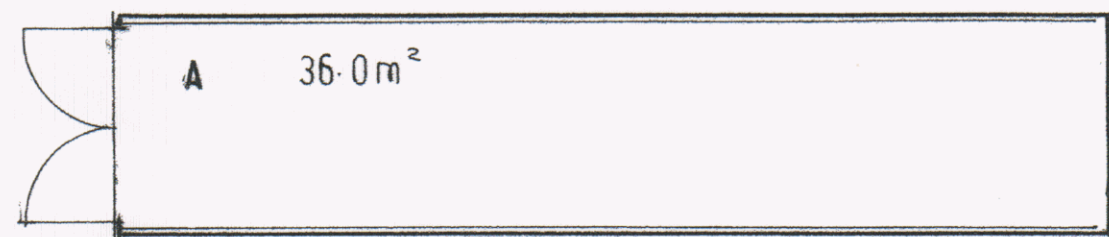


PLAN 1:100

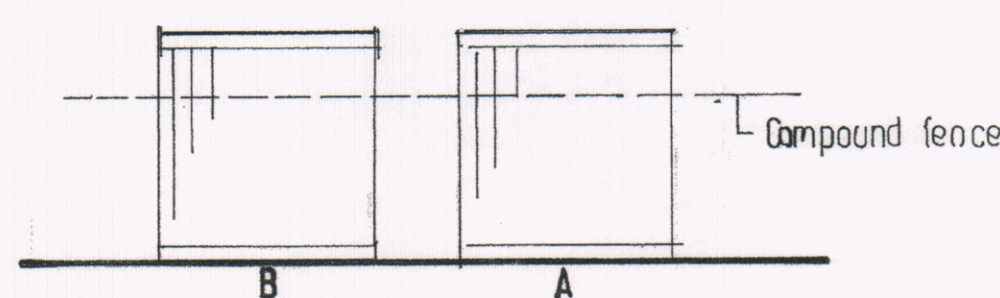

END ELEVATION (E)

0 6M

Location Plan  
1:1250

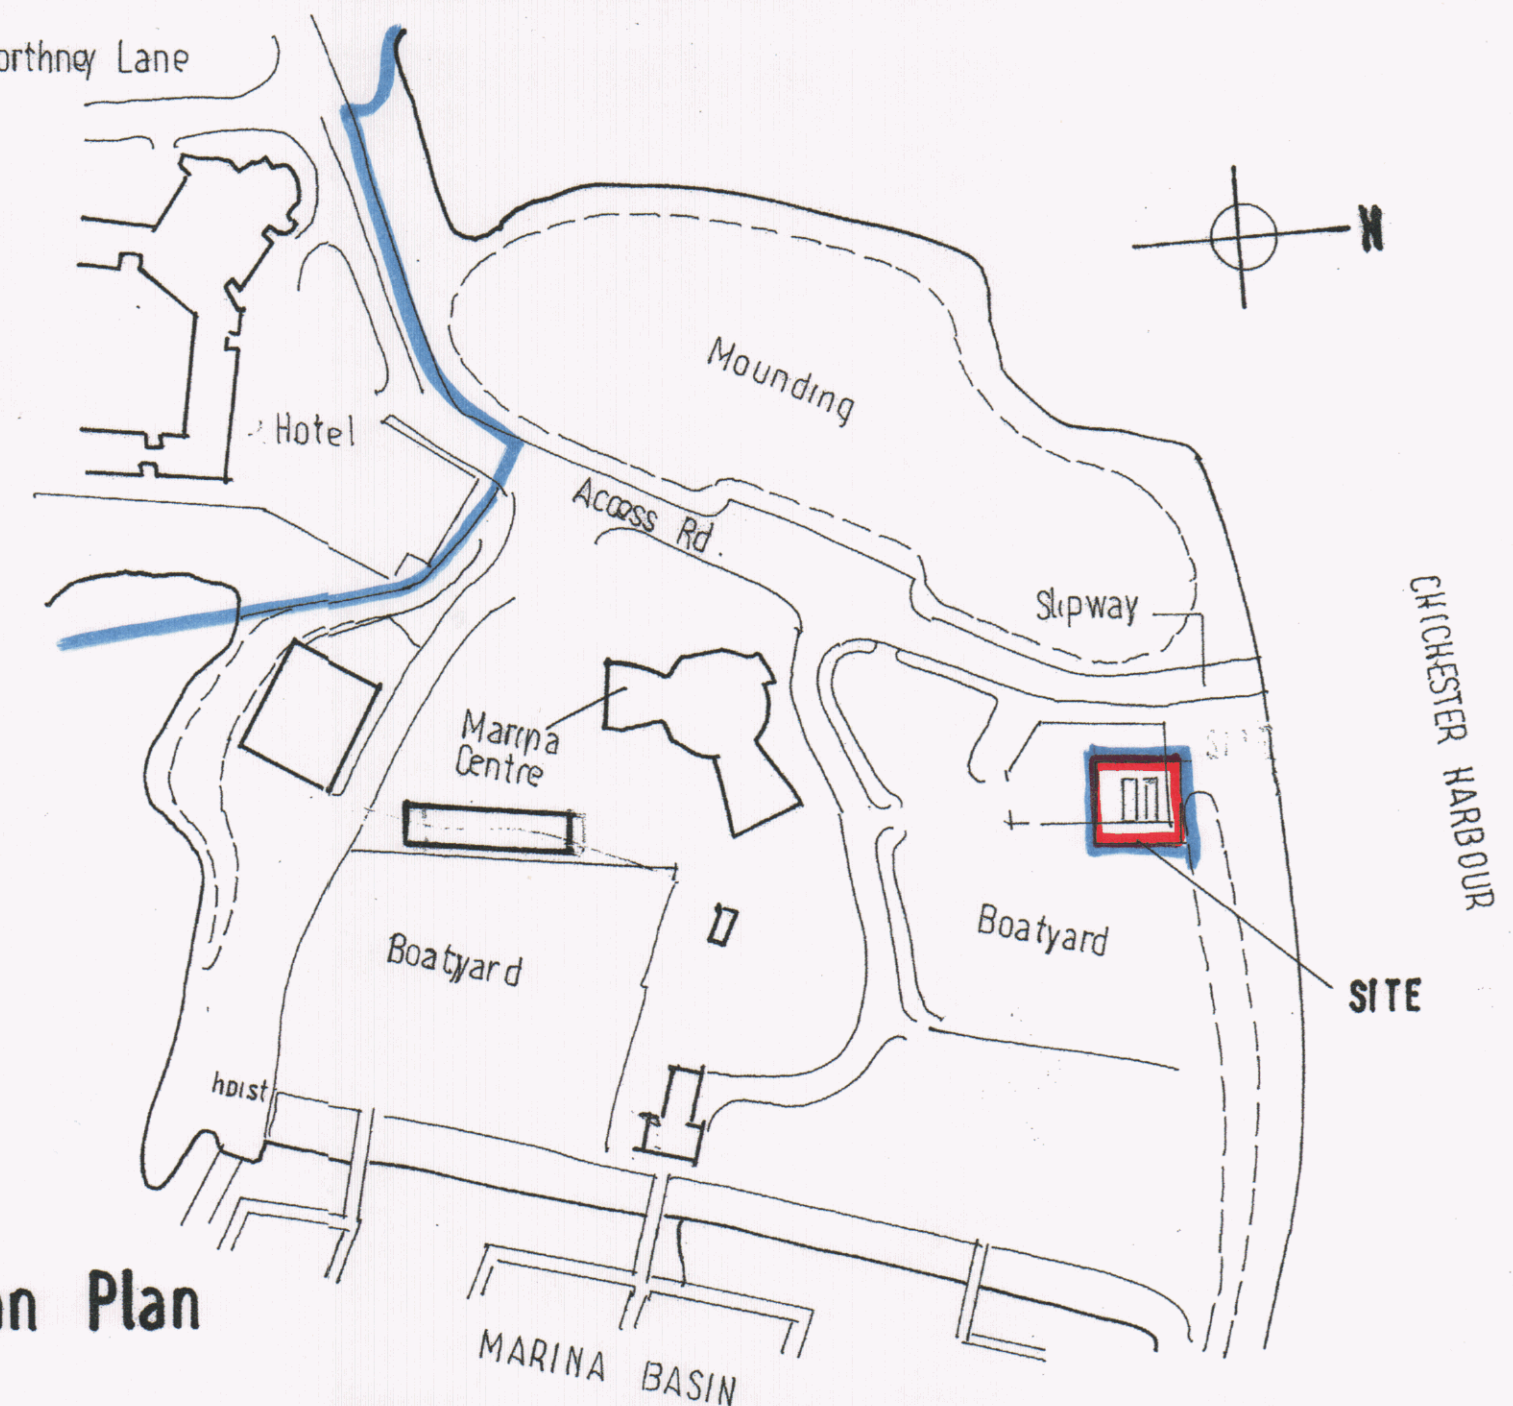

Marina Centre

Access Road

Car Park

Access Road

Slipway

gravel

Hard

ext. Compound

gravel

PROPOSED STORAGE  
CONTAINERS

SITE PLAN 1:500

0 30 m

CHICHESTER HARBOUR



This drawing is the copyright of the Architect and should not be copied or reproduced without the written consent of the Architect. Use written dimensions only and do not scale.



MARINA DEVELOPMENTS

project  
**NORTHNEY MARINA  
HAVLING ISLAND**

title  
**TEMPORARY STORAGE  
CONTAINERS**

**CANFORD CLIFFS ARCHITECTS**  
28 Haven Road Canford Cliffs  
Poole Dorset BH13 7LP  
TELEPHONE 01202 708192  
FACSIMILE 01202 708976

scale date 1. 2013

| project | no | drg no | rev |
|---------|----|--------|-----|
| 2765    | 1  |        |     |