


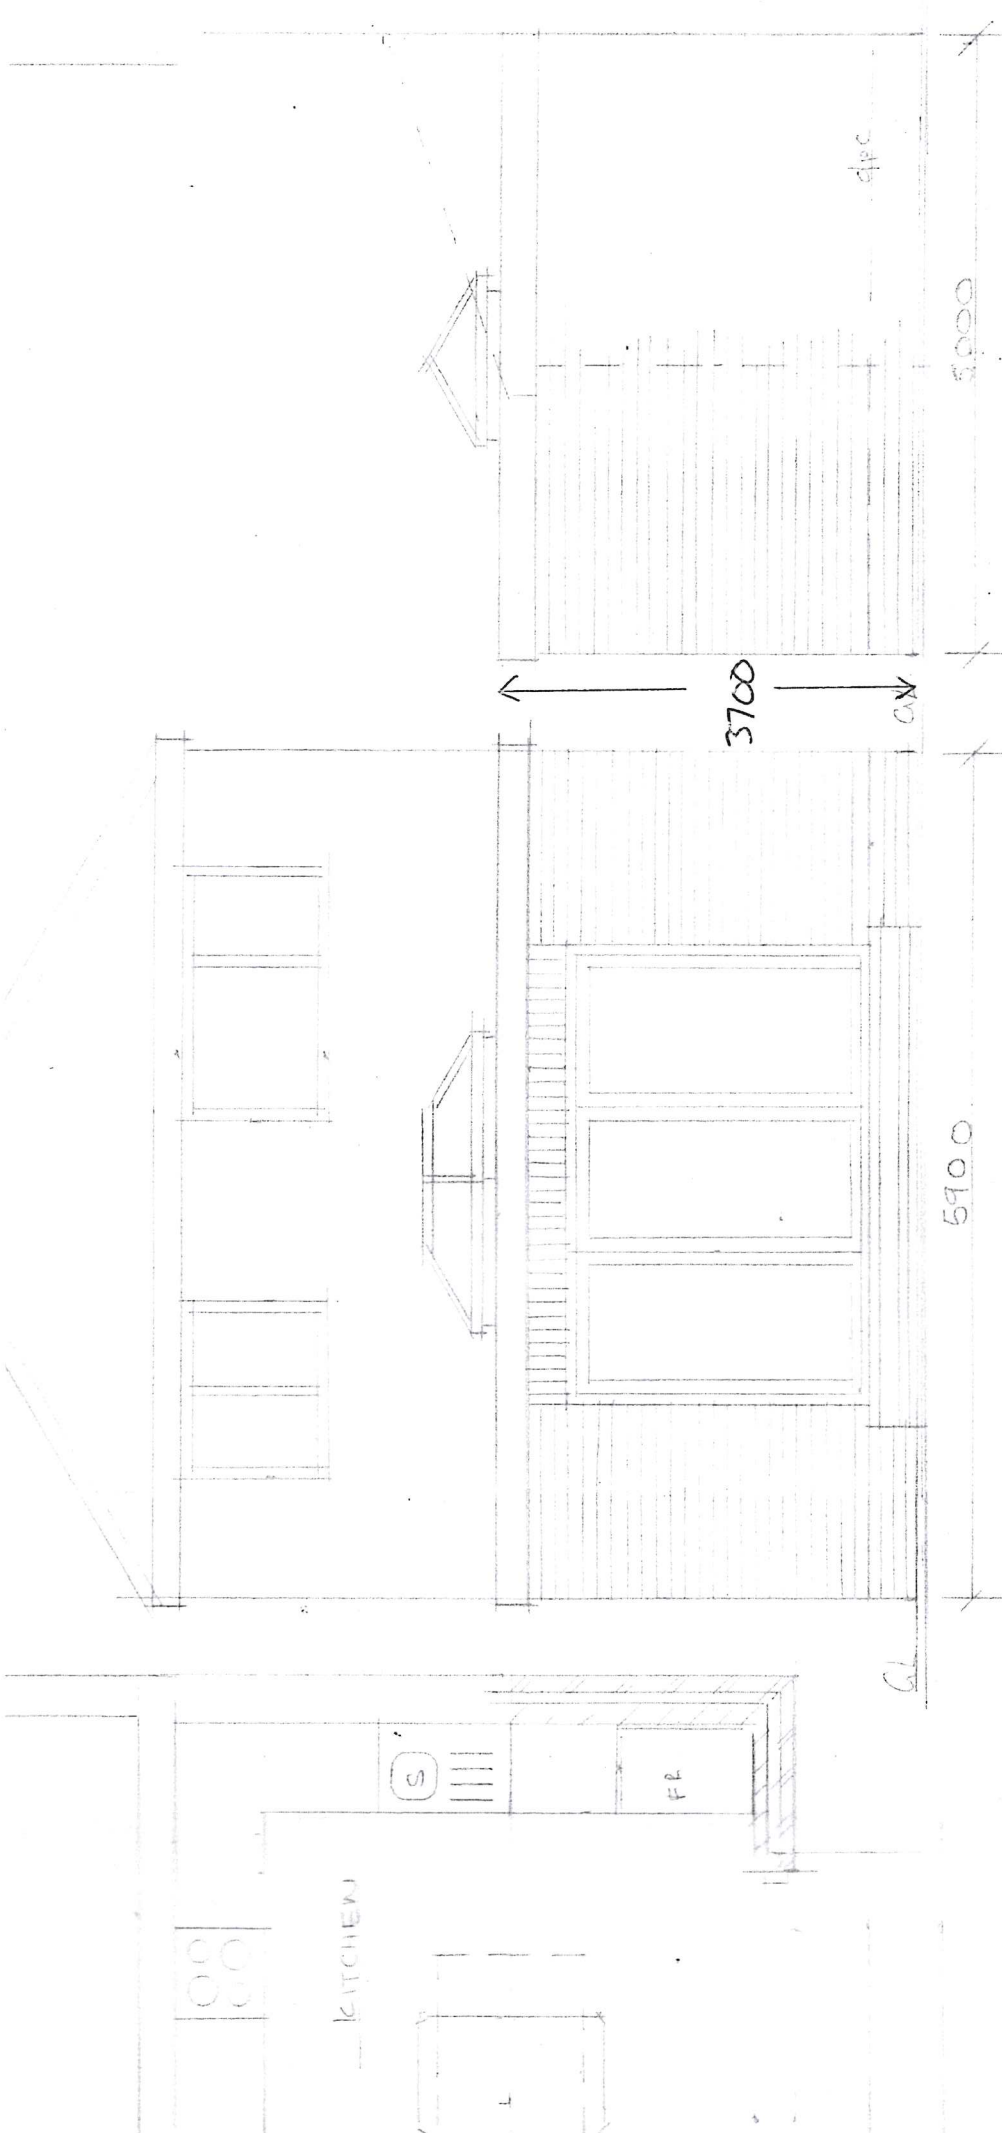

SIDE ELEVATION

REAR ELEVATION

FLOOR PLAN

SION SCALE 1:50

ATERLOOVILLE P07