



SIDE

REAR

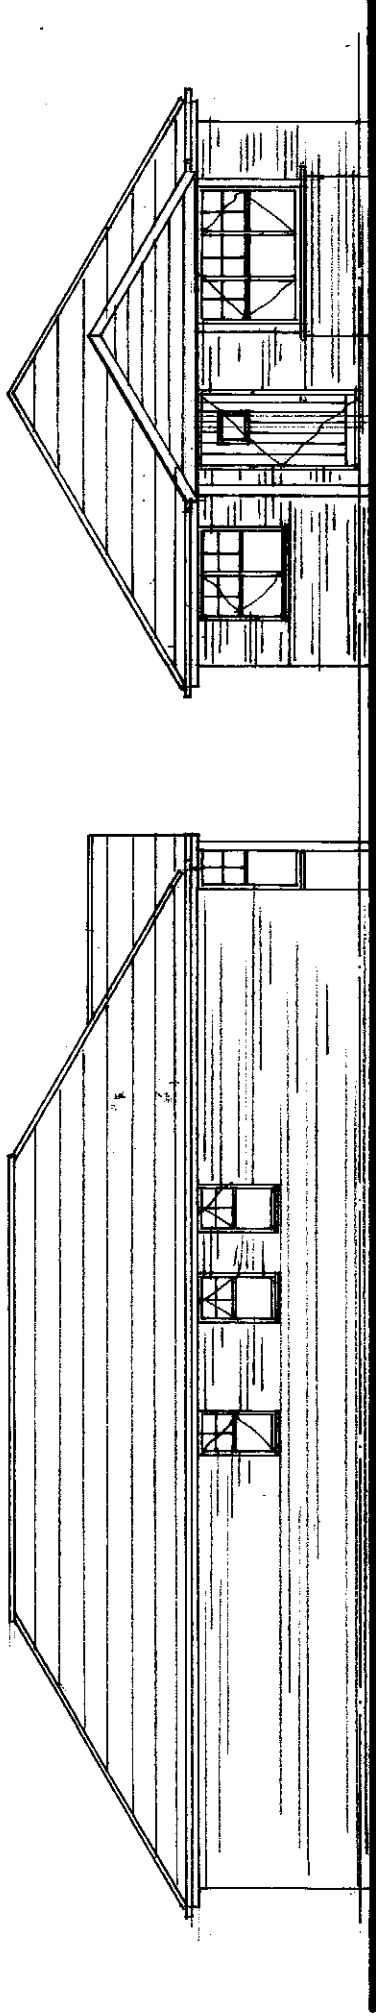

SIDE

FRONT

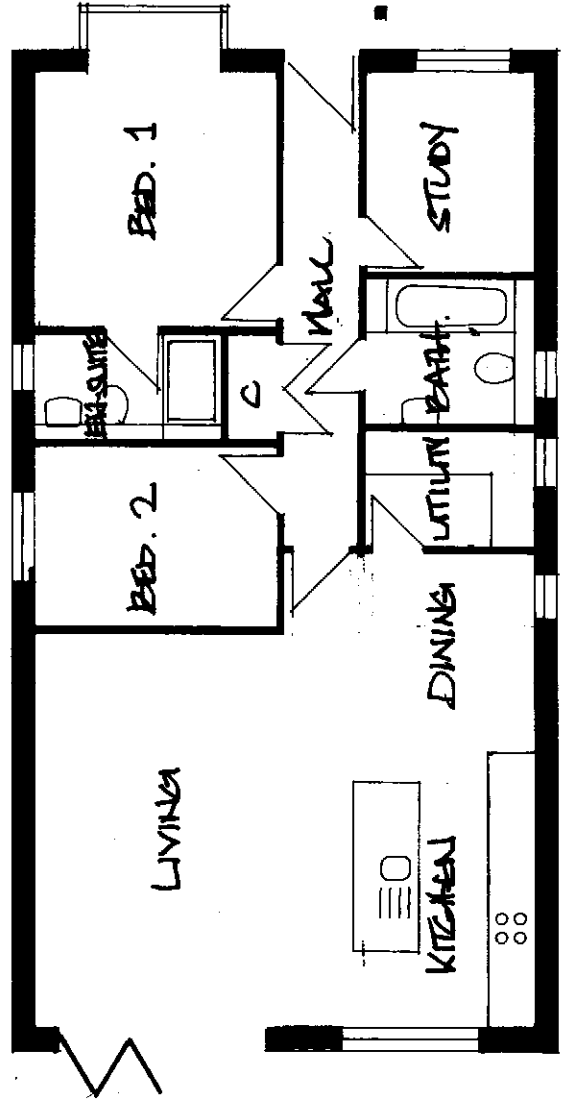

FLOOR PLAN

DEREK TREAGUS ASSOCIATES ARCHITECTURAL SERVICES No3-The Townhouse, 20 Nelson Road, Southsea, Hampshire PO5 2AS Tel: 07956 624094 Email: derek.treagus@gmail.com					
Project	DEVELOPMENT AT 26 WEST HAYE ROAD, HAYLING ISLAND, HAMPSHIRE.				
Client	Mr & Mrs B Smith				
Subject	Planning Drawing Plot One				
Date:	March 2019	Scale: 1:100@ A3			
Rev:		Drg. No. 19/803/02			
• Copyright reserved. • All dimensions are to be site confirmed and should not be scaled unless for Planning purposes. • Verify all queries with the office.					