



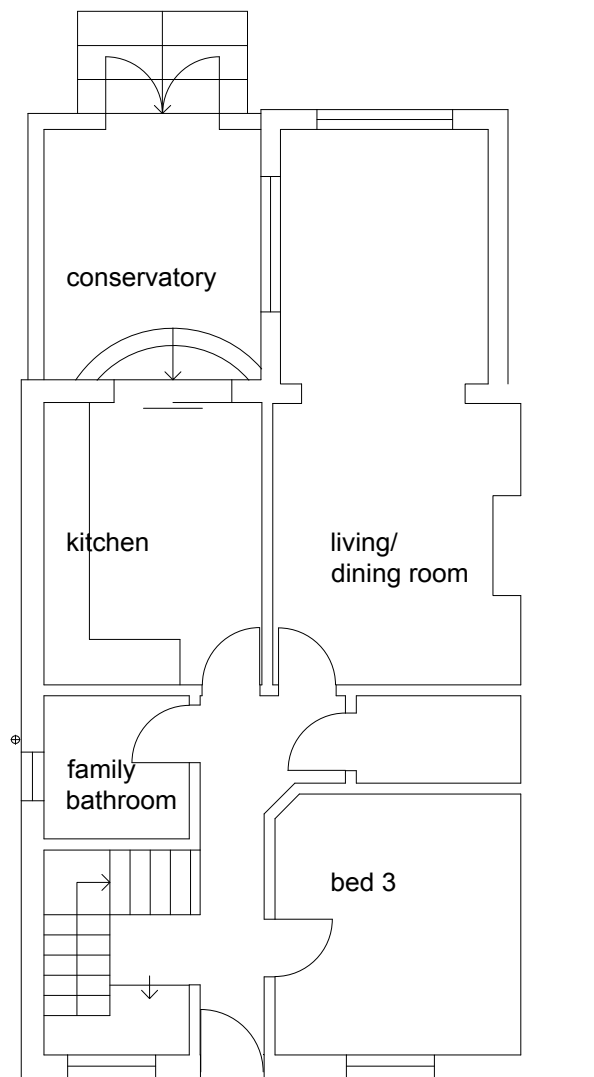


1 existing ground floor plan
scale 1:100 @ A3

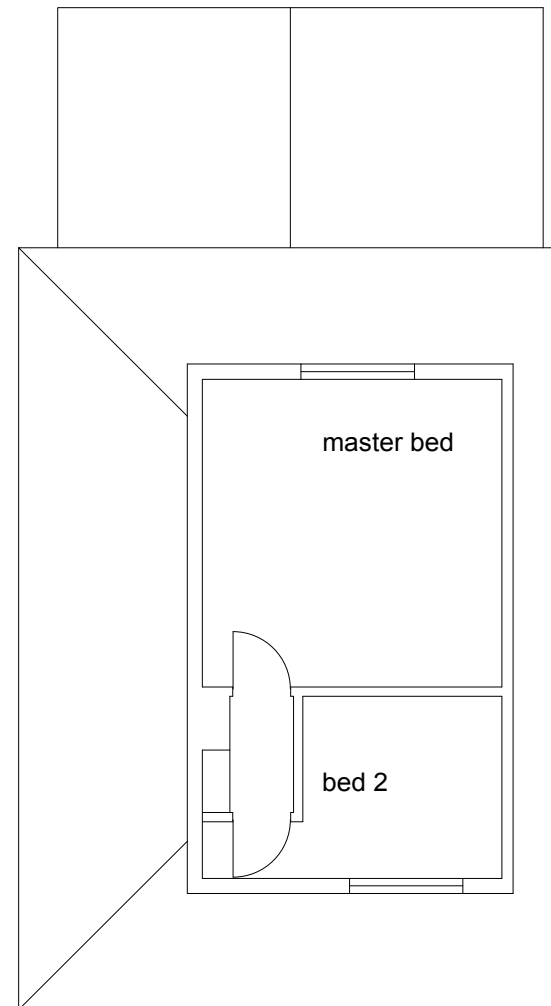


2 existing first floor plan
scale 1:100 @ A3




3 existing south elevation
scale 1:100 @ A3

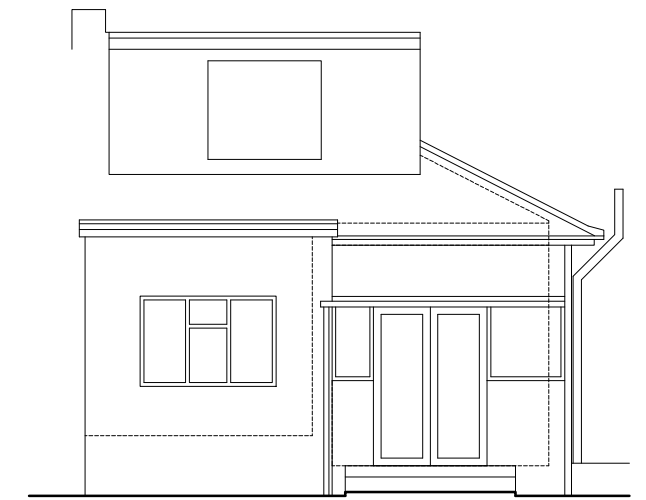

4 existing north elevation
scale 1:100 @ A3

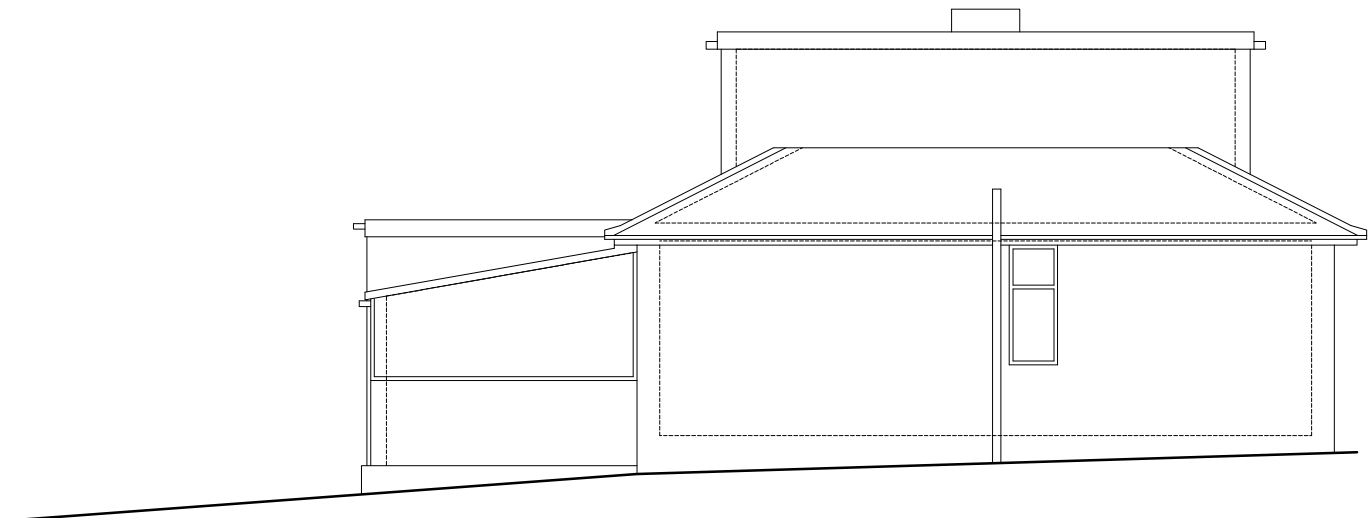

4 existing west elevation
scale 1:100 @ A3

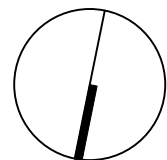

planning

this drawing is not for
construction
this drawing is the
property of:
dwell design
unit 8d,
funtley court,
funtley hill,
fareham,
po16 7uy

revisions
-/-

scale bars
1:100
0 1 2 5

scale
1:100 @ A3

job name
47 park avenue

date
june 19

job number
19021

drawing number
(pl)02

drawing name
existing plans and
elevations

status
planning

revision
-

dwell design
ltd