

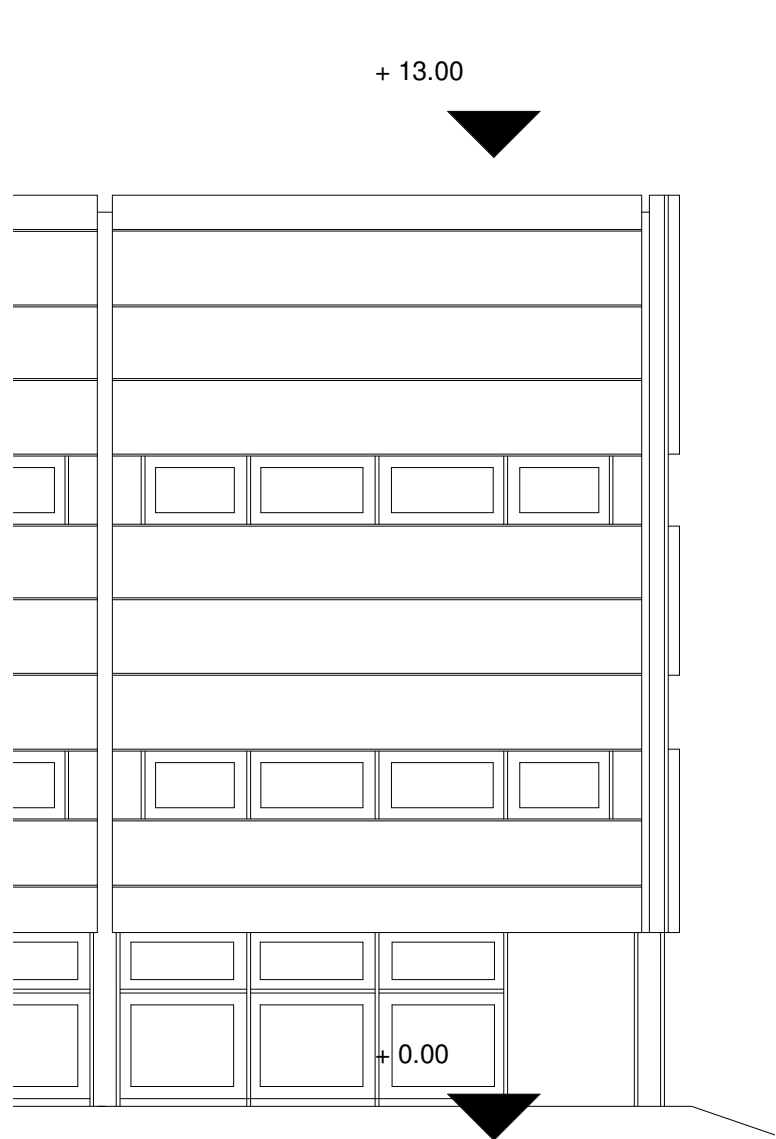



Notes
This drawing may be scaled for the purposes of Planning Applications, Land Registry and for Legal plans where the scale bar is used, and where it verifies that the drawing is an original or an accurate copy. It may not be scaled for construction purposes.
Always refer to figured dimensions. All dimensions are to be checked on site. Discrepancies and/or ambiguities between this drawing and information given elsewhere must be reported immediately to this office for clarification before proceeding. All drawings are to be used in conjunction with the specification and all works to be carried out in accordance with latest British Standards / Codes of Practice.

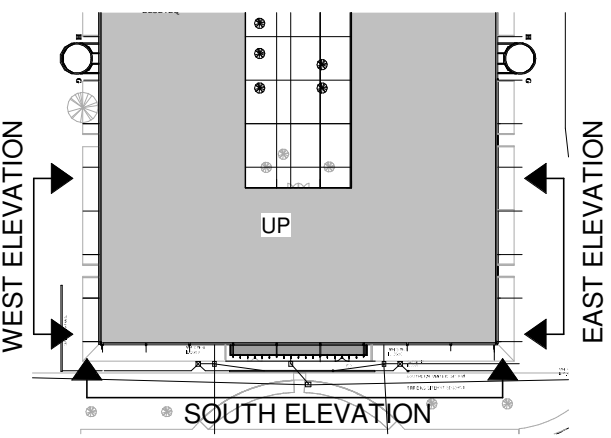


01 Existing West Elevation - Detail View
1 : 100

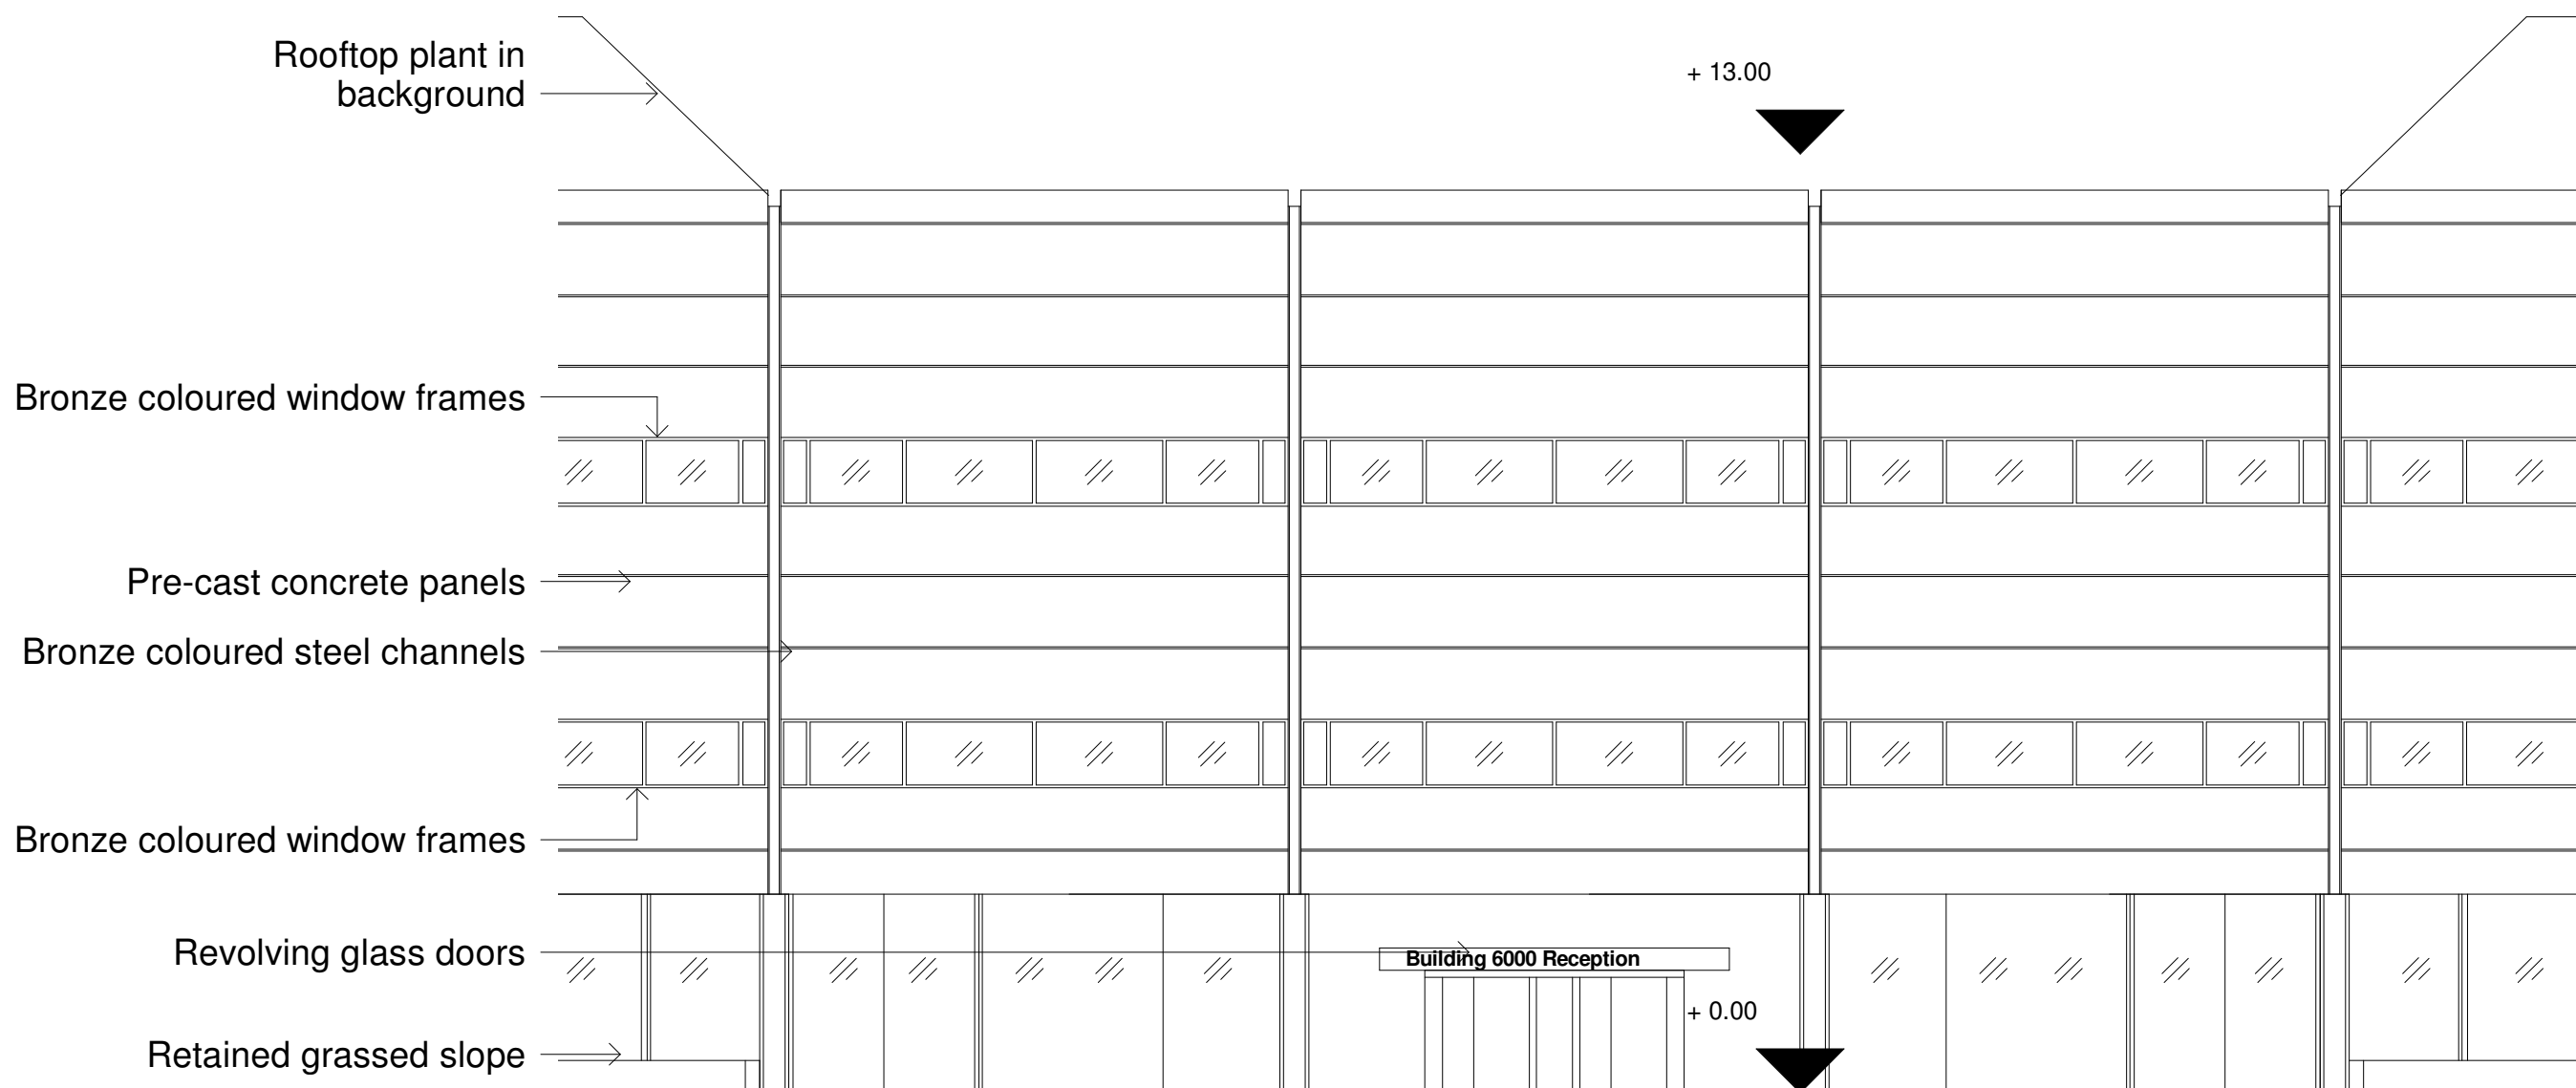


02 Existing South Elevation Elevation - Detail View
1 : 100

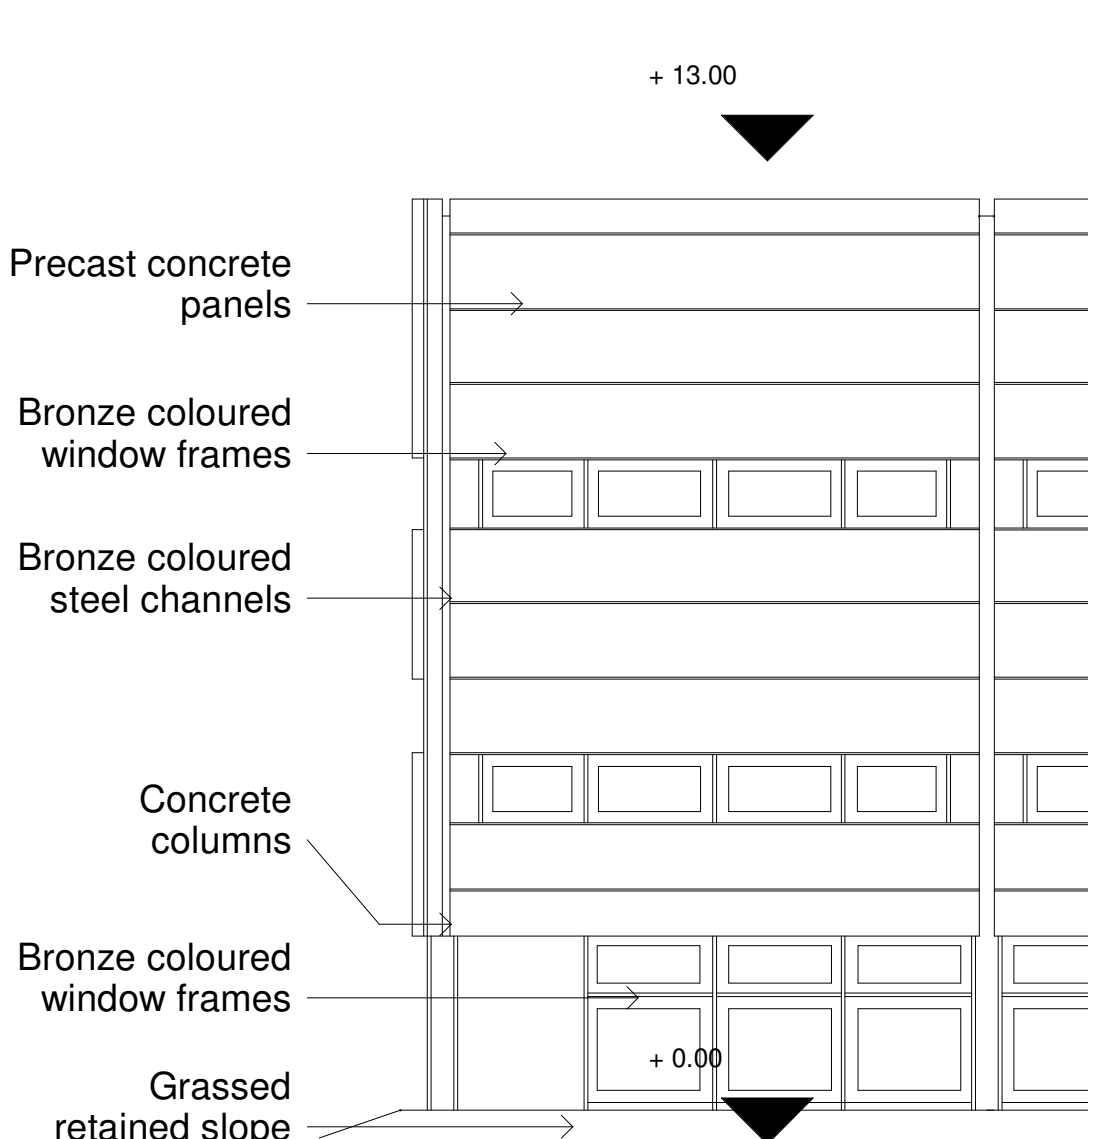


03 Existing East Elevation - Detail View
1 : 100

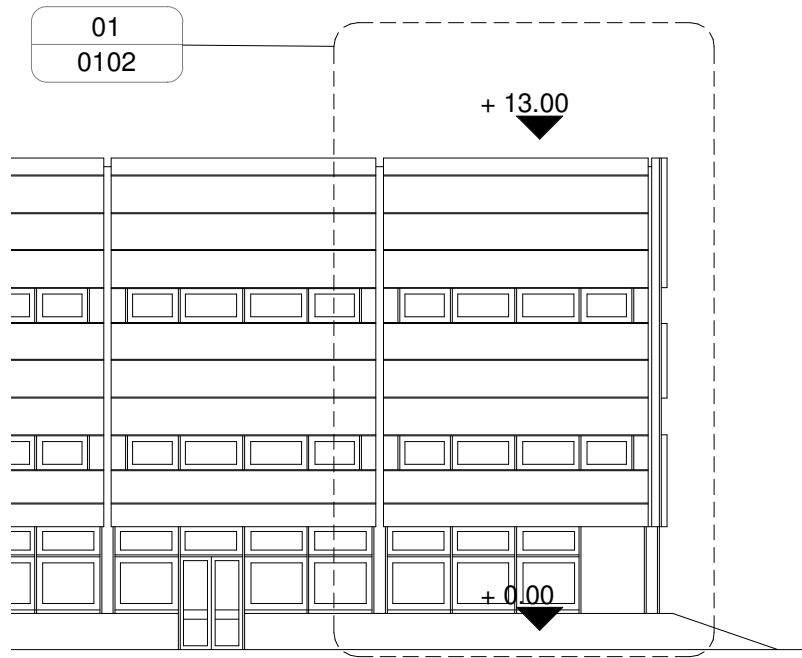


Existing West Elevation
1 : 200

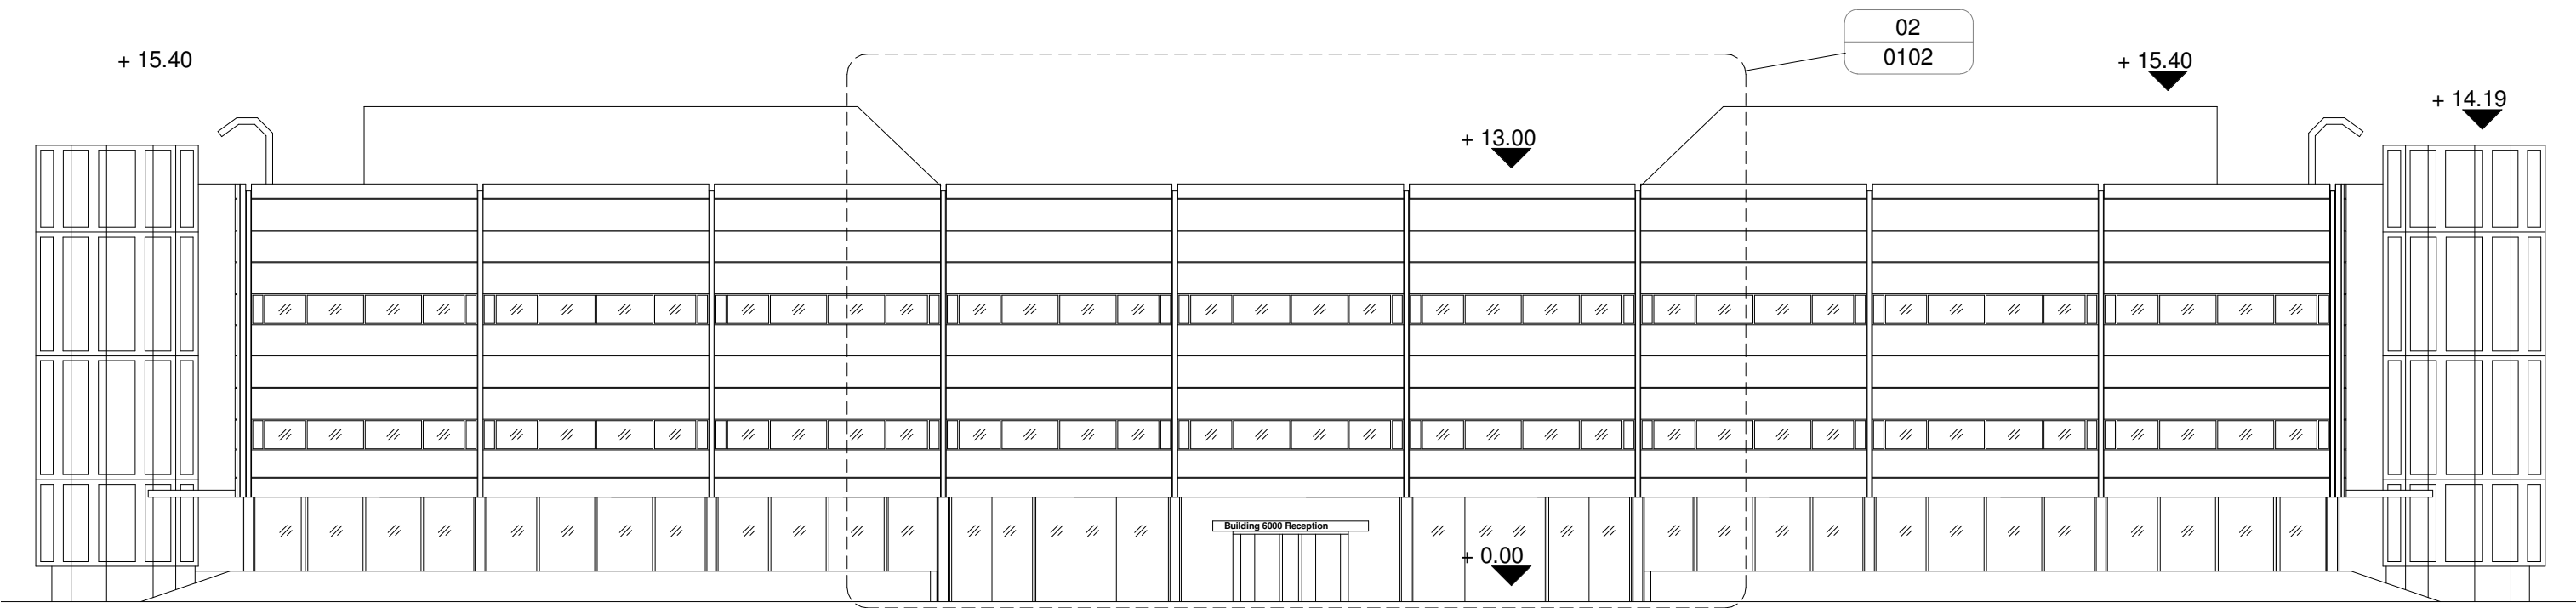


Existing South Elevation
1 : 200

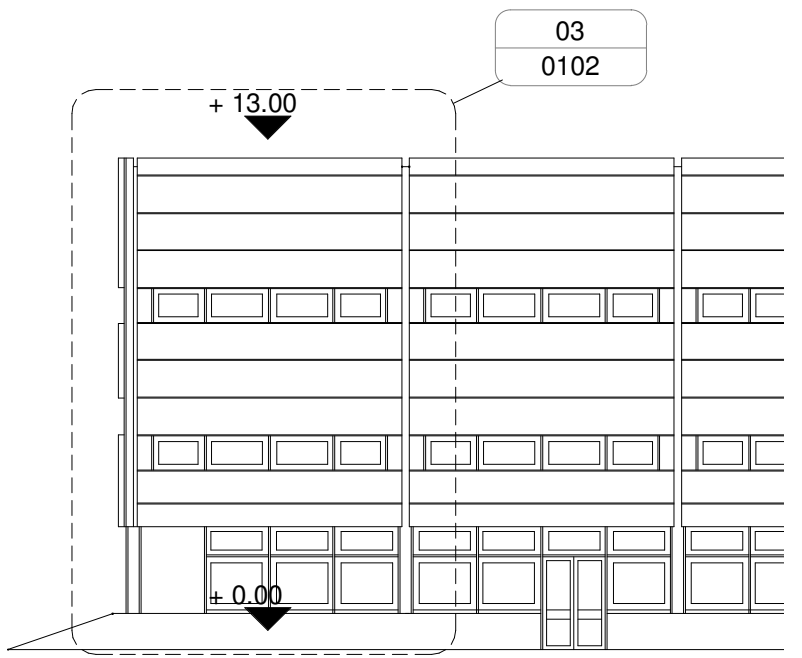


Existing East Elevation
1 : 200

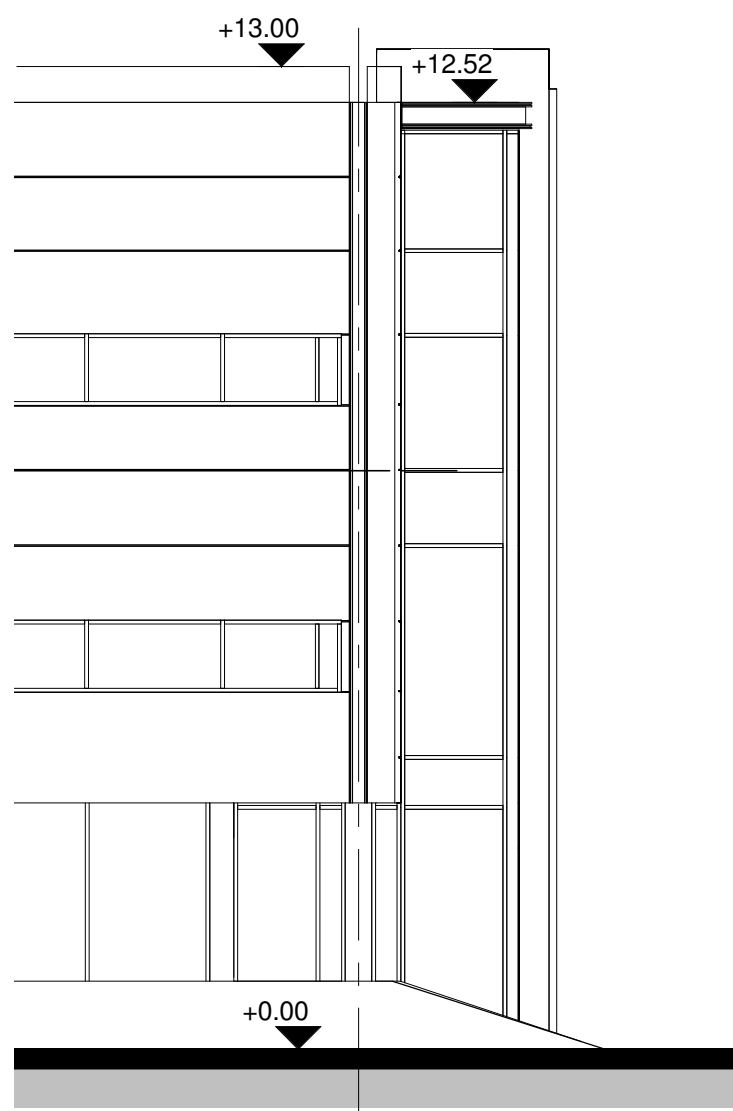


04 Proposed West Elevation - Detail View
1 : 100

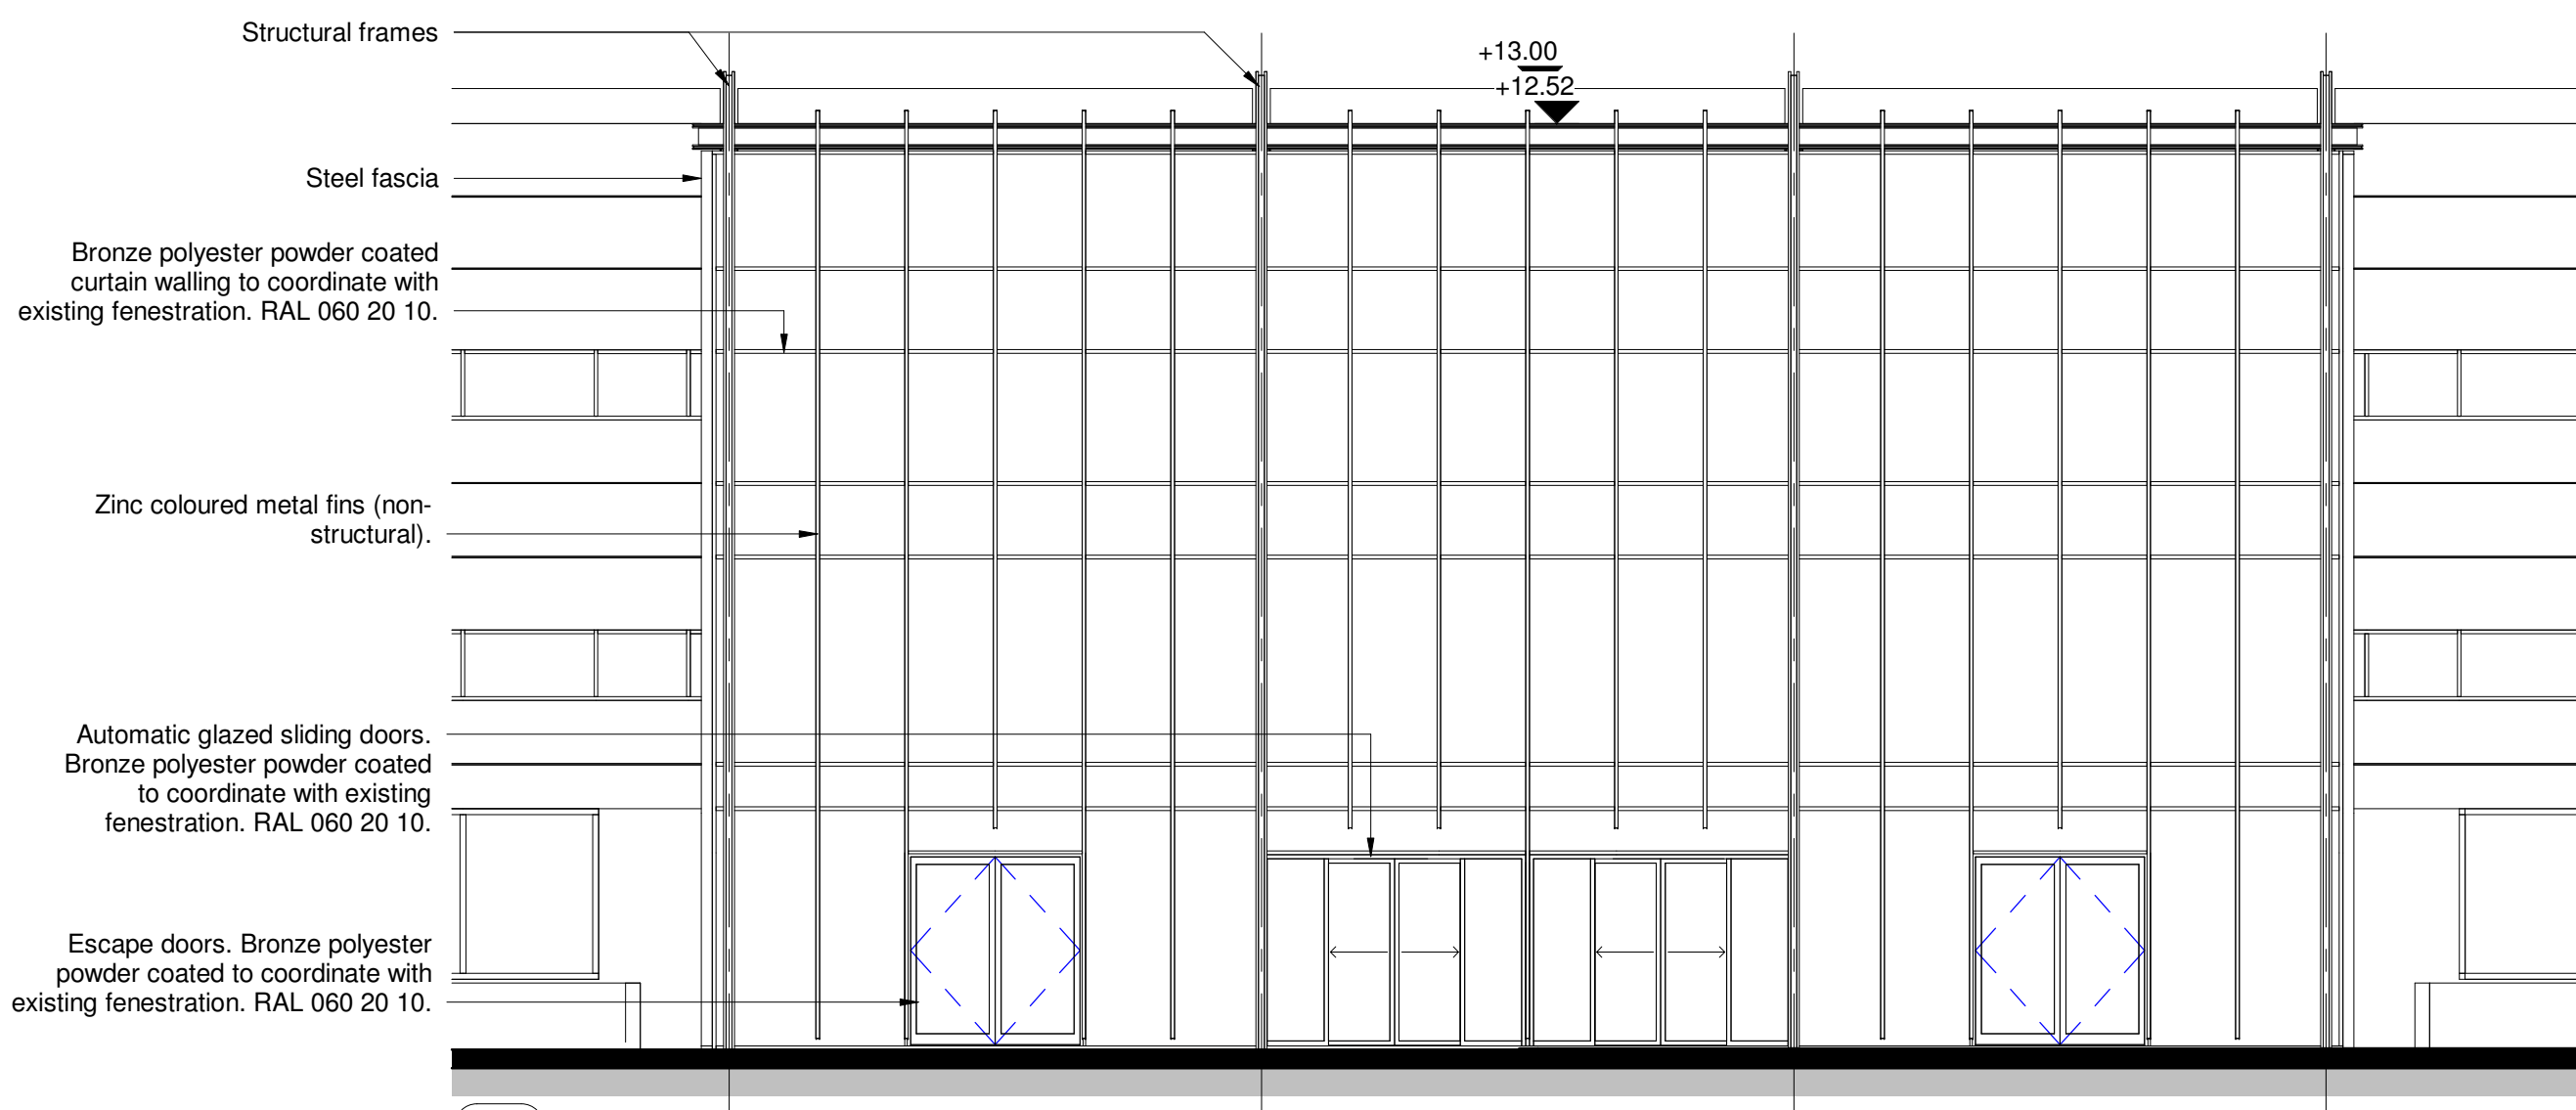


05 Proposed South Elevation - Detail View
1 : 100

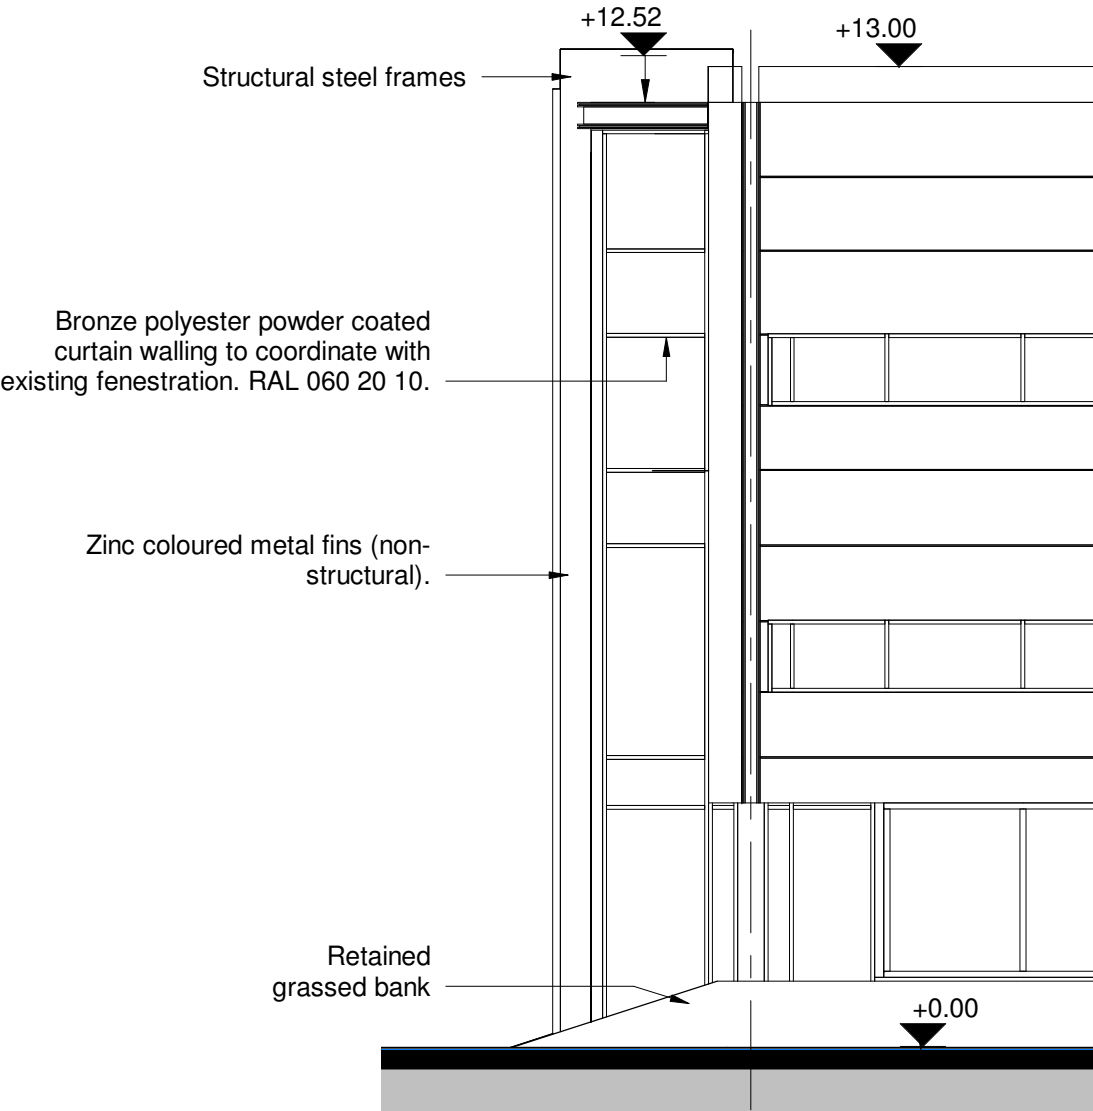


06 Proposed East Elevation - Detail View
1 : 100

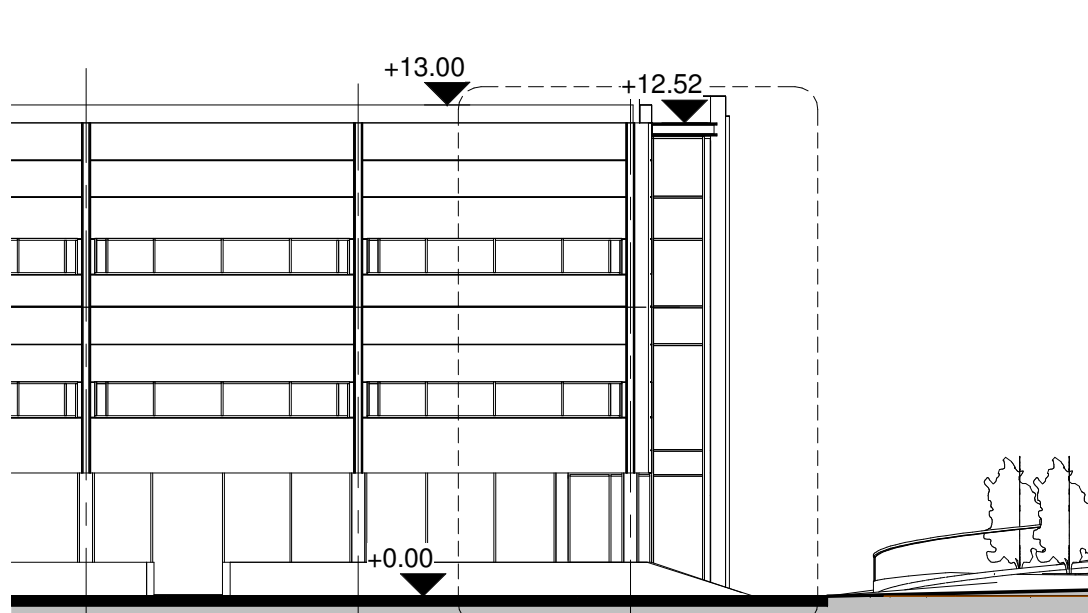

Proposed West Elevation
1 : 200

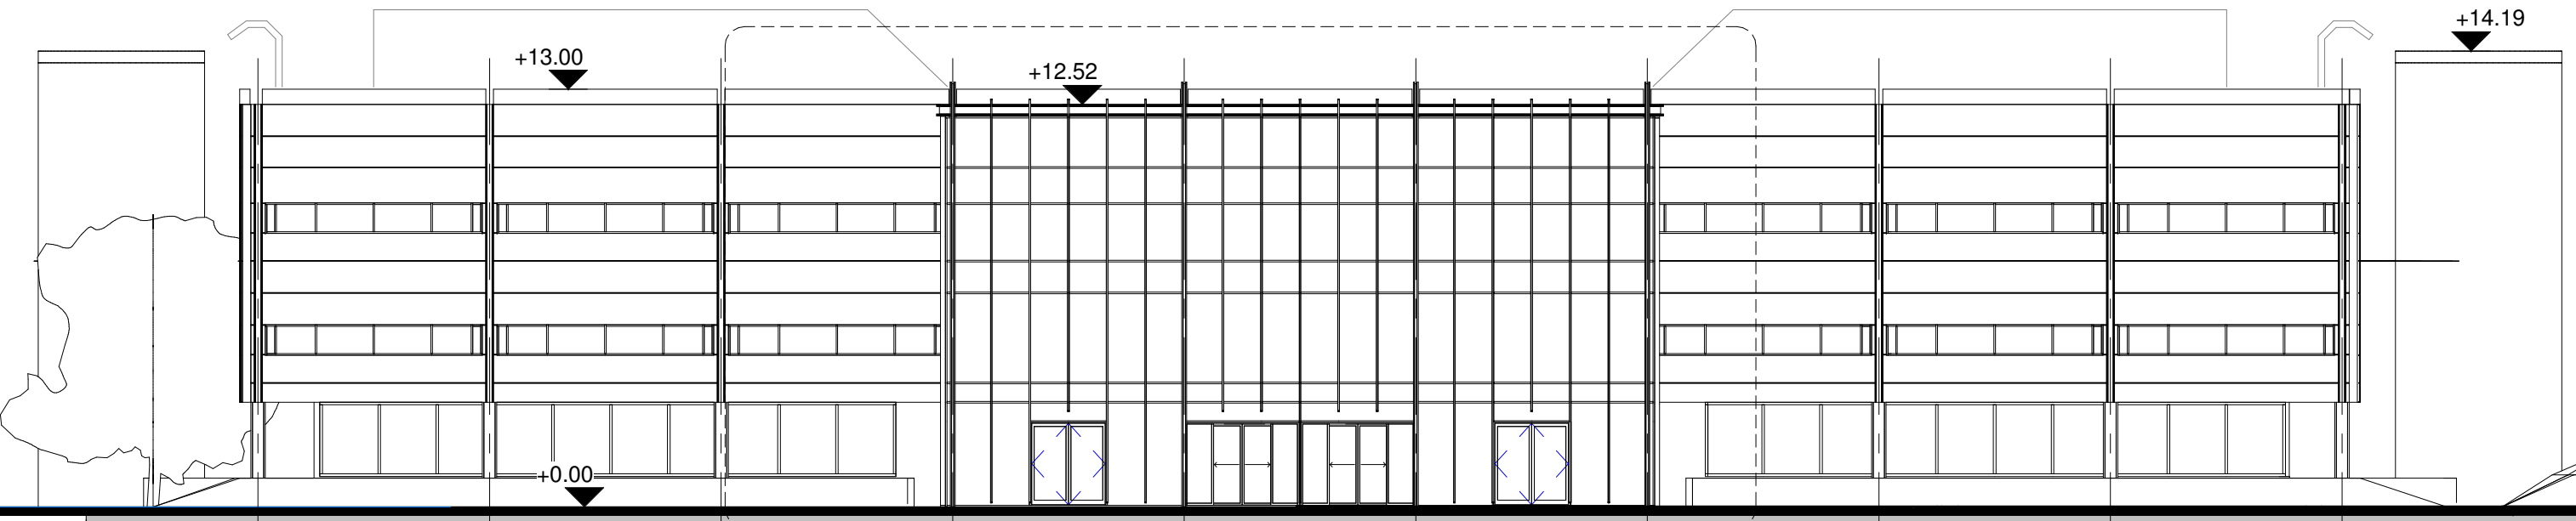

Proposed South Elevation
1 : 200

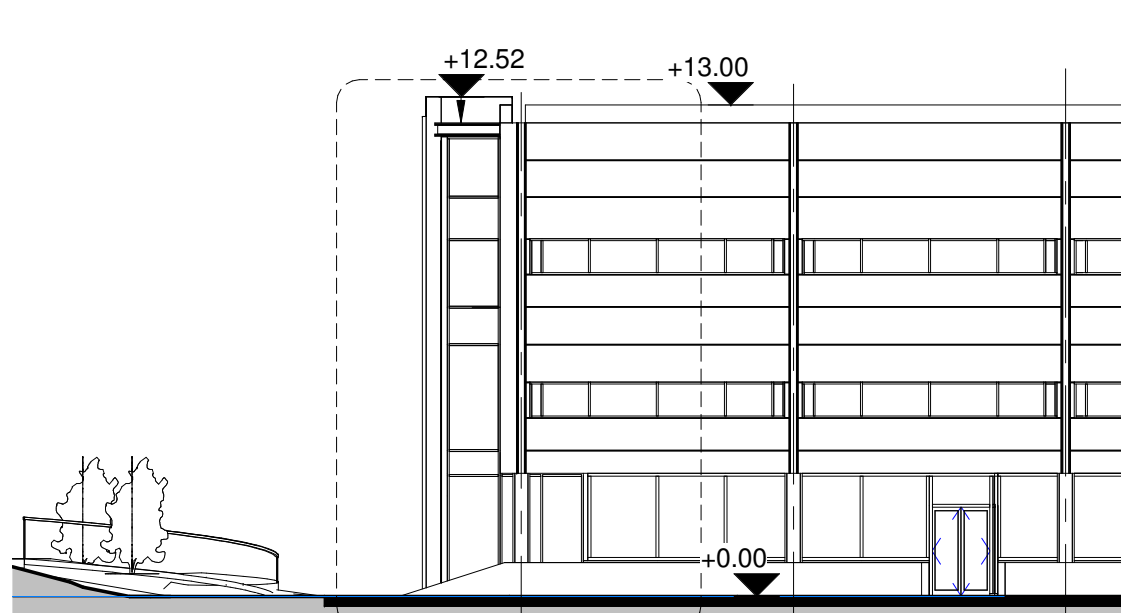

Proposed East Elevation
1 : 200

NOTE: Existing elevations presented are from survey information by others

B 11/03/19 CJ Drawing update following comments IJ dated 08/03/19.
A 06/02/19 CJ Entrance and exit thresholds revised. IJ Structural frame updated.

Rev Date Init Notes Chkd
2 0 2 4 6 8 10
SCALE 1:200 m

Client

Drawing Originator

AWW inspired environments
London - 106 Weston Street London SE1 3QB 020 7160 6000
Bristol - Rivergate House, Bristol, BS1 4LS 0117 923 2535
Plymouth - East Quay House, Plymouth, PL4 0HX 01752 261 282
RIBA Chartered Practice www.aww-uk.com

Project Title
Building 6000
Langstone Technology Park,
Havant, Portsmouth

Drawing Title
Elevations - Existing & Proposed

Scale	Sheet	Drawn	Checked	Date
As Indicated	A1	JH	IJ	
Status	PLANNING			
Drawing Reference		Project No.	4046B	
		Drawing No.	0102	Revision
				B