

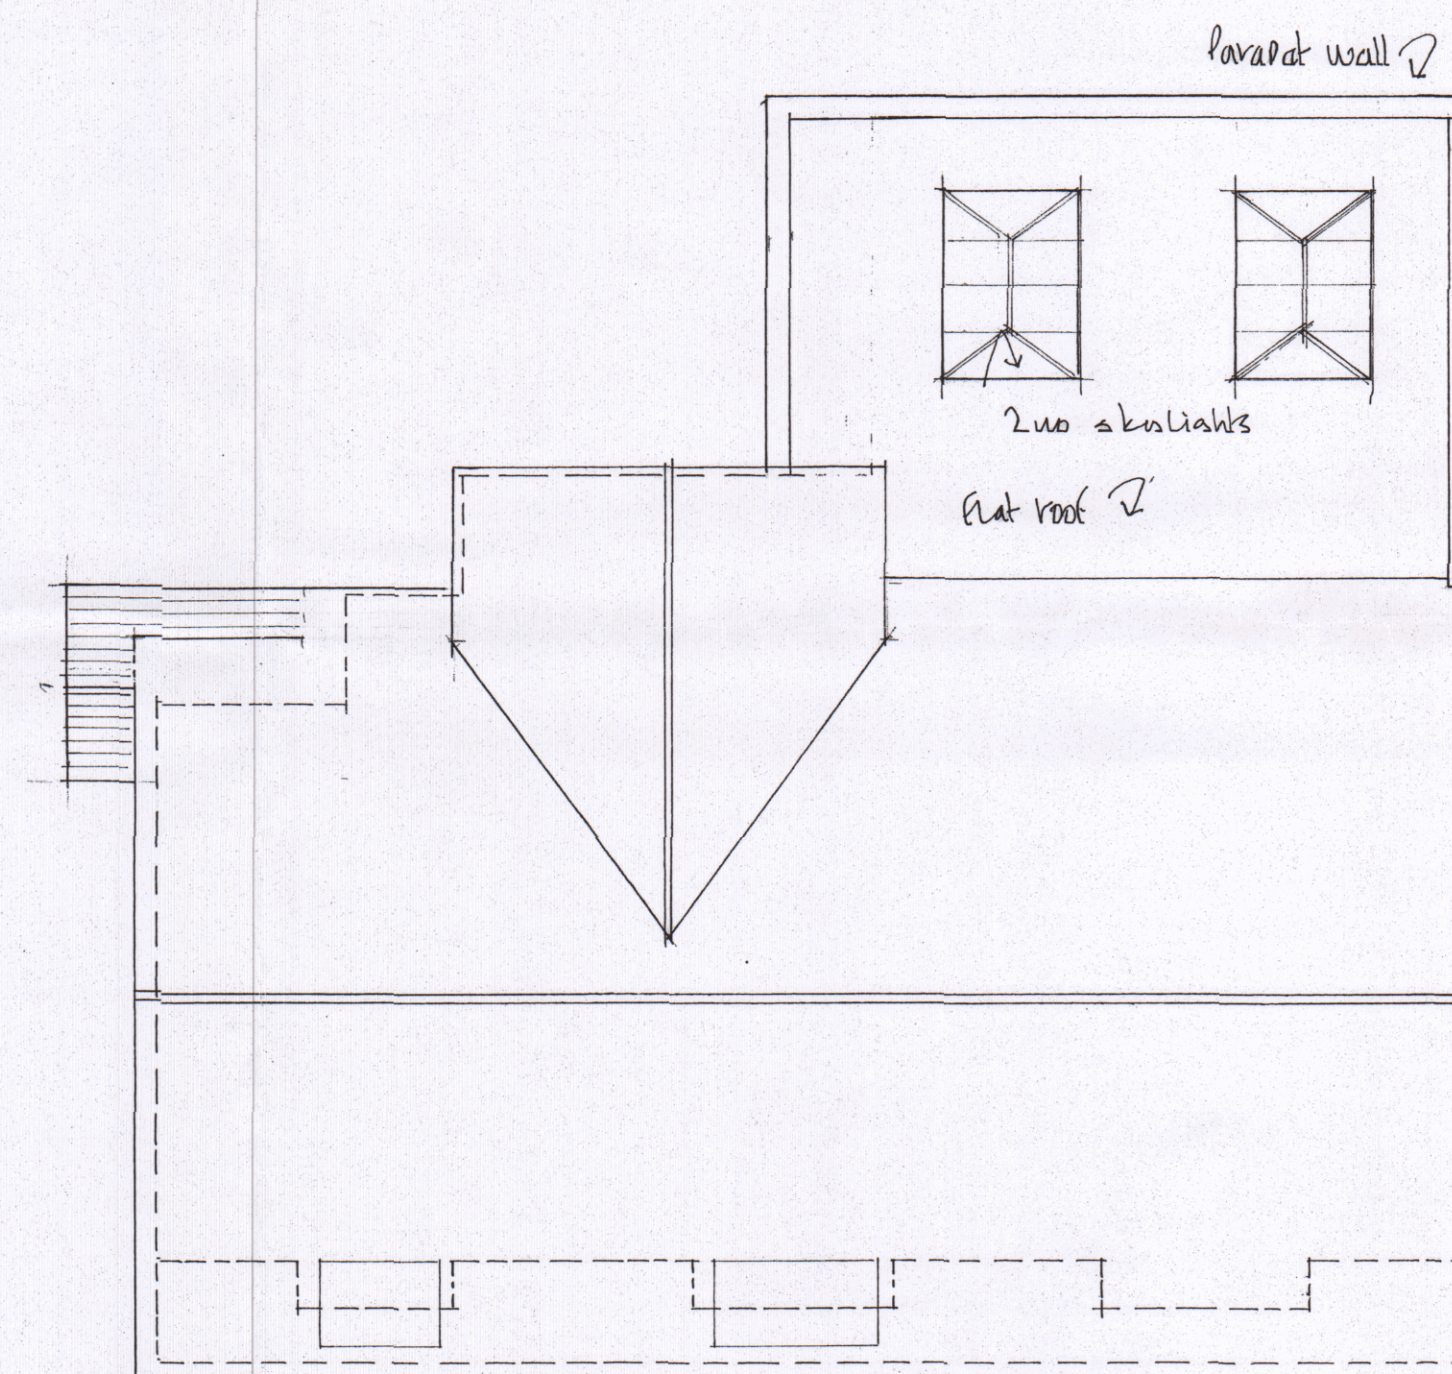
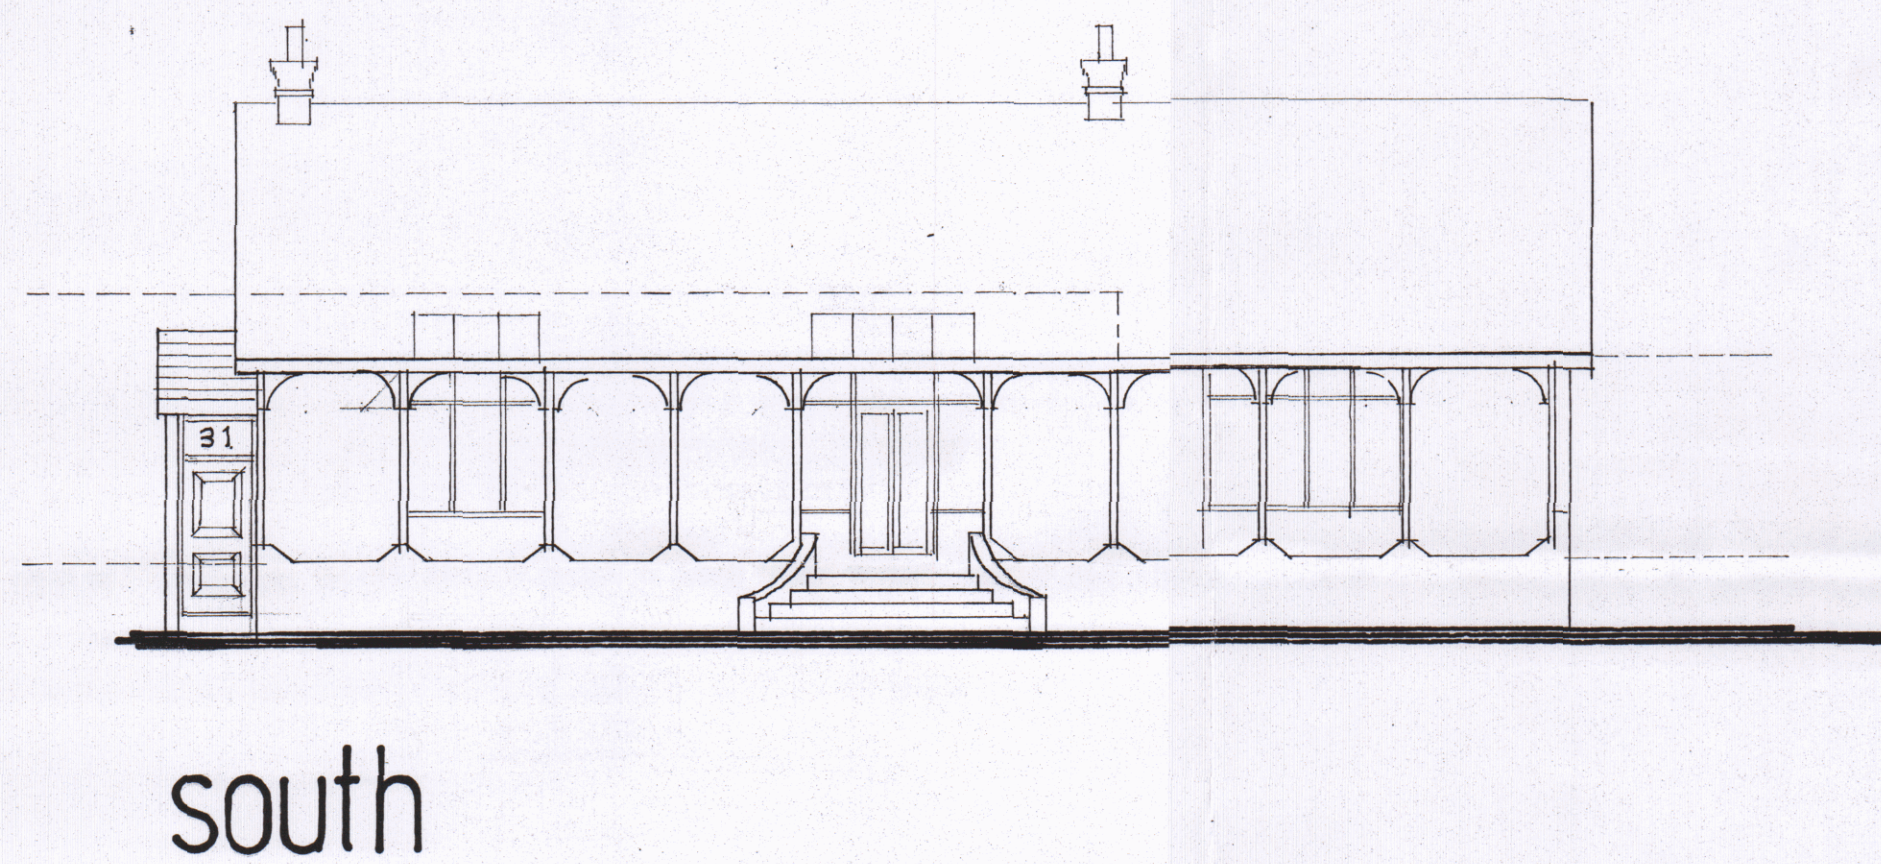


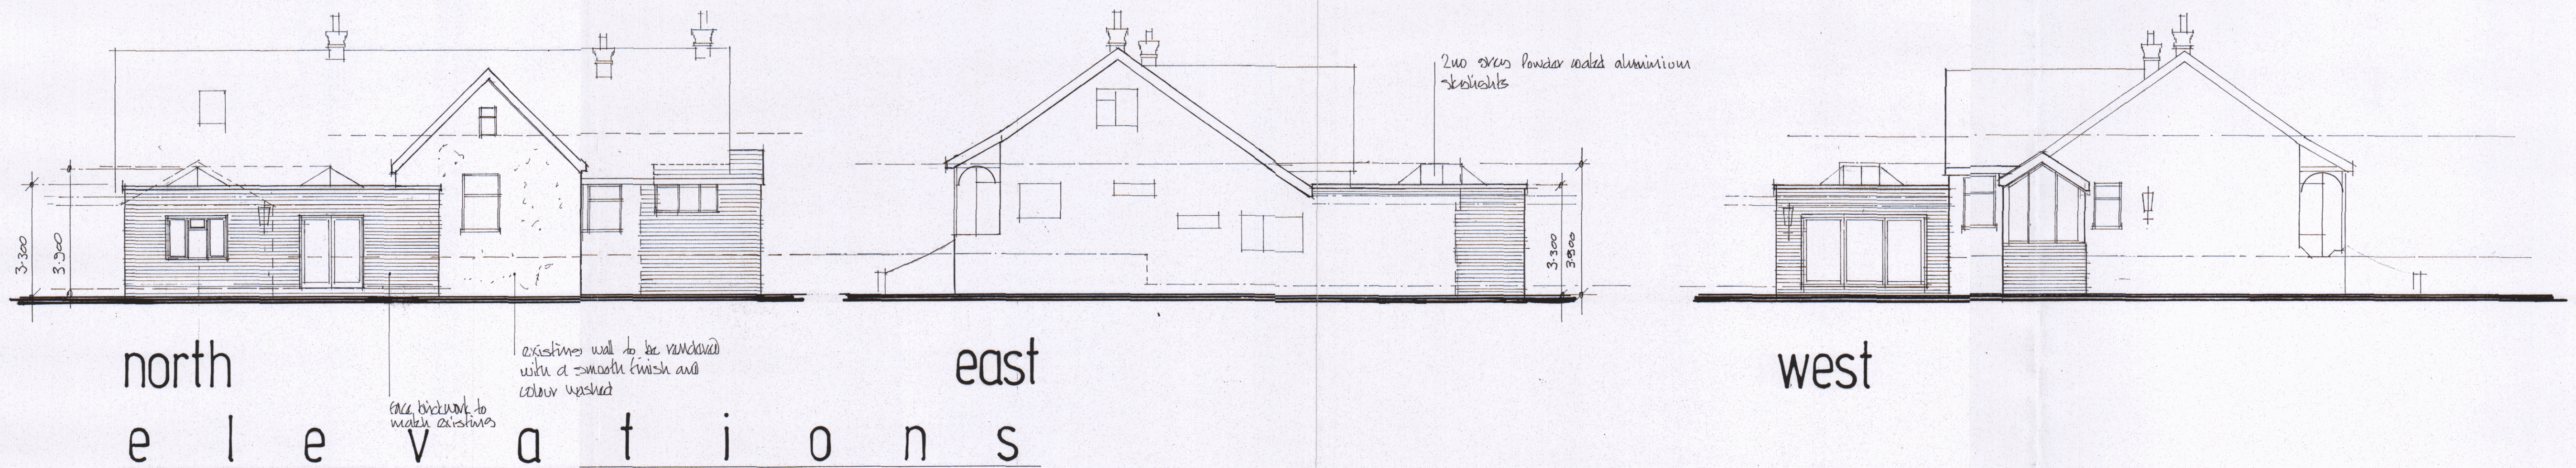

roof plan

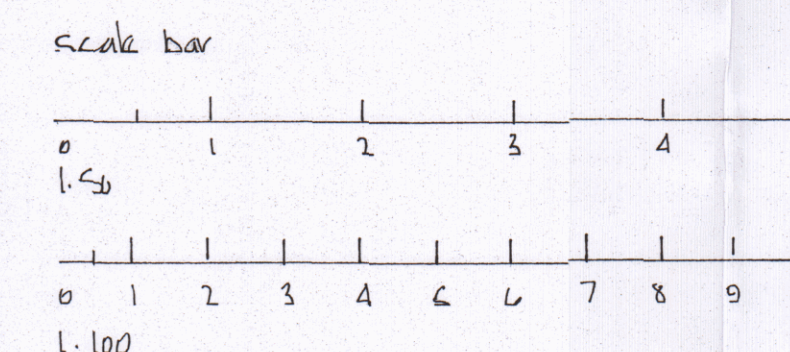

HAVANT BOROUGH
COUNCIL
11 APR 2019
RECEIVED


Architectural Designs 157 Methuen Road, Southsea, Portsmouth, Hants. PO4 9HQ Telephone: 02392 362829
Project: Proposed rear single storey extension and side porch 31 Park Road Havant
Title: Design drawings
Scale: 1:100
Date: April 2019
Drawing No: 1904 - 1554