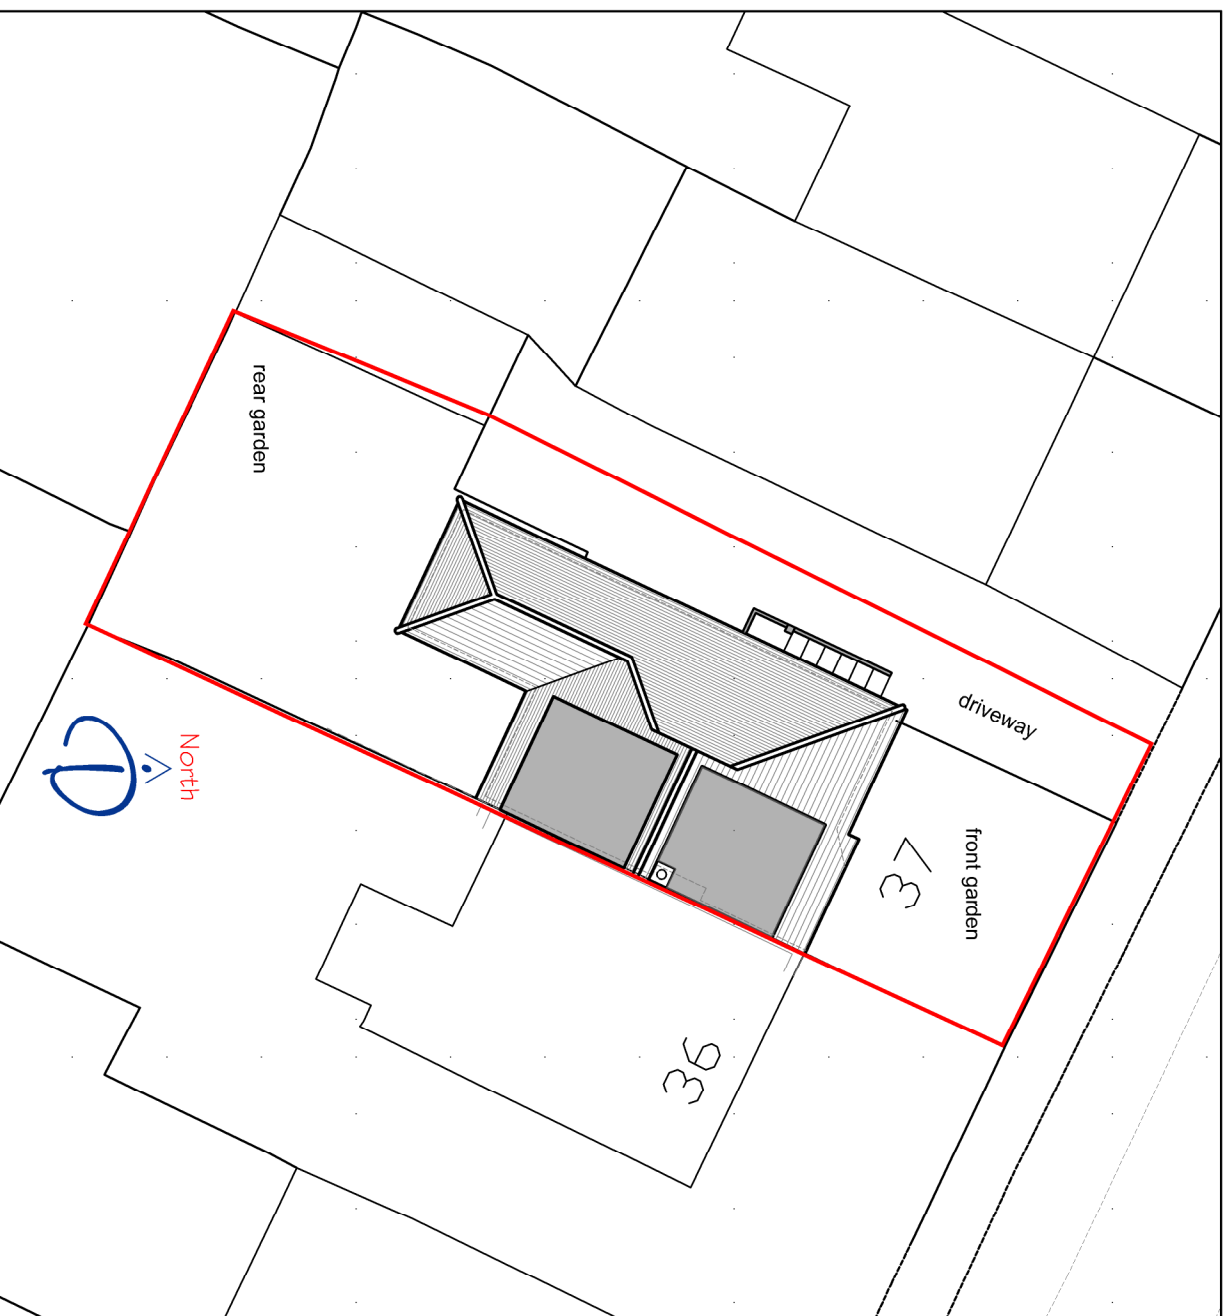
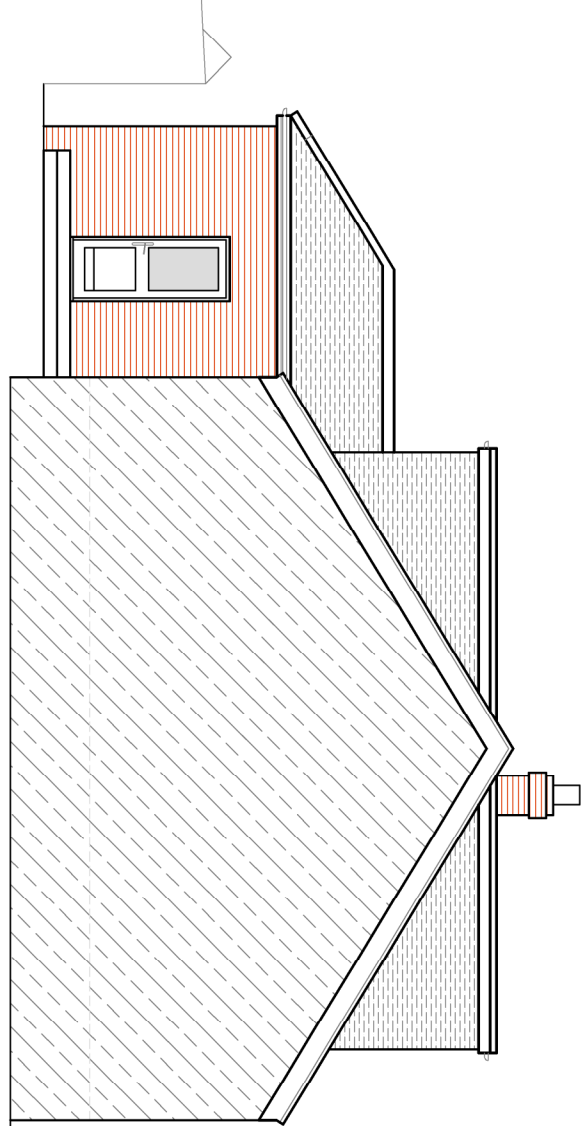
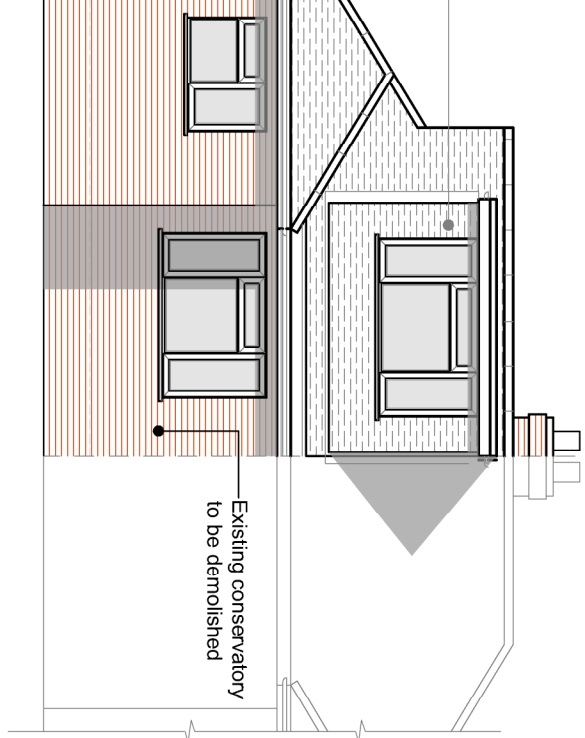
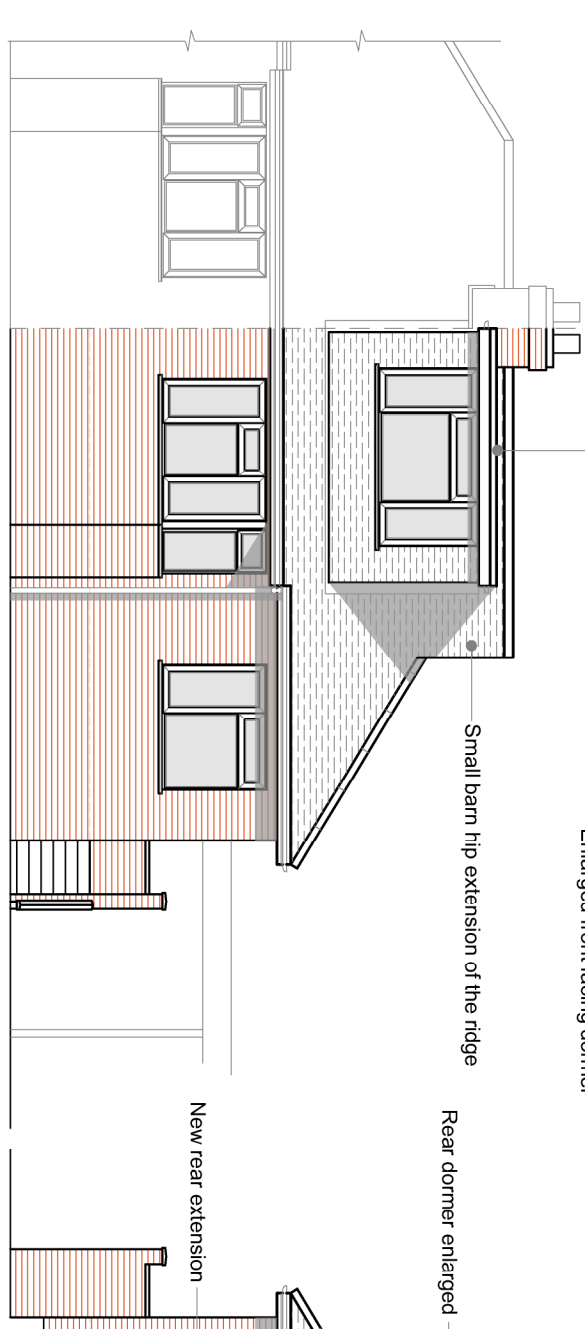
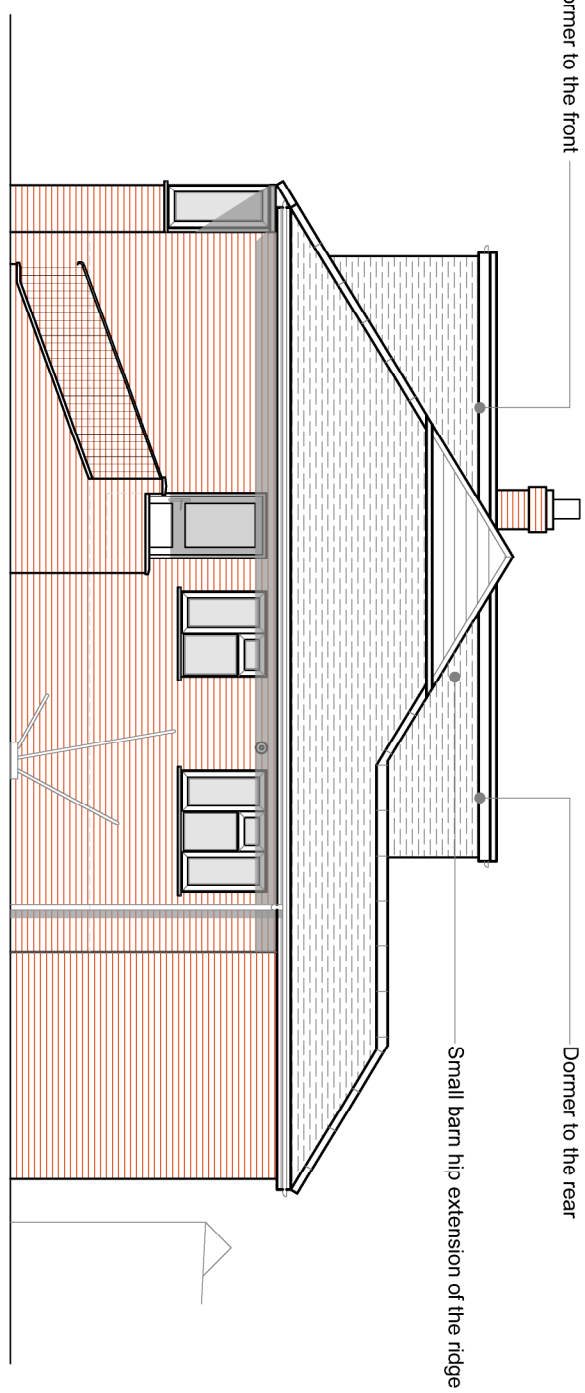
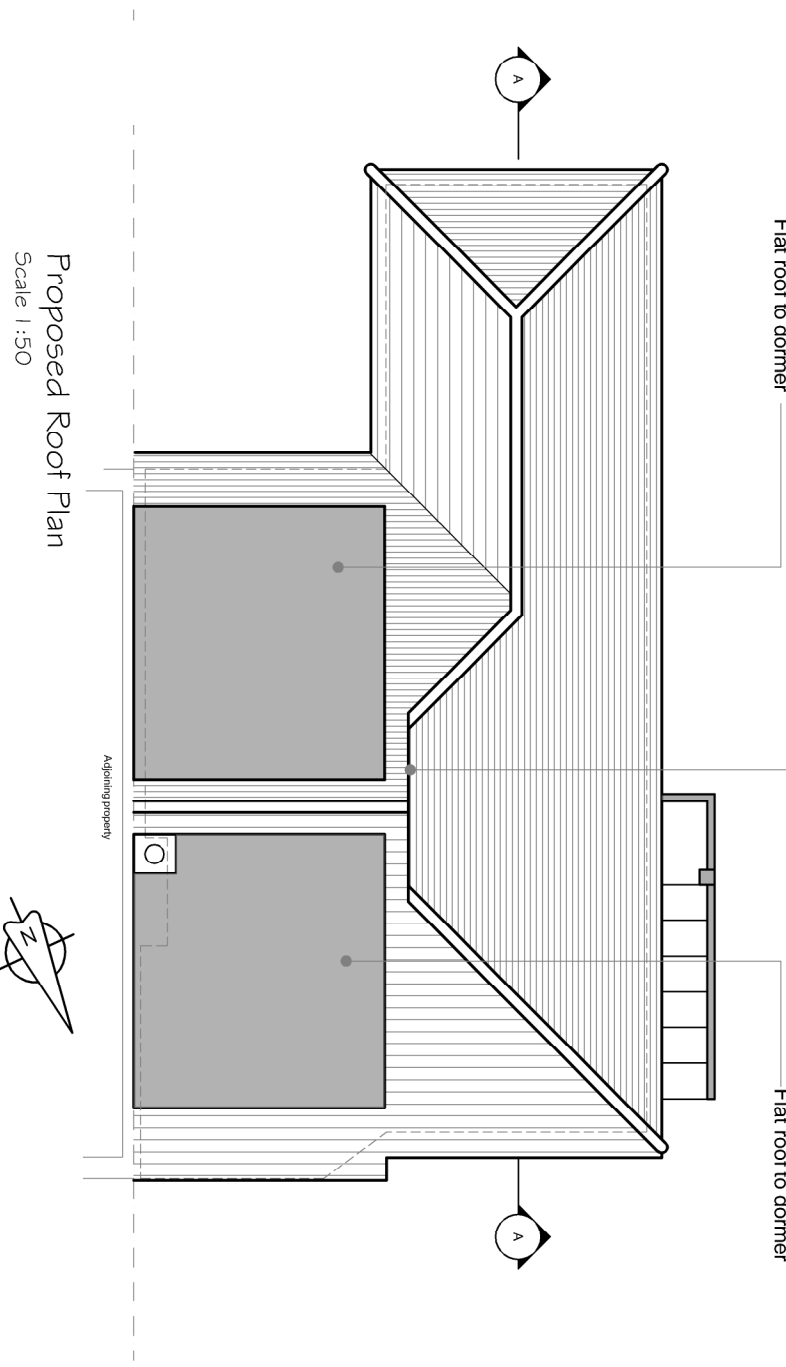
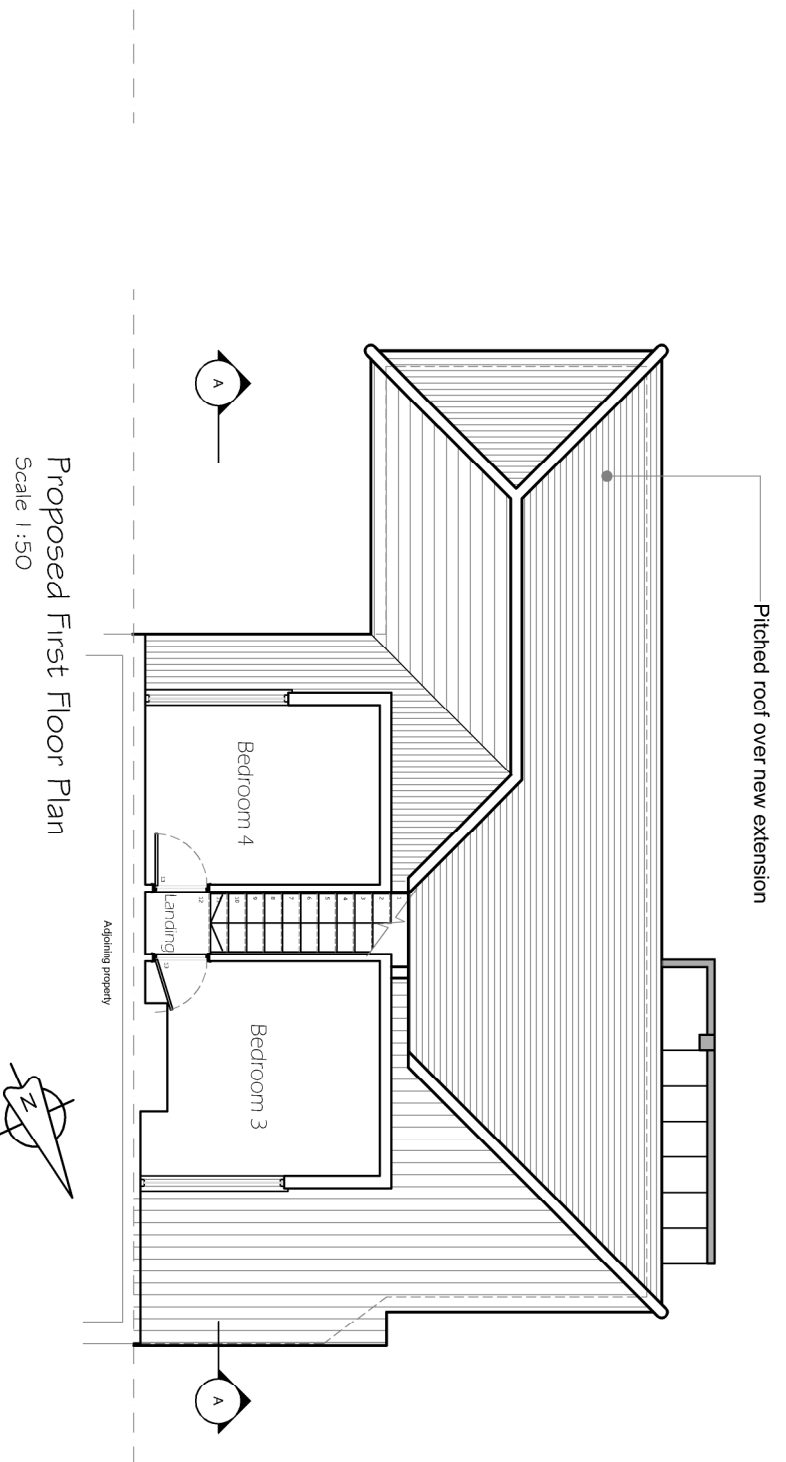
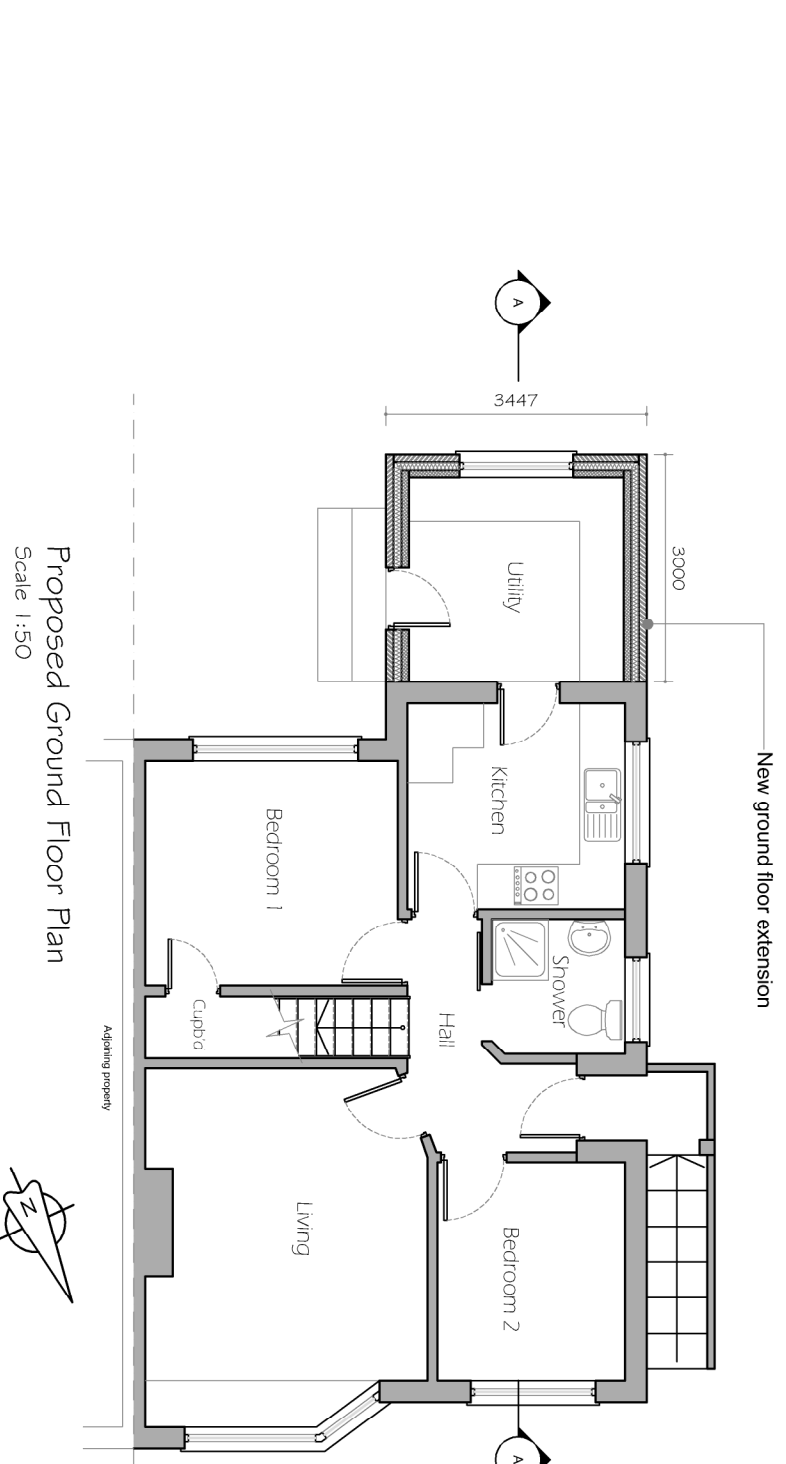
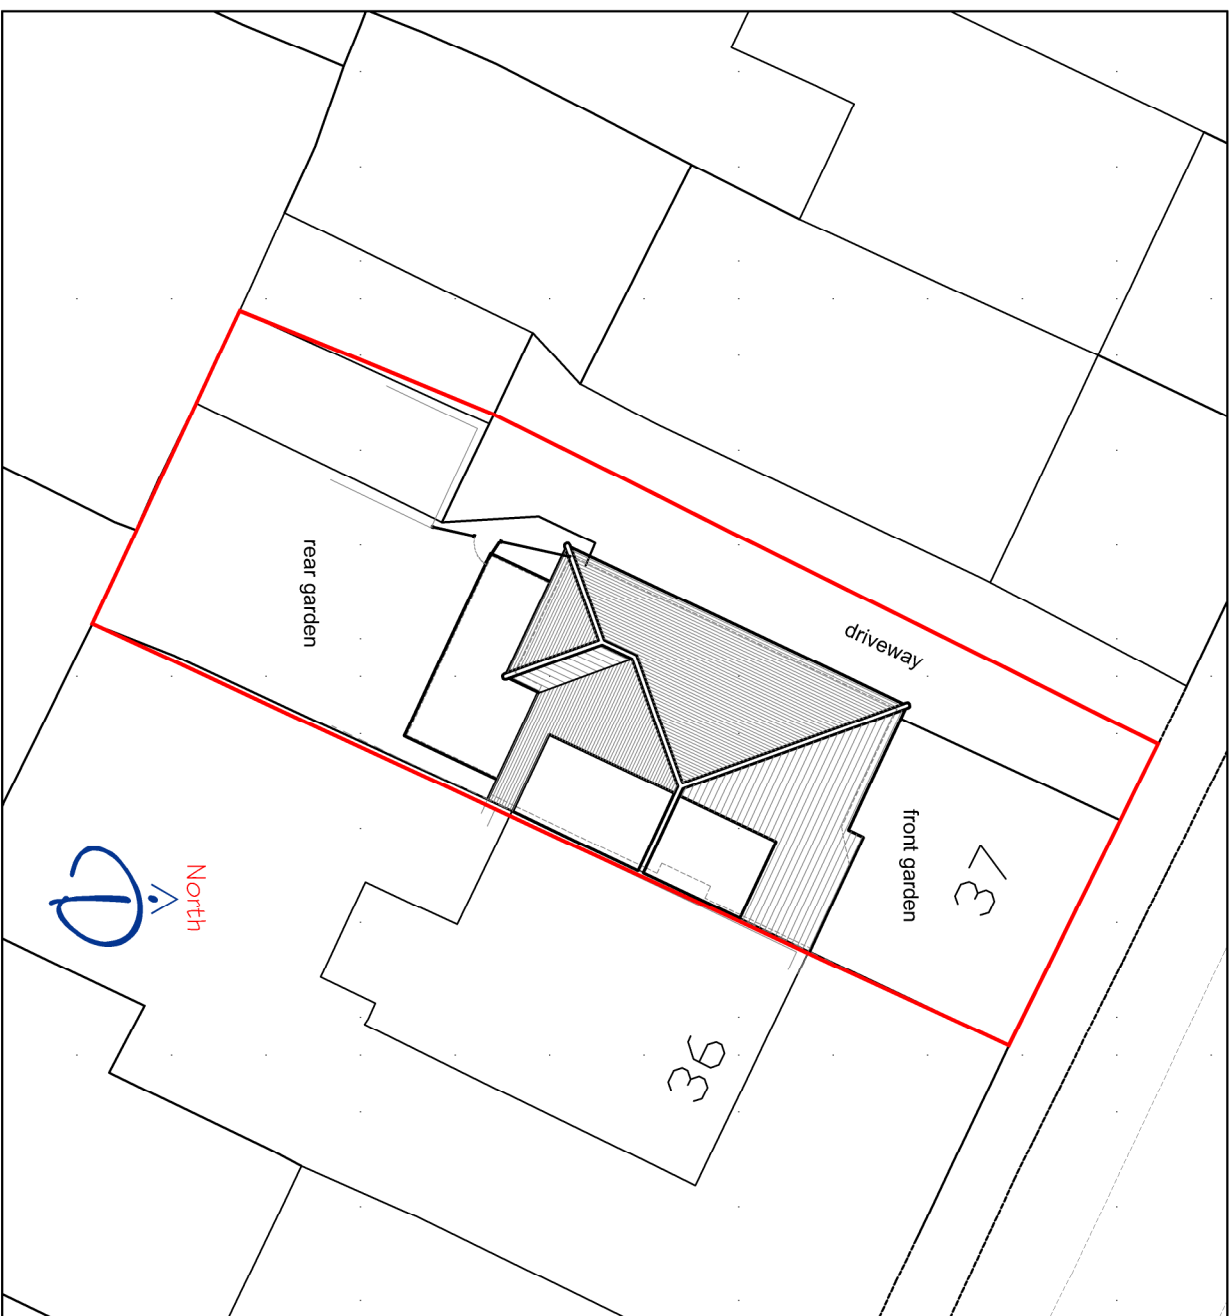
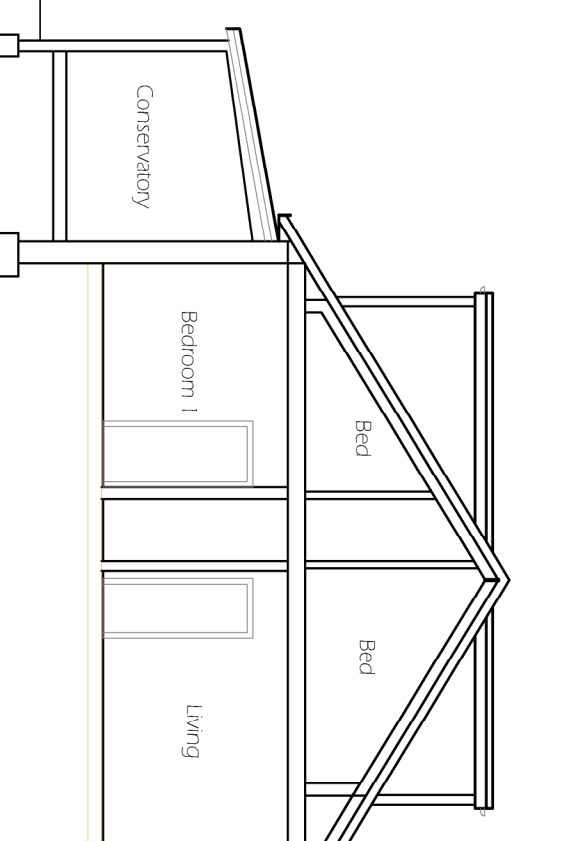
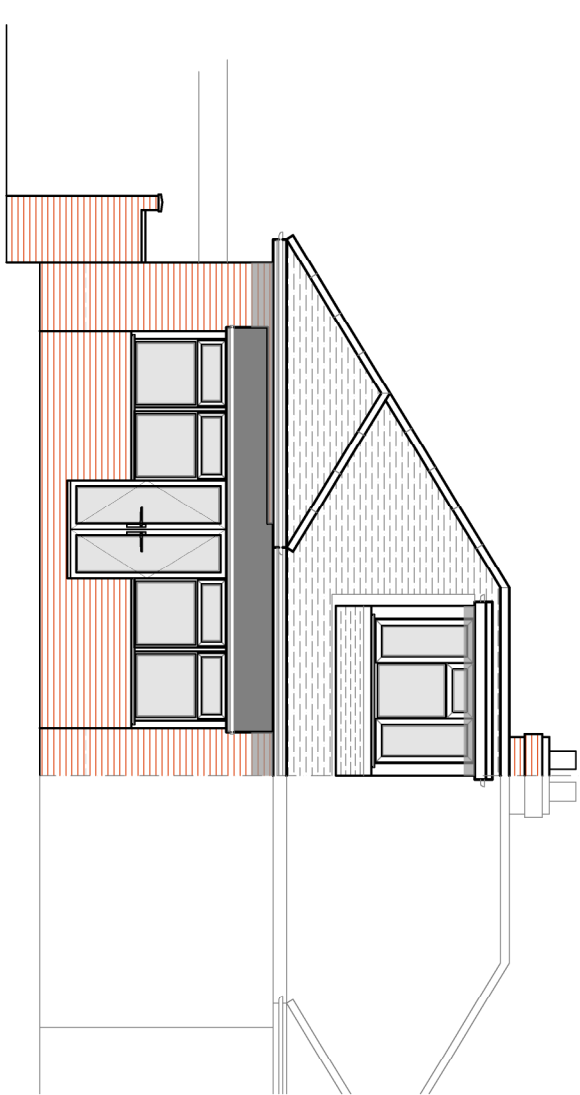
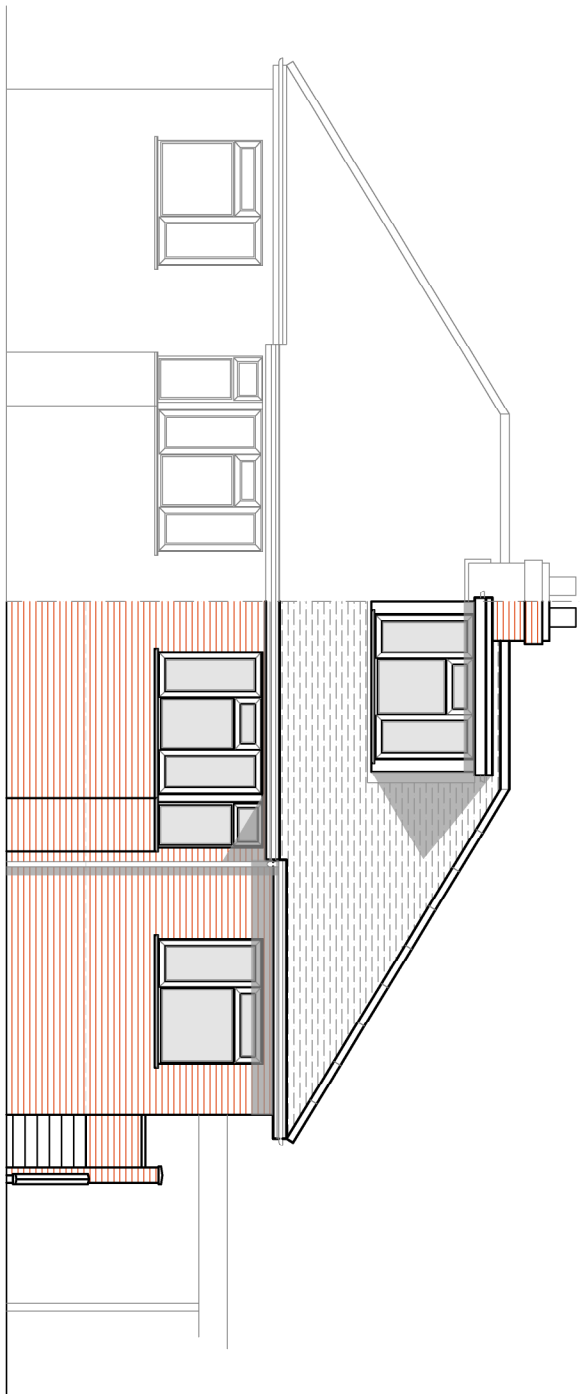
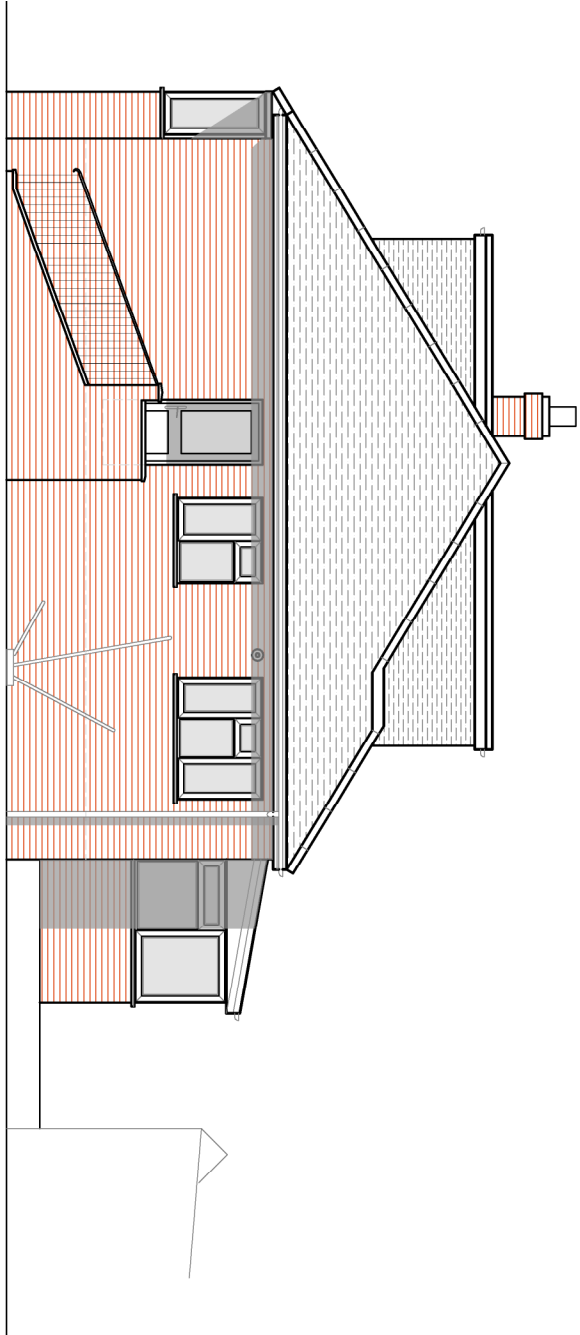
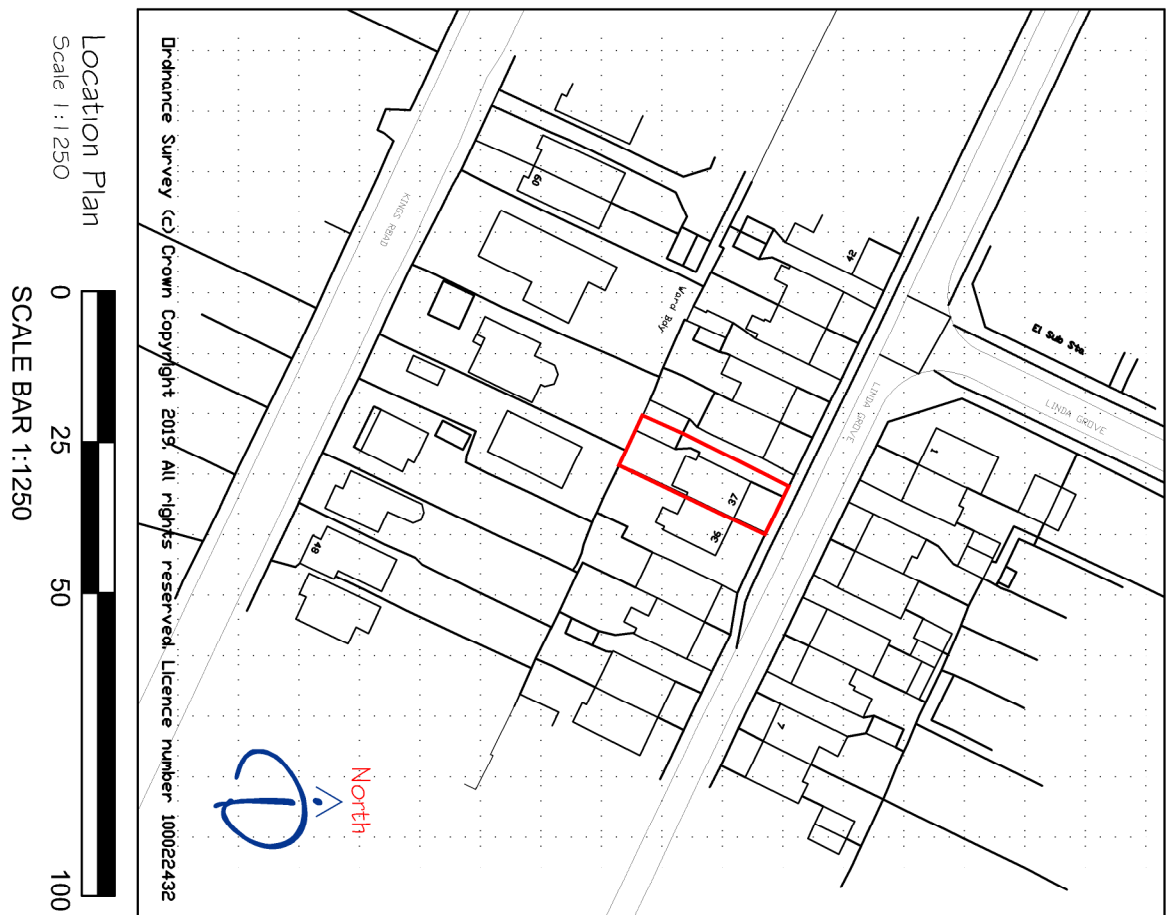
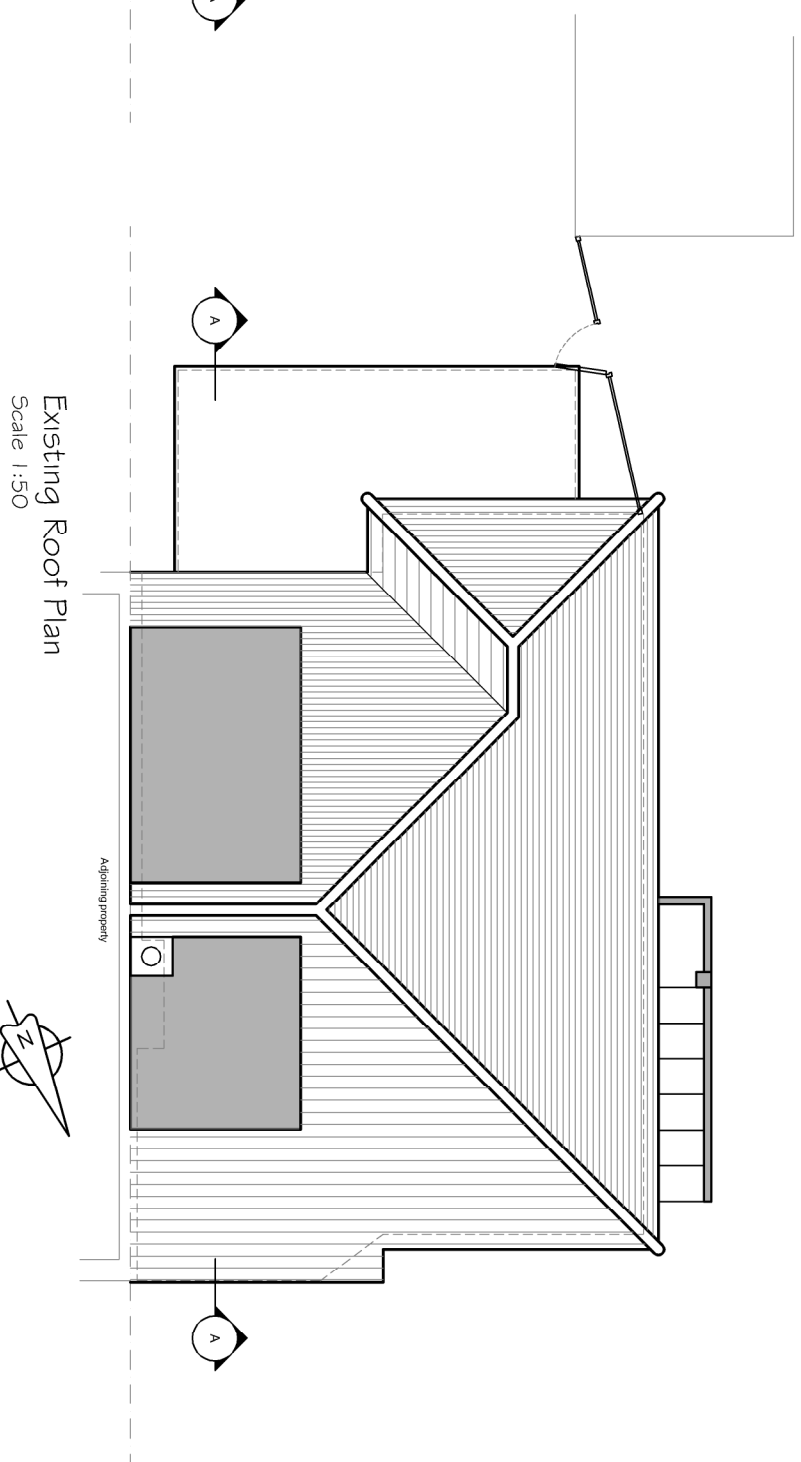
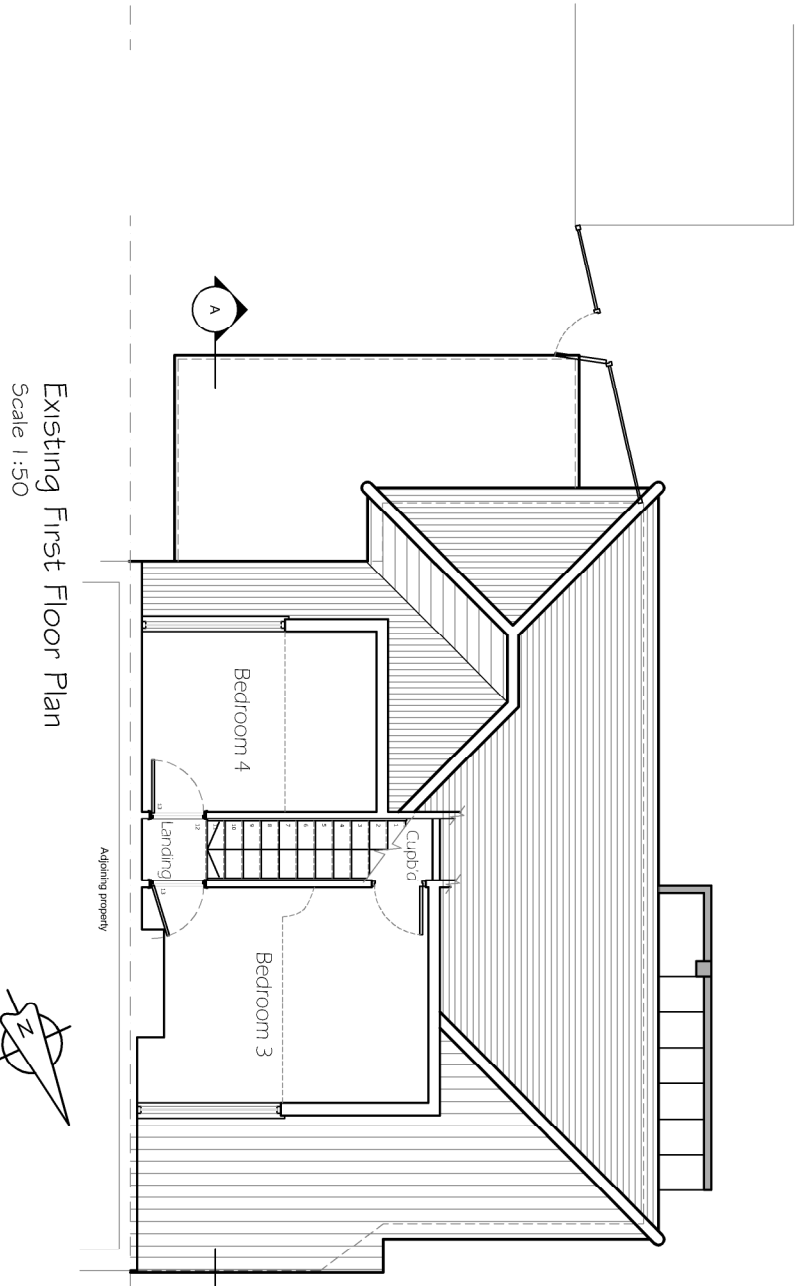
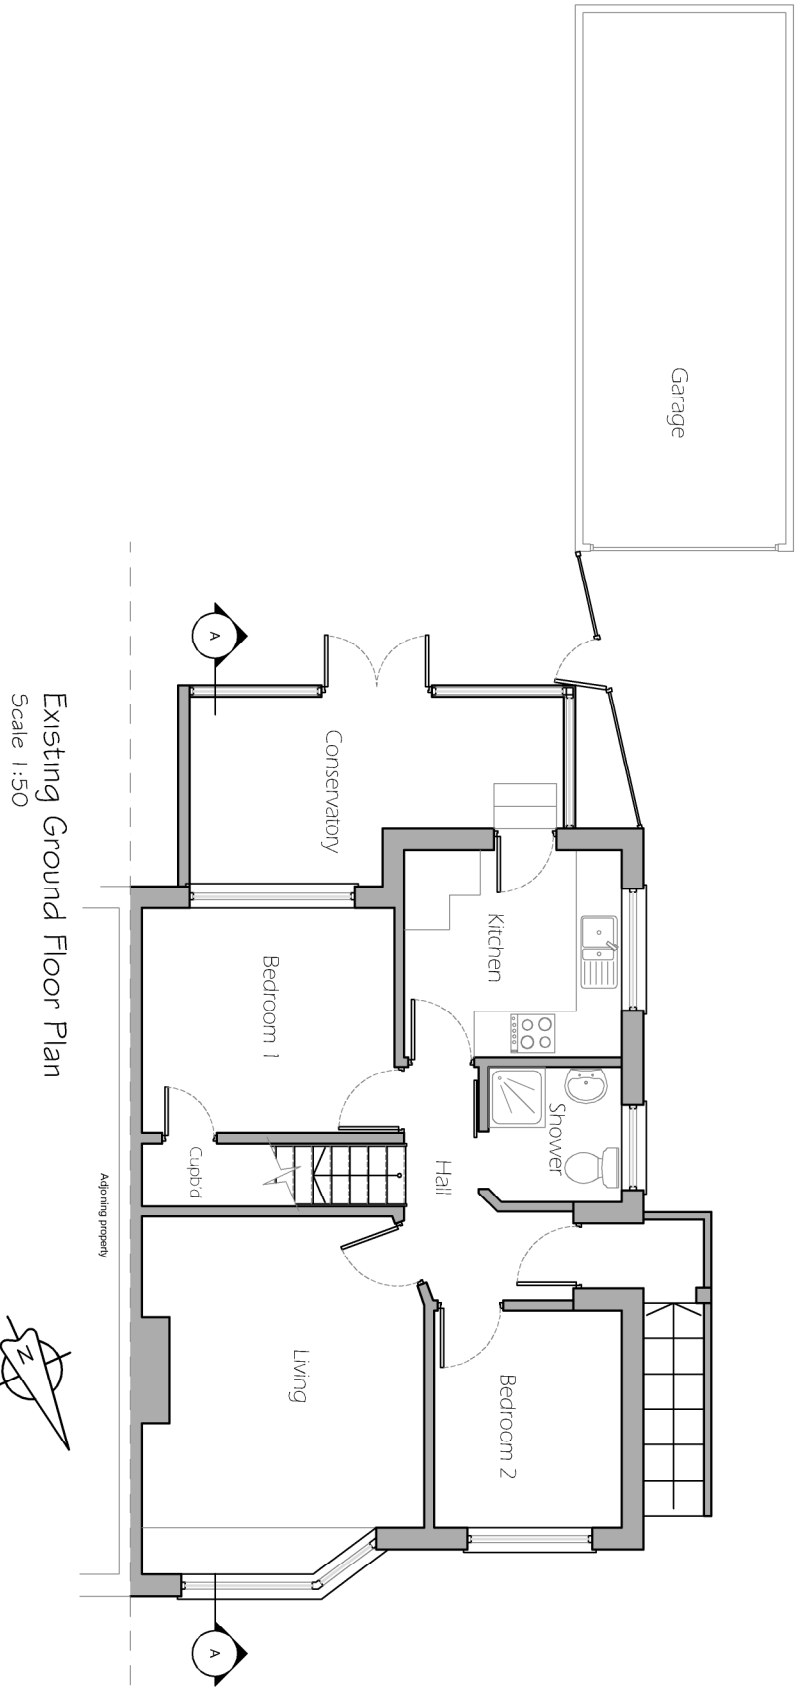


CLIENT				PROJECT				TITLE			
Mr & Mrs Fisher				Alterations to 37 Linda Grove, Cowplain, Hants, PO8 8UX				Existing and Proposed Floor Plans, Elevations, Block and Location Plans			
Drawn Limited				Copyright Reserved 2019.				Scale : 1:100, 200, 1250@A1			
Date : MAY2019				Drawn by : MD				Drawing No: 19.258.100			
Proposed South East Elevation Added				20.08.19				Drawn by: J K L M N P Q R S T U V W X Y Z			
Hatched extension removed and rear dormer reduced				18.07.19				Tol: 02392 006 006 Fax: 07810 518 603			
Revisions				Date				Email: ddrawn@col.co.uk Web: www.ddrawn.co.uk			
Revisions				Date				Tol: 02392 006 006 Fax: 07810 518 603			