



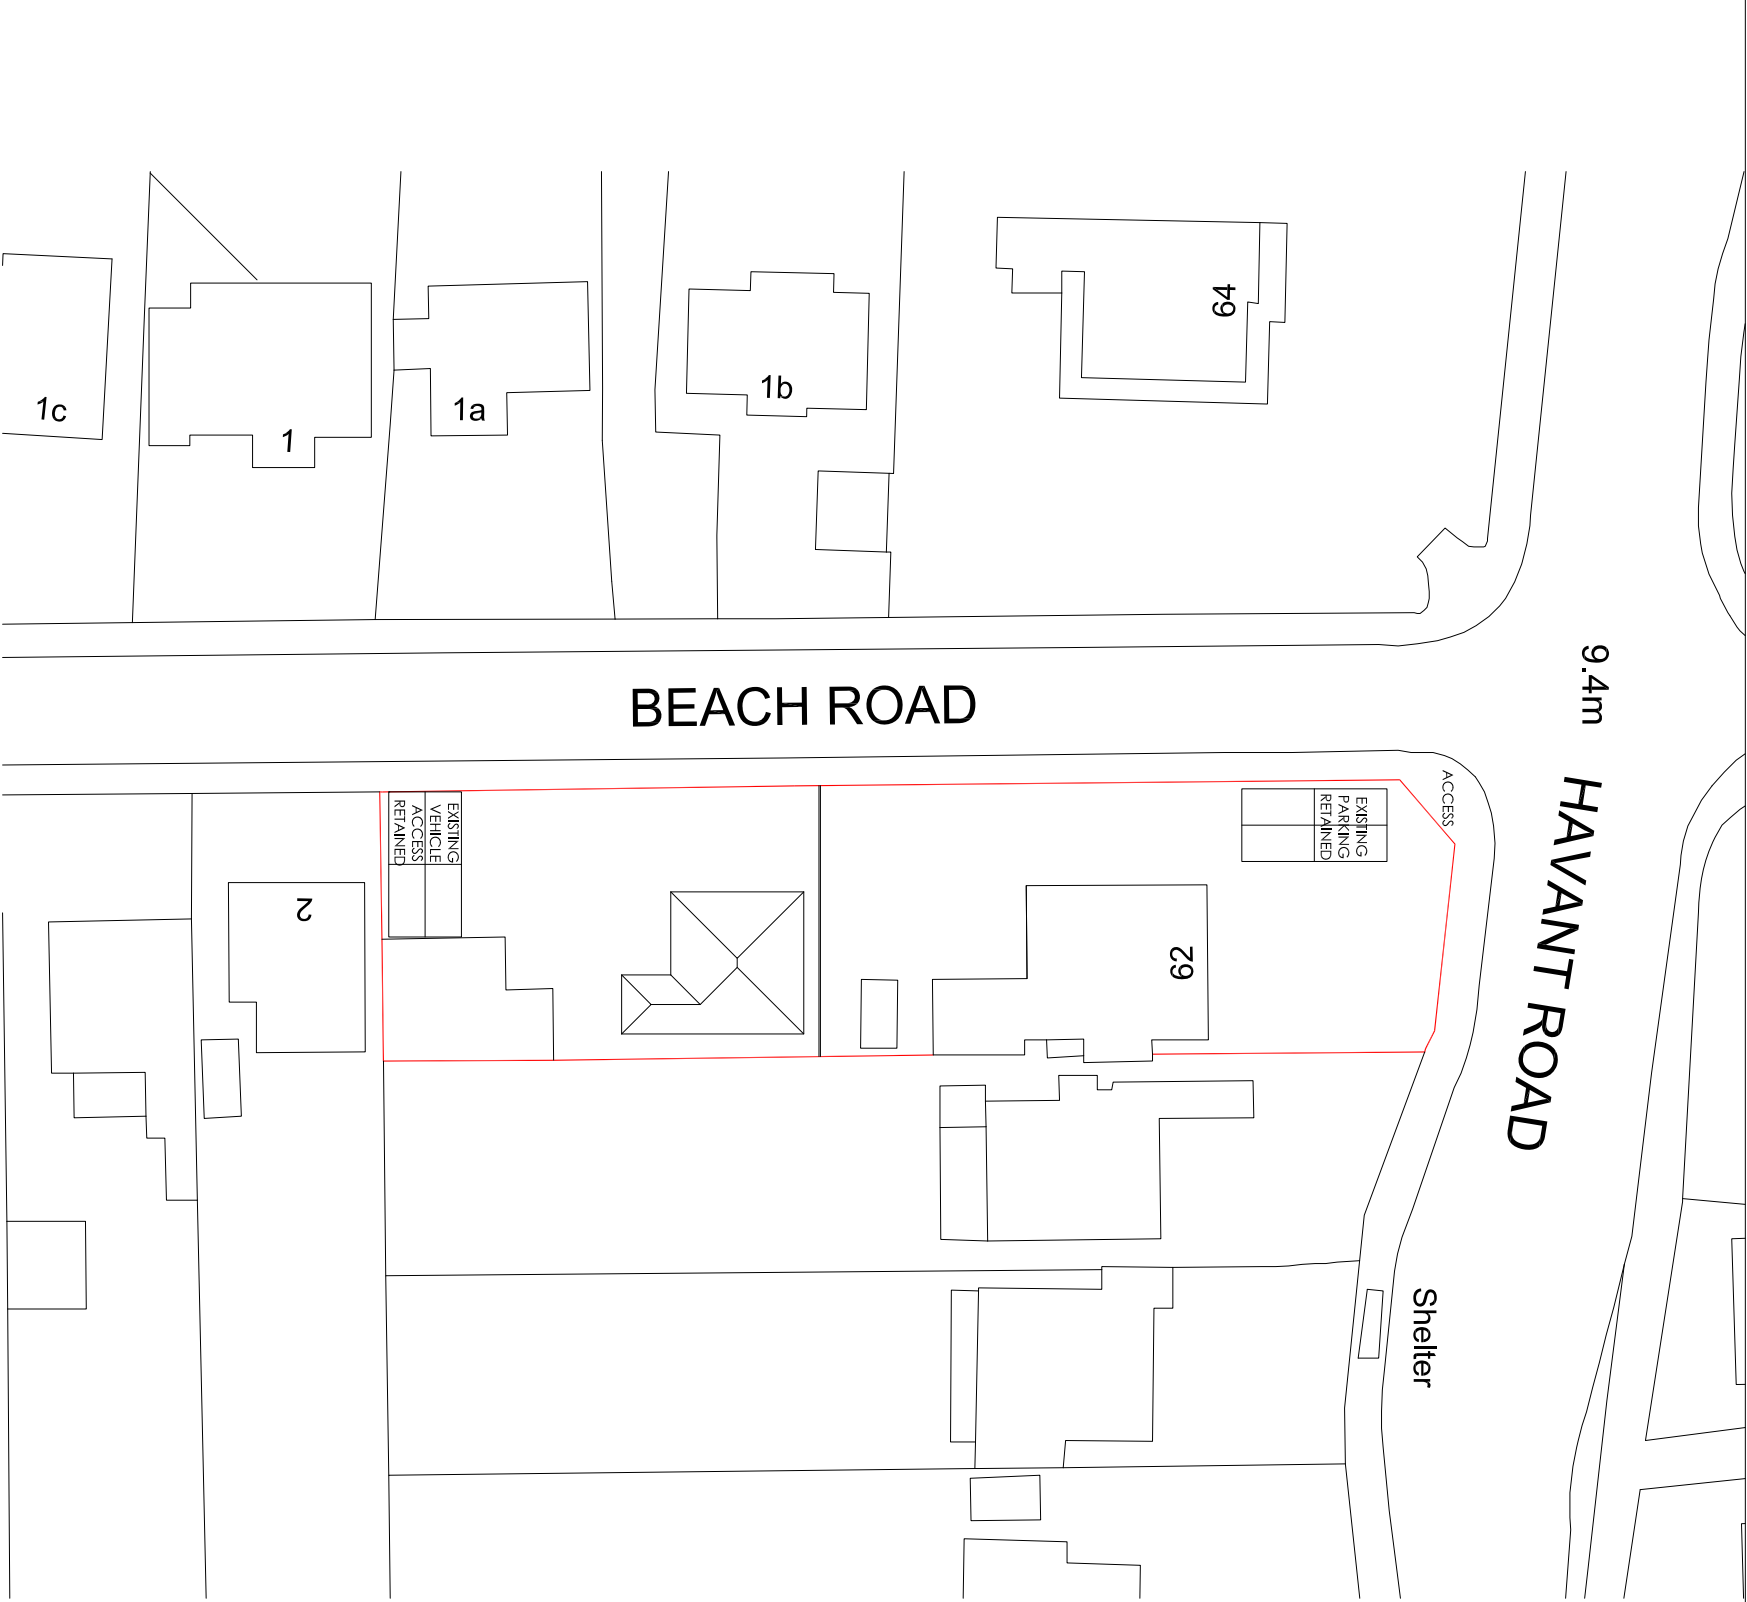


Block Plan Scale 1:500

Site Plan Scale 1:200

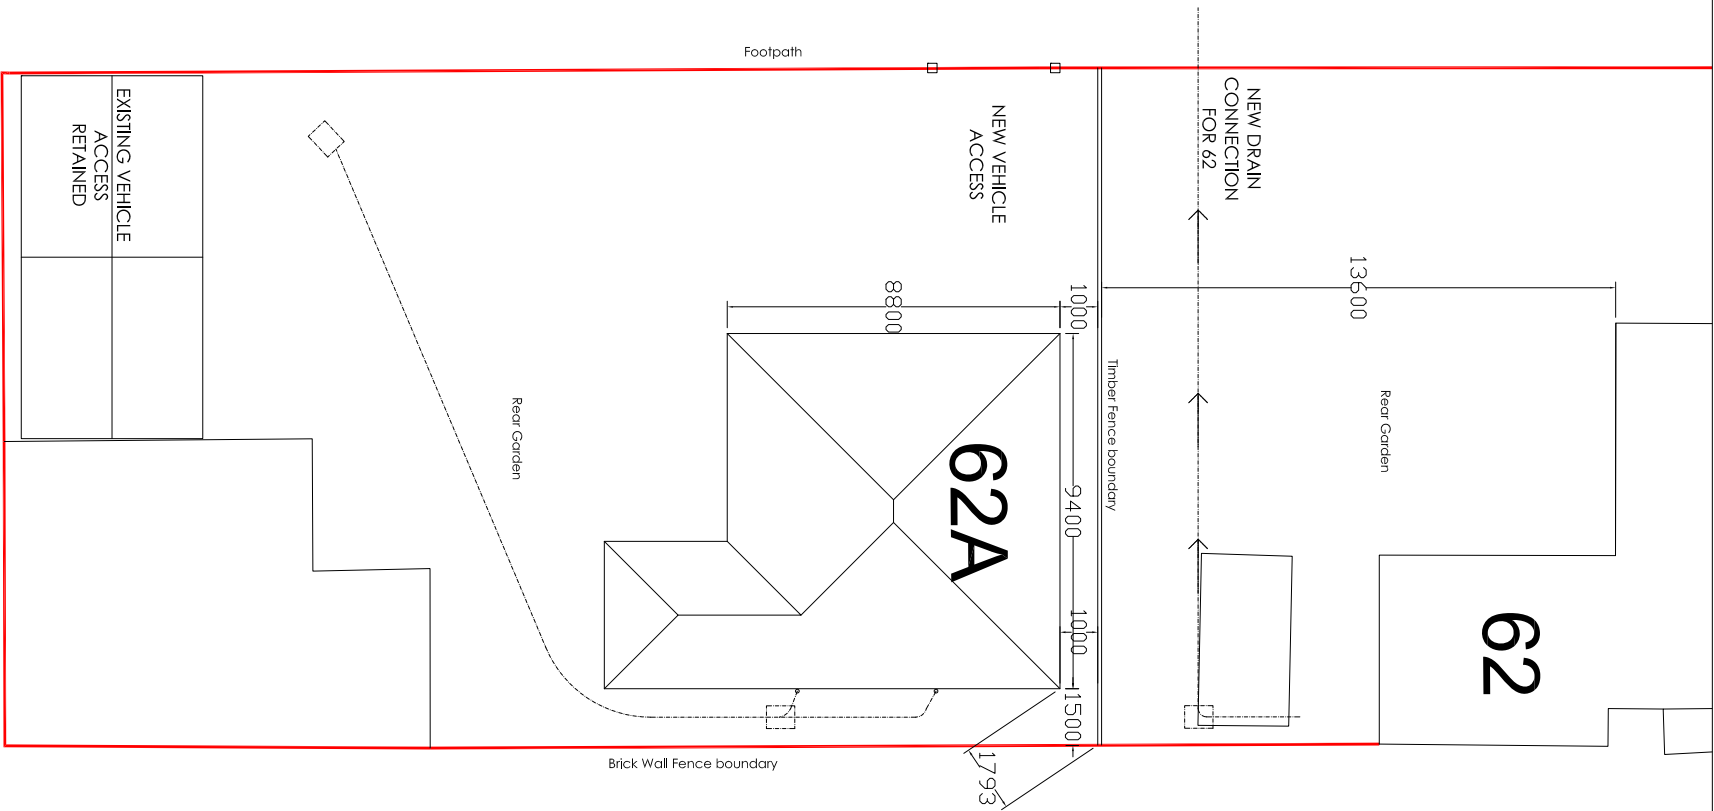

1:200

Site Area

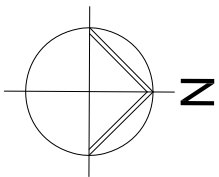

REV	DESCRIPTION	DRAWN	DATE	Drawing Ref	Rev	Drawing Title
-	New drawing	AG	18.02.19	HR 01		Block Plan & Site Plan
					Scale of A1	Scale of A3
					1:250	1:500
					1:100	1:200
					Date	
					18 Feb 19	
					Drawn By	
					AG	