




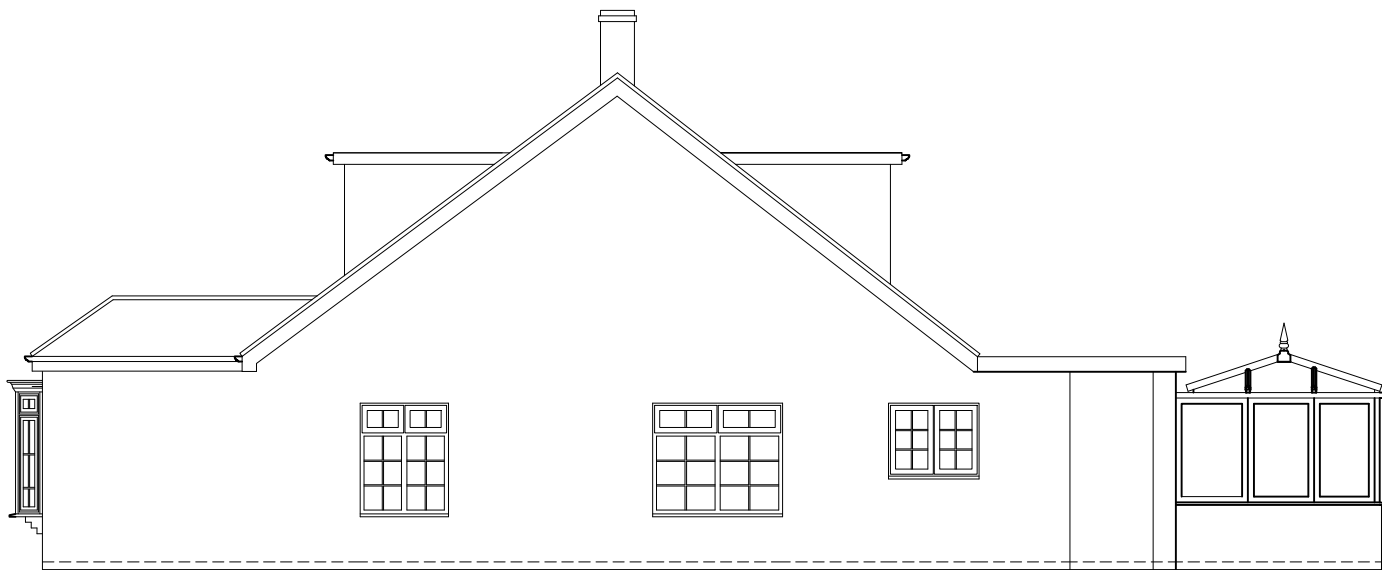

RIGHT HAND SIDE ELEVATION

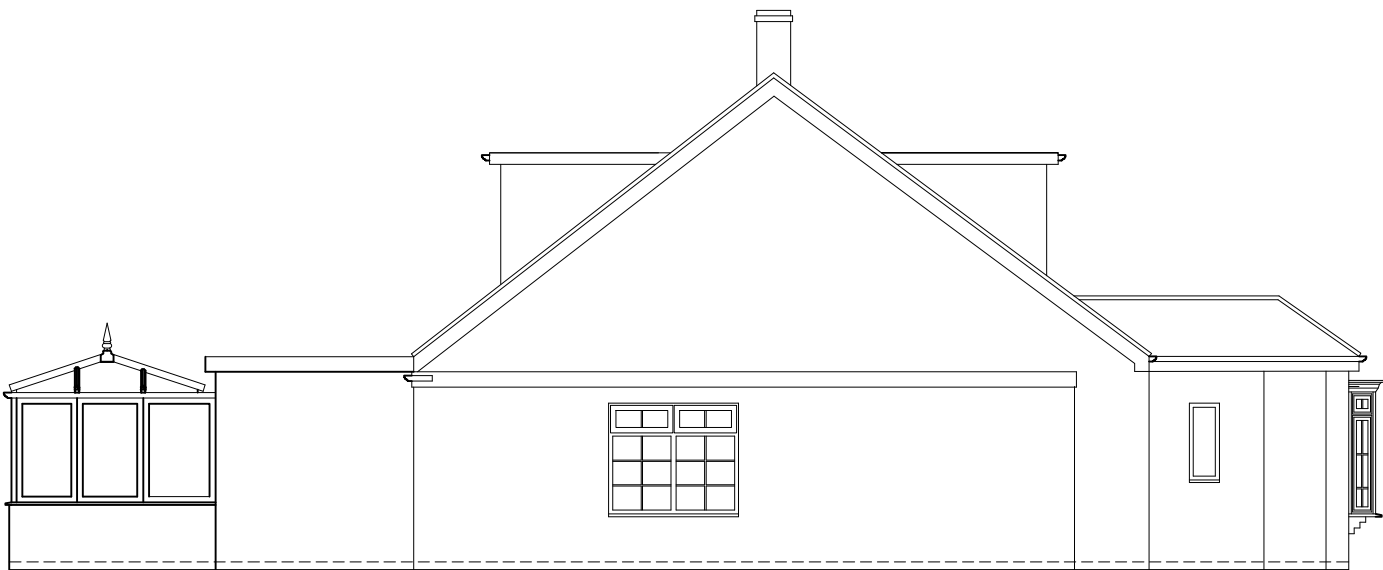

LEFT HAND SIDE ELEVATION

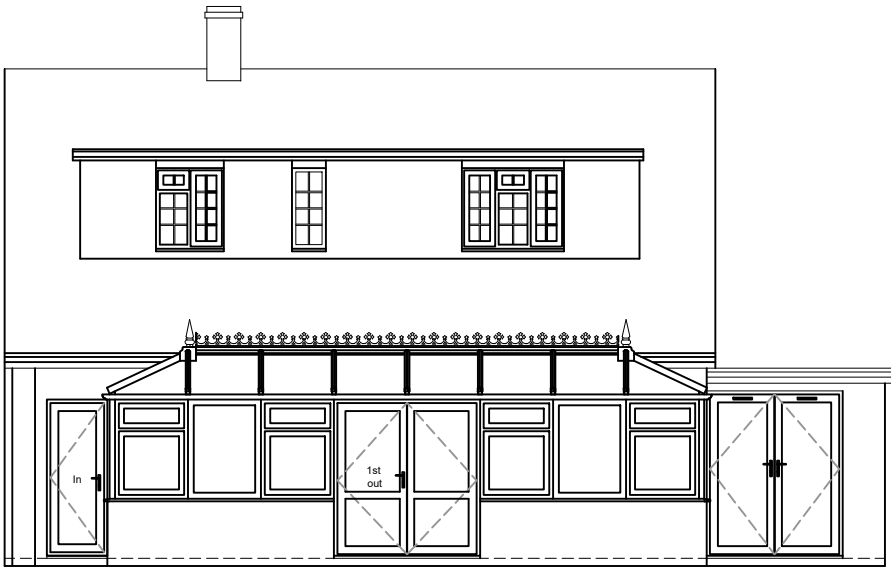

REAR ELEVATION

Notes:
Any drawings or plans depicted make no allowance for the provision of any tie bars within the roof of the proposed conservatory. This can only be determined once the roof is put into manufacture.

These drawings are the property of Anglian Home Improvements and must not be used, distributed, loaned or copied without the express permission of Anglian Home Improvements.
All dimensions are in millimetres (mm) unless noted otherwise.
Do not use for base laying purposes

Produced on A3 paper



Rev.	Date	Description	Initials



TELEPHONE: 0845 437 3600

Drawing title: **Existing Elevations**

CONTRACT No. : 900/02780	Page 2 of 4
---------------------------------	--------------------

Proposed: **PVCu Solid Panel Roof Extension**

at: **45 HOLLOW LANE
HAYLING ISLAND
HAMPSHIRE
PO11 9EX**

For :..... **MR A & MRS C GRAYS**

Drawers initials: PN	Scale : 1:100	Date: 09/07/19
-----------------------------	----------------------	-----------------------