


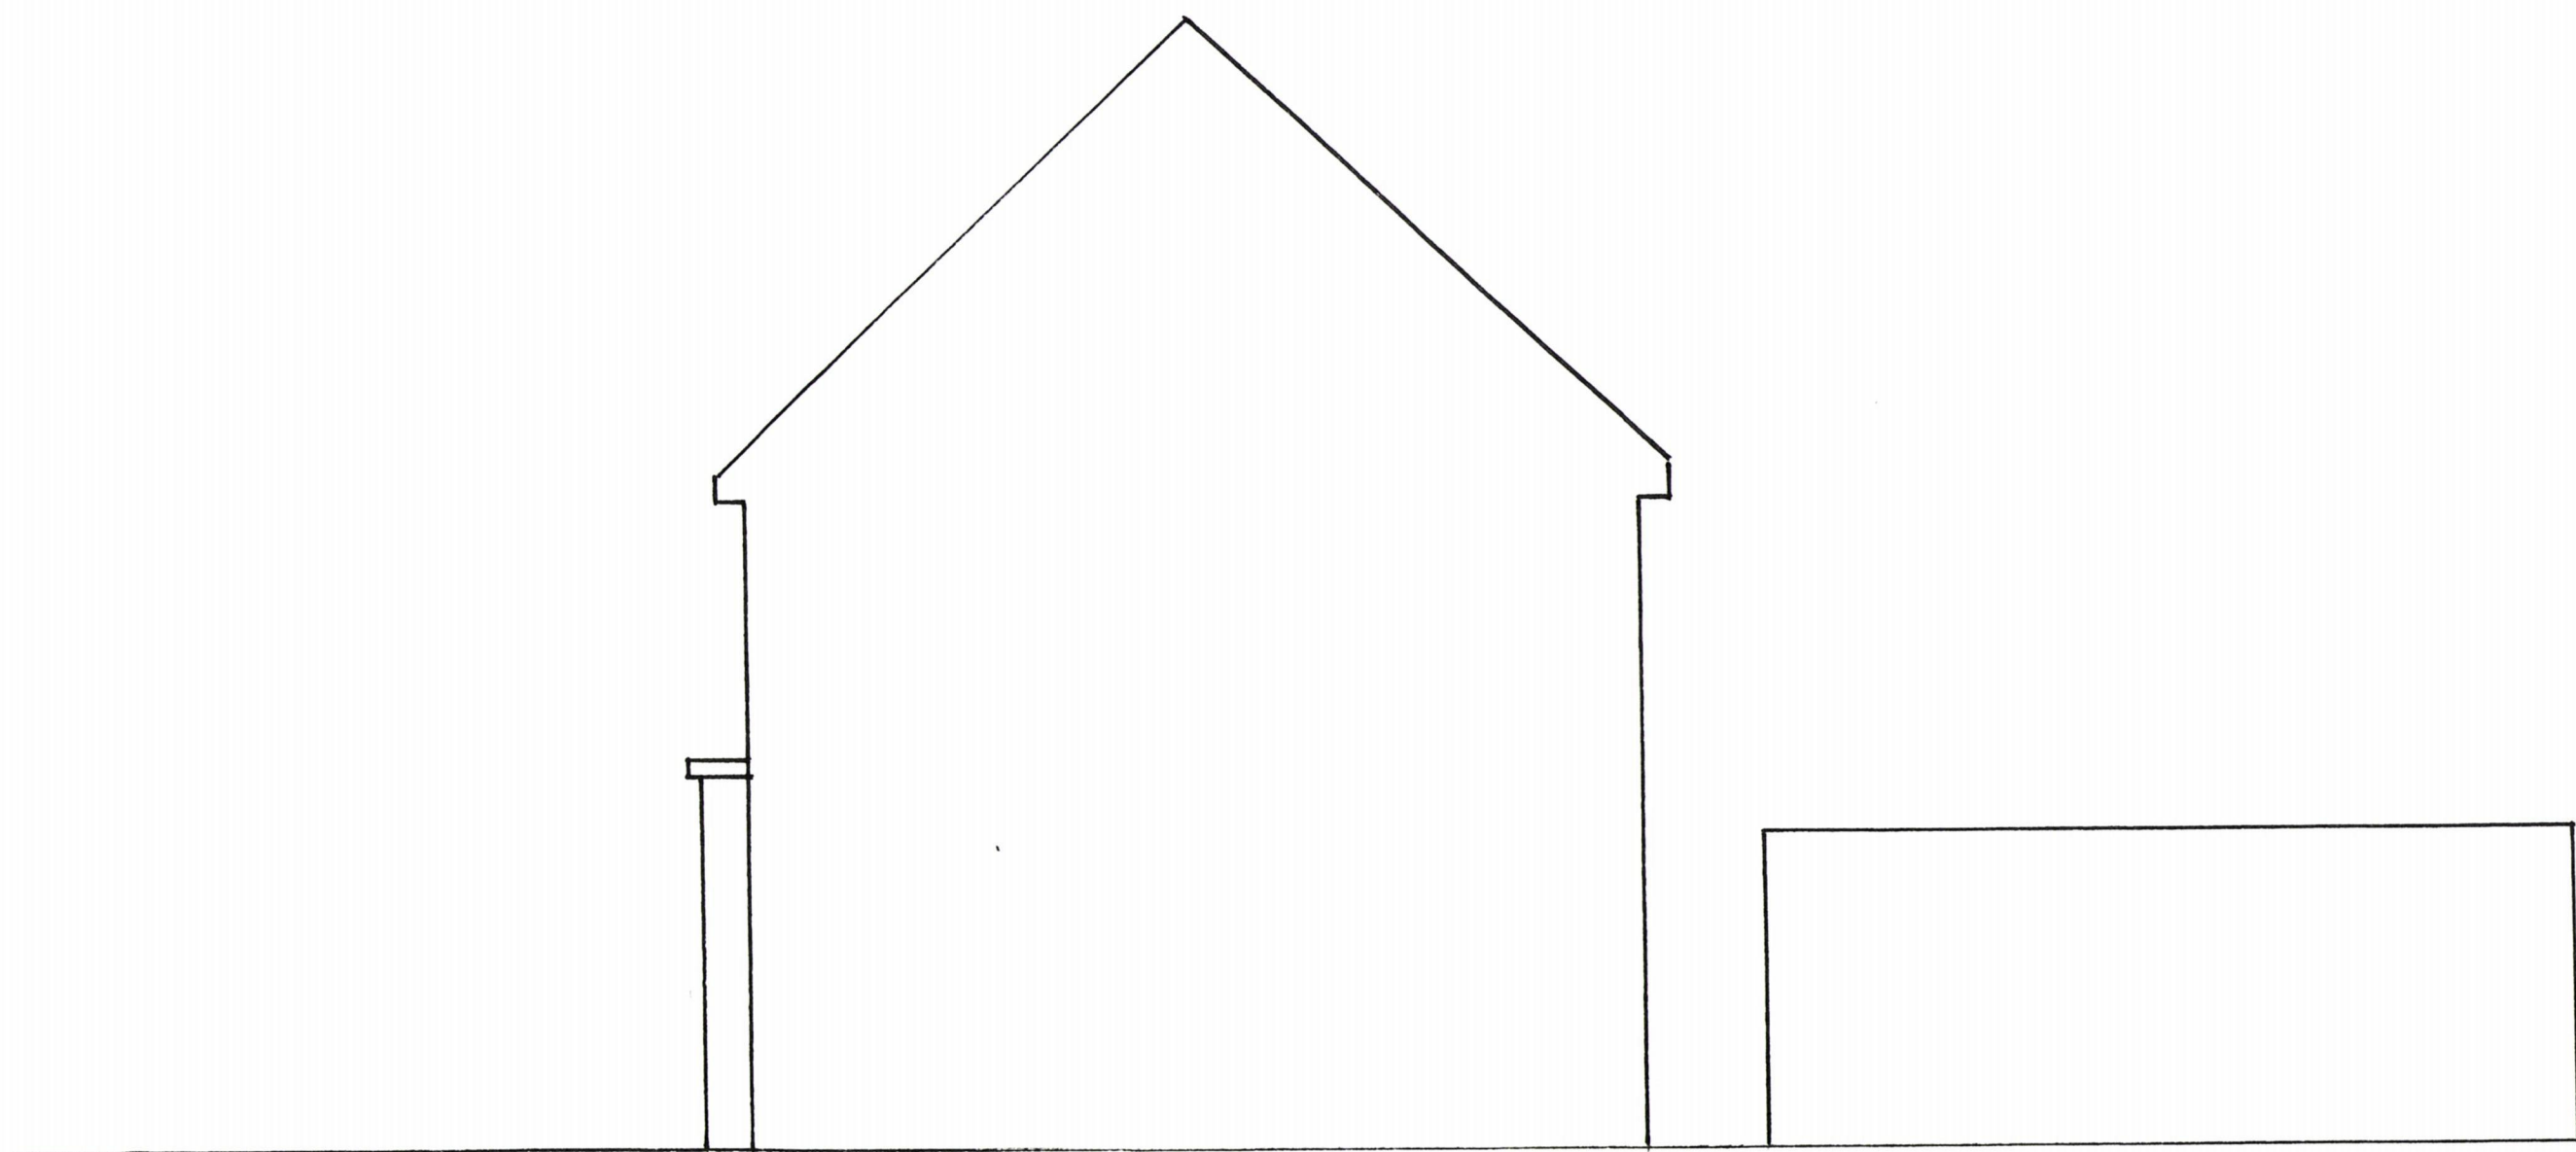

HAVANT BOROUGH COUNCIL
23 MAY 2019
RECEIVED

48 WINCHFIELD CRESCENT, BEDHAMPTON
EXISTING WEST ELEVATION

DRA No E03
Rev 0
Scale 1:50