



PROJECT
Steul

ADDRESS
56A Brackisham Road
Hayling Island

DRAWING TITLE
Consented and Proposed
South Elevation

DRAWING NO.
P19-009-SK-304

REVISION

C

SCALE
1:100 @ A3

DRAWN

JW


CHECKED

DATE

16-04-2019


Materials Legend

1. Render
2. Wooden Vertical Cladding
3. Aluminium Windows
4. Timber Sills
5. Blinded Aluminium Doors
6. Metal Spandrel
7. Timber Slats
8. Glass Balustrade

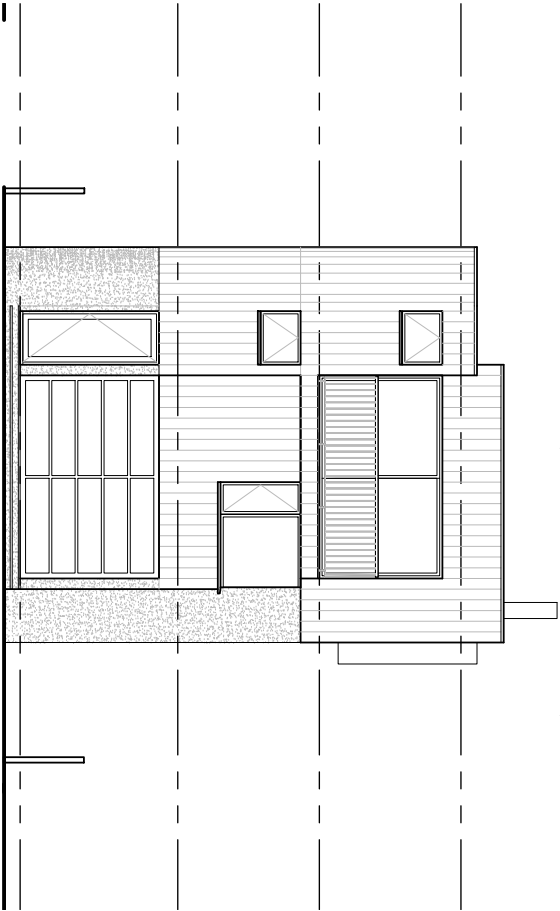

Consented South Elevation

0 1m 5m 10m
scale 1:100

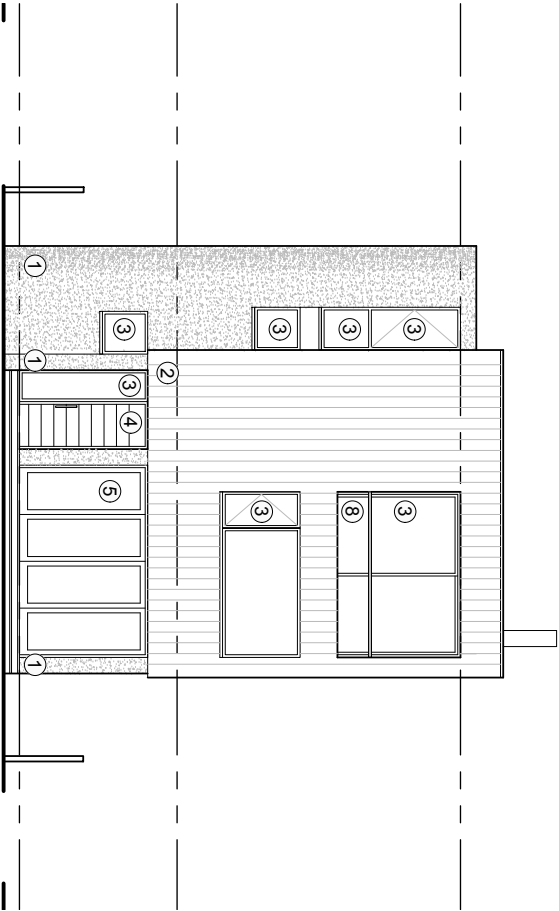

Proposed South Elevation

0 1m 5m 10m
scale 1:100



C7 Architects Ltd
PM House
Riveway Industrial Estate
Peasmarsh
Surrey
GU3 1LZ

E: info@c7architects.com
T: 01483 422 220
c7architects.com