


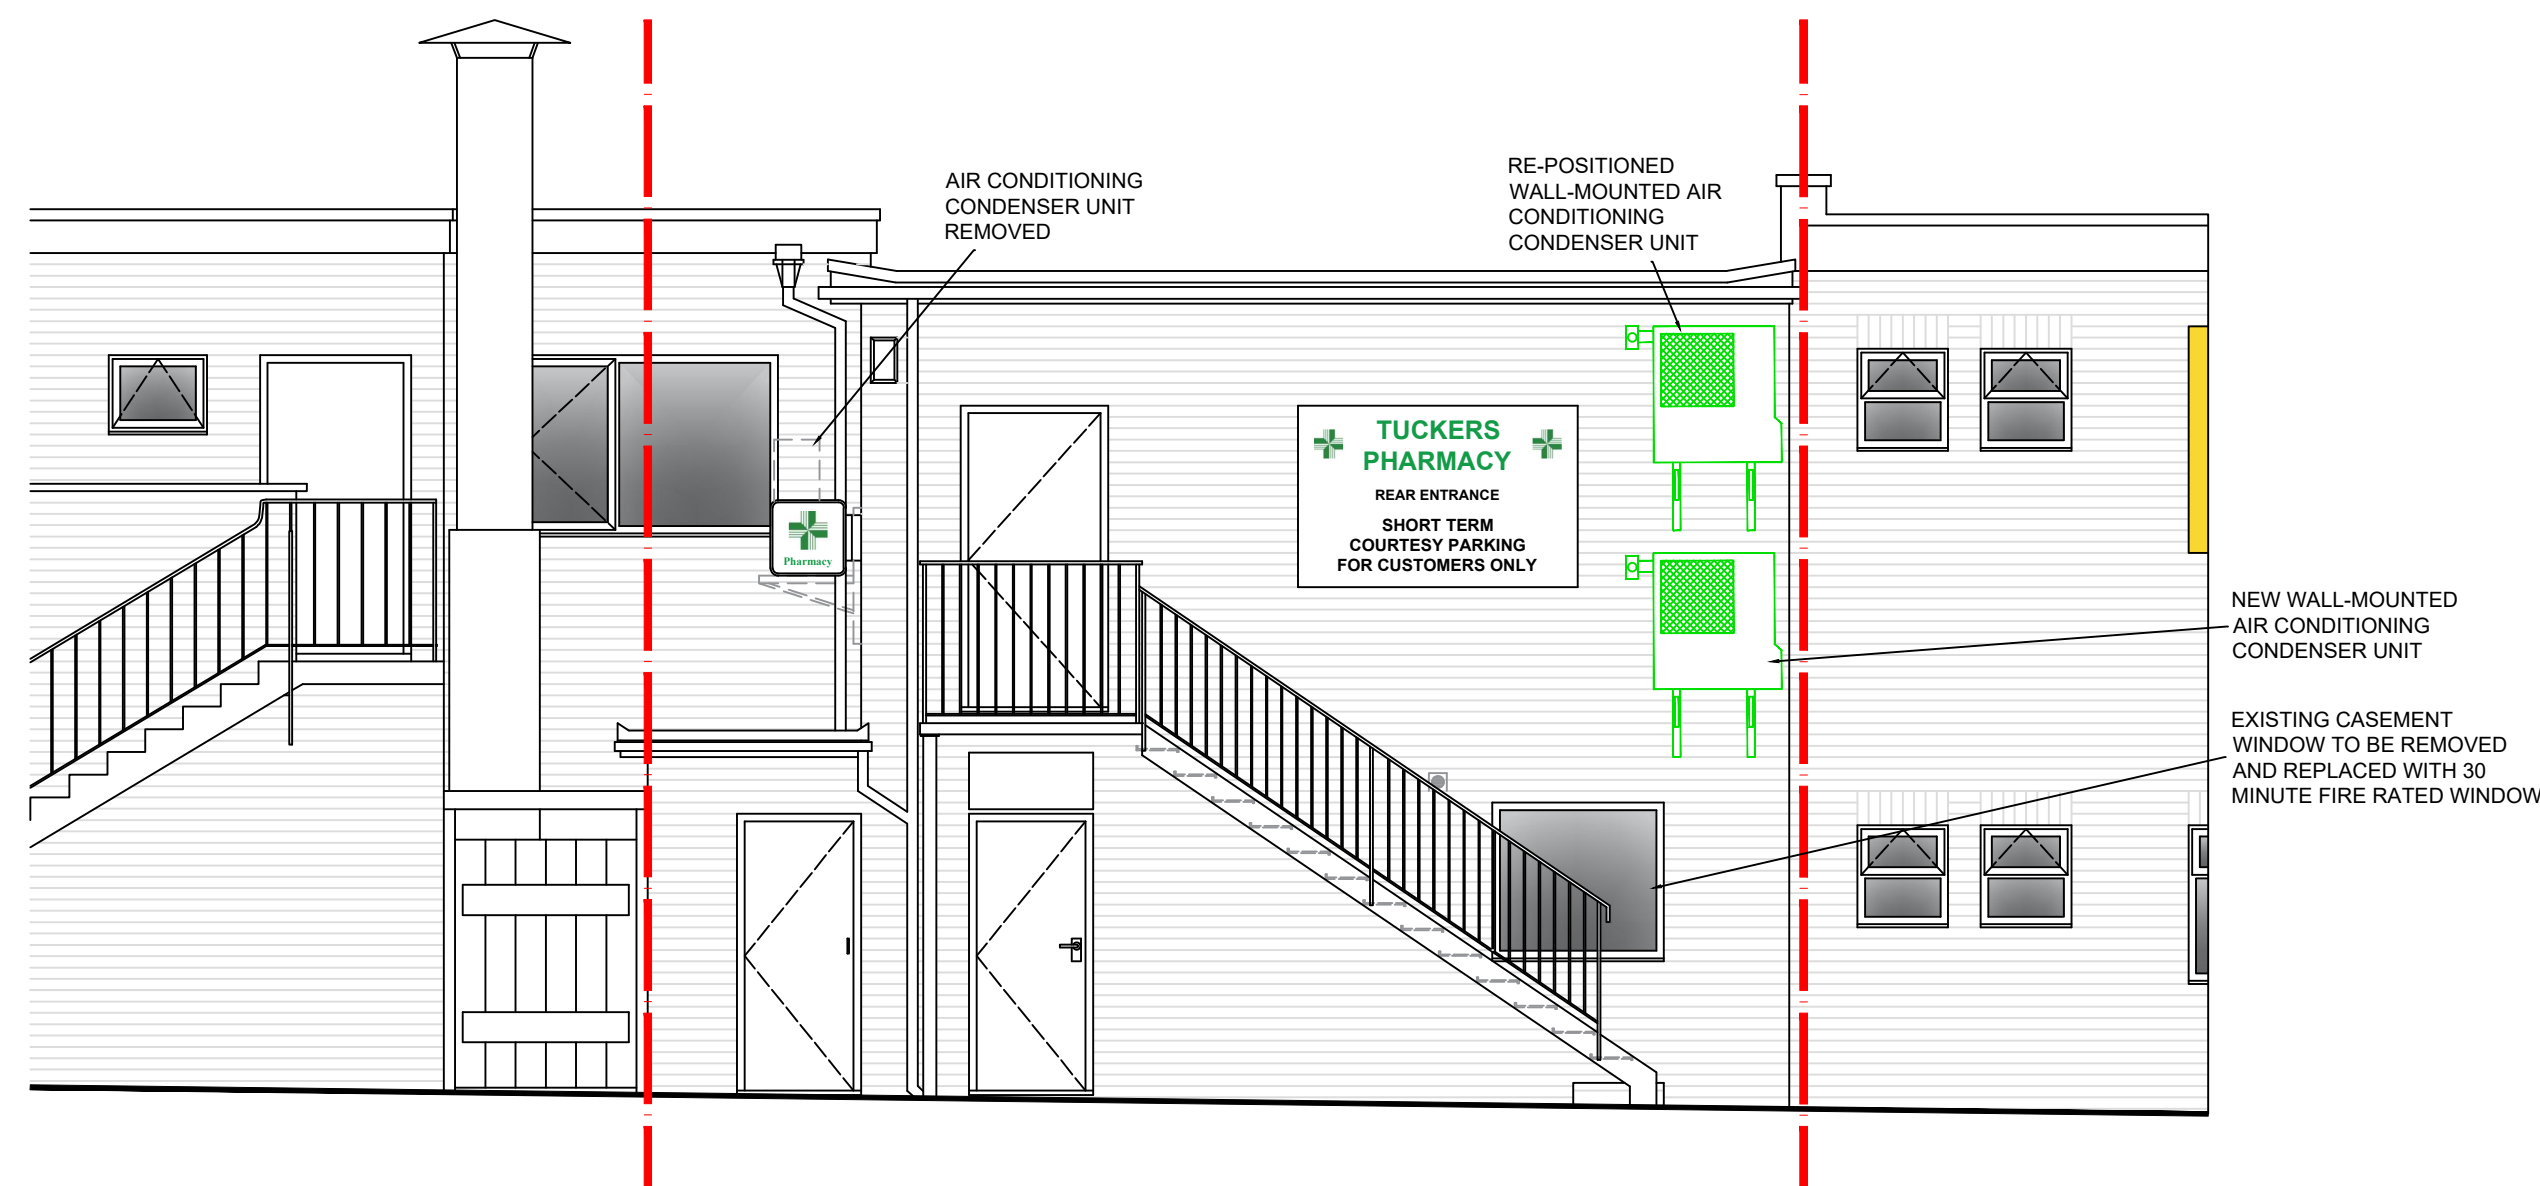

SOUTH EAST ELEVATION - AS PROPOSED - 1-50



NORTH WEST ELEVATION - AS PROPOSED - 1-50

DO NOT SCALE EXCEPT FOR PLANNING PURPOSES

VERIFY ALL DIMENSIONS ON SITE BEFORE COMMENCING ANY WORK OR PREPARING ANY SHOP DRAWINGS.

SITES TO BE CHECKED AGAINST LAND REGISTRY PLANS AND ANY NECESSARY EASEMENTS TO BE ESTABLISHED.

ANY DISCREPANCIES, ERRORS OR OMISSIONS TO BE REPORTED TO THE CONTRACT ADMINISTRATOR FOR FURTHER INSTRUCTIONS BEFORE COMMENCEMENT OF WORKS.

ALL SCHEMES TO BE SET OUT COMPLETELY, INCLUDING BUILDINGS, ROADS, DRAINAGE AND LEVELS, PRIOR TO THE COMMENCEMENT OF WORKS.

ALL BUILDING MATERIALS, COMPONENTS AND WORKMANSHIP TO COMPLY WITH THE APPROPRIATE PUBLIC HEALTH ACTS, BUILDING REGULATIONS, BRITISH STANDARDS AND CODES OF PRACTICE, AND THE APPROPRIATE MANUFACTURERS' RECOMMENDATIONS.

FOR ALL SPECIALIST WORK SEE RELEVANT DRAWINGS

ALL MEASUREMENTS IN MILLIMETRES

A	Proposed new window to south west elevation removed; existing window to north west to be replaced with 30 minute fire rated window	04/06/19 MDW
---	--	--------------

REV.	DESCRIPTION	DATE
------	-------------	------

THE SURVEYORS PARTNERSHIP

Surveyors, Design and Planning Consultants

11 Priory Road, Tonbridge, Kent TN9 2AQ

Telephone: (01732) 364179
Fax: (01732) 360502
Email: thesurveyors@btconnect.com

project	PROPOSED ALTERATIONS AT TUCKERS PHARMACY 61 LONDON ROAD COWPLAIN WATERLOOVILLE HAMPSHIRE PO8 8UJ for WORTHING PHARMACIES LIMITED
---------	---

title	SOUTH EAST AND NORTH WEST EXTERNAL ELEVATIONS AS PROPOSED
-------	---

scale	drawn	date	DRAWING No	revision
1:50 @ A1	MDW	10/04/19	SP1493:17	A

SCALE : 1:50

0.m 1.m 2.m 3.m 4.m 5.m 6.m 7.m 8.m 9.m 10.m metres