




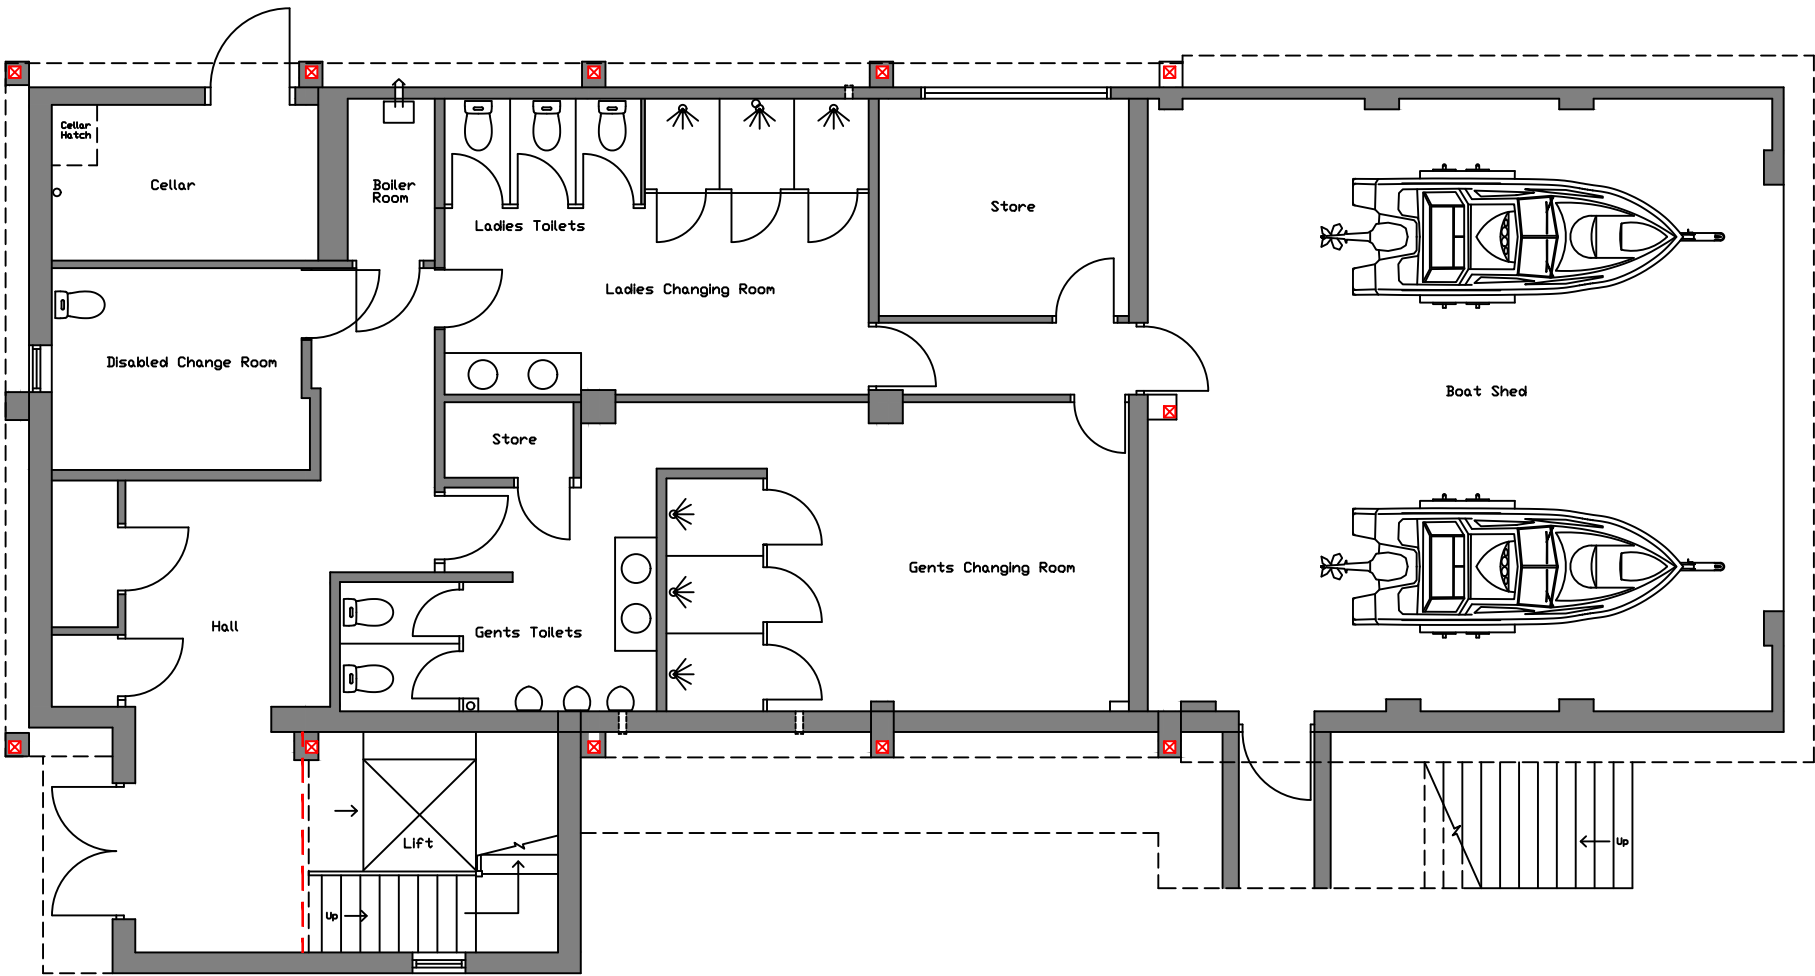


EXISTING GROUND FLOOR PLAN

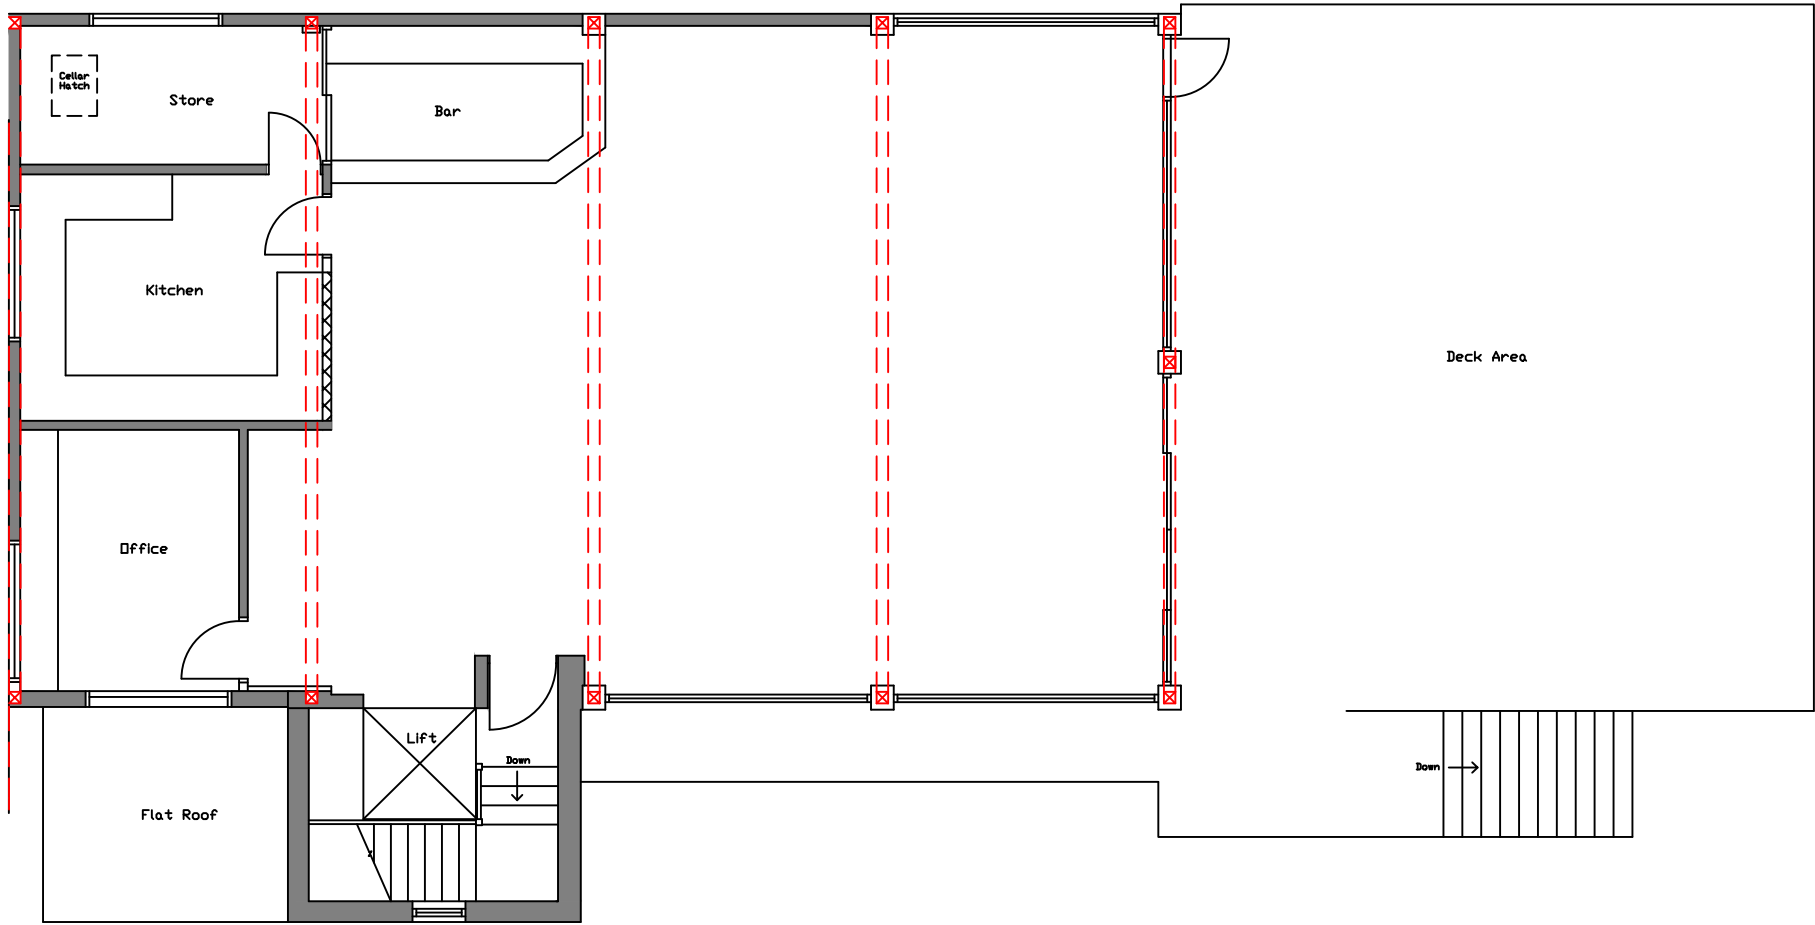


EXISTING FIRST FLOOR PLAN

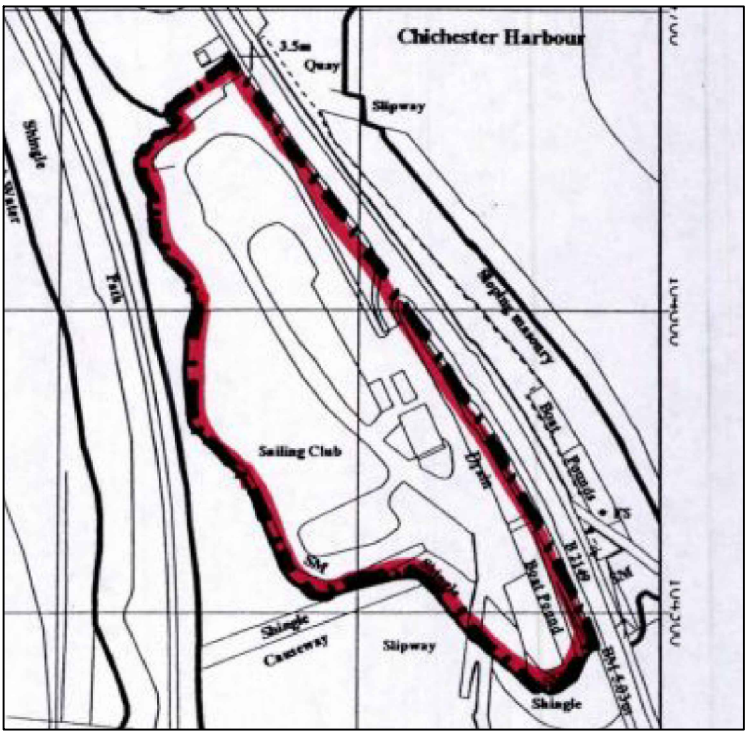


LOCATION PLAN 1:2500

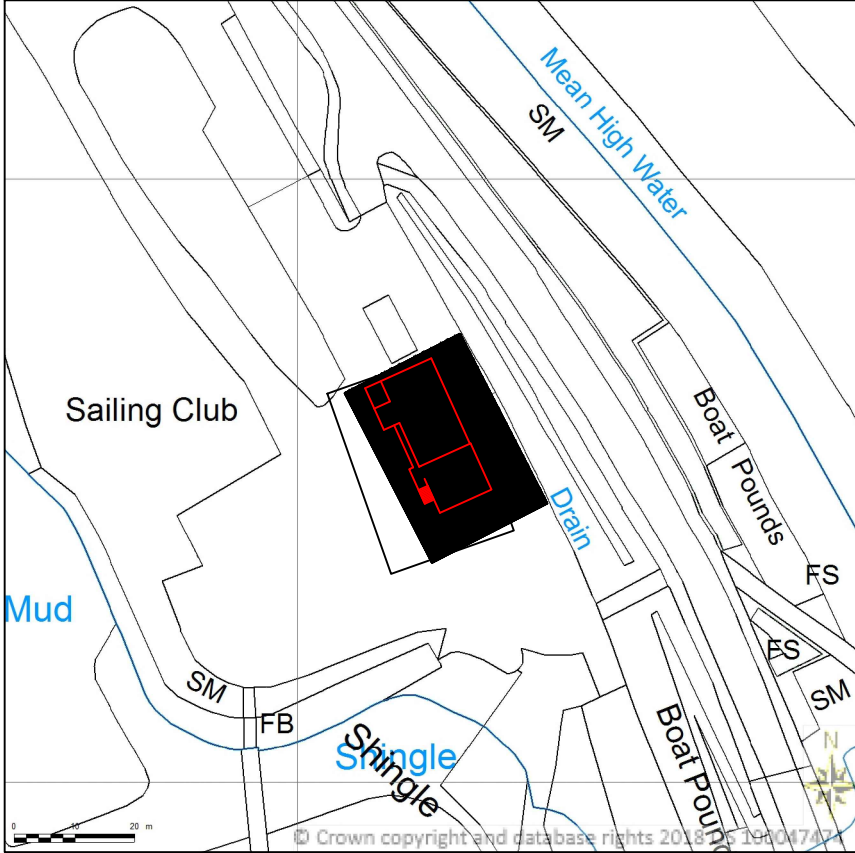

BLOCK PLAN 1:1250

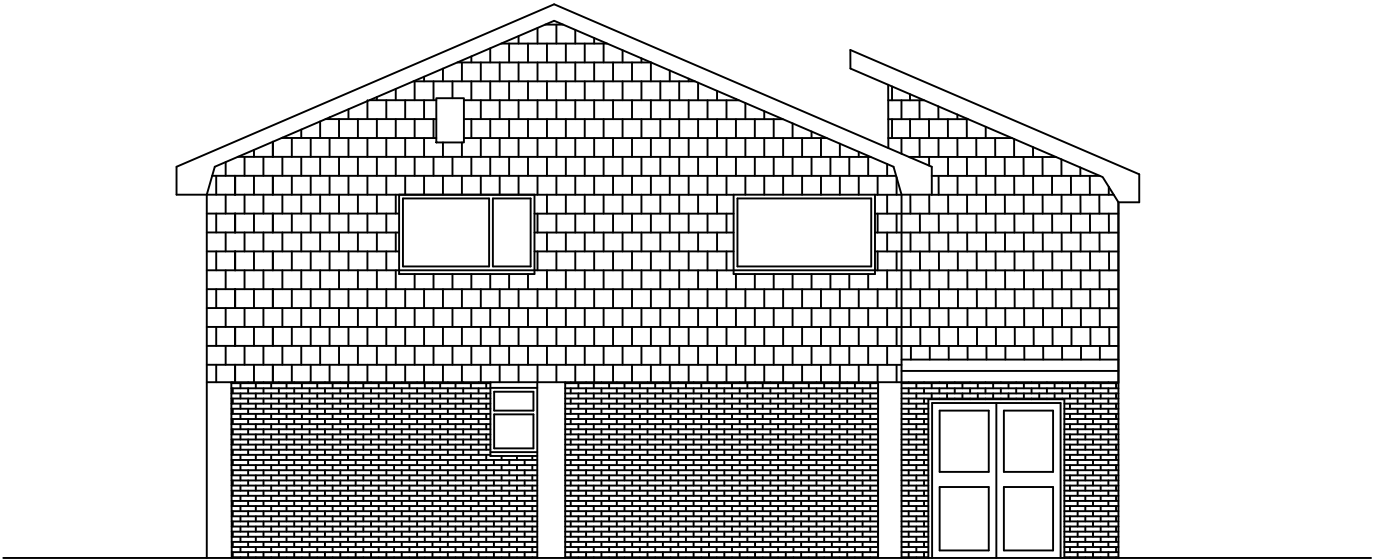


NORTH ELEVATION

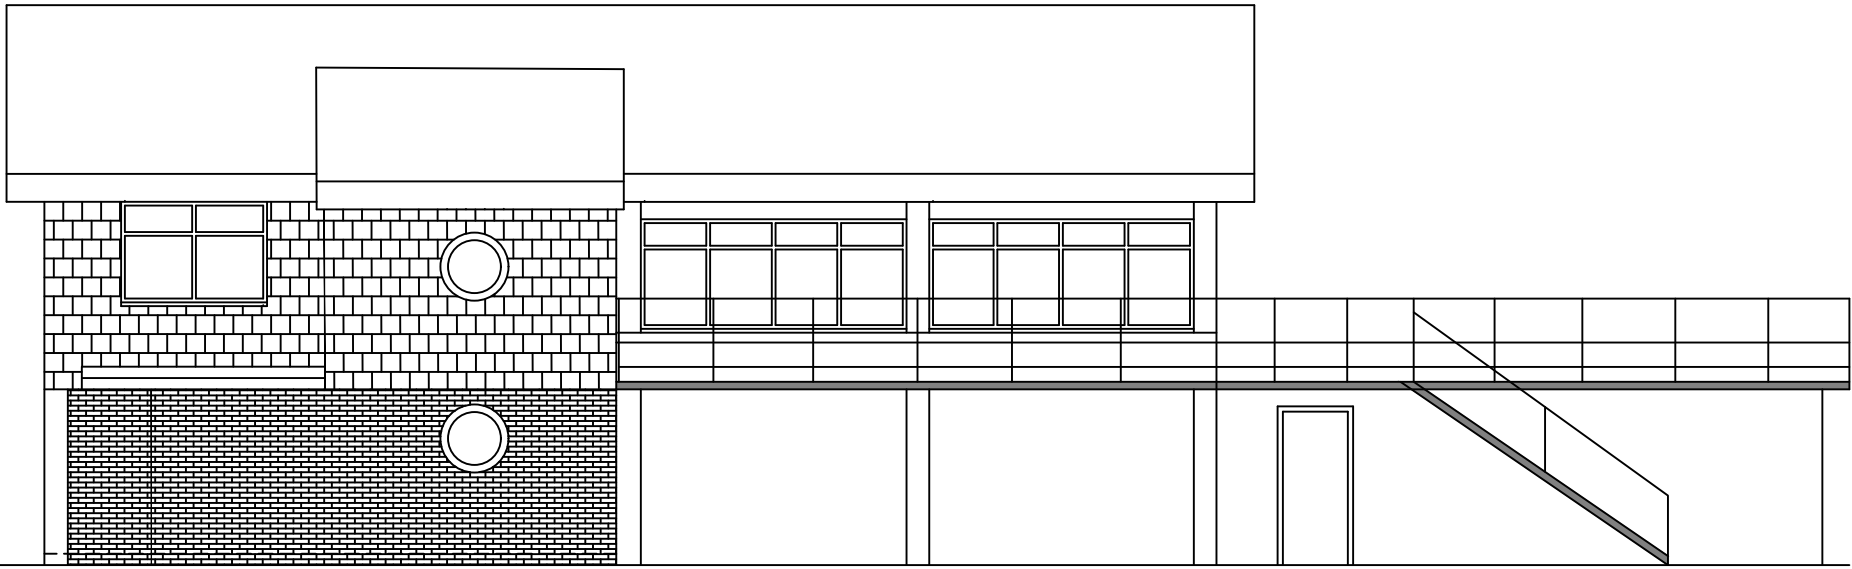

WEST ELEVATION



EXISTING PHOTO

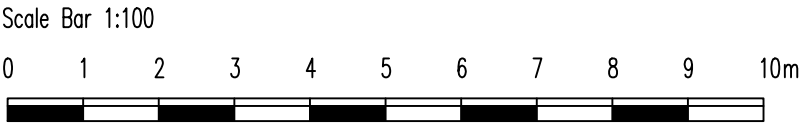

Address: Proposed First Floor extension to Langstone Sailing Club Langstone Road Havant PO9 1RD	
Drawing Title: Existing Plan & Elevations	
Drawing Number Planning001	Scale: 1:100 @ A2
Date: Dec 2018	Rev: