

NOTES:

Dimensions to be checked on site before commencing work. Any discrepancies shall be reported to the architect immediately.

Do not scale from these drawings except for planning purposes. Use figured dimensions only.


Where applicable this drawing is to be read in conjunction with other consultants' drawings.

Ordnance Survey, (c) Crown Copyright 2018.
All rights reserved. Licence number 100022432




Location plan

scale 1:1250

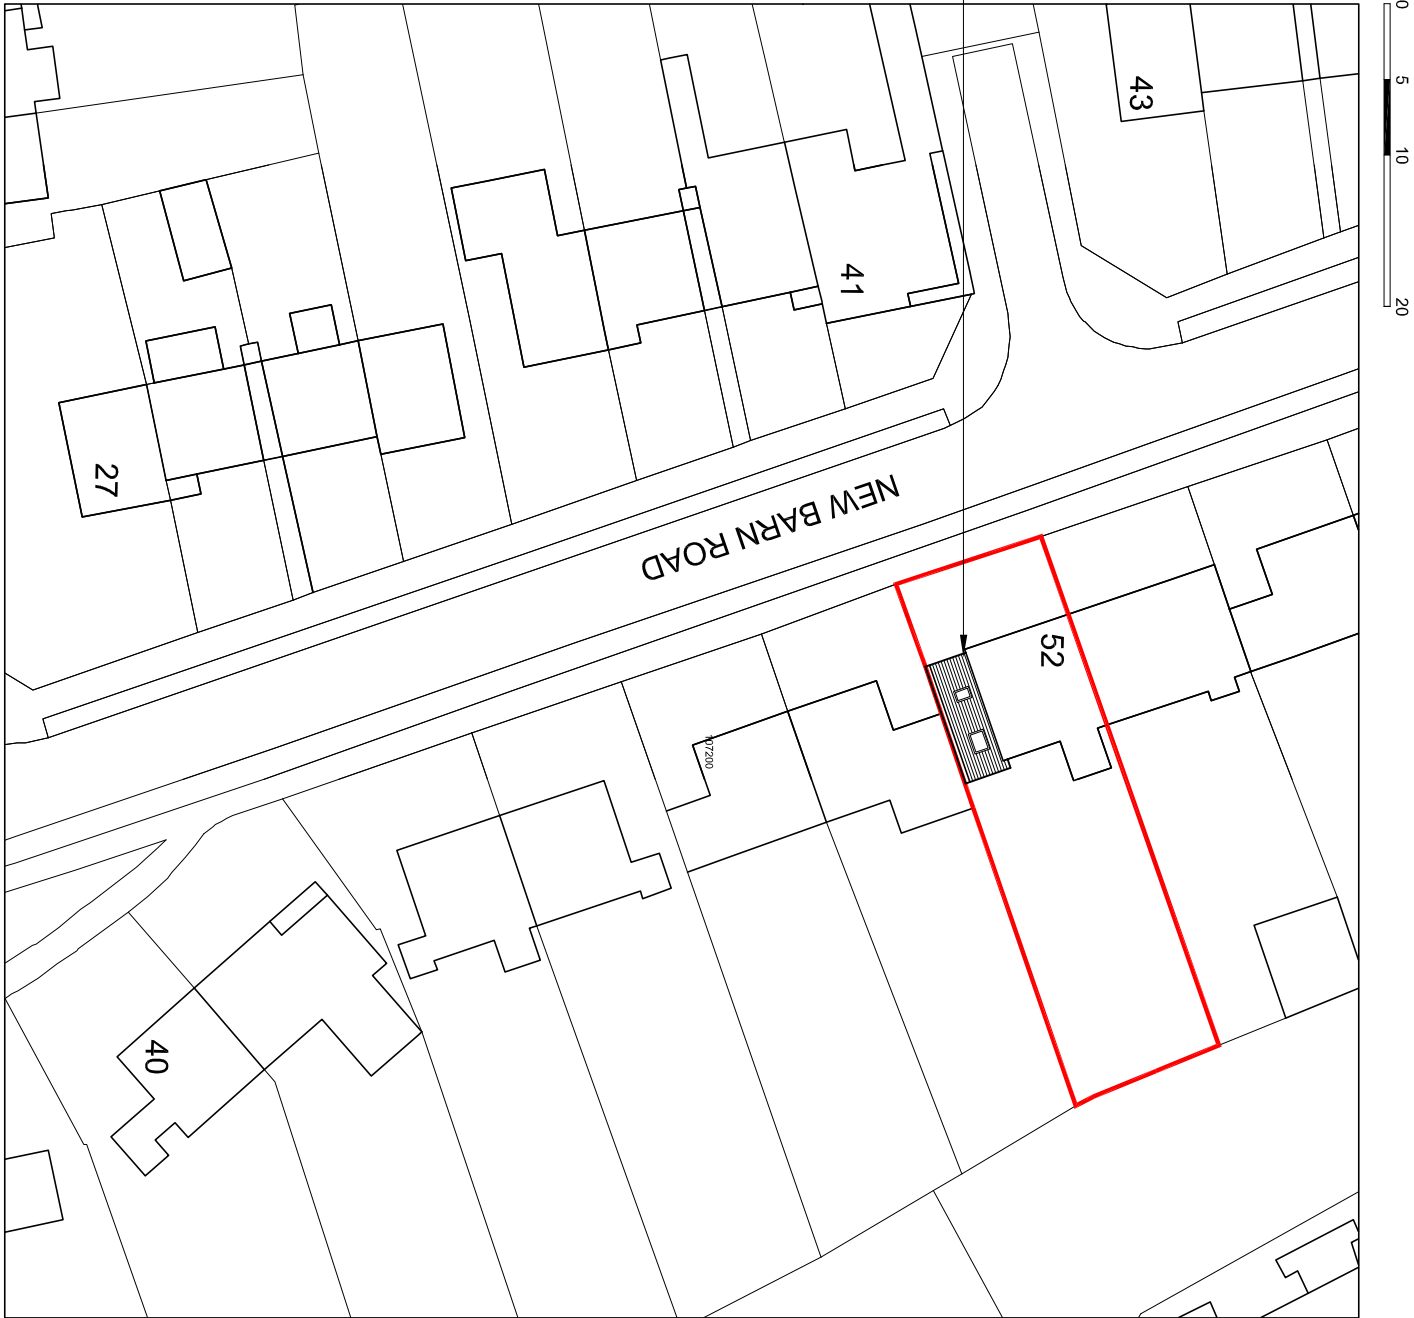

Proposed site plan

scale 1:500

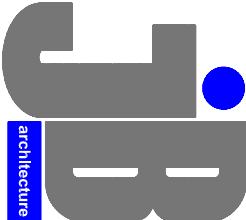

JIMMY BESSANT ARCHITECTURE
TEL: 01243 373620 M: 07769904282
E: jimmy@jb-architecture.co.uk
Web: www.jb-architecture.co.uk

For
MR & MRS BROWN
Project
**PROPOSED EXTENSION
AT 52 NEW BARN ROAD
BEDHAMPTON
PO9 3PY**

Title
SITE PLAN & LOCATION PLAN

Date	Drawn	Scale	Checked
AUG 2018	JB	As shown @ A3	-
Job Number	Drawing Number	Revision	
PL206/18	401		