




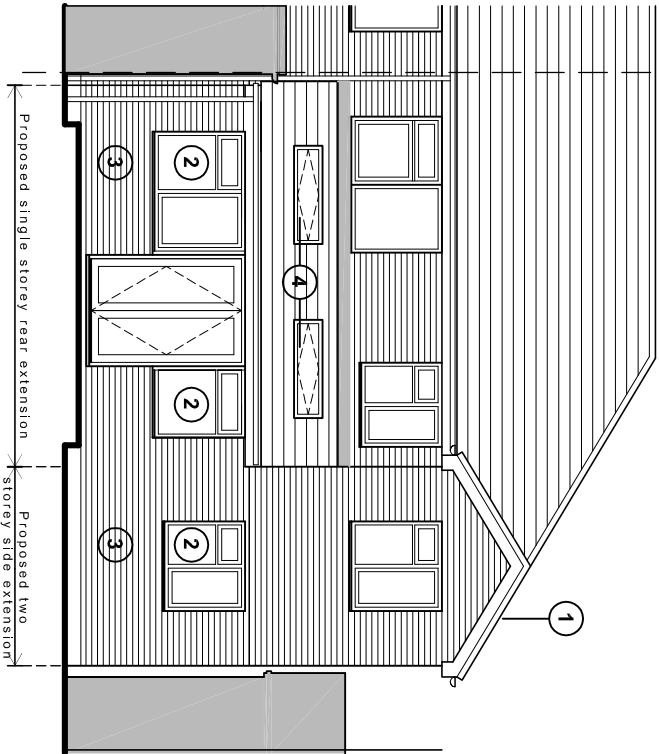

East (rear) elevation

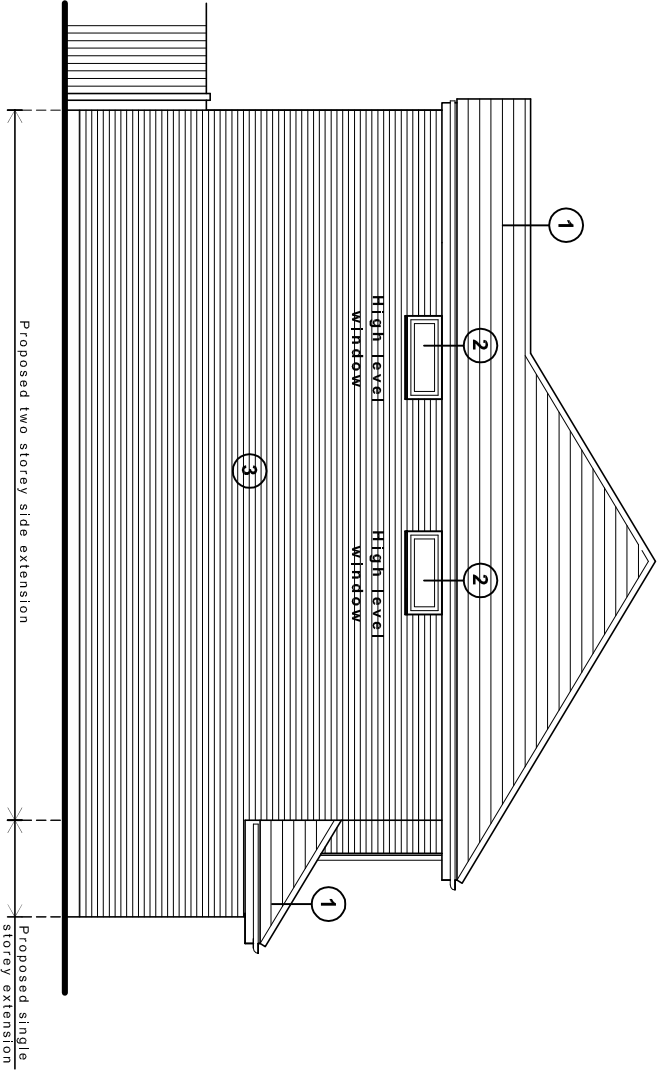

North (side) elevation

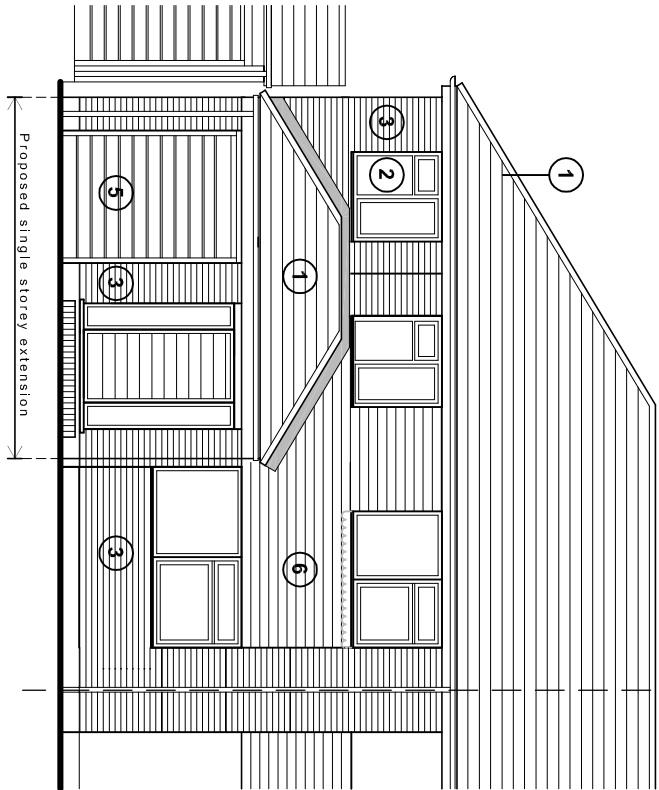

West (front) elevation

Existing walls

Proposed walls

Proposed steel

Proposed schedule of materials:

- 1

Concrete tile to match existing
- 2


UPVC doors/windows to match existing
- 3

Bricks to match existing
- 4


Skylight (Velux or similar product)
- 5

Metal 'up and over' garage door
- 6

Marley Eternit cladding (color TBC)

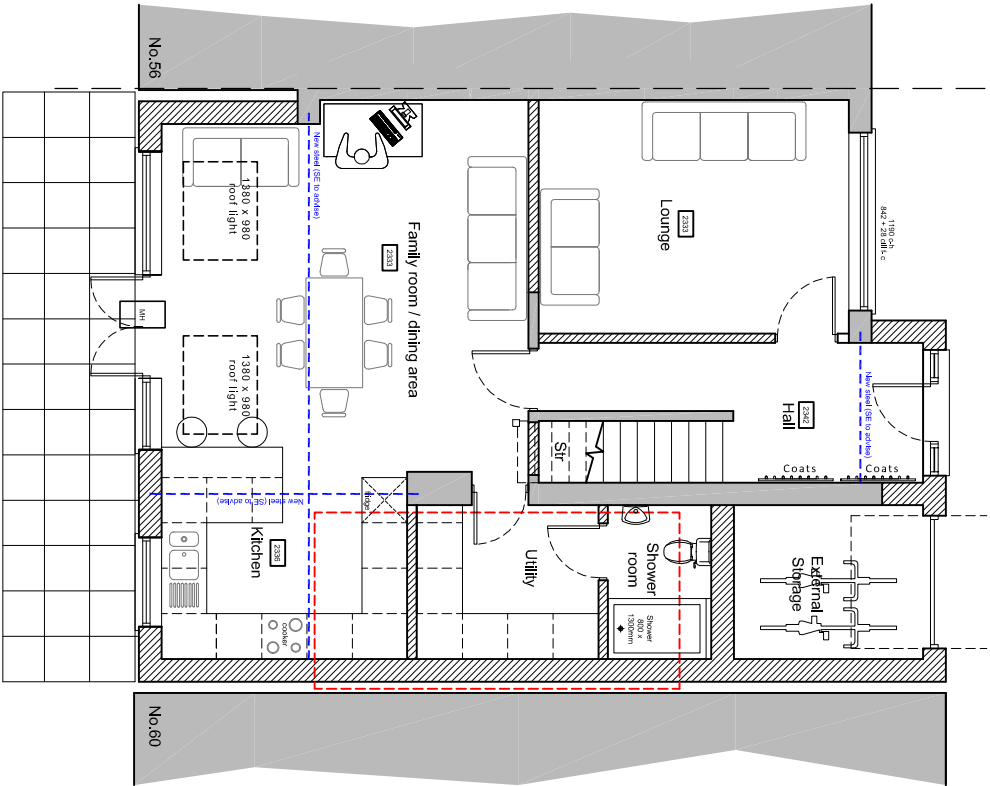


Ground floor plan

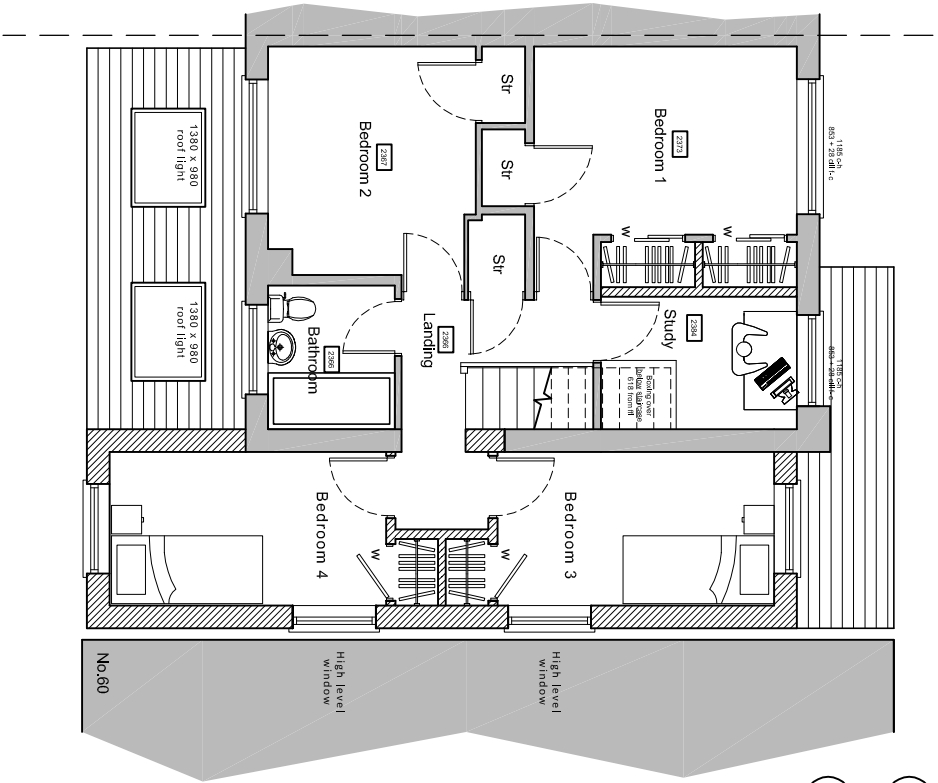


First floor plan

South (side) elevation

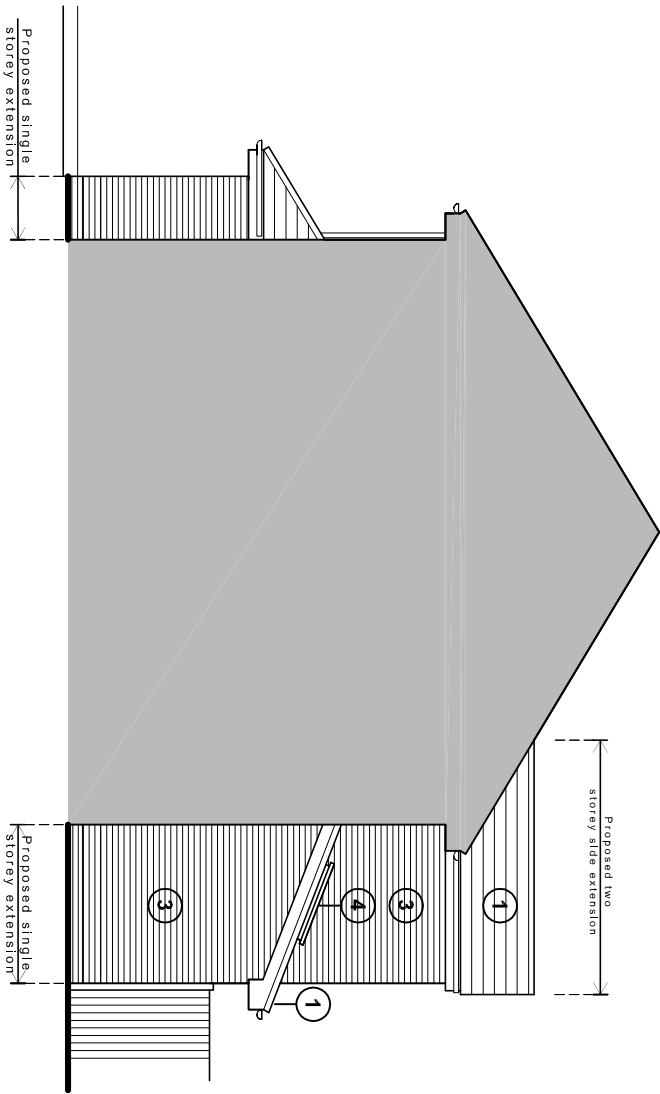

Proposed floor plans & elevations scale 1:100

 

For MR & MRS LOVE	Title PROPOSED FLOOR PLANS & ELEVATIONS	Office Tel: 01243 933732	
Project PROPOSED EXTENSION AT 58 NUTWICK ROAD, DENVILLES, HAVANT HANTS, PO9 2UJ	Date JUNE 2019	Email: admin@jb-architecturedesign.com	
	Drawn JB	Scale 1:100 @ A3	Checked .
	Job Number PL202-19	Drawing Number -02	Revision A
	Web: www.jb-architecturedesign.com		



