



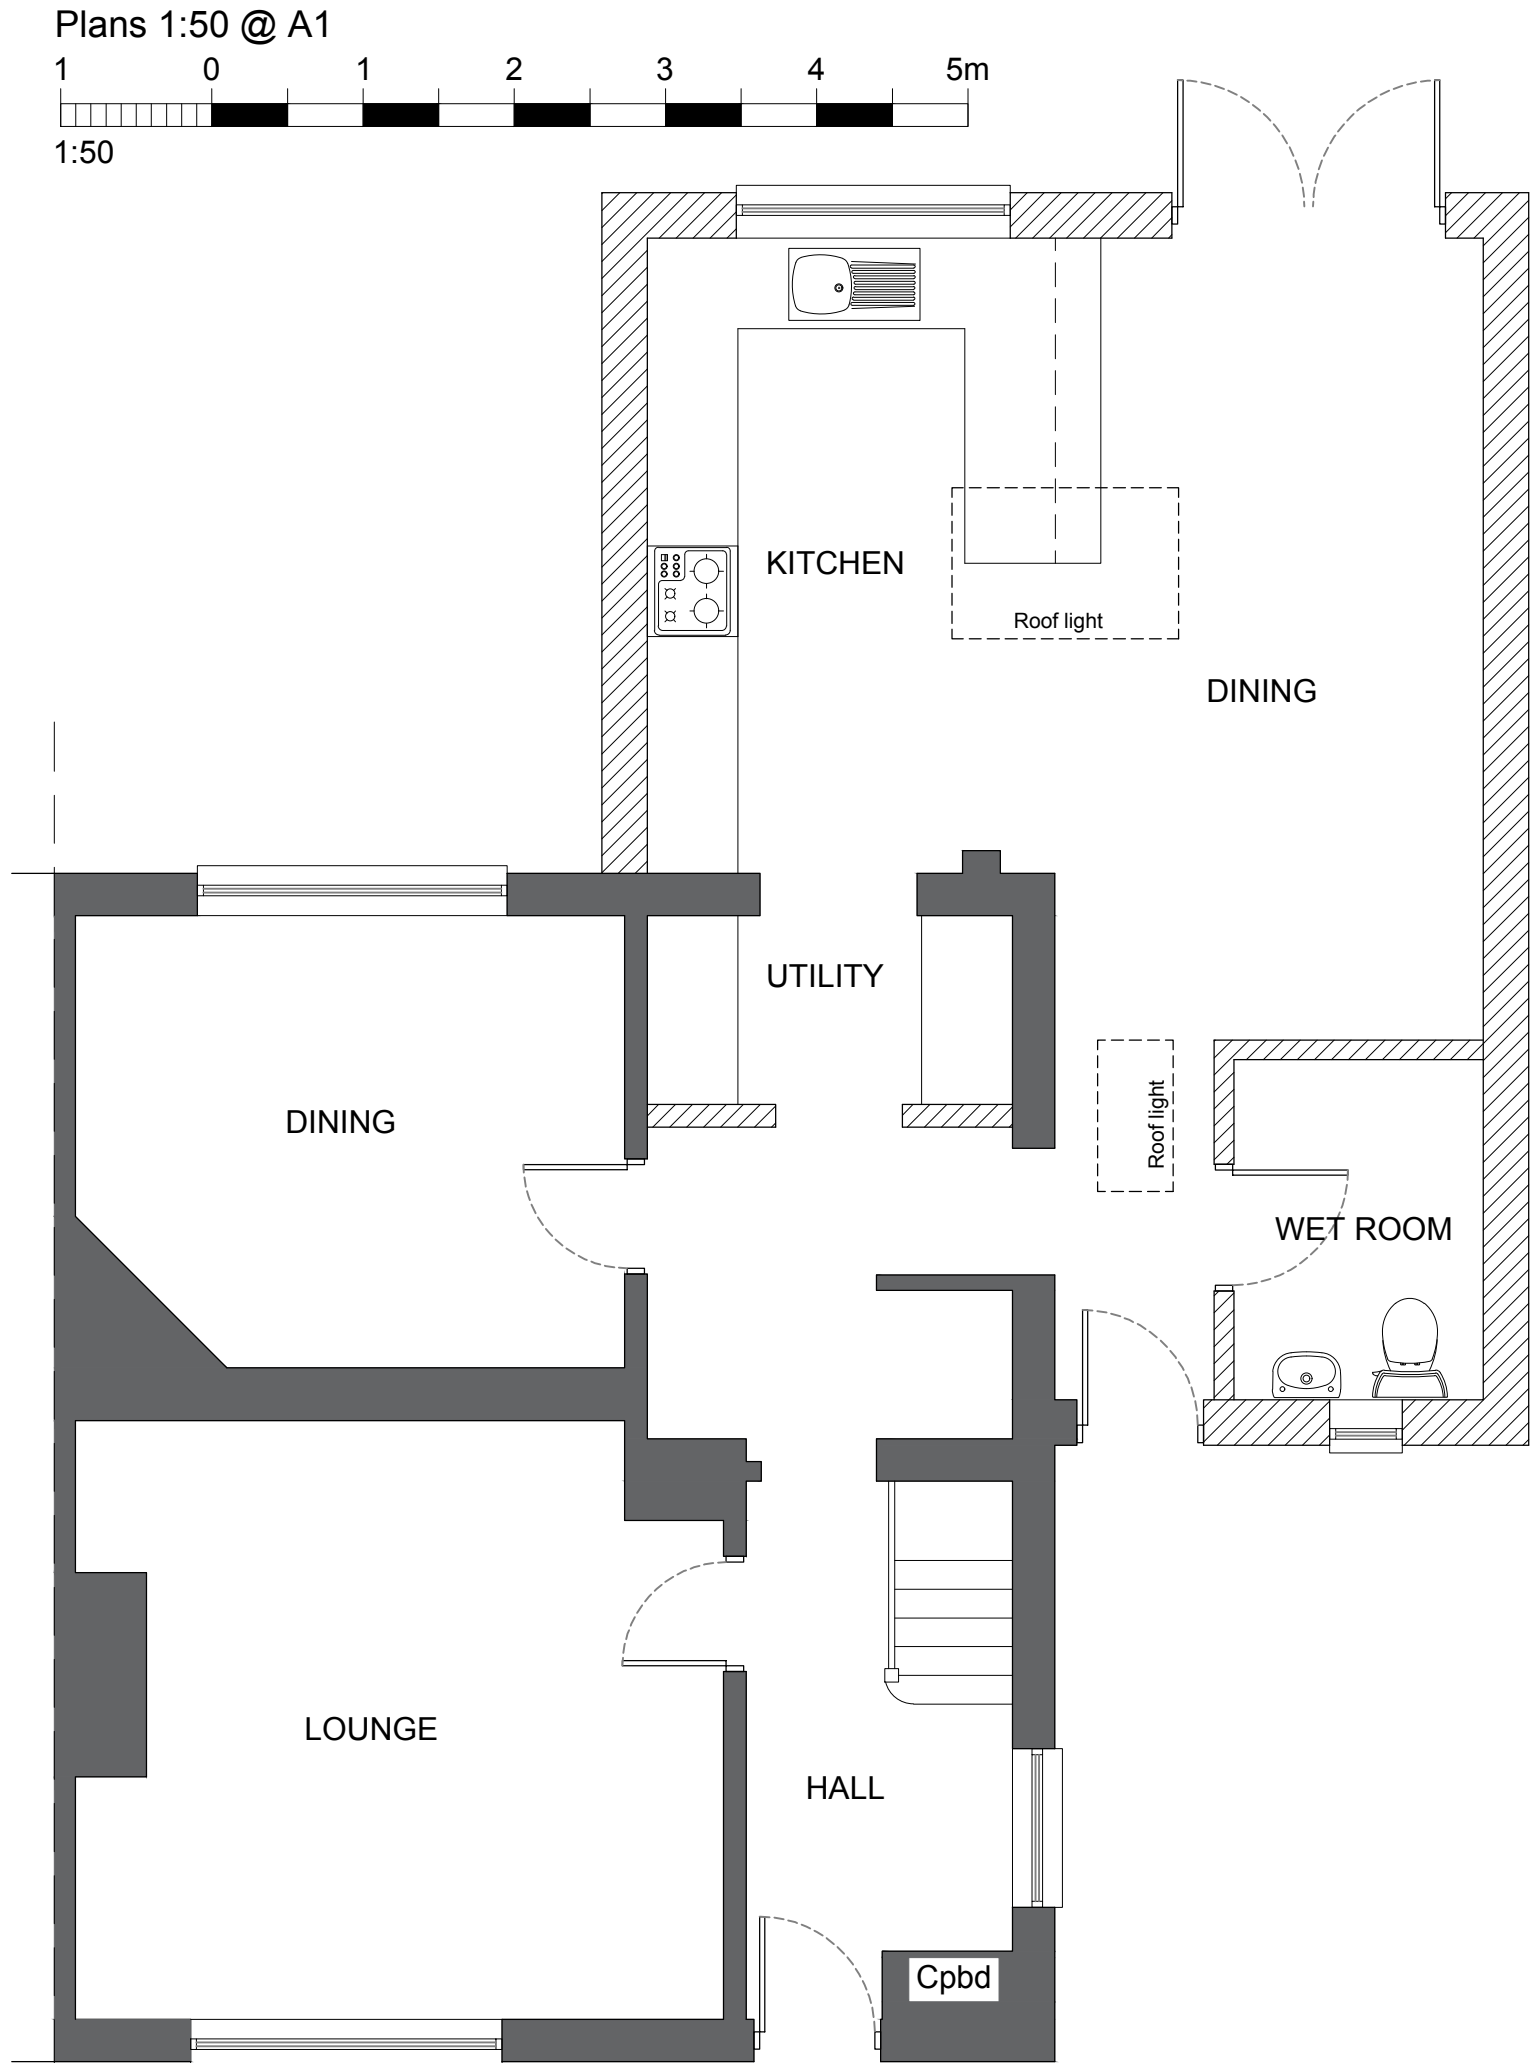

Proposed Ground Floor 1-50 (First Floor Unaffected By Works) 1-50

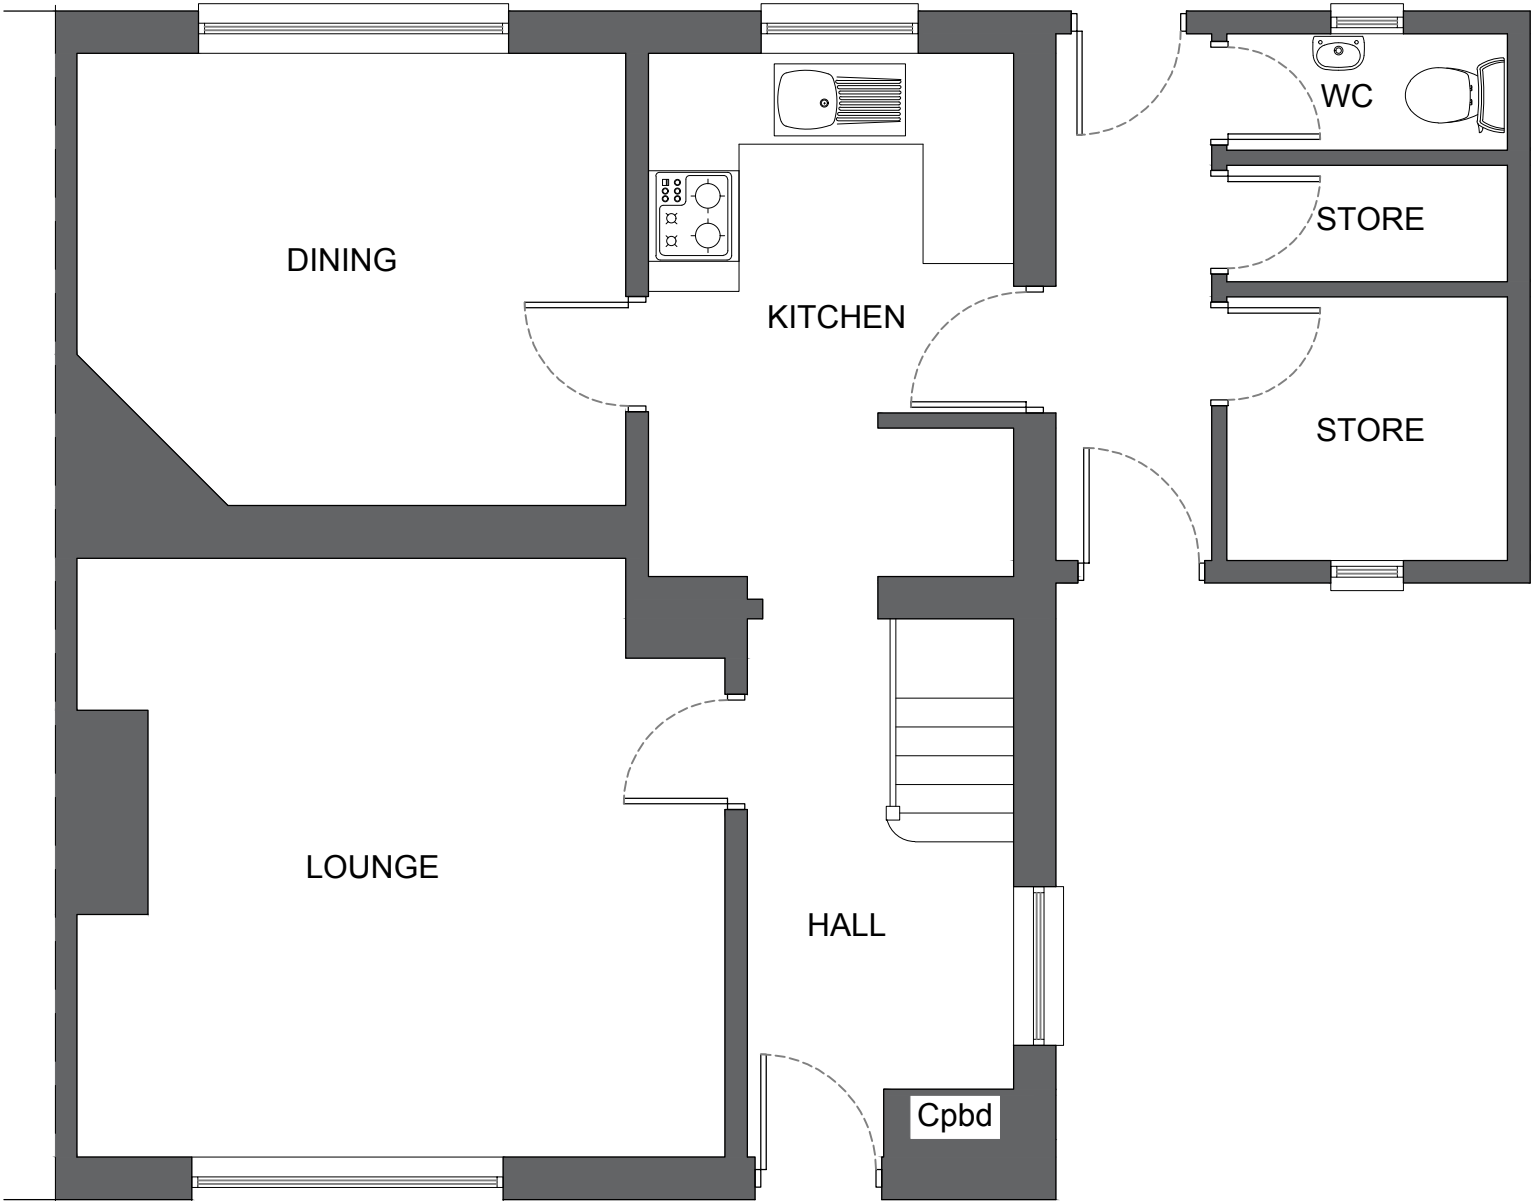


Existing Ground Floor 1-50 (First Floor Unaffected By Works) 1-50



Existing Site Plan 1-200






Proposed Site Plan 1-200

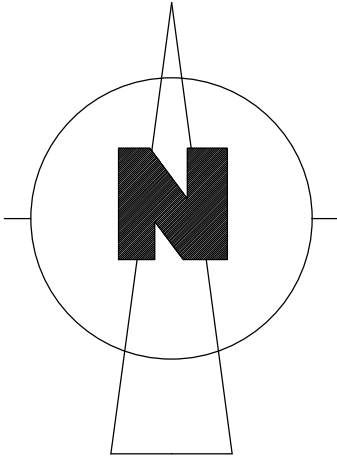




Location Plan 1-1250



Proposed Elevations 1-100

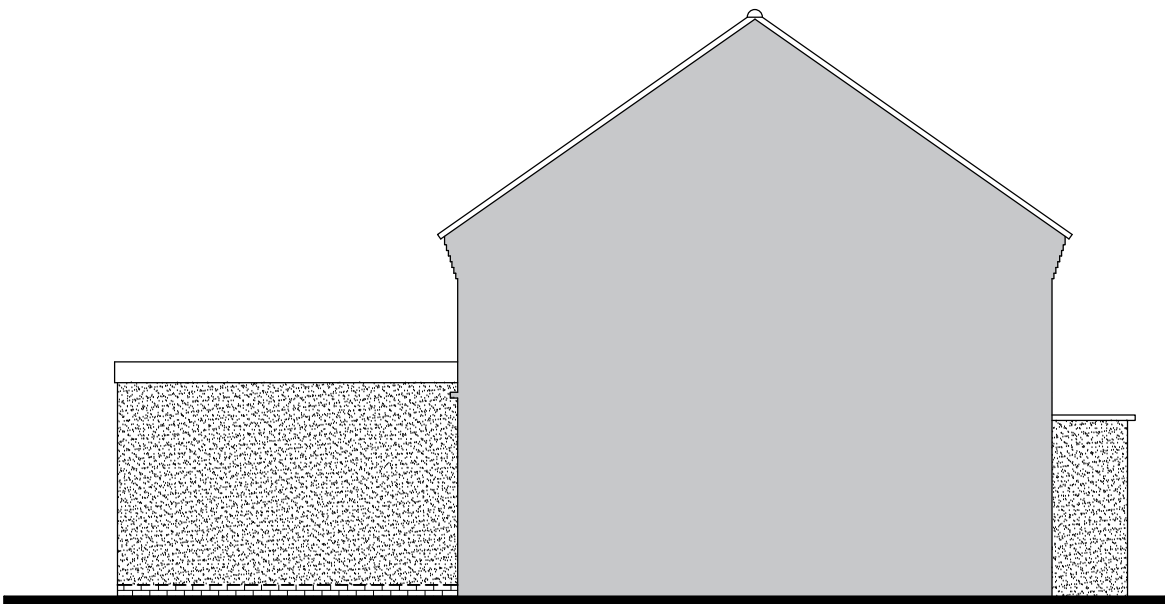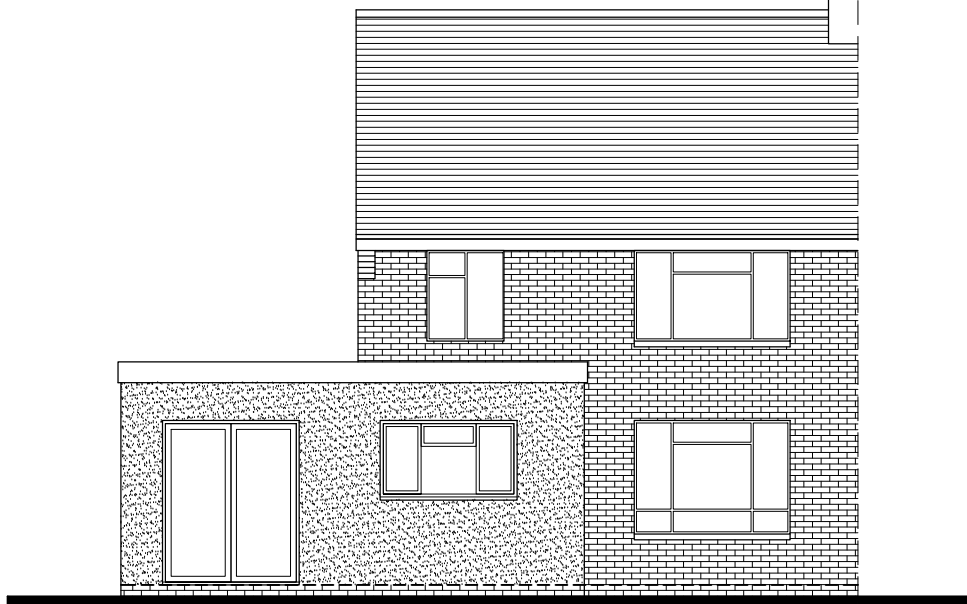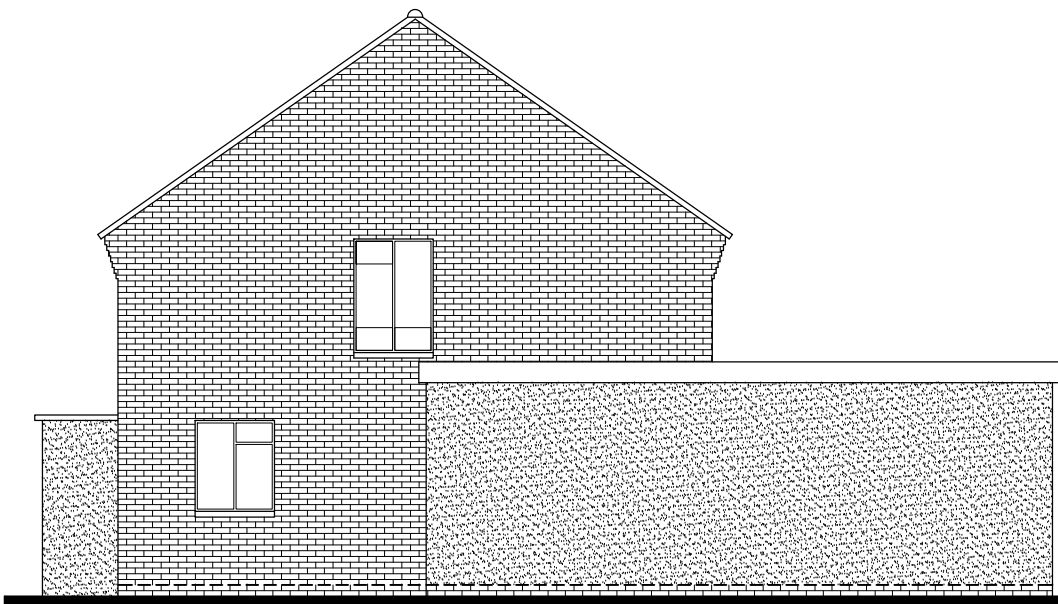

Existing Elevations 1-100

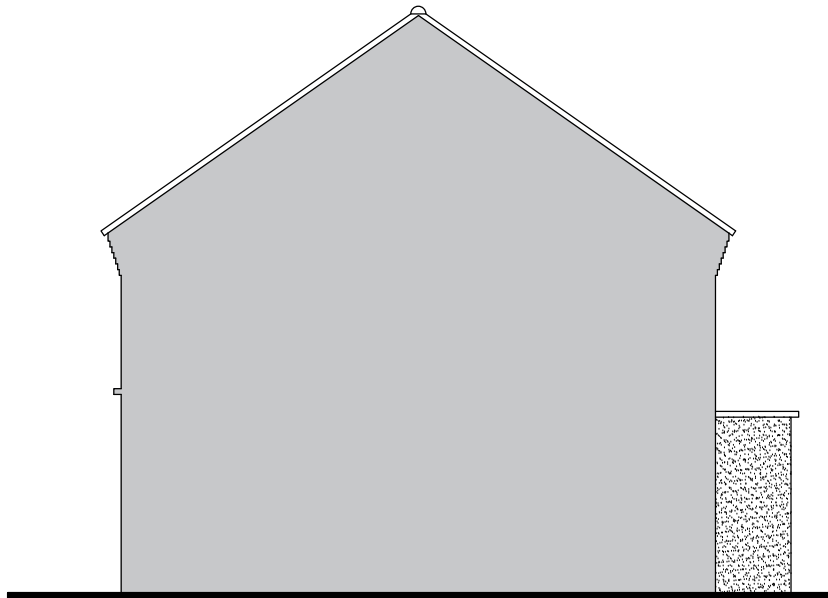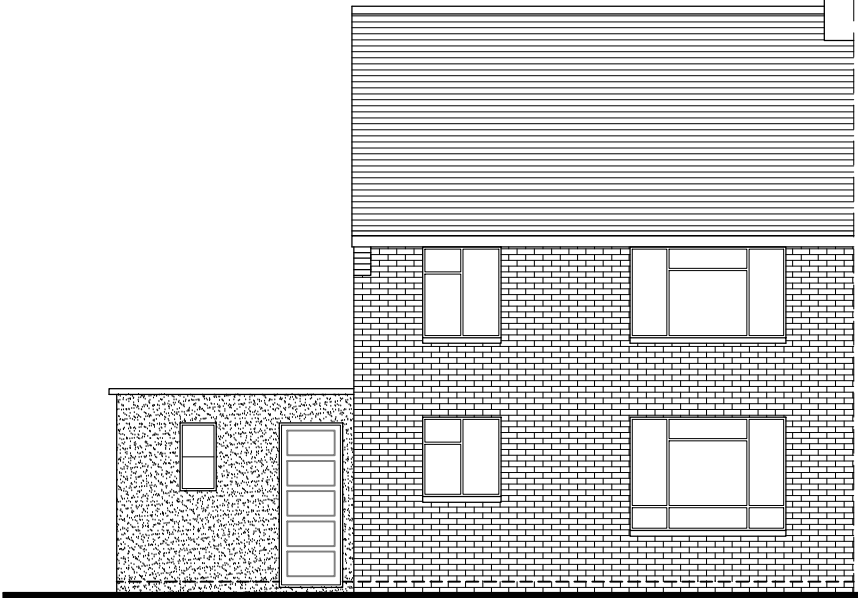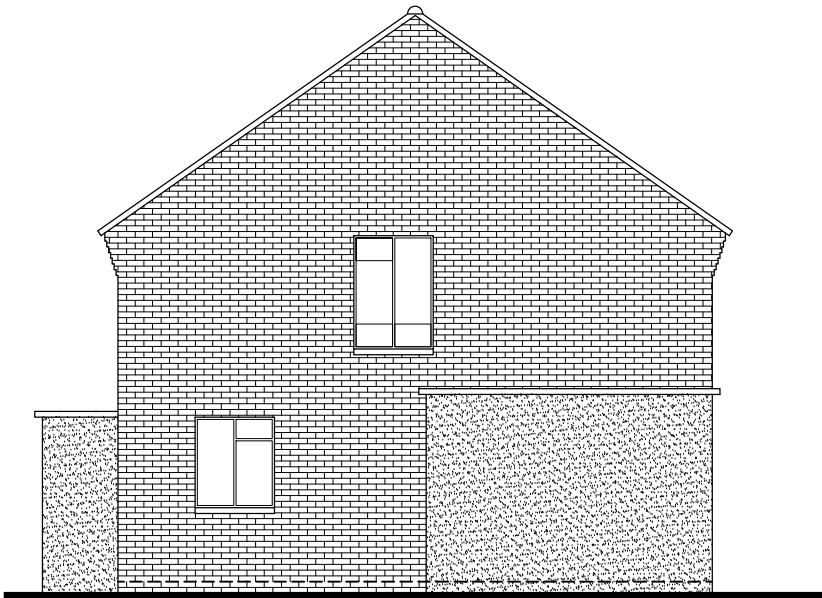

This drawing is the copyright of D.M.ADAMS DESIGN.
no copies in whole or part thereof may be taken without prior consent.

D.M.ADAMS DESIGN
1 Chapel Road,
Swanmore,
Southampton,
Hampshire.
SO32 2QA
Tel: 07714 058475 E-mail: dean@dmades.co.uk

Job Title:

56 Forest End
Waterlooville
PO7 7AD

Description:

Planning

Scale: As shown Date: July '19 Drawing: 56FE-001