



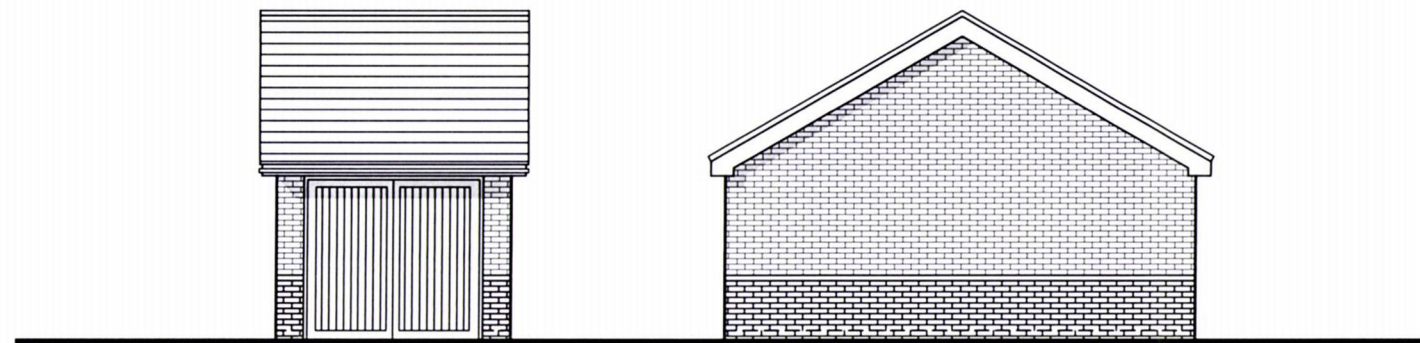


FRONT ELEVATION

SIDE ELEVATION

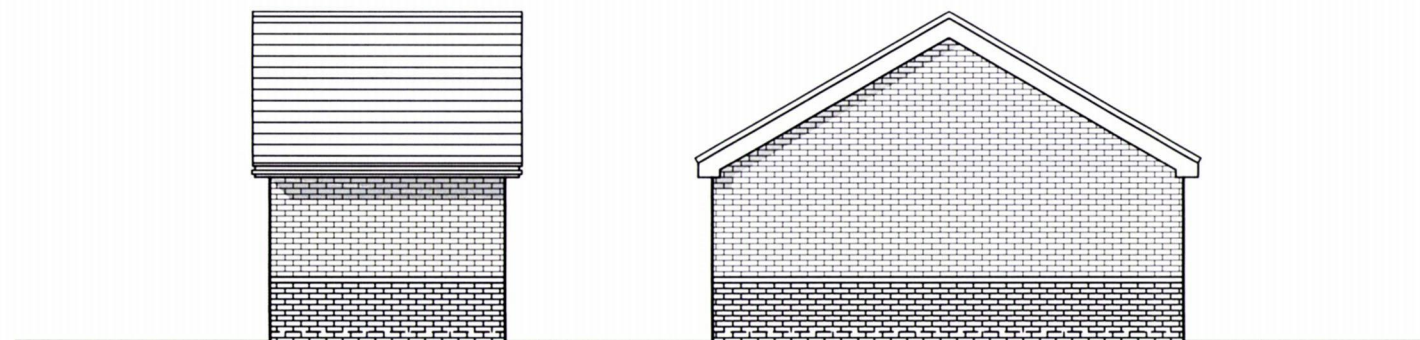


REAR ELEVATION

SIDE ELEVATION

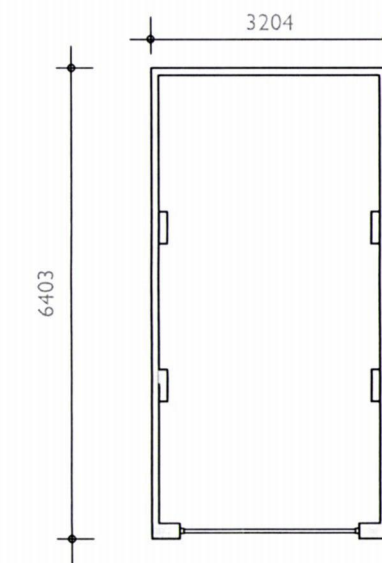

FLOOR PLAN

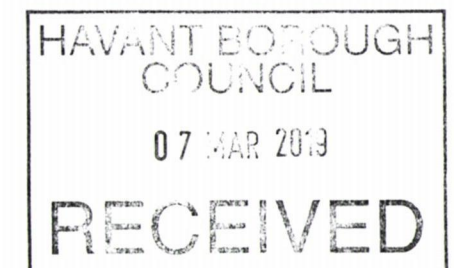

Project: HAVANT ROAD,
EMSWORTH

Title: GARAGES
ELEVATIONS & FLOOR PLANS

Drawn by: RKDB Checked by: MAH

Scale @ A3:

Scale 1:100

Date: OCTOBER 2017

Rev	Date	Drawn	Checked

Dwg No: CB_I5_I05_GAR_E04 Rev:

Client:

BARRATT
HOMES

