
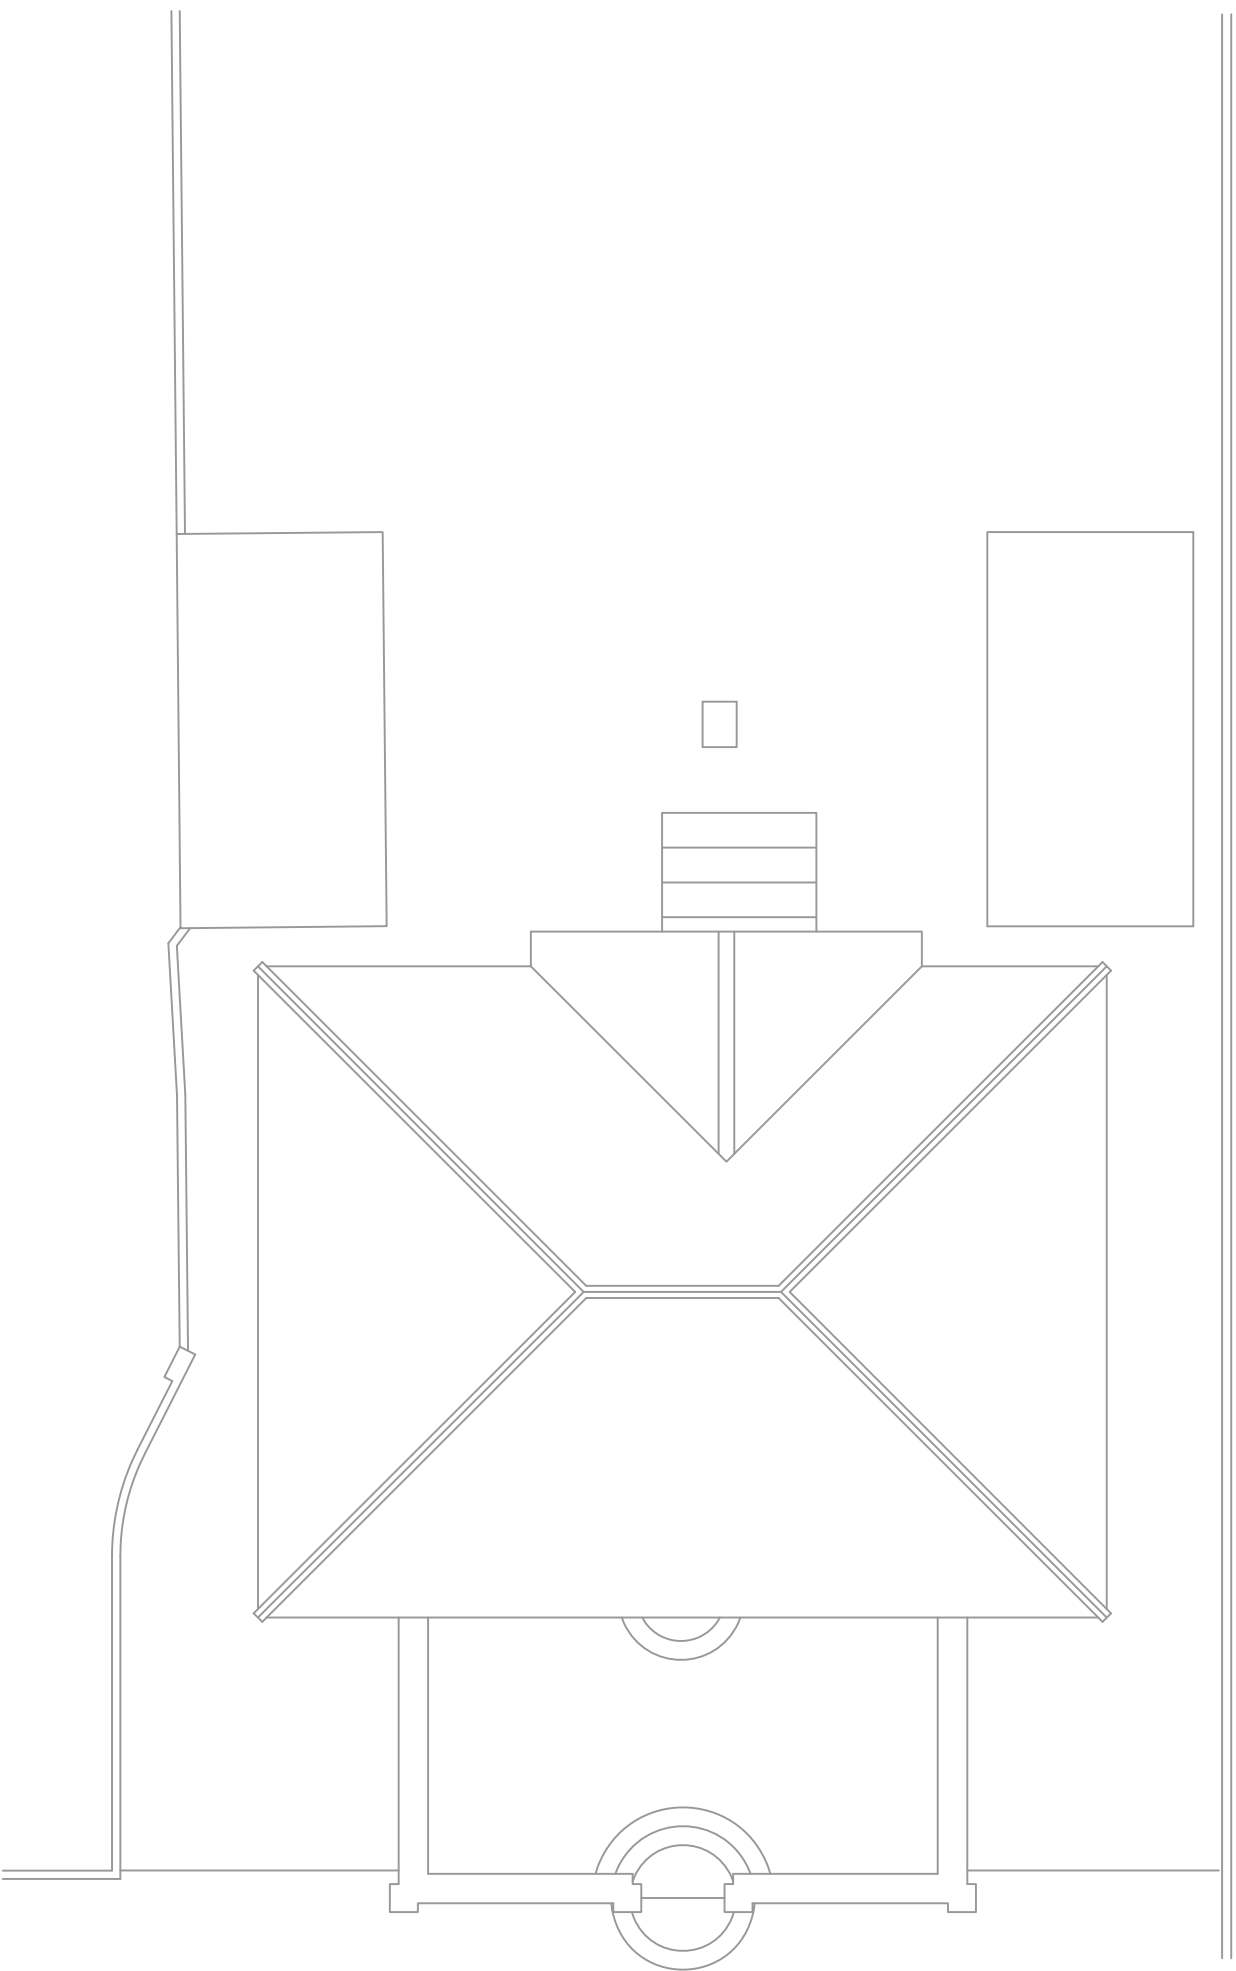


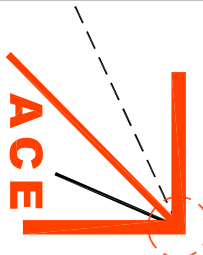

|                                                                                               |  |   |                         |
|-----------------------------------------------------------------------------------------------|--|---|-------------------------|
|              |  | Architectural & Civil Engineering Design<br>143 Station Road, Liss, Hants. GU33 7AJ<br><b>Tel</b> 01730 894988<br><b>e-mail:</b> enquiries@acedesigns-ltd.co.uk<br><b>www.</b> ace-designs.co.uk |                         |
| Job Title<br><b>Proposed Extensions and Alterations<br/>4 Bembridge Drive, Hayling Island</b> |  | Client<br><b>Mr &amp; Mrs Adams-Madgwick</b>   |                         |
| Drawing Title<br><b>Roof Plan<br/>as existing</b>                                             |  | Scale<br><b>1:100 @ A3</b>   | Date<br><b>Feb 2019</b> |
| Job No<br><b>190103</b>                                                                       |  | Drawn<br><b>EV</b>   | Checked<br><b>GG</b>    |
|                                                                                               |  | Drawing No<br><b>190103/03</b>   |                         |
|                                                                                               |  | Designed<br><b>GG</b>   |                         |
|                                                                                               |  | Approved   |                         |
|                                                                                               |  | Rev   |                         |