


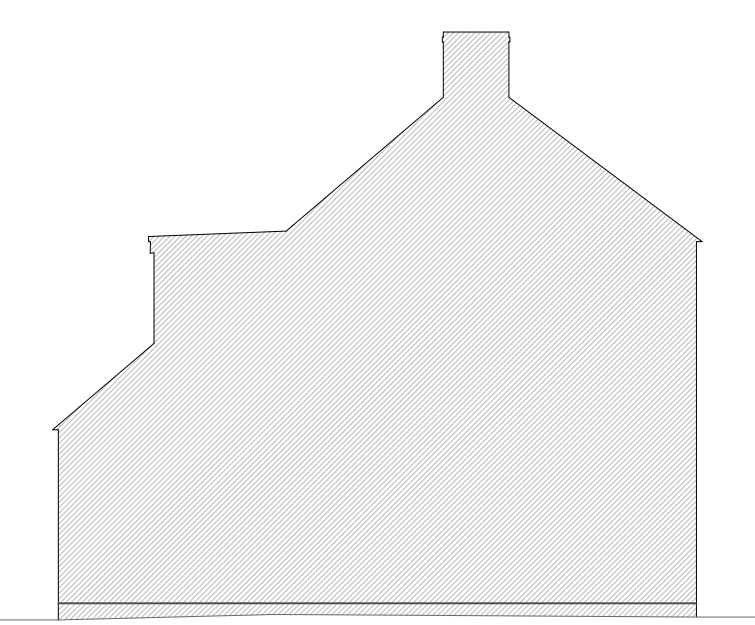

1 EXISTING SIDE ELEVATION
1:100




2 EXISTING FRONT ELEVATION
1:100




3 EXISTING SIDE ELEVATION
1:100




4 EXISTING REAR ELEVATION
1:100

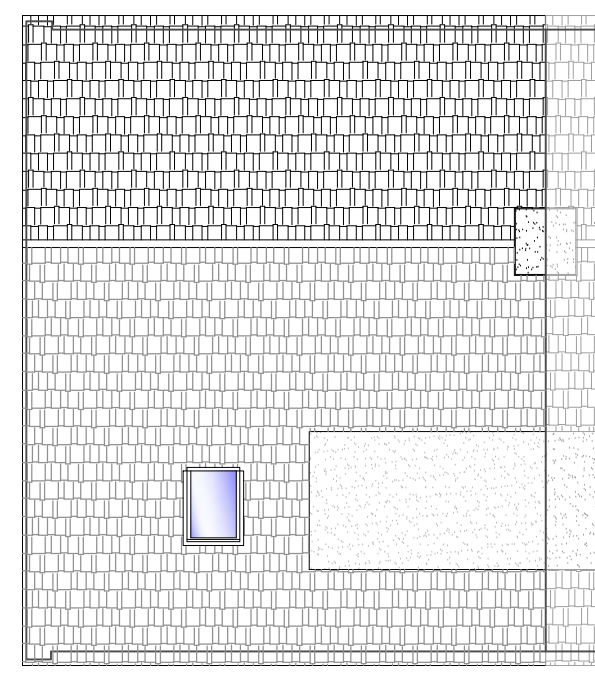


5 EXISTING ROOF PLAN
1:100

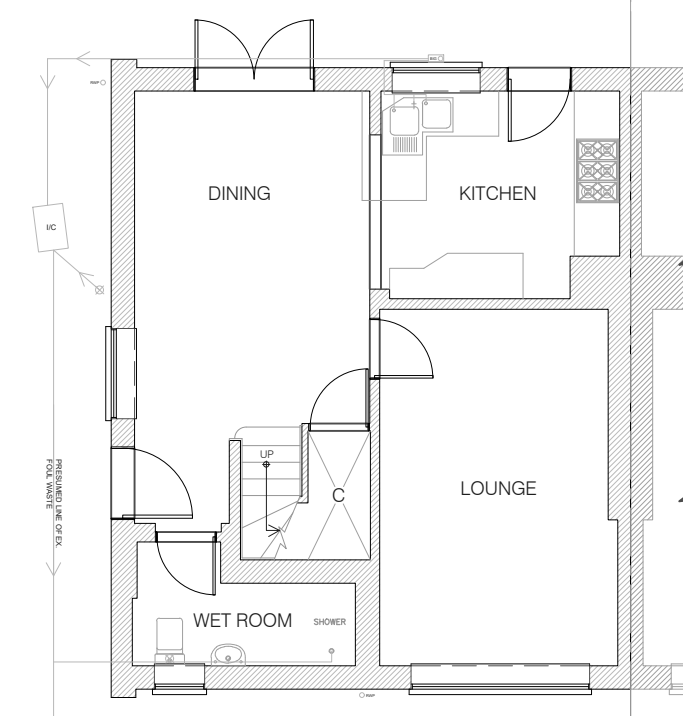


6 EXISTING GRD FLOOR PLAN
1:50

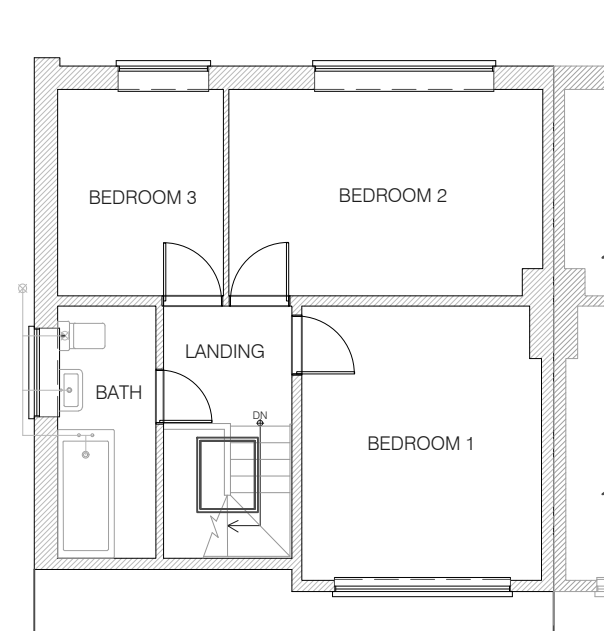


7 EXISTING FIRST FLOOR PLAN
1:50

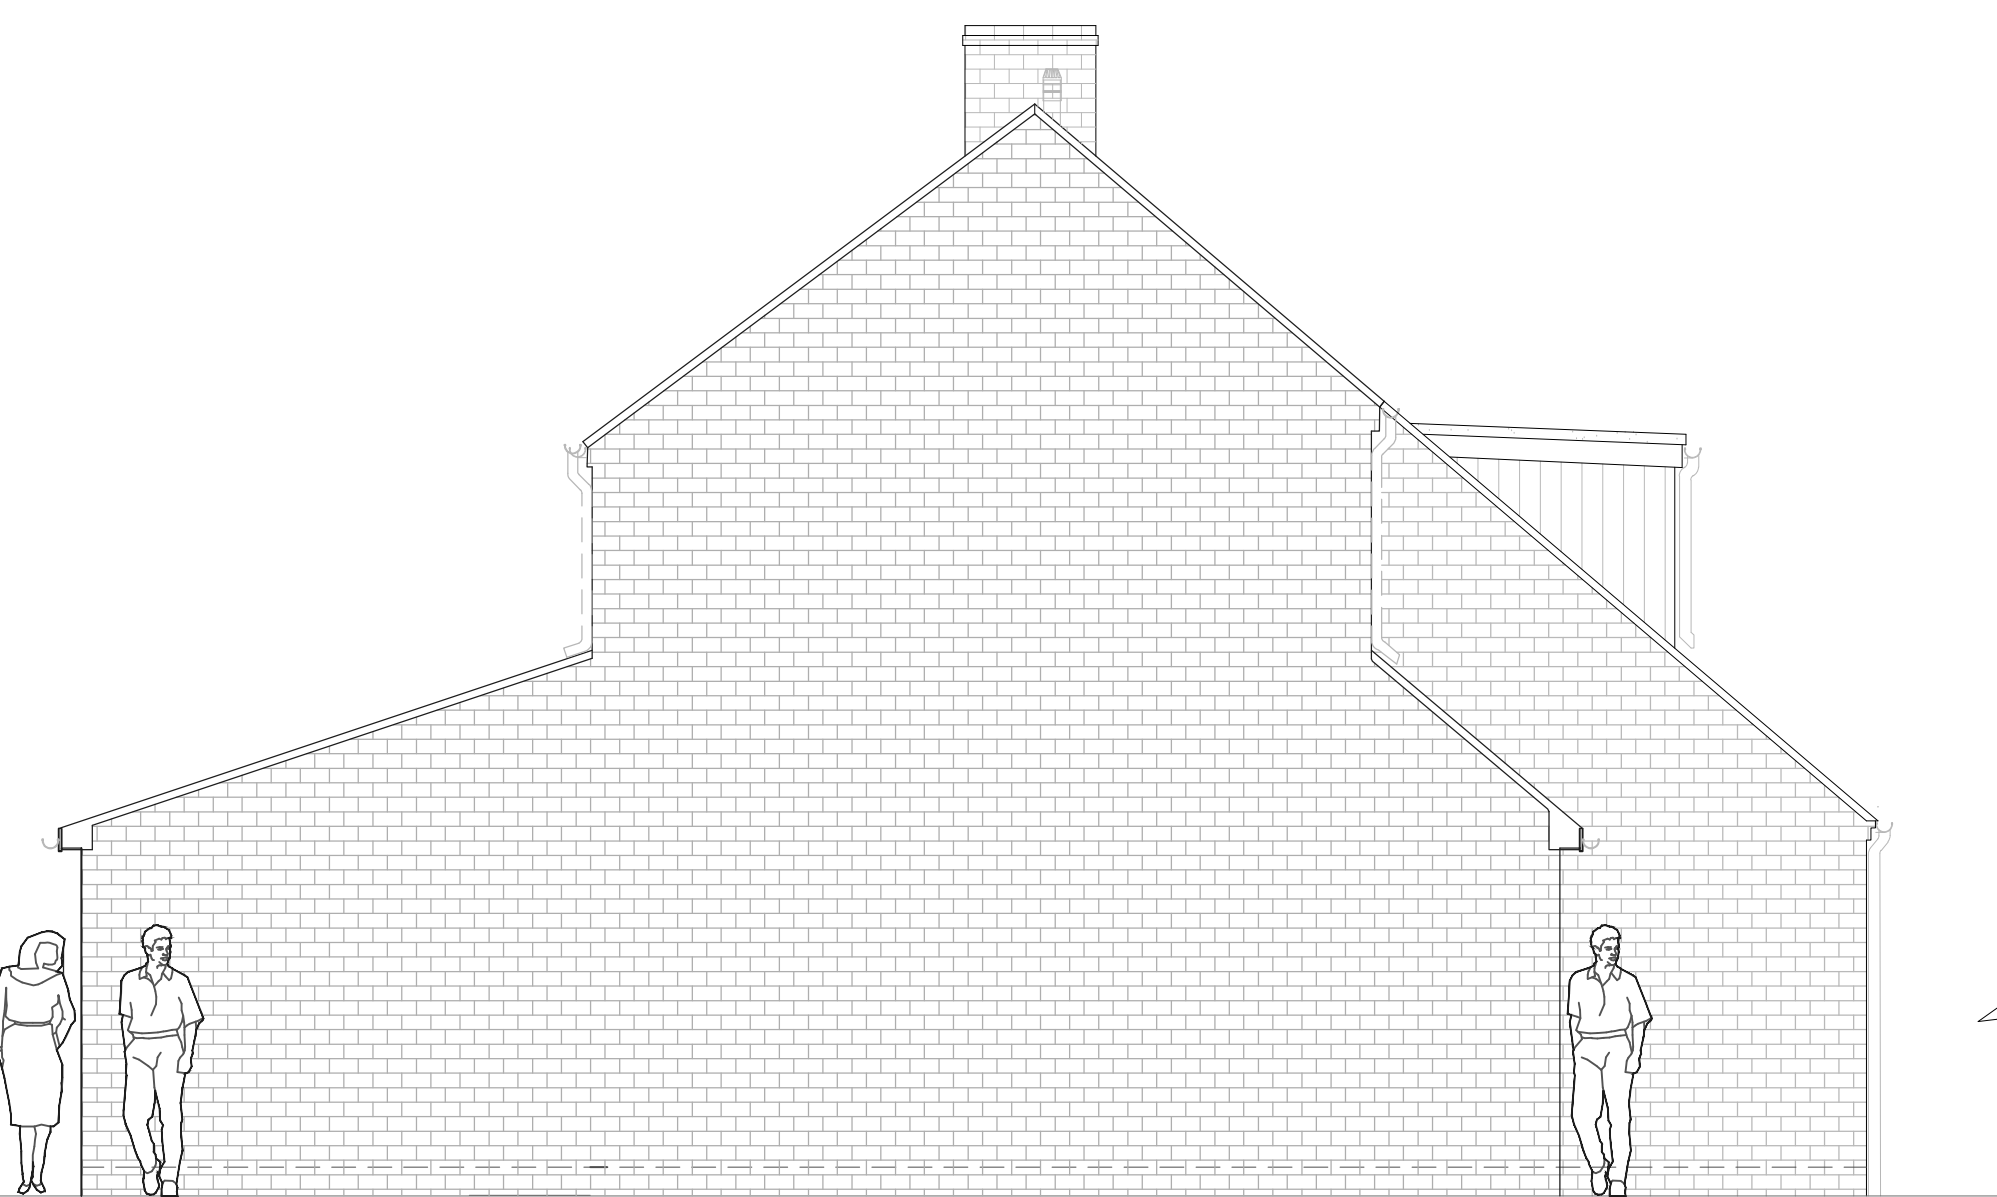


8 PROPOSED SIDE ELEVATION
1:50

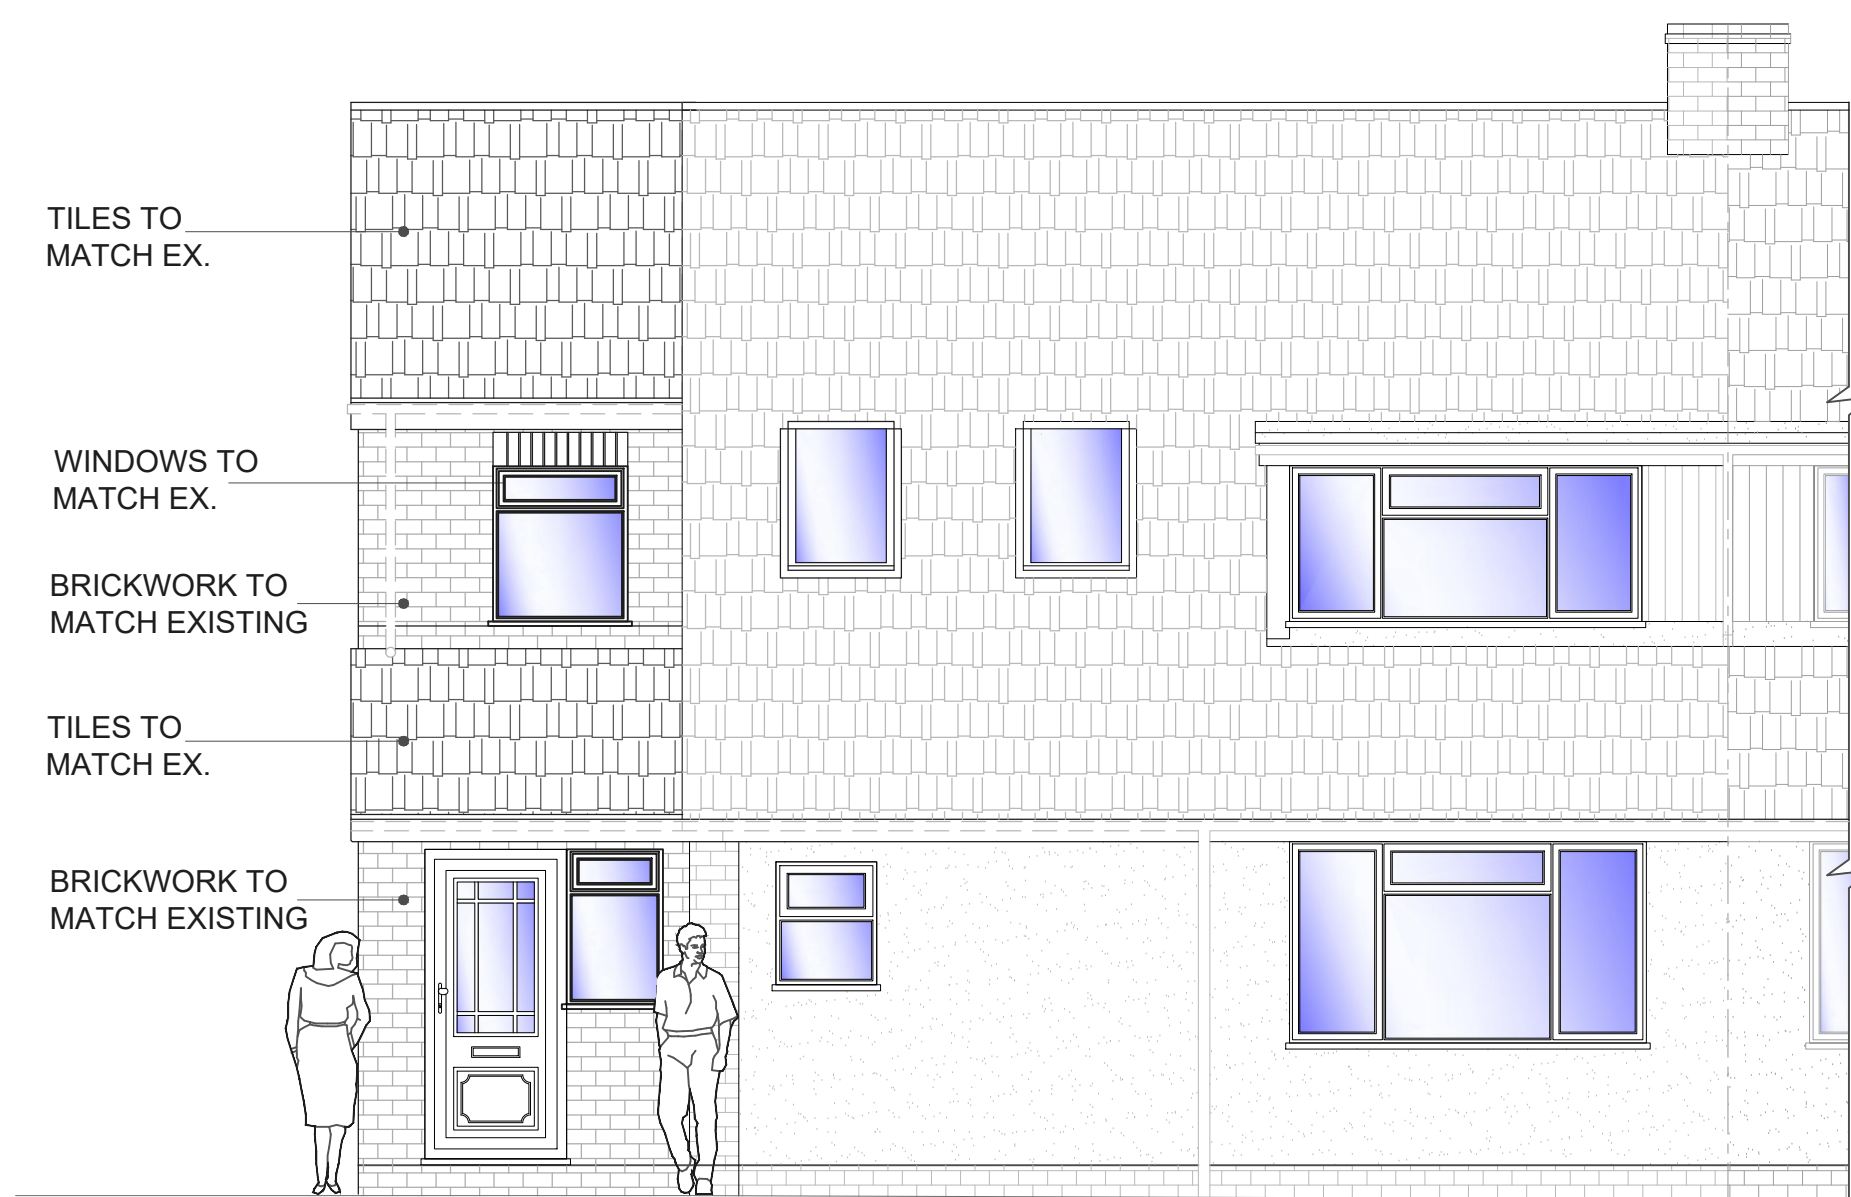


9 PROPOSED FRONT ELEVATION
1:50

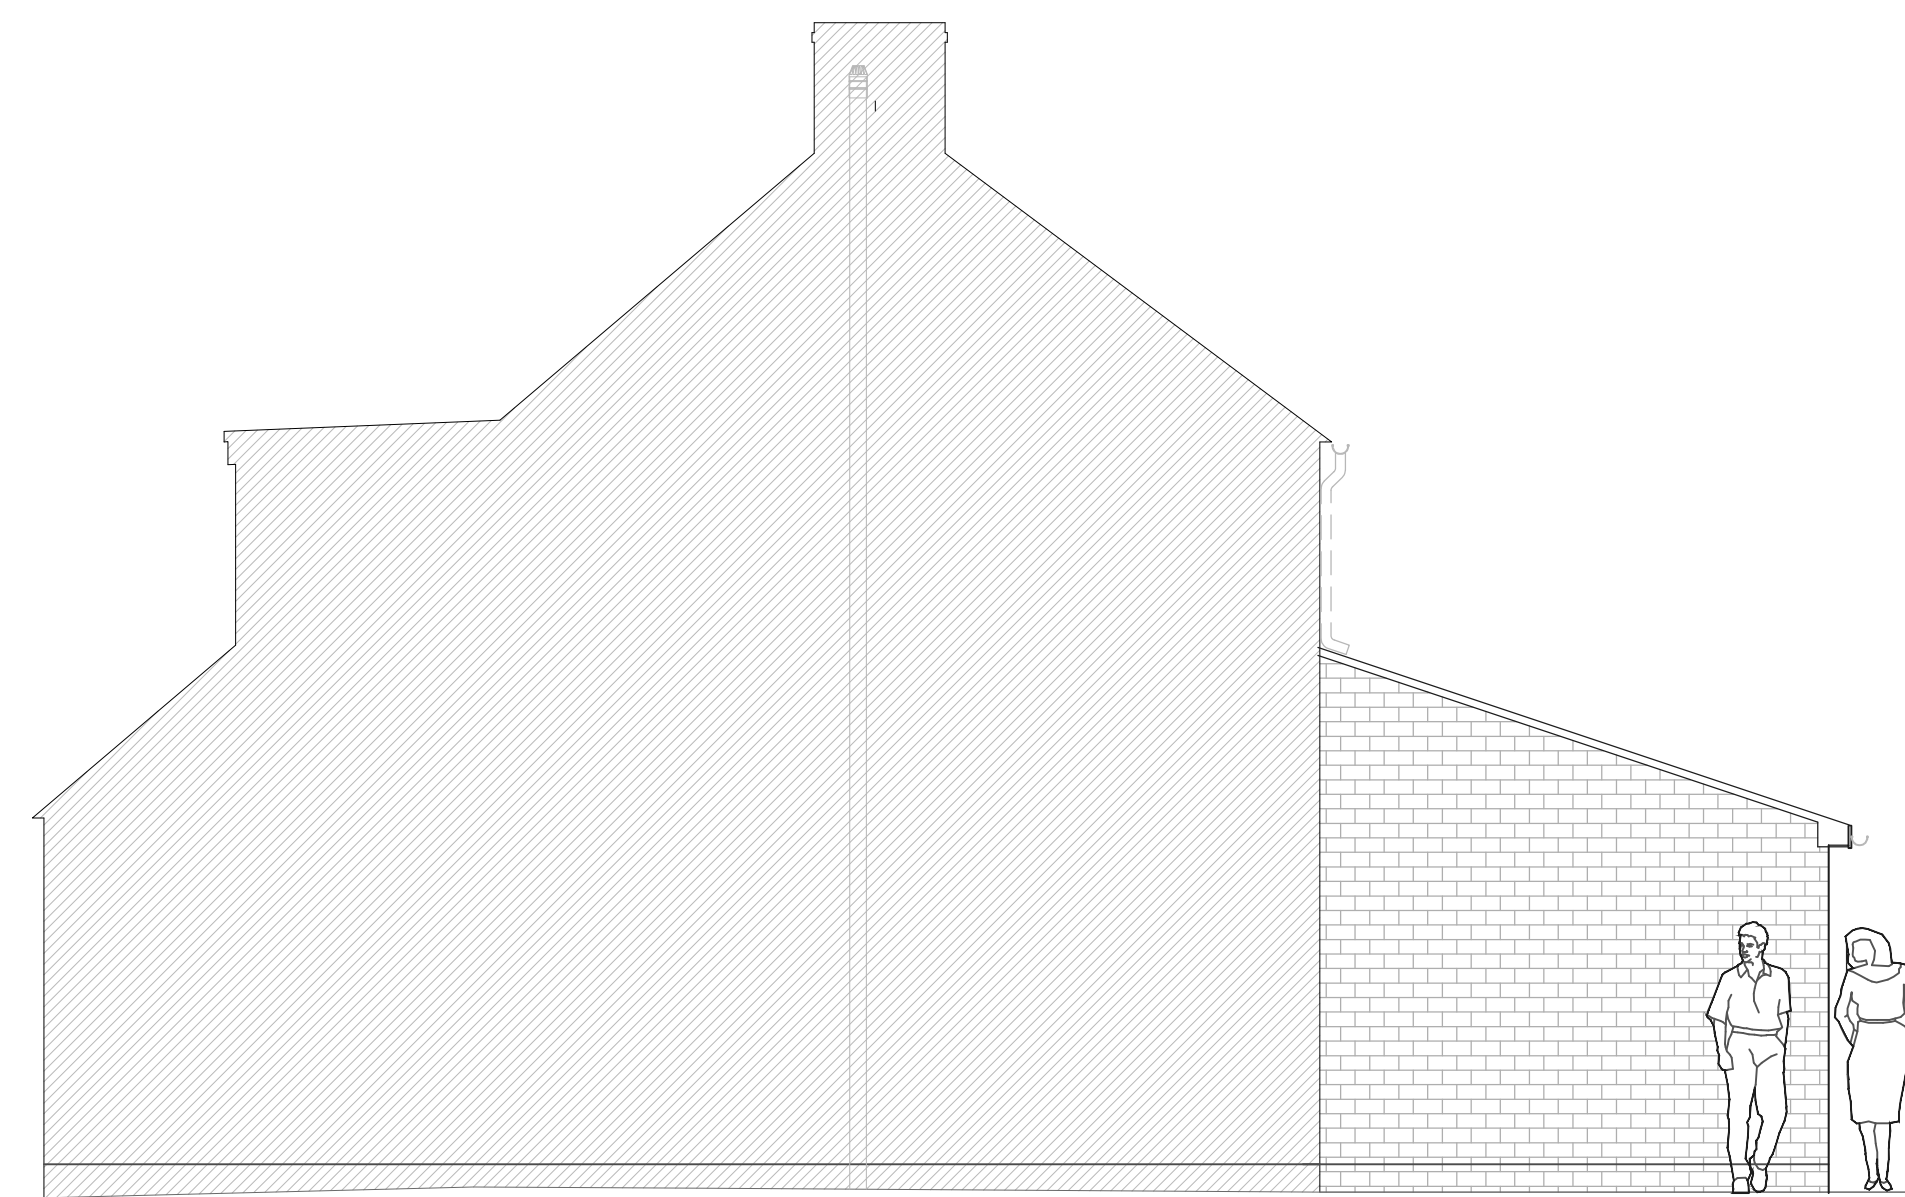


10 PROPOSED SIDE ELEVATION
1:50

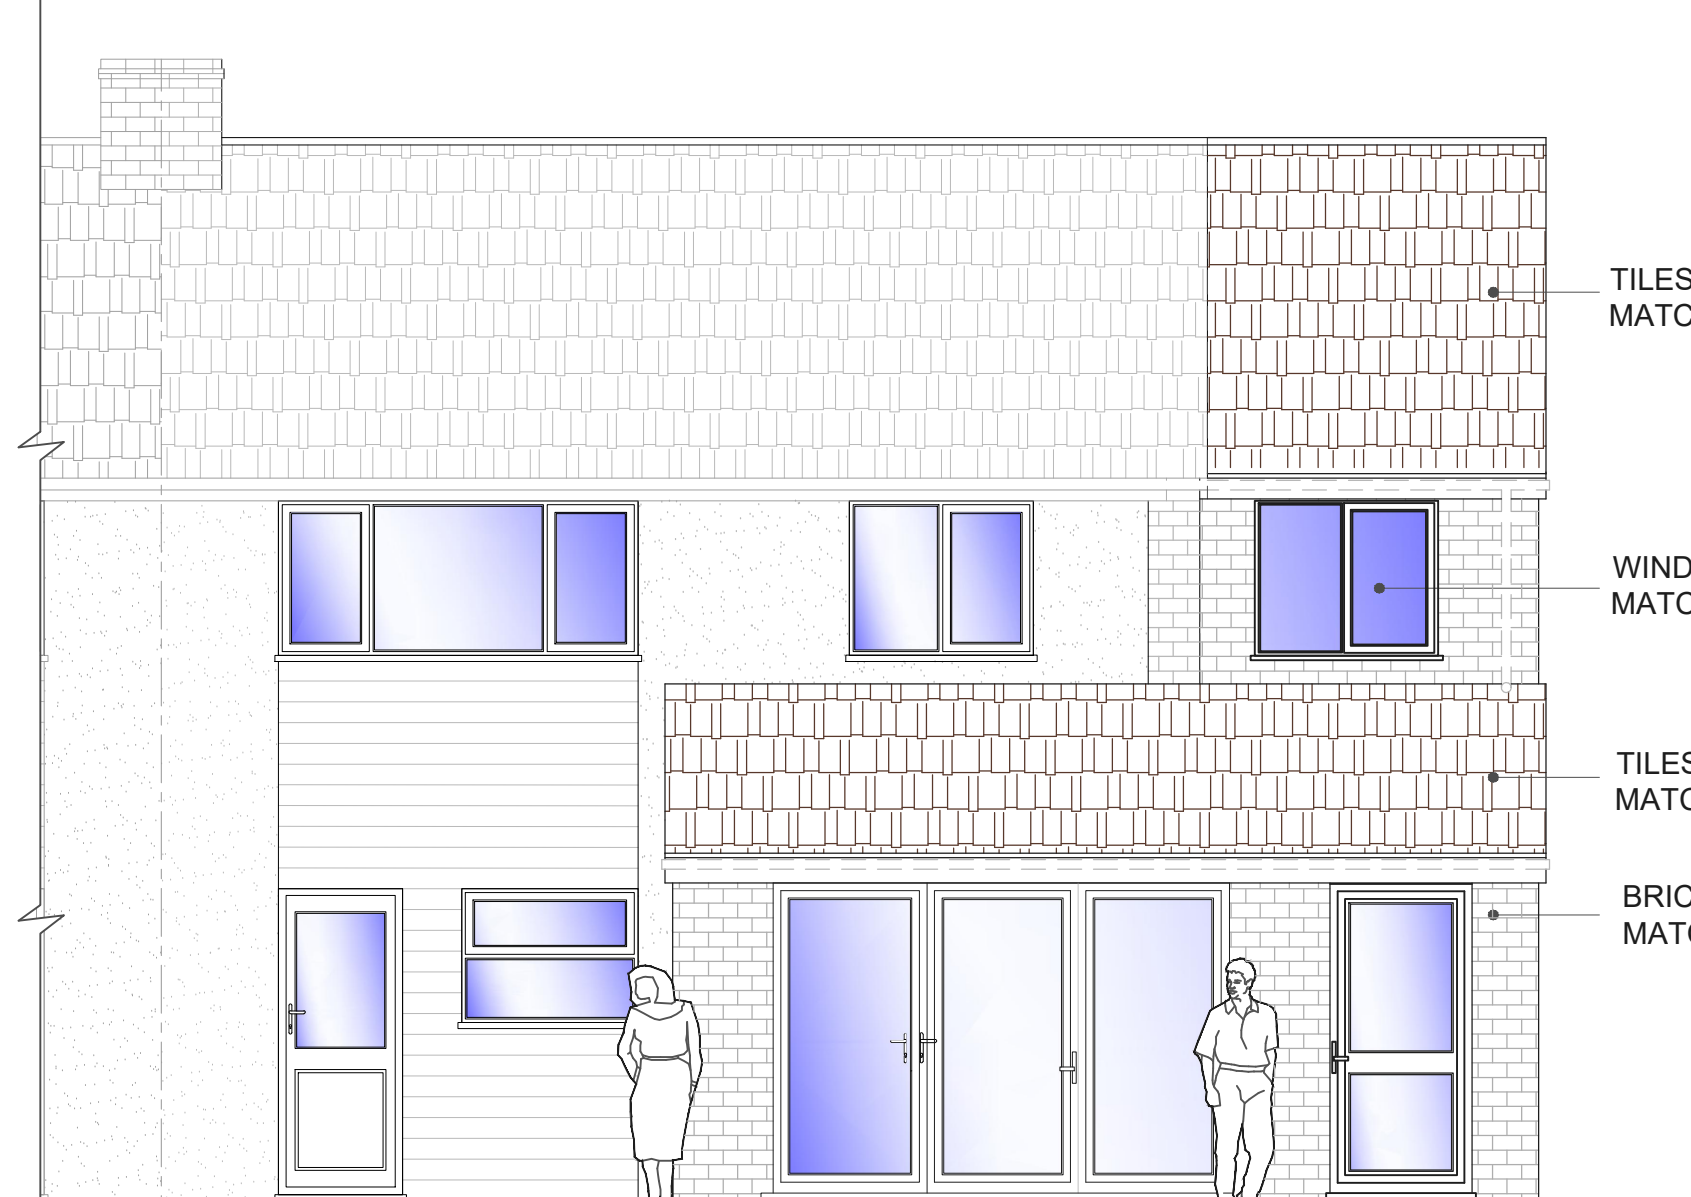


12 PROPOSED REAR ELEVATION
1:50

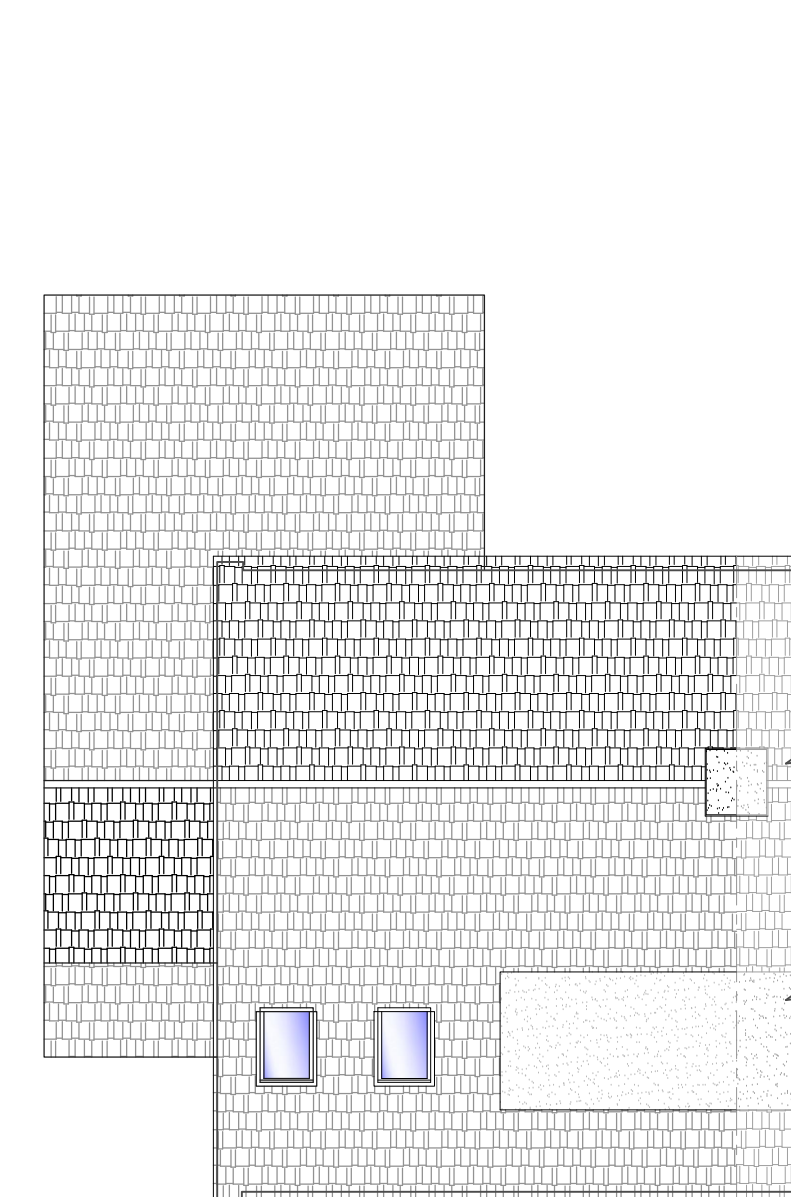


12 PROPOSED ROOF PLAN
1:100

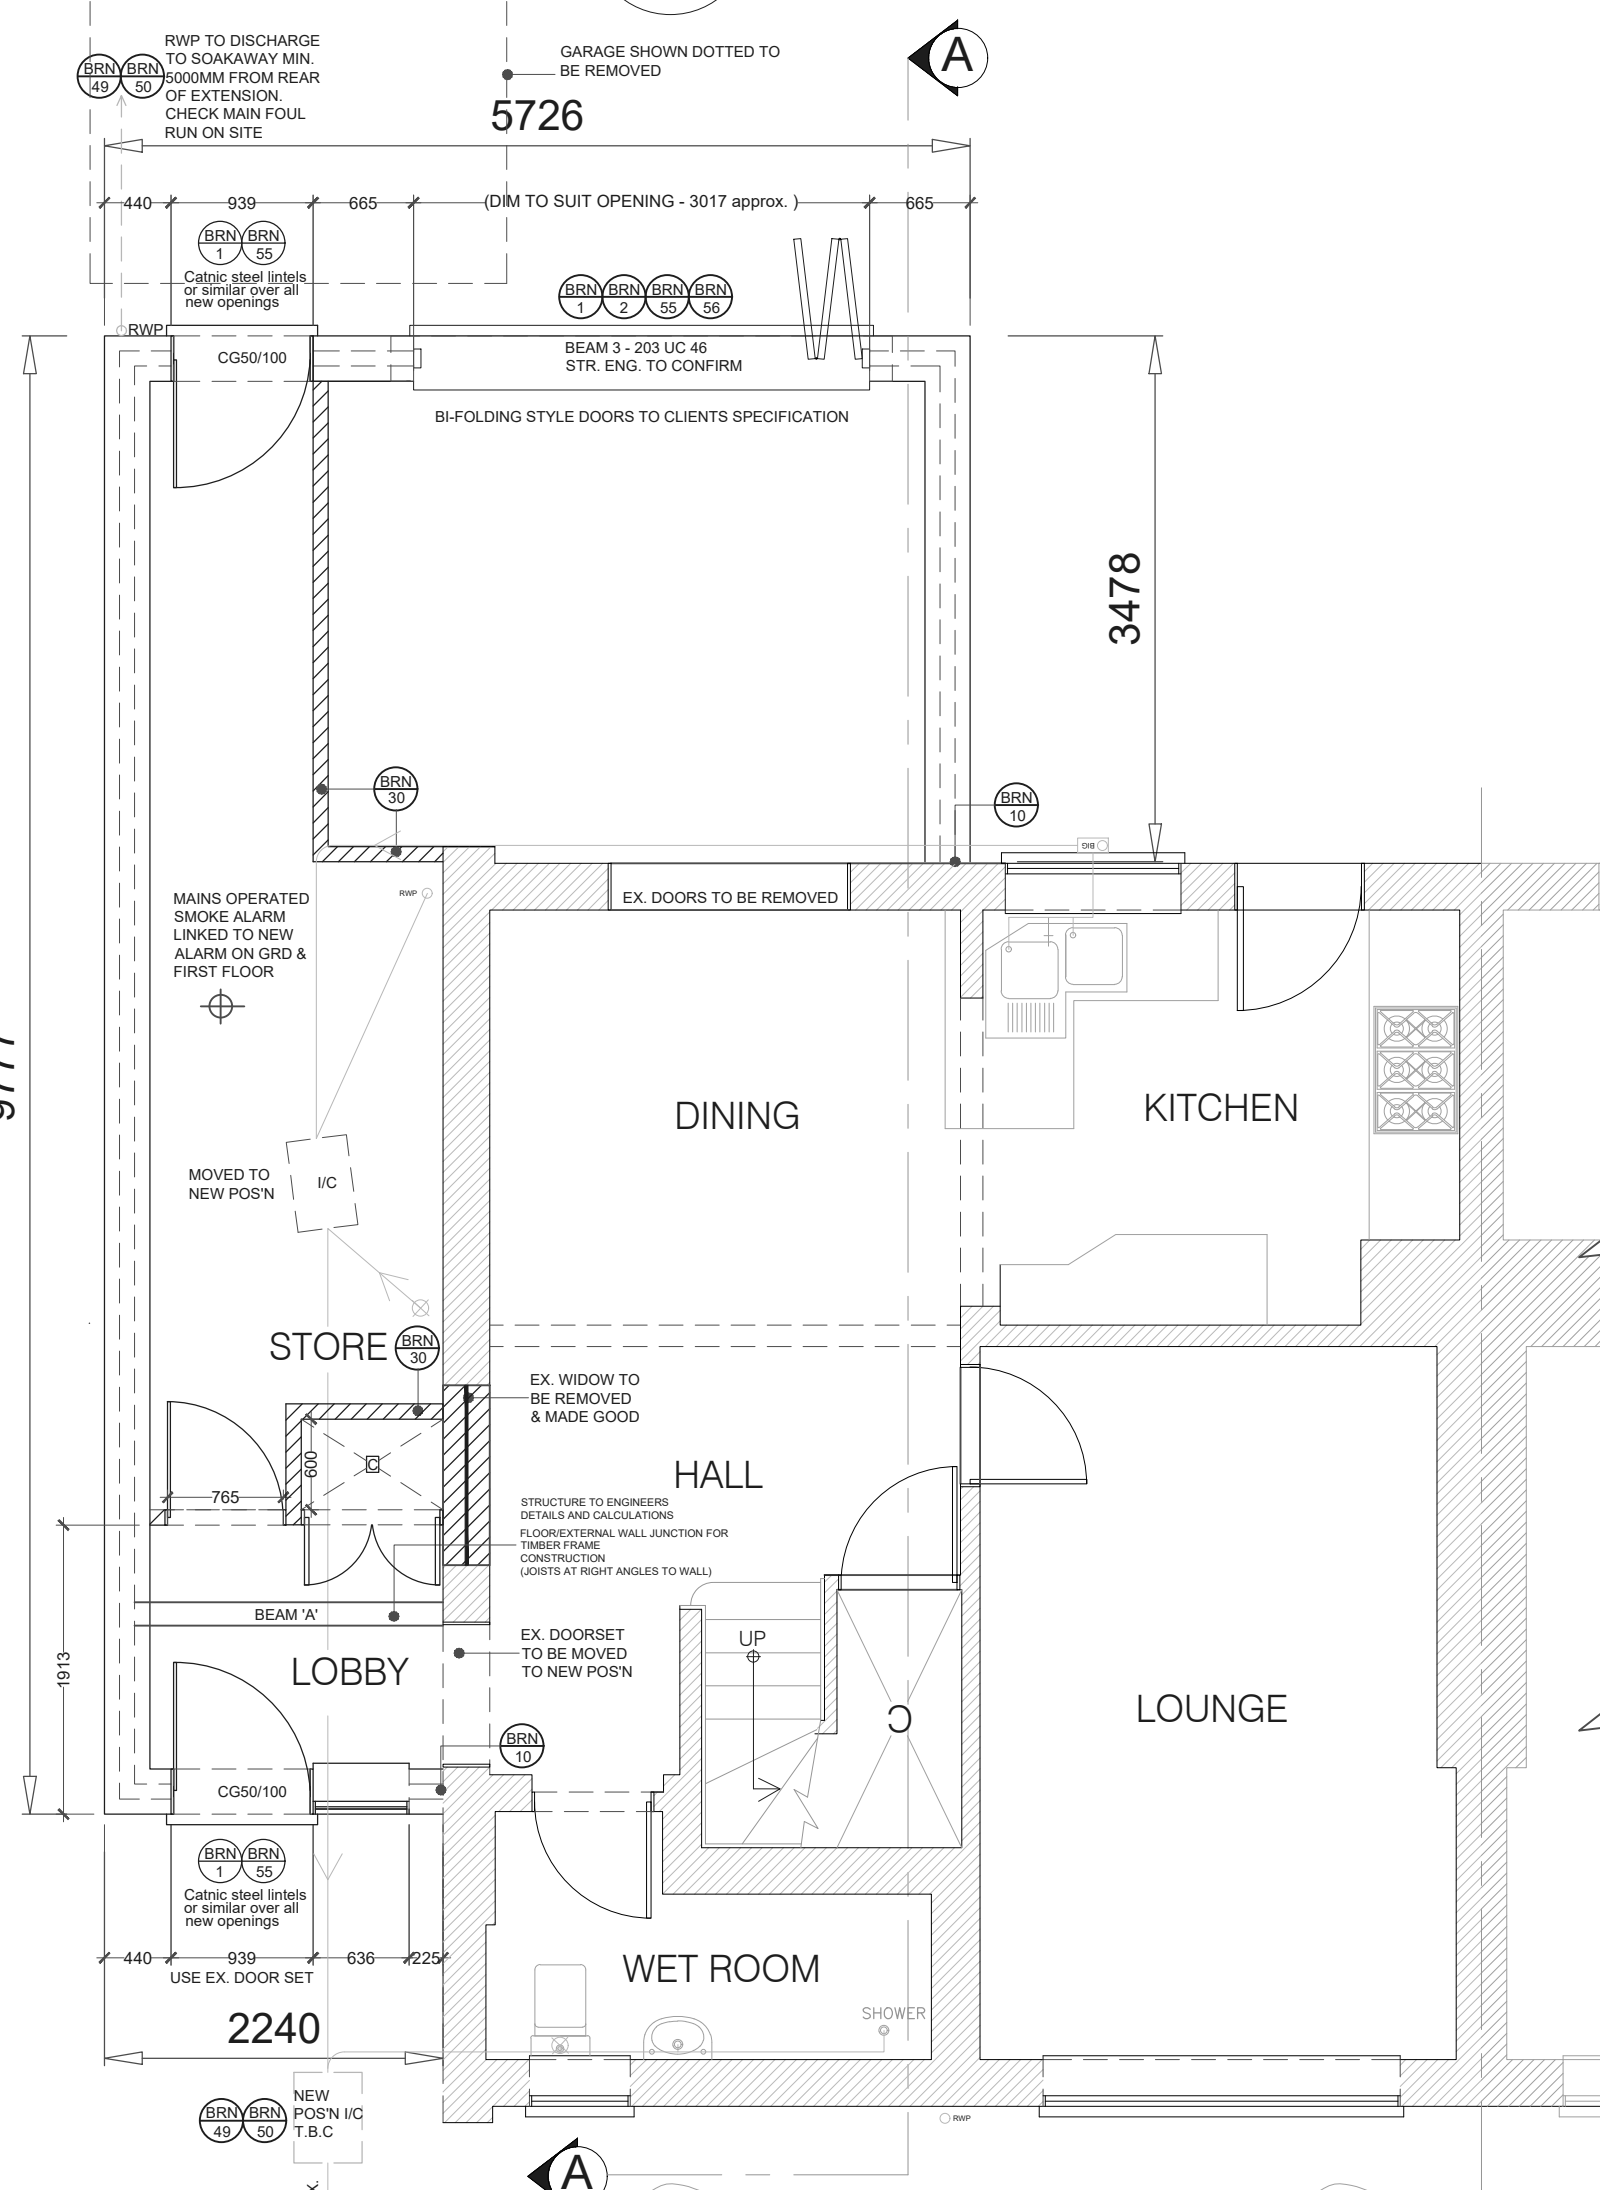


13 PROPOSED GRD FLOOR PLAN
1:50

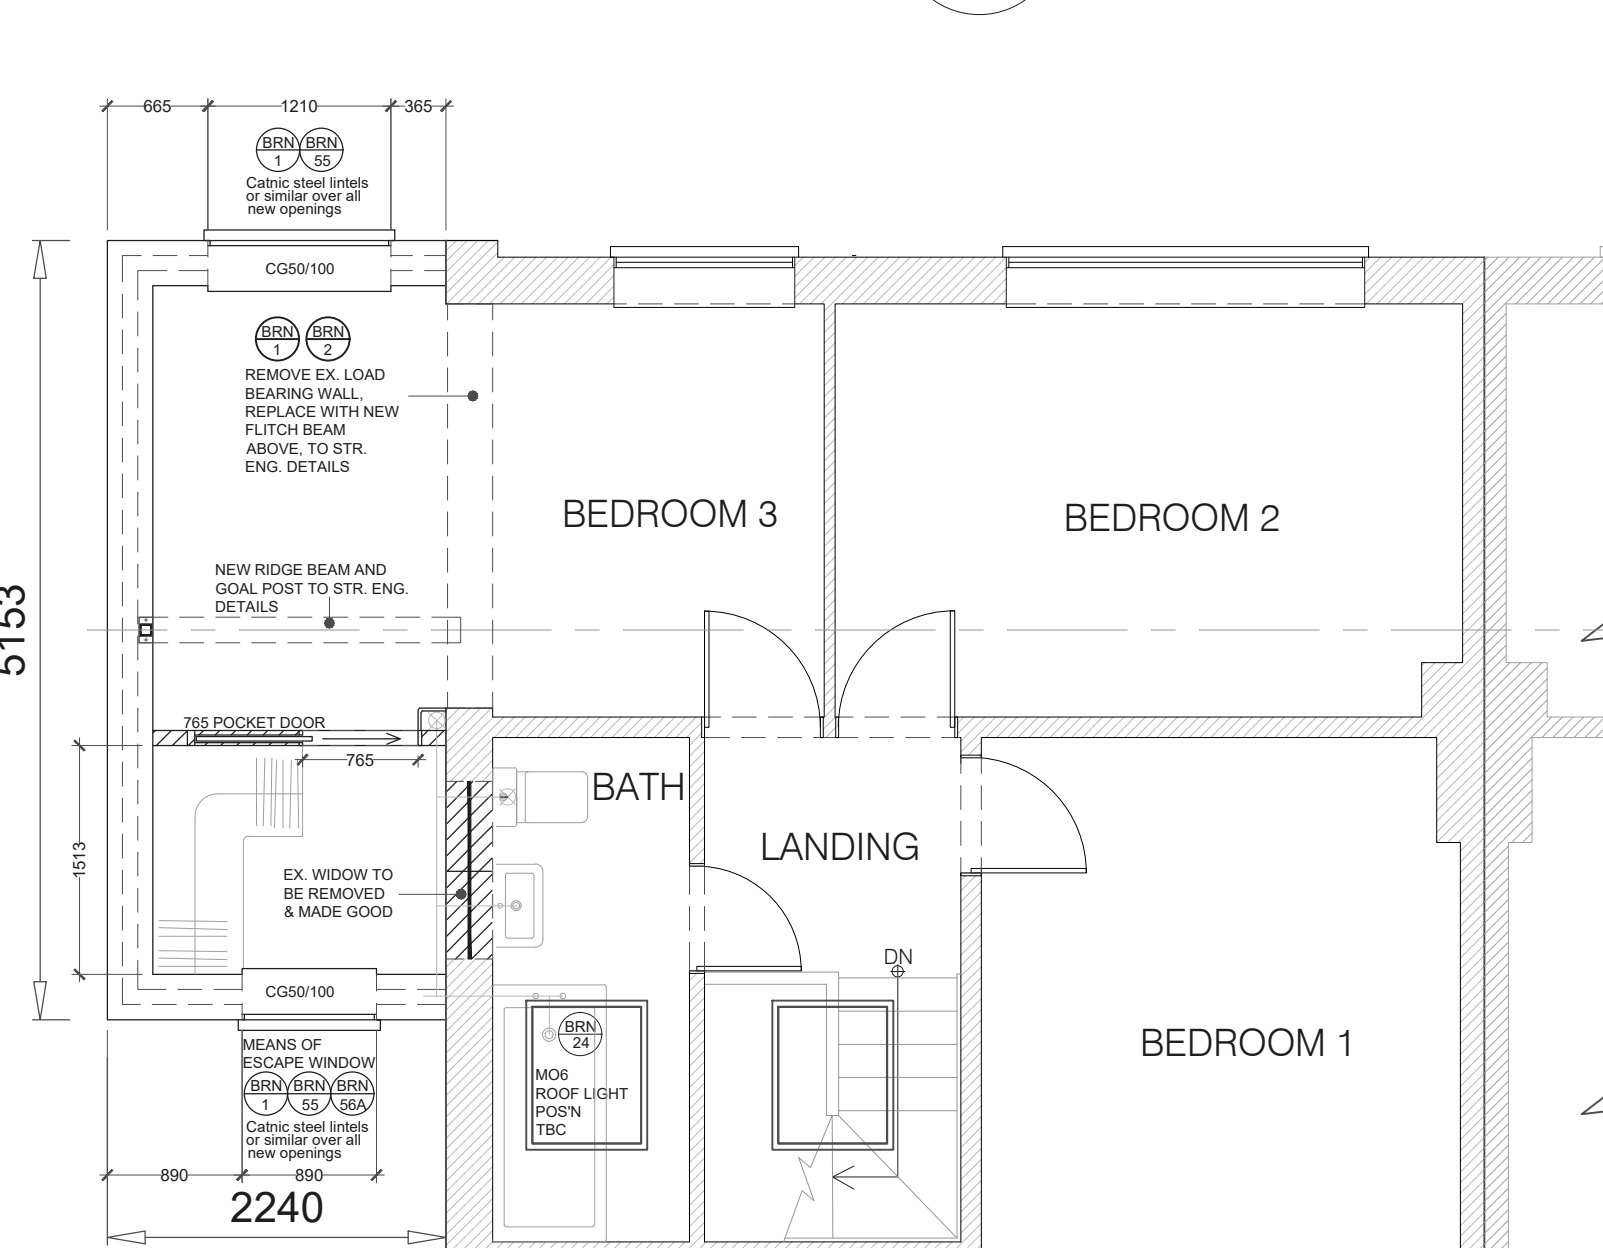


14 PROPOSED FIRST FLOOR PLAN
1:50

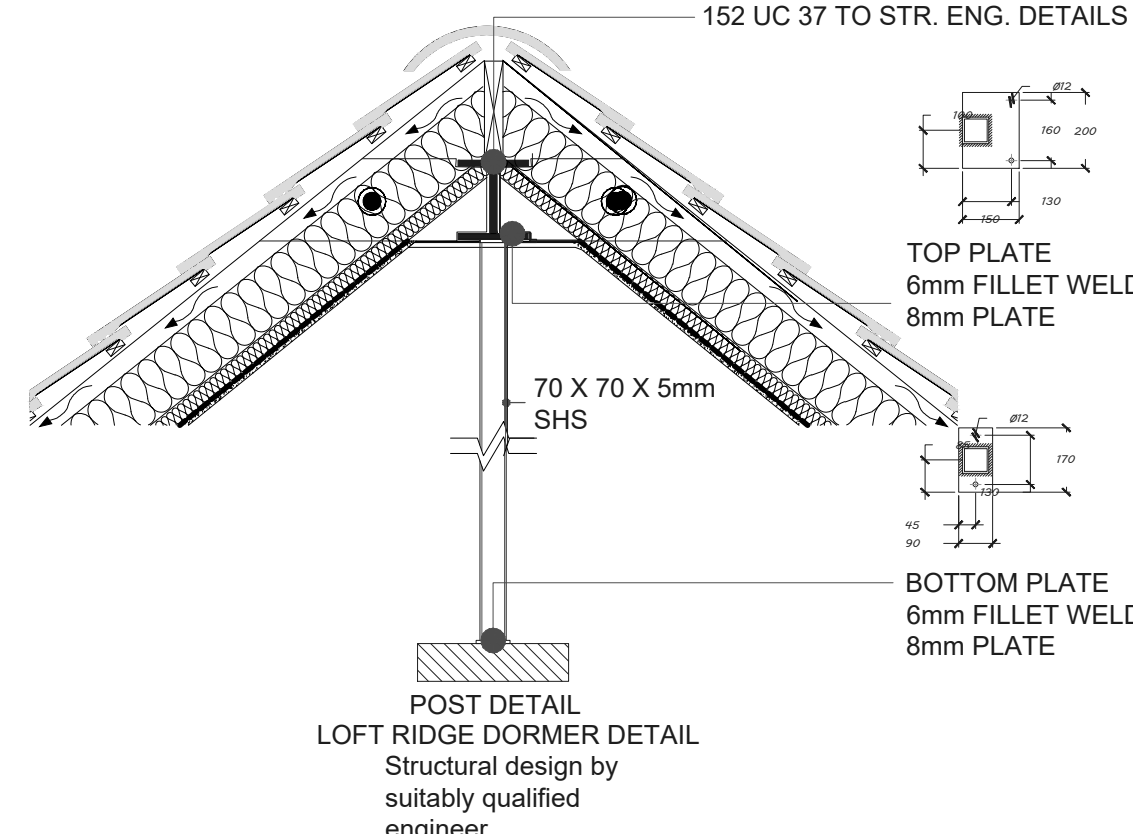


19 PROPOSED DETAIL 'B'
1:20

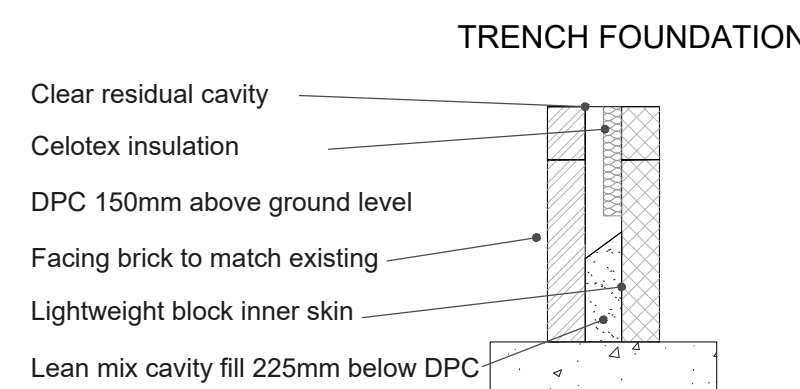


20 PROPOSED FOUNDATION DETAIL
1:20

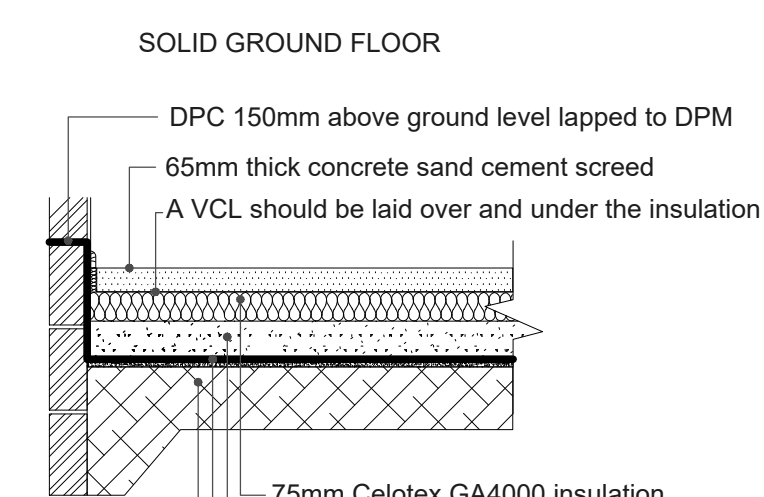


21 PROPOSED FLOOR SECTION
1:20

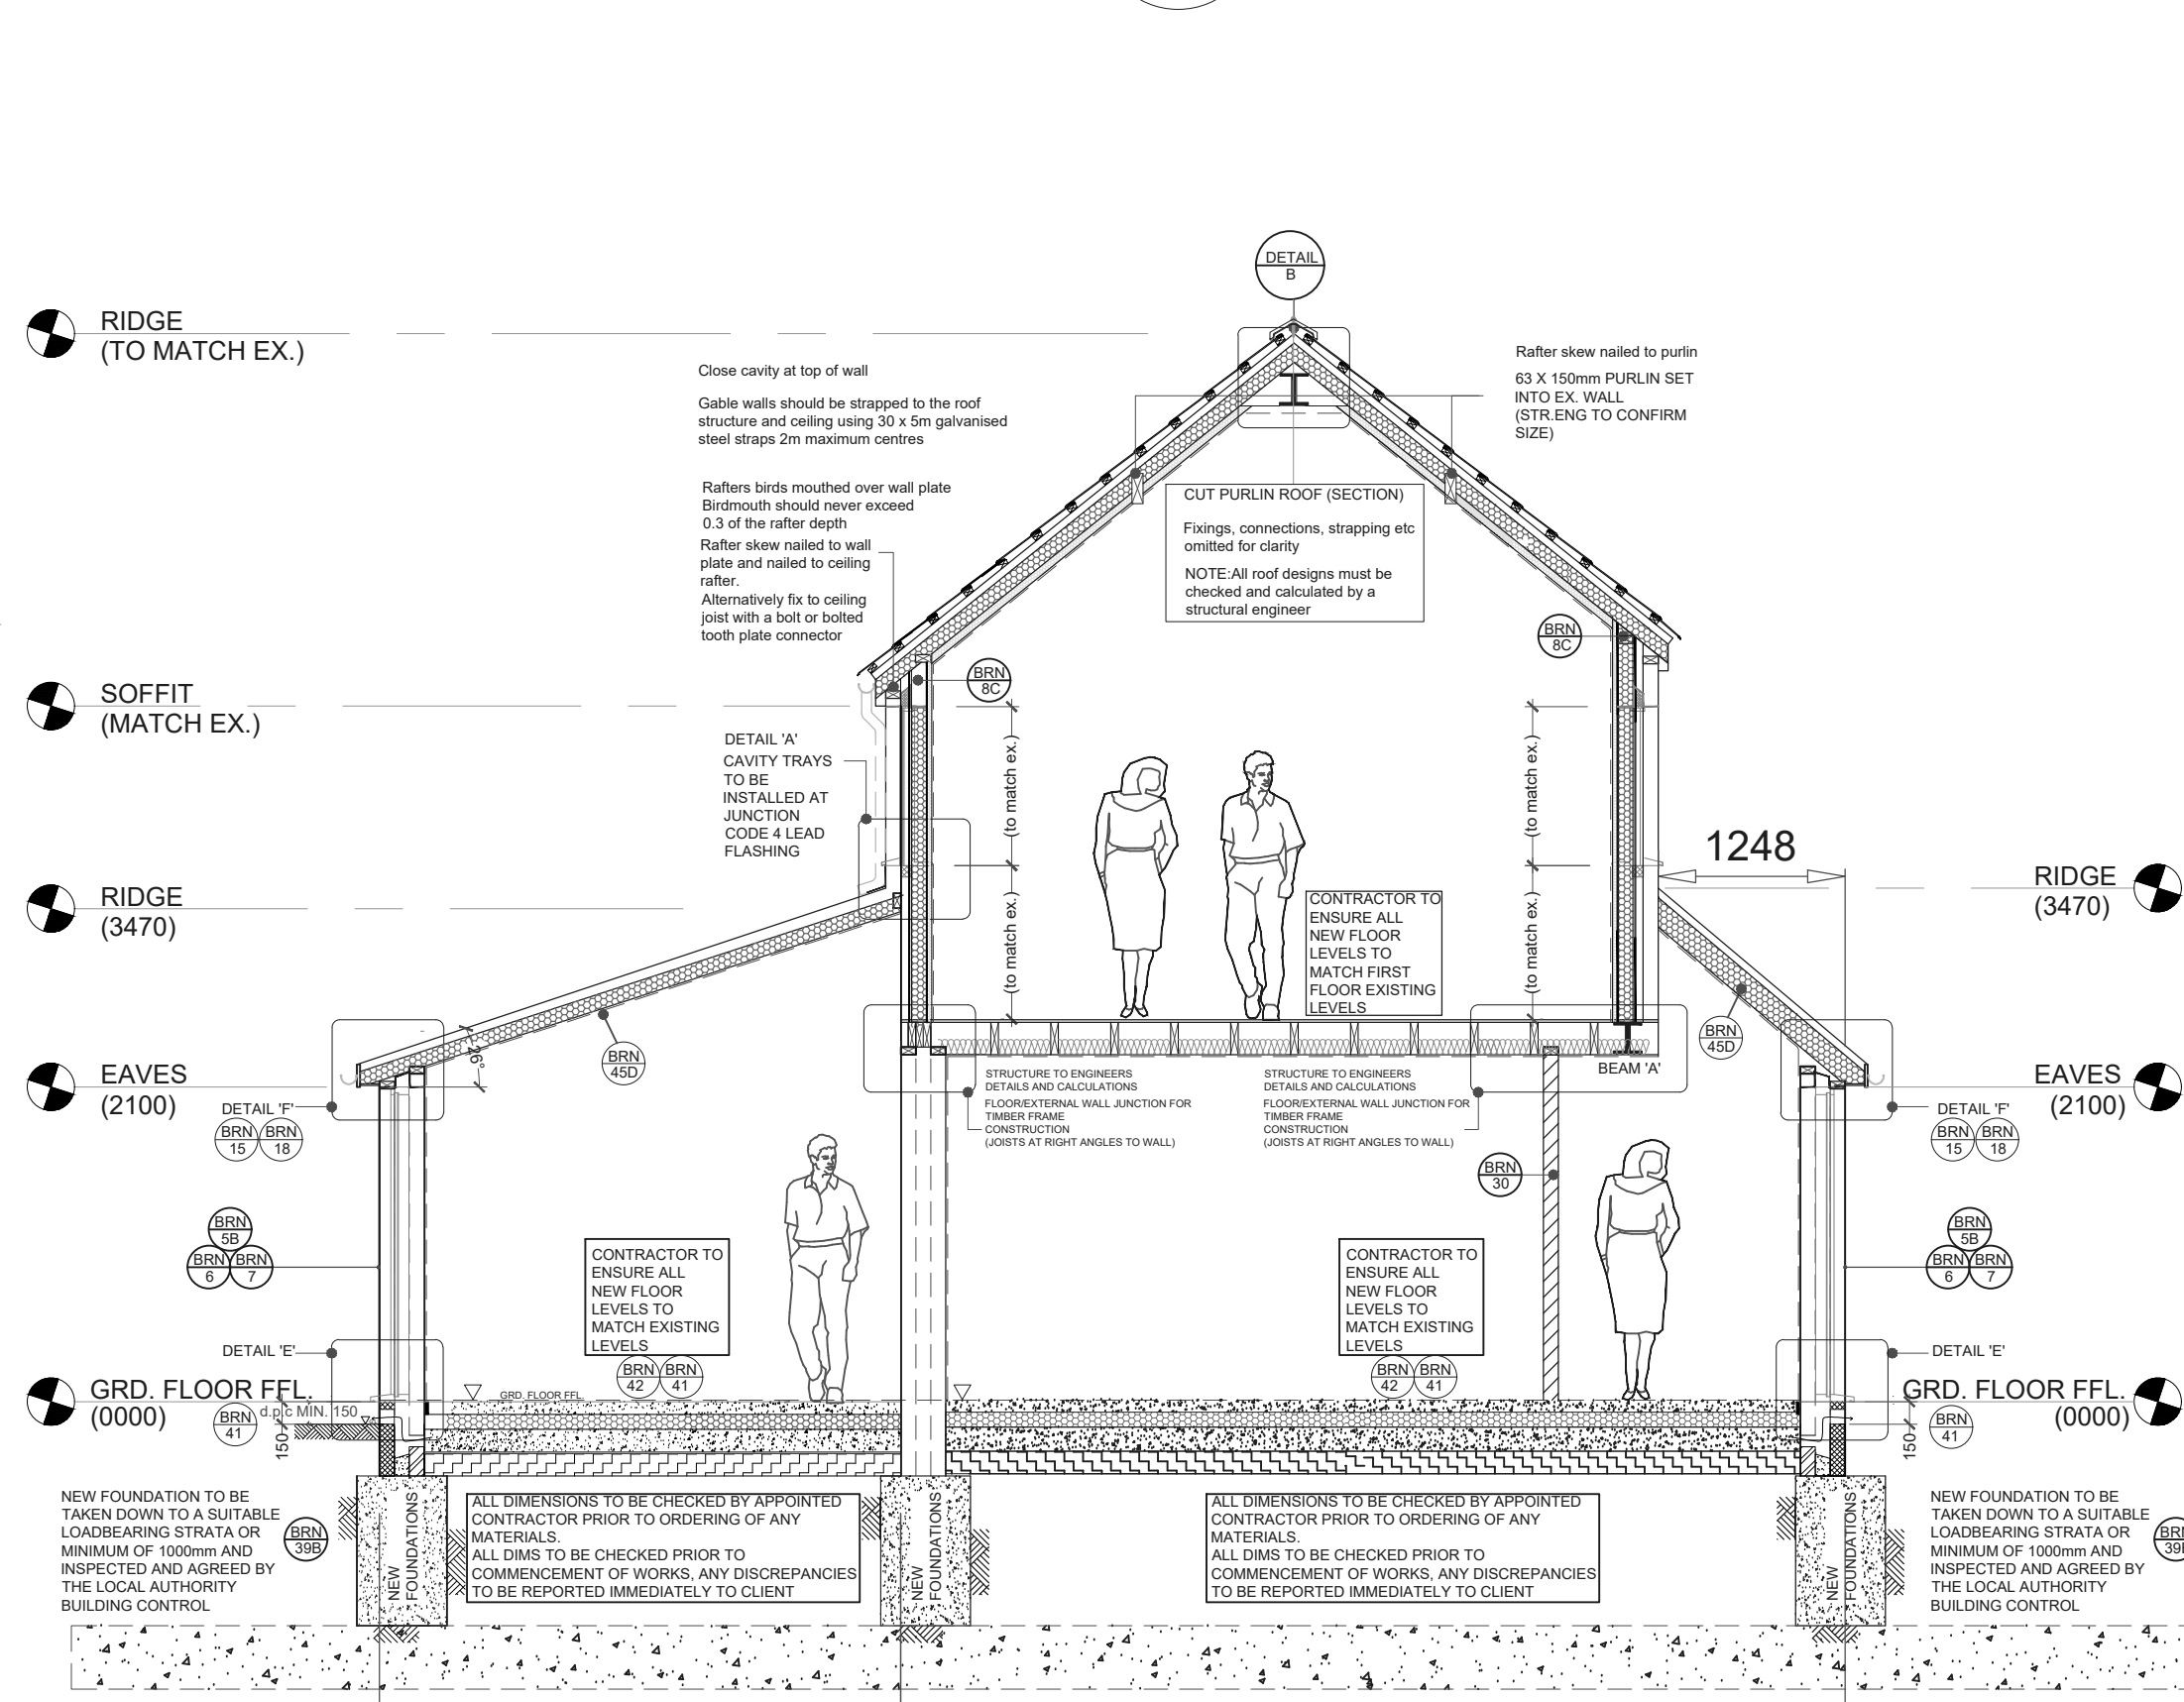


15 PROPOSED SECTION A-A
1:50

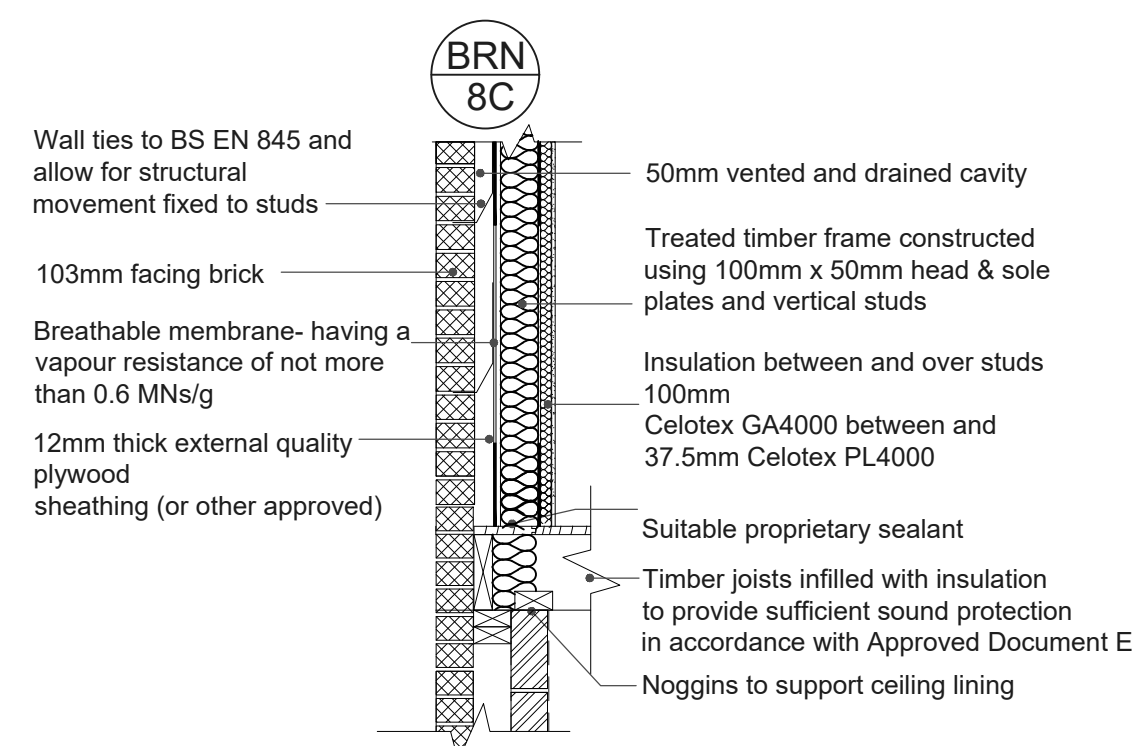


22 GRD/FIRST WALL JUNCTION & SECTIONS
1:20

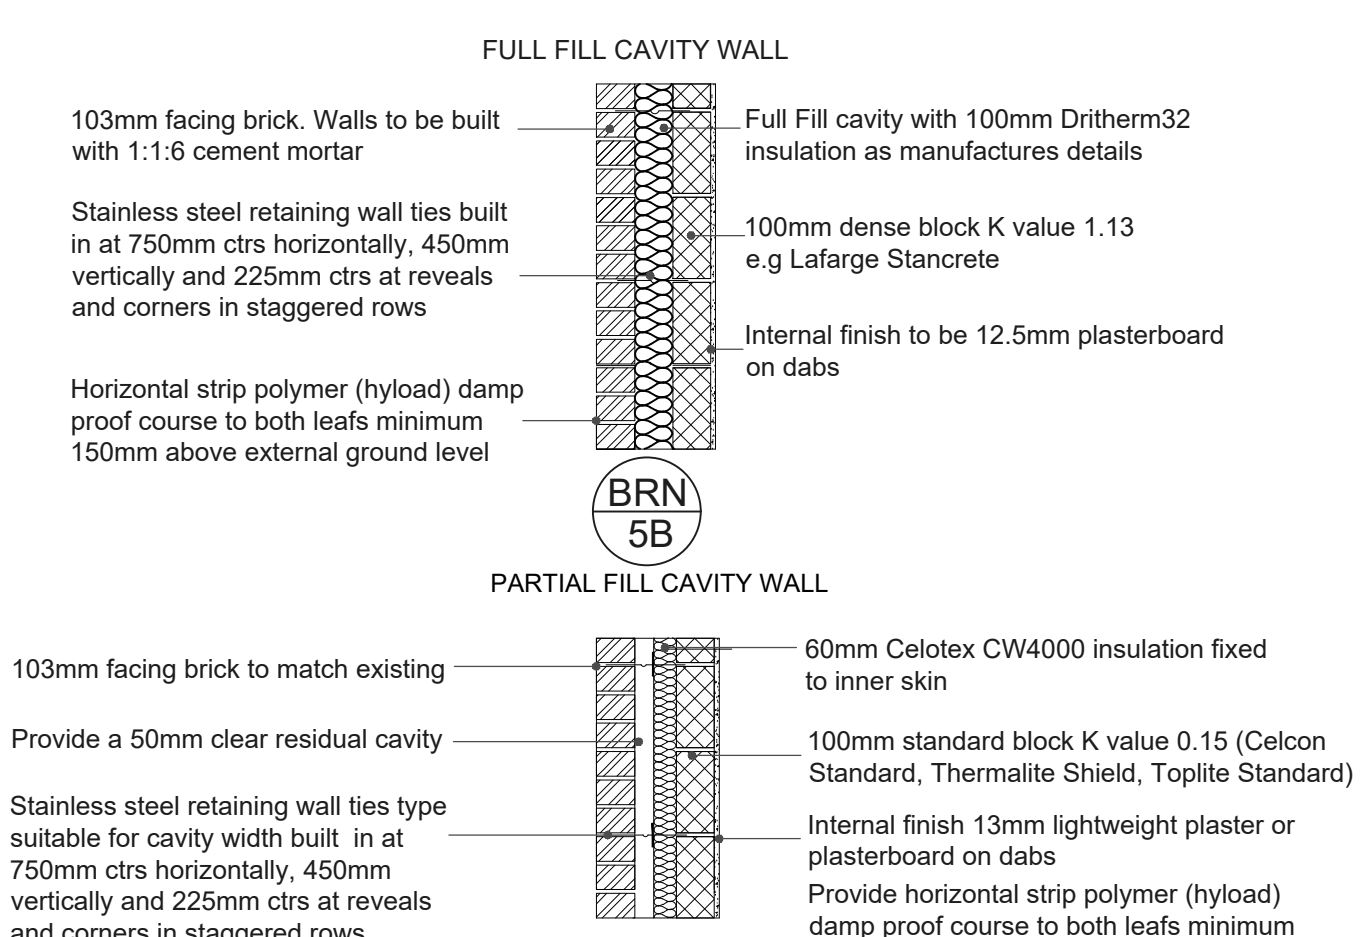


23 GRD. FLOOR WALL SECTION THRU'
1:20

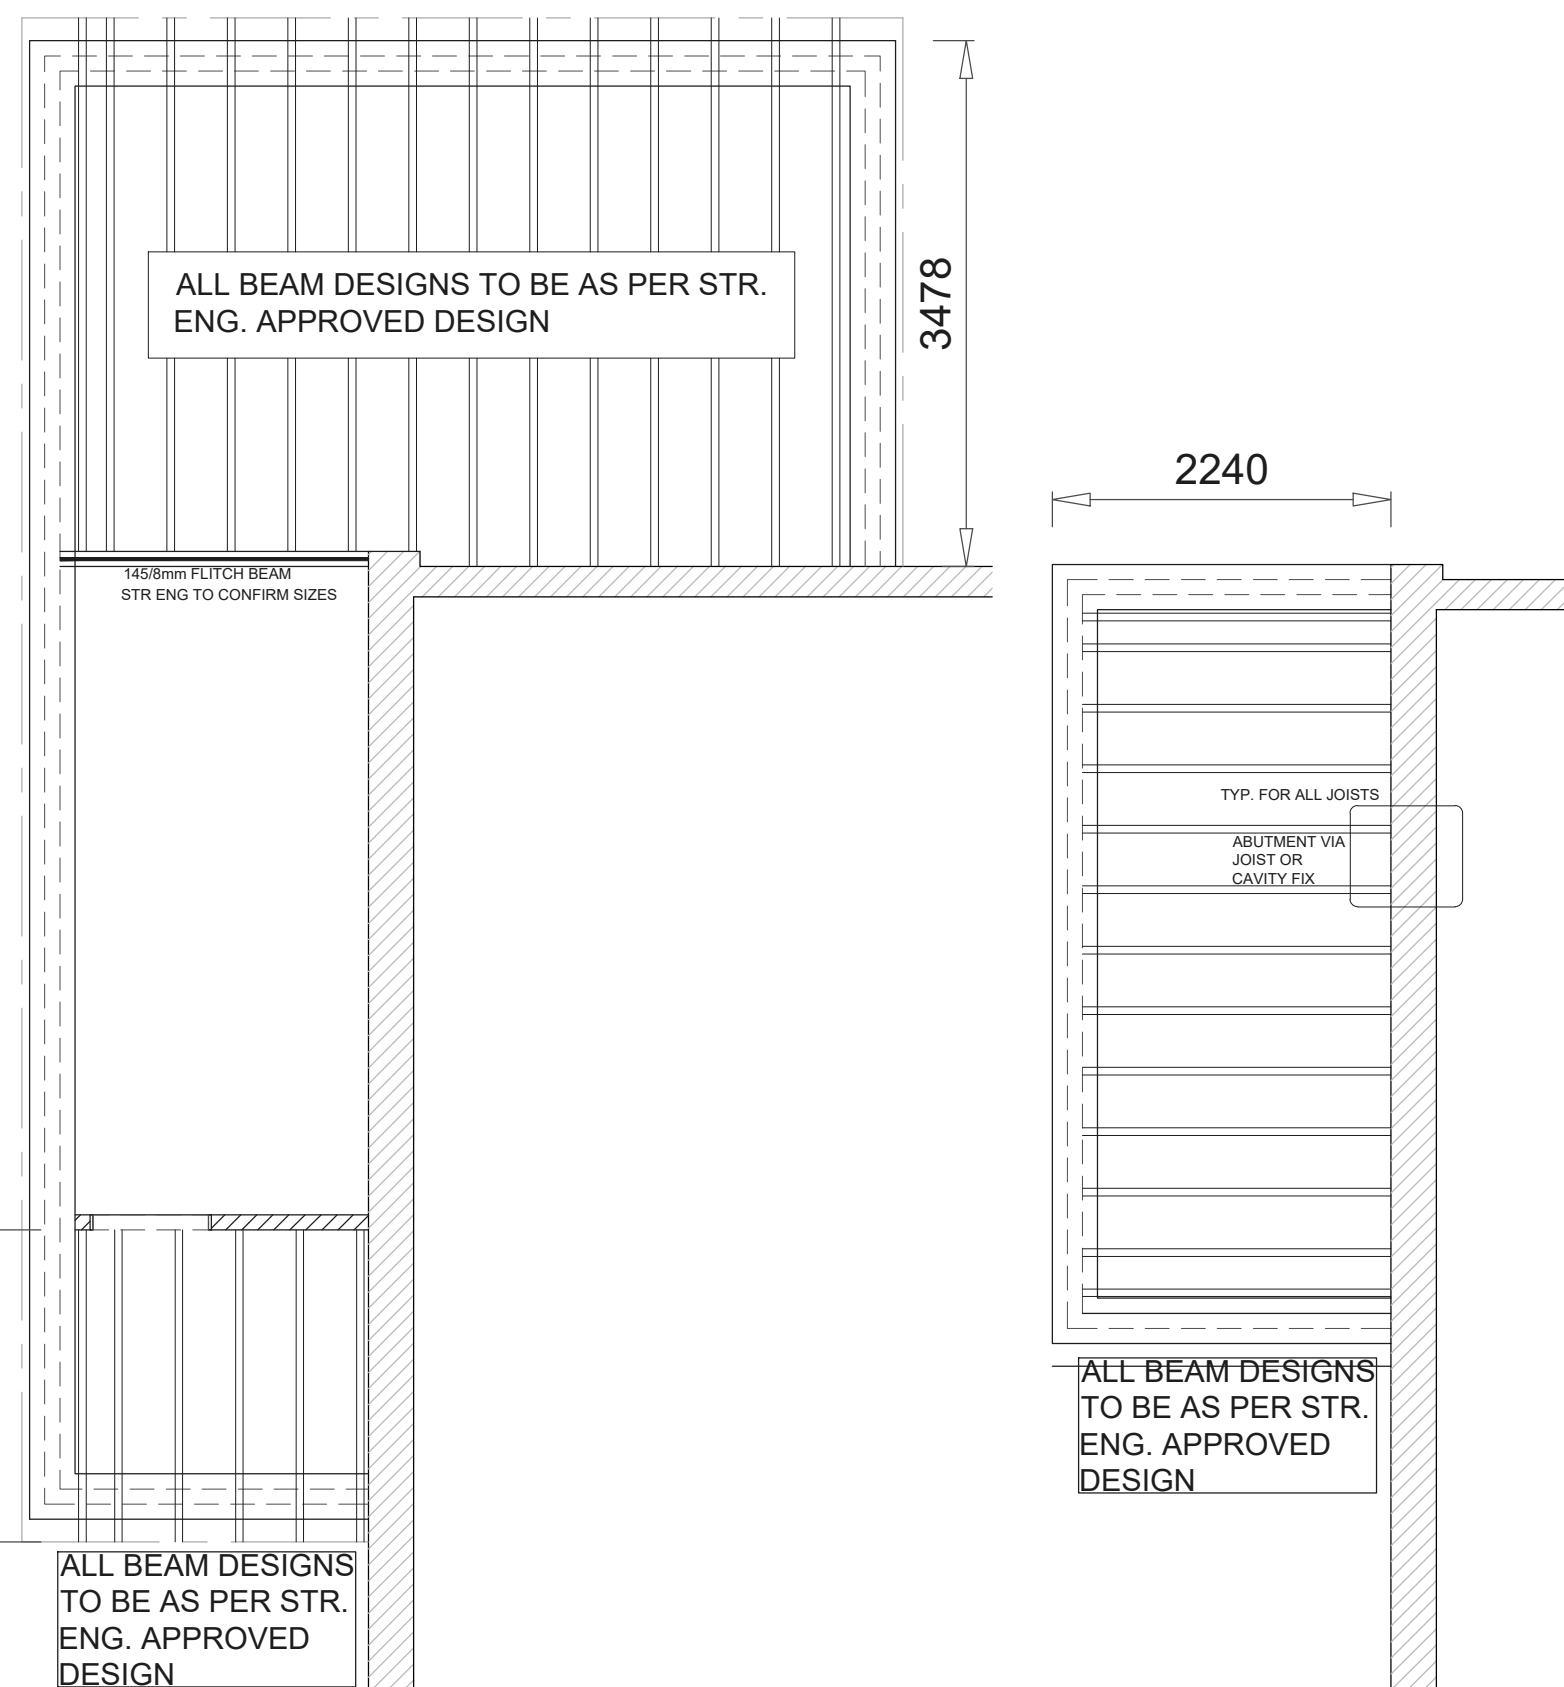


16 PROPOSED ROOF JOISTS LAYOUT
1:50

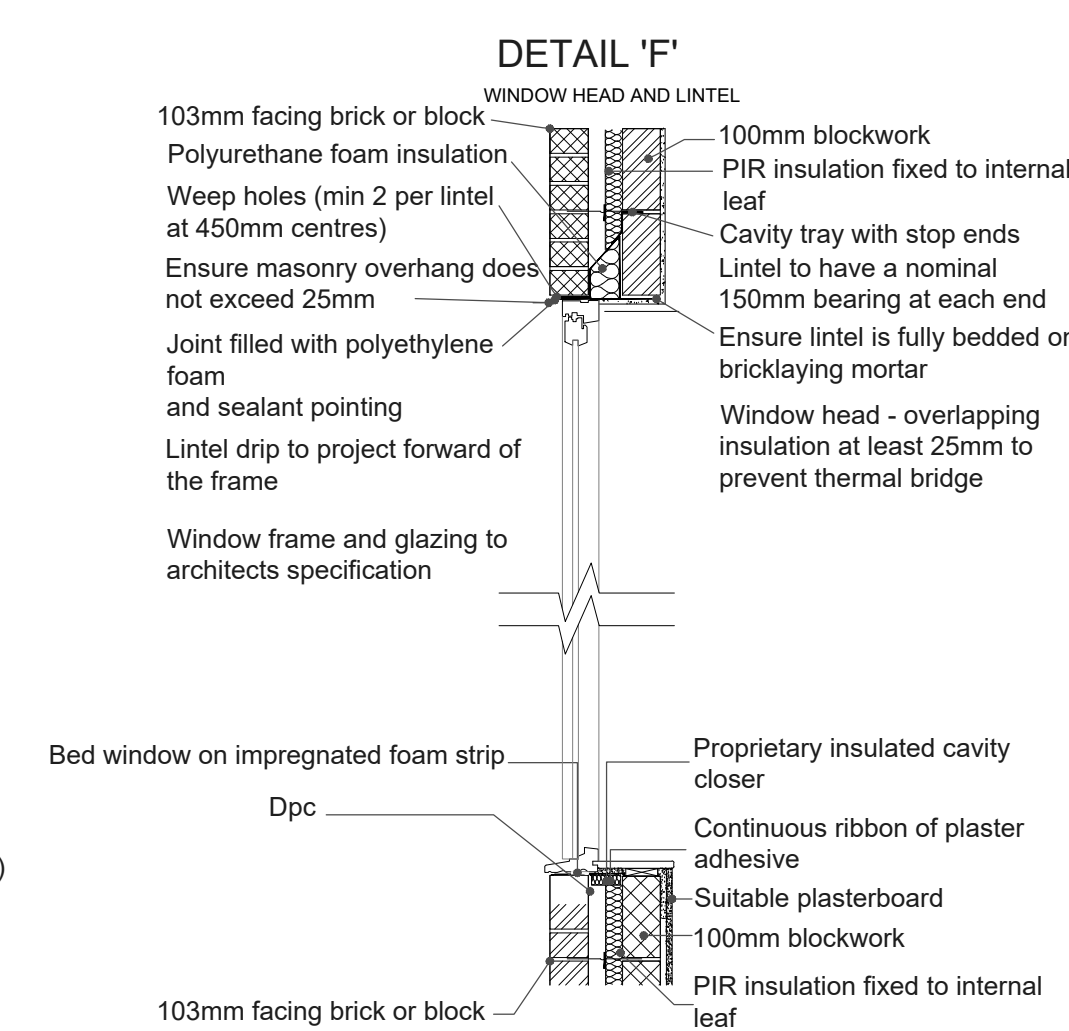

24 PROPOSED DETAIL 'F'
1:20

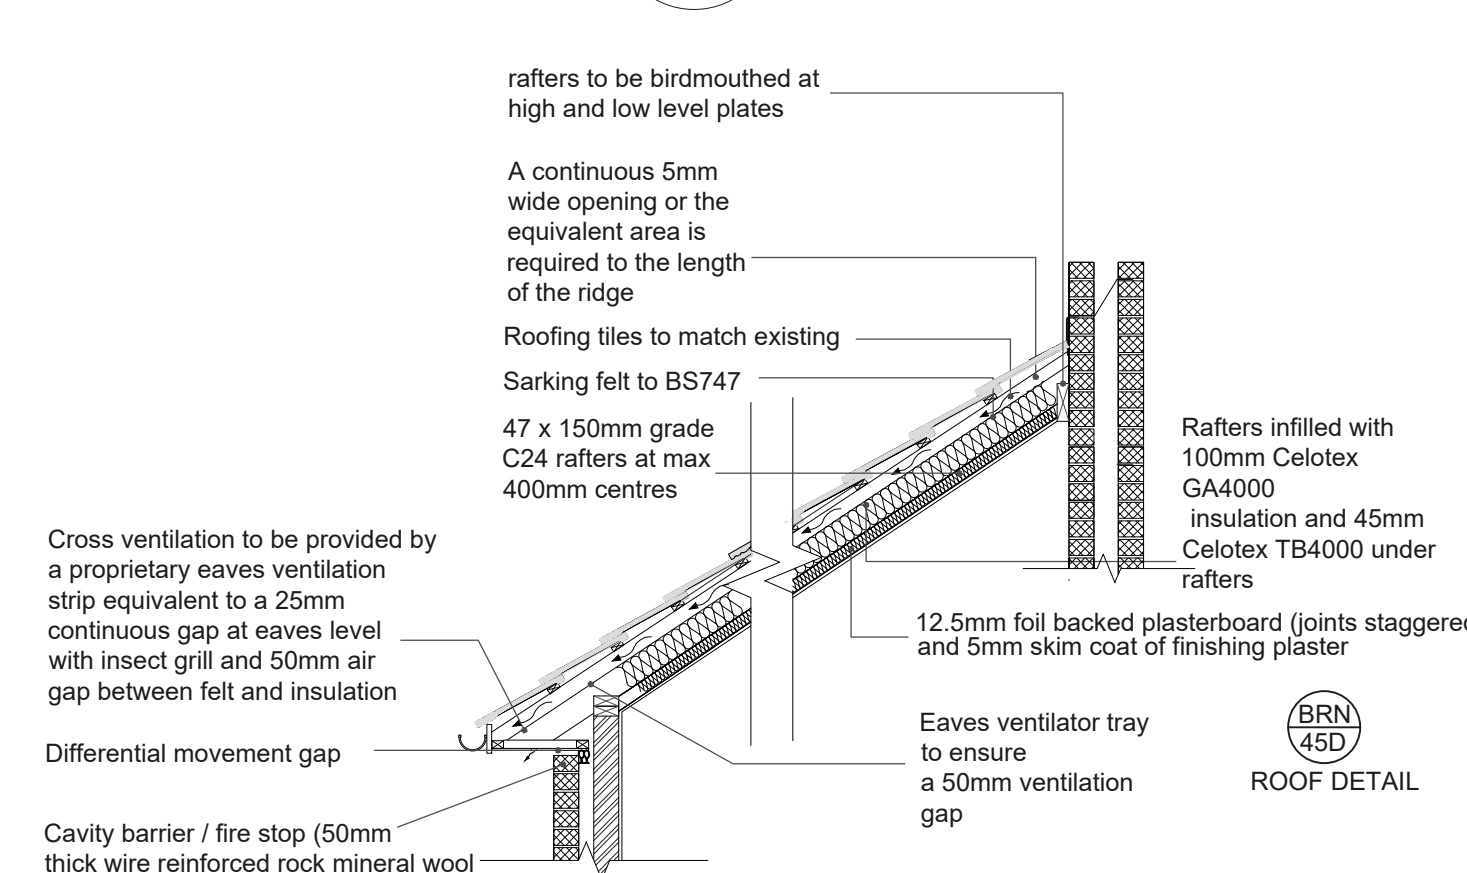

17 PROPOSED ROOF SECTIONS
1:30

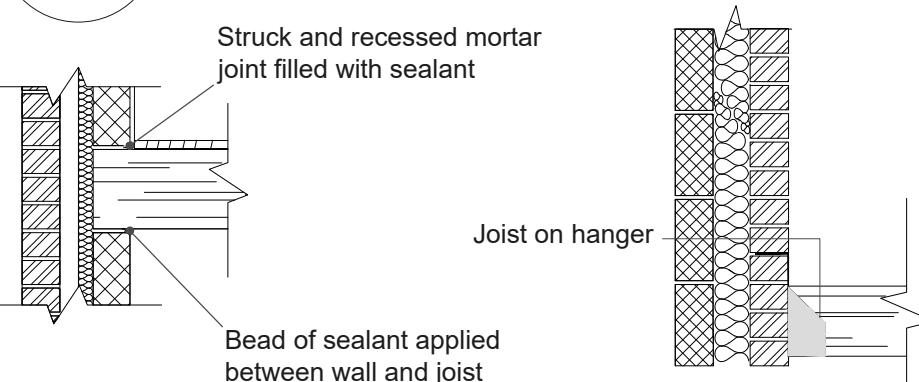

18 PROPOSED JOIST DETAIL
1:20


NOTE:
DRAWING: POOLE_01A TO BE USED IN CONJUNCTION WITH ASSOCIATED BUILDING REGULATIONS NOTES POOLE /BRN.
DIRECTIONAL NORTH ARROW SHOWN ON BLOCK & LOCATION PLANS POOLE /BLP.

DETAILS AND DIMENSIONS OF ALL LEVELS OF PROPOSED PLANS TO BE CHECKED ON SITE BY APPOINTED CONTRACTOR PRIOR TO ANY COMMENCEMENT/ORDERING OF MATERIALS OF WORK, ANY QUERIES, VARIATIONS OR DISCREPANCIES DIRECTED TO CLIENT - DM DESIGNS ACCEPTS NO RESPONSIBILITY IN ANY PART ON DRAWINGS UNLESS OTHERWISE AGREED PRIOR.

BRN 1 DENOTES ATTACHED BUILDING REGULATION NOTES
DENOTES ITEM No.

MODIFICATIONS	ISSUE:
AMENDED ROOFLIGHTS	09.04.2019 - B
DOUBLE STOREY SIDE EXTENSION & SINGLE STOREY REAR EXTENSION	

Mr & Mrs Poole, 12 Roundway, Waterloo, PO7 7QA

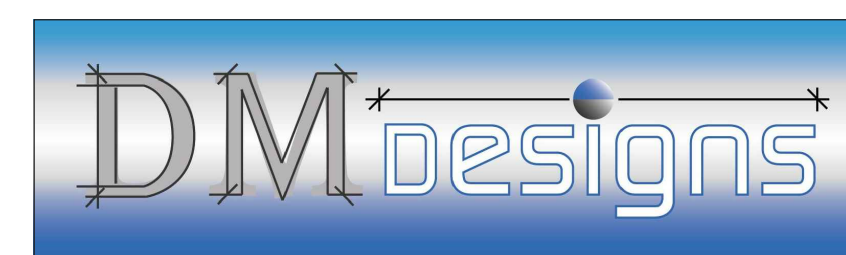

DRAWING NO:	POOLE 01A	1 OF 1
SCALE:		VARIES:
DATE:	18.03.2019	
REVISION:	B	A0