


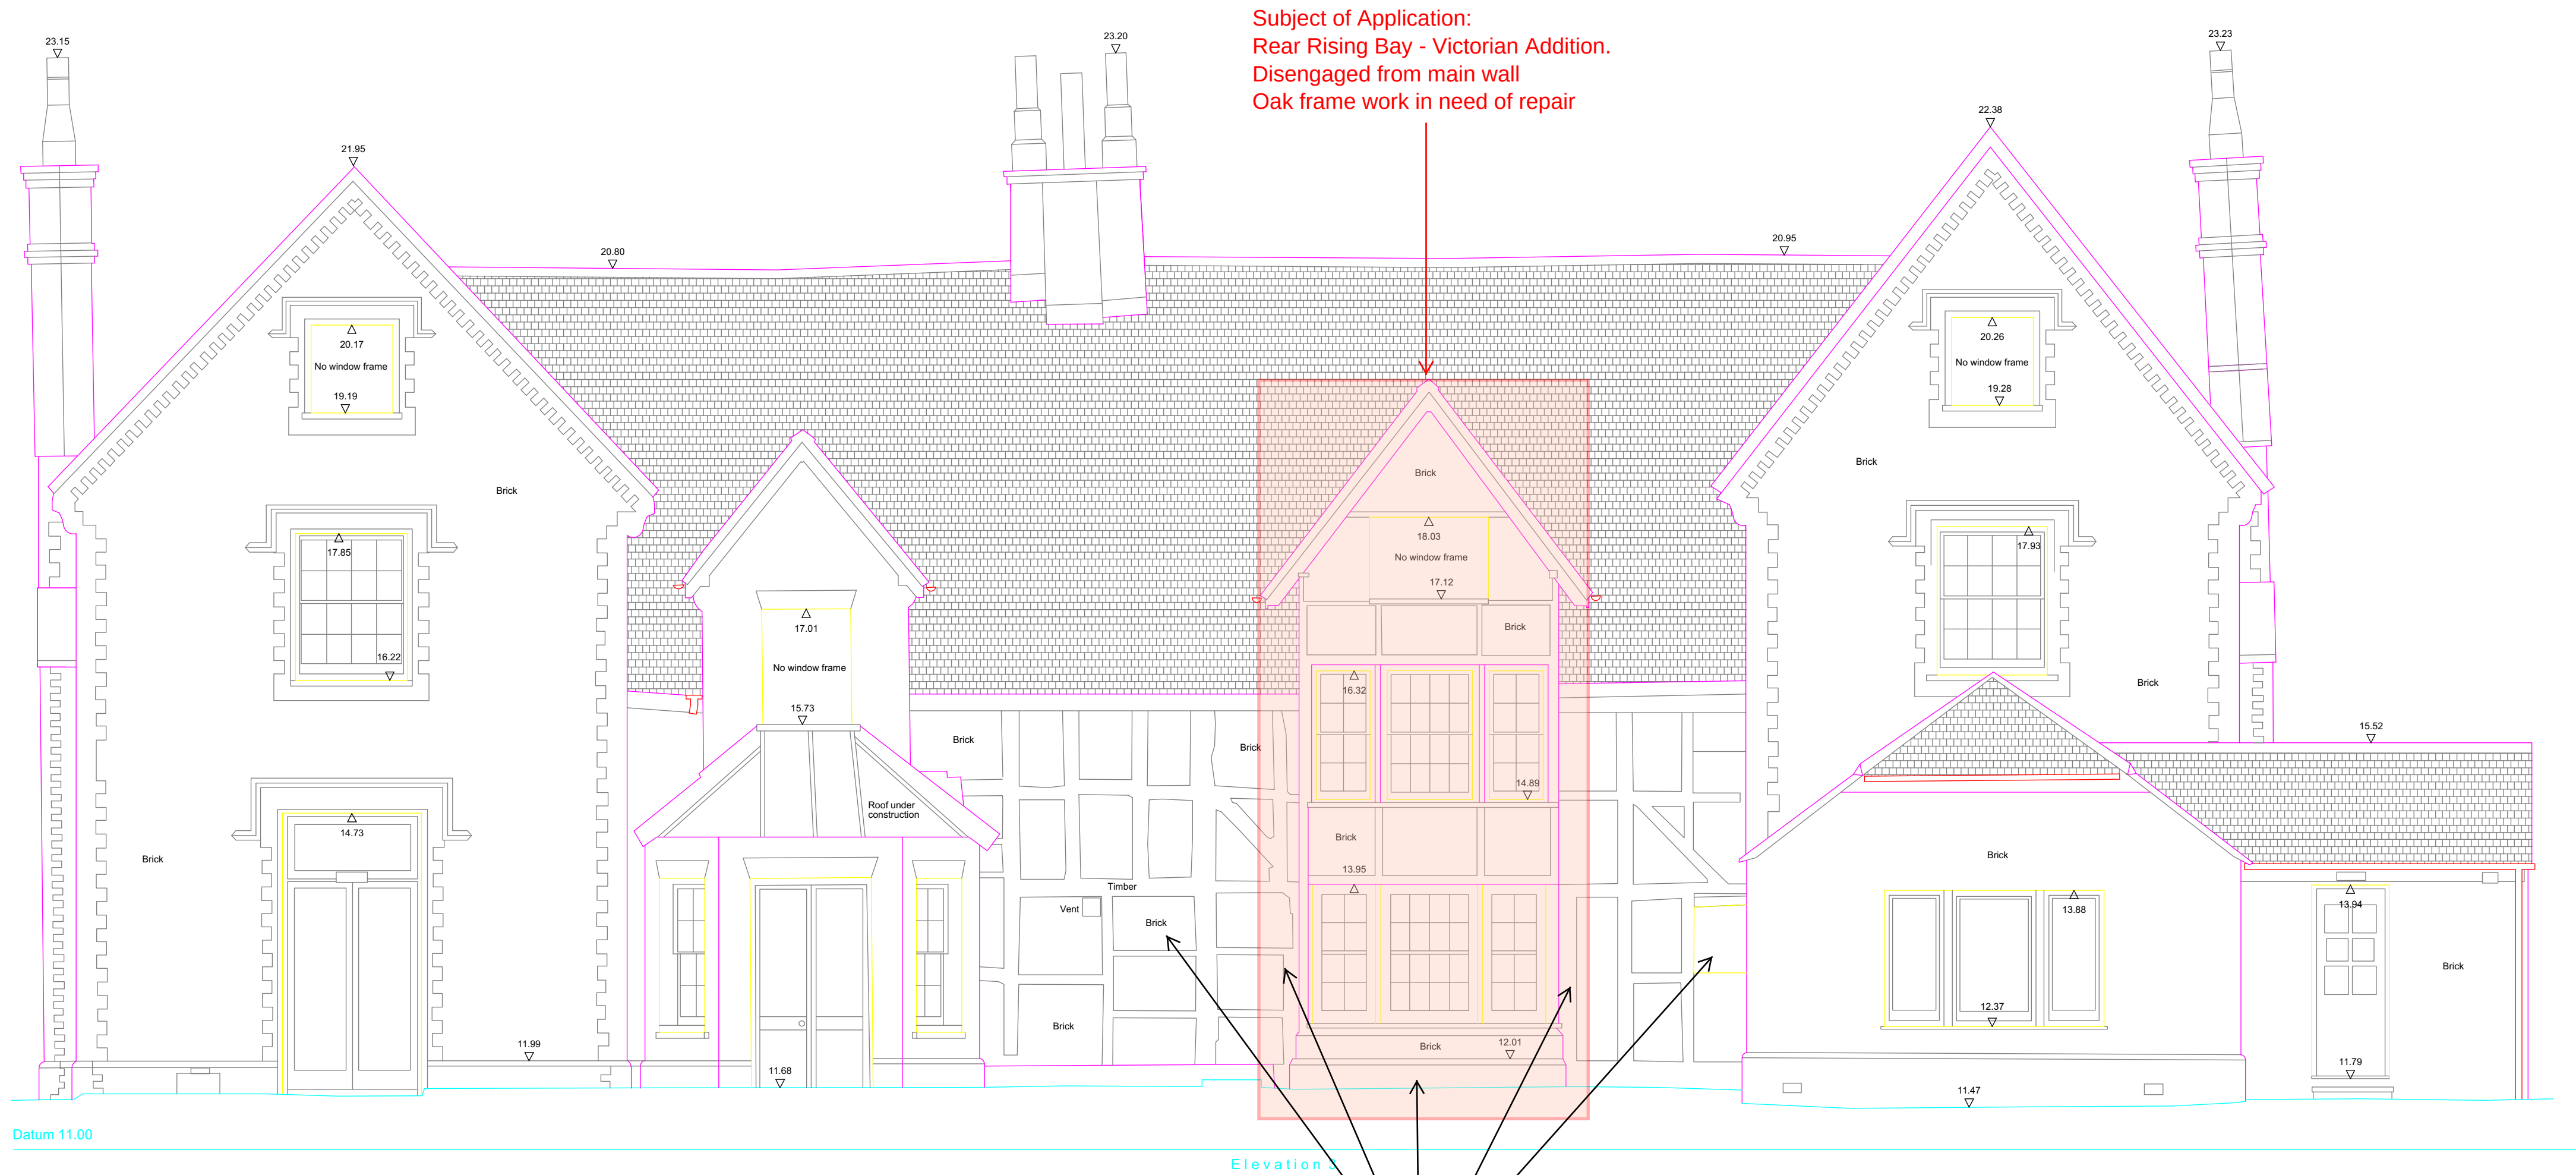

Subject of Application:
Rear Rising Bay - Victorian Addition.
Disengaged from main wall
Oak frame work in need of repair

See Drg DWG-21909-02
Submitted under ref
APP_19_00416 due to be
determined 10.06/2019:
Notes EE.01, EE.02, EE03,
EE.04, EE.08, EE.09, EE.10,
EE.11, EE.12, EE.13, EE.14,
EE.16.
The details refer to works that
are partially related to the work
to and around the bay.

- Notes**
- The survey was carried out in December 2018.
 - Grid and levels based OS national grid. Obtained through GPS observation.
 - All values are displayed in metres.

Survey Key

BH	FLOOR TO BEAM HEIGHT
BL	UNDERSIDE OF BEAM LEVEL
C	CILL LEVEL
C-H	CILL TO HEAD HEIGHT
CL	COVER LEVEL
COL	COLUMN
CT	CEILING TYPE
DH	DOOR HEAD HEIGHT
F-G	FLOOR TO CILL HEIGHT
+FL	FLOOR LEVEL
FT	FLOOR TYPE
GV	GAS VALVE
GY	GULLY
H	HEAD LEVEL
MH	MANHOLE COVER
RAD	RADIATOR
RS	ROLLER SHUTTER
RWP	RAIN WATER PIPE
S/C	SLOPED CEILING
SCL	SLOPED CEILING LEVEL
+SF	SOFFIT LEVEL
SP	SIGN POST
SV	STOP VALVE
TP	TACTILE PAVING
T/R	TOWEL RAIL
TW	TOP OF WALL LEVEL
(2.35)	CEILING HEIGHT
(2.35)	FALSE CEILING HEIGHT
—	SLIDING DOOR

ISSUE/ REVISION

Rev	Date	Status/ Amendment	Drawn	Checked

Scale Bar

1:200 0	2m	4m	6m	8m	10m	12m	14m	16m	18m	20m
1:100 0	1m	2m	3m	4m	5m	6m	7m	8m	9m	10m
1:50 0	1m	2m	3m	4m	5m	6m	7m	8m	9m	10m
1:500 0	10m	20m	30m	40m	50m	60m	70m	80m	90m	100m

For reference only. Do not scale off this drawing

BES
GEOMATICS

T: 01525 300721 E: info@besgeo.co.uk W: www.besgeo.co.uk

Client:

Project: **The Manor House, Bedhampton.**

Title: **East Elevations**

Sheet Number:

Status: **Draft** Checked: **BS**

Drawn: **CE** Date: **23/01/2019** Scale: **1:50 @A1**

Project No: **BES18190** Drg No: **5** Rev: **B**