



REV	DATE	CHANGED	BY	CHKD	FOR
A	10.01.18	FINAL ISSUE	AC	PM	COMING
B	20.01.18	CONTRACTS DETACHED	PM	PM	PLANNING
C	10.01.18	PLANS & ELEVATIONS SIGNED	PM	TI	PLANNING
D	12.12.18	PLANNER COMMENT	PM	TI	PLANNING

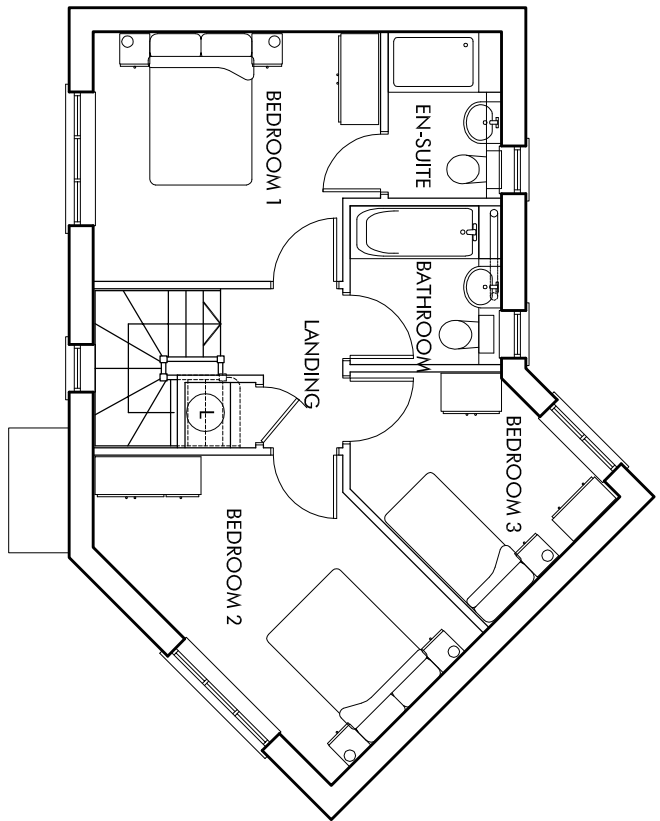


FIRST FLOOR

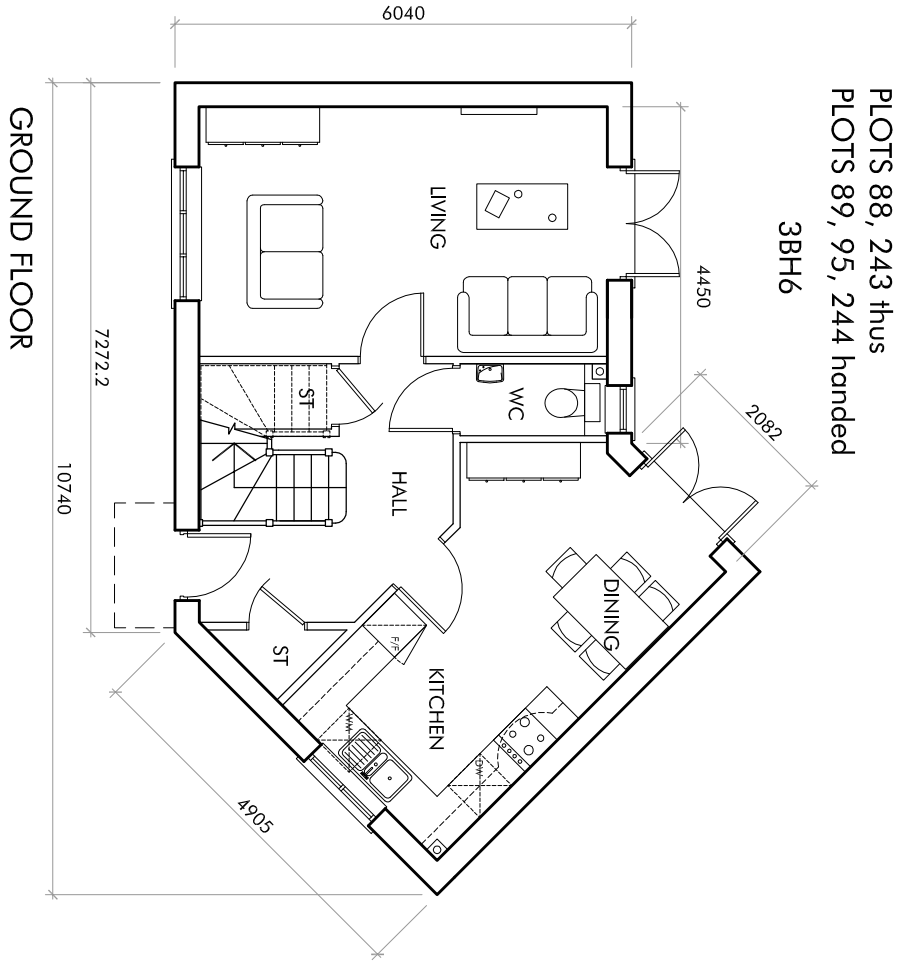


GROUND FLOOR

PLOTS 88, 243
38H6

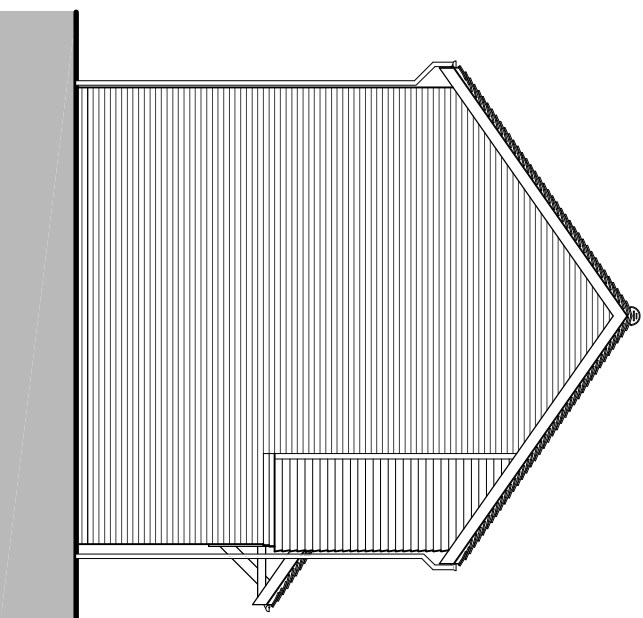


SIDE ELEVATION - D

PLOTS 89, 244
38H6

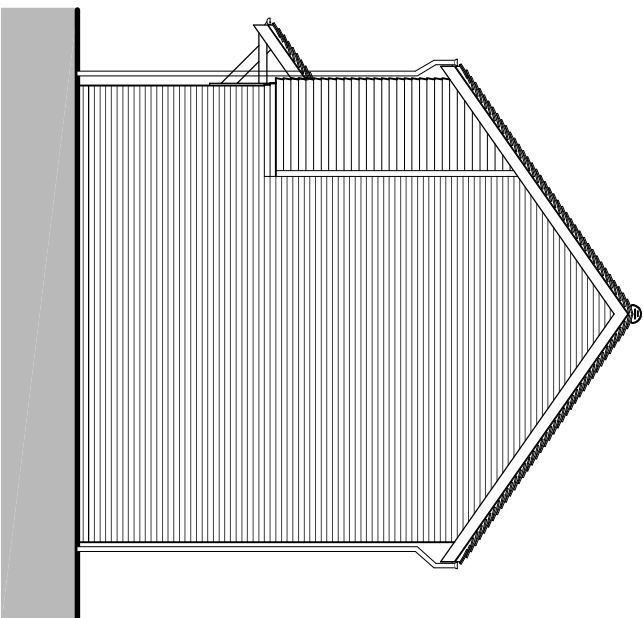


SIDE ELEVATION - B

PLOTS 88, 243 thus
PLOTS 89, 244 handed
38H6

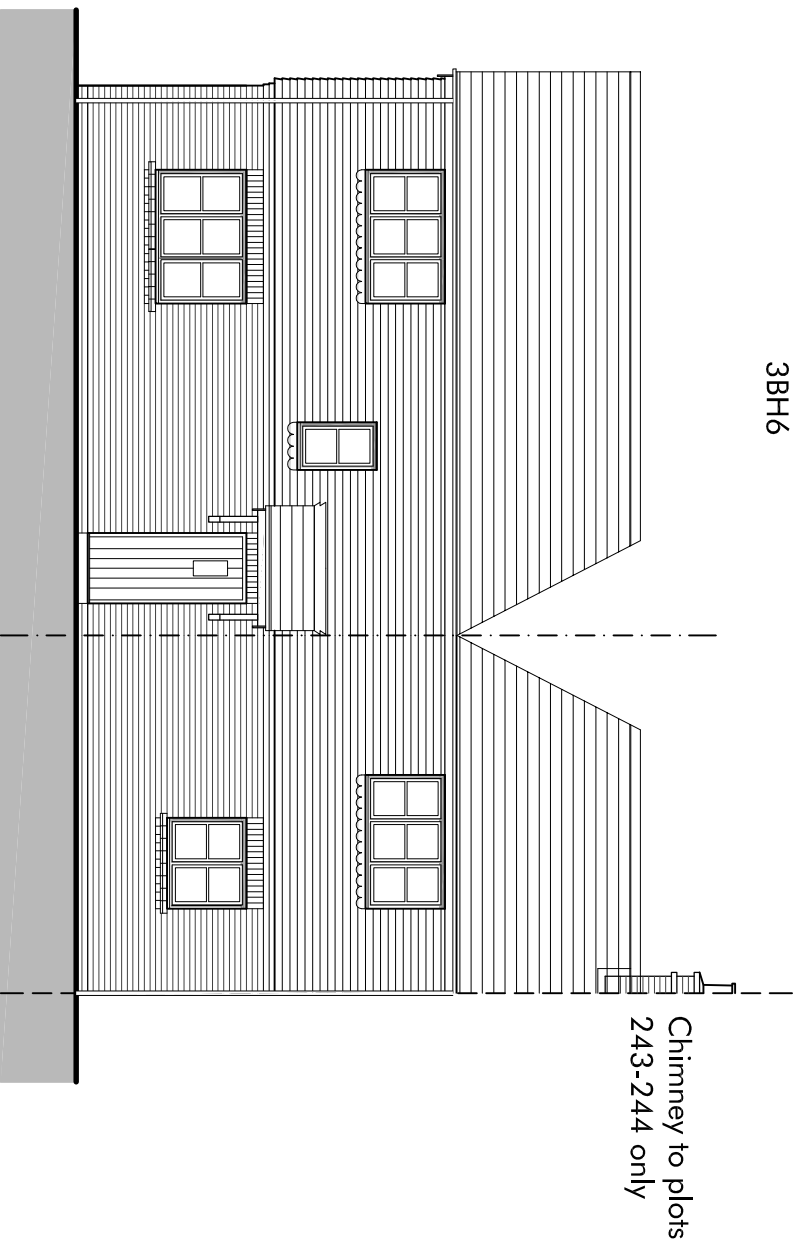


FRONT ELEVATION - A

PLOTS 88, 243 thus
PLOTS 89, 95, 244 handed
38H6

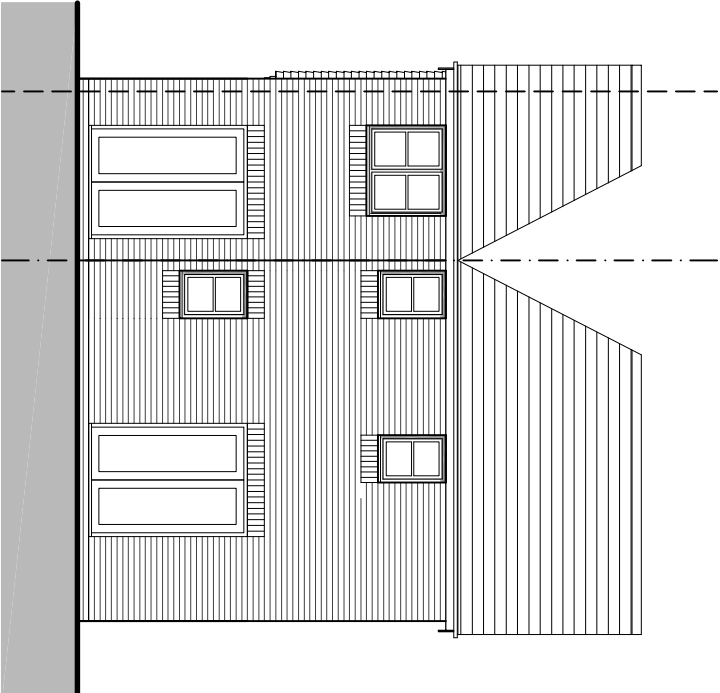

REAR ELEVATION - C


PLOTS 88, 243
38H6

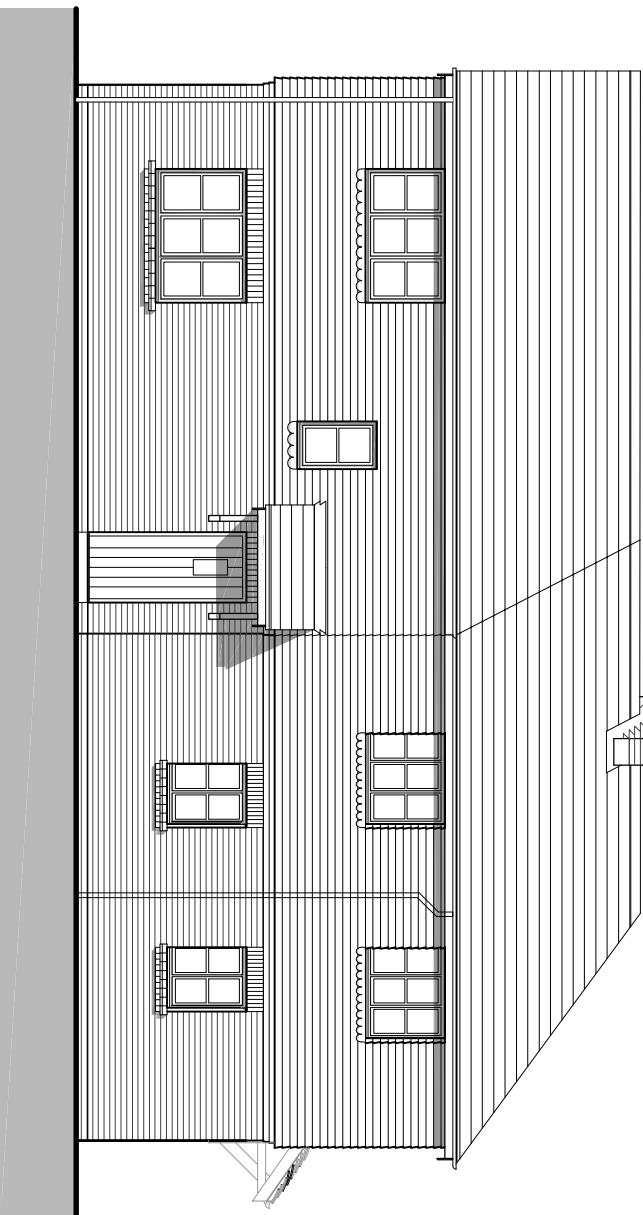

TRUE FRONT ELEVATION - E

PLOTS 89, 244
38H6-h
Chimney to plots
243-244 only

PLOT 95
38H6

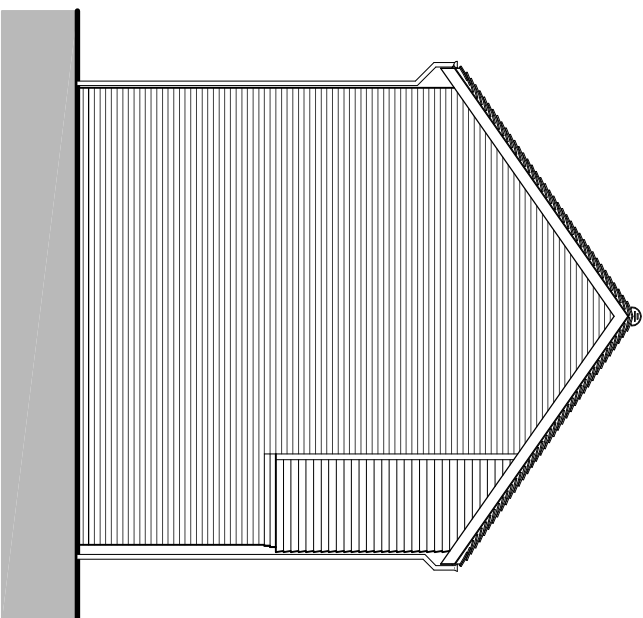

SIDE ELEVATION - F

PLOT No	UNIT TYPE	AREA sq.m	AREA sq.ft
88, 243	38H6	91.26	1100
89, 244	38H6-h	91.26	1100

OMEGA
PARTNERSHIP

Omega Partnership Limited, Architects and Urban Designers
Unit 6, AC Court, High Street, Thames Ditton, Surrey, KT7 0SR
T: 01372 570 313 W: www.omegapartnership.co.uk

client
LINDEN HOMES & WATES DEVELOPMENTS

project
**WOODCROFT FARM, HAVANT
PHASE 2B (RESIDENTIAL PHASE 1B)
description
HOUSE TYPE 38H6,
PLOTS 88-89, 95, 243-244
FLOOR PLANS & ELEVATIONS**

project number	drawing number	revision
----------------	----------------	----------

2740

A-3205


D

scale

1:100 @ A1
1:200 @ A3

date
AUGUST 2018

status
PLANNING

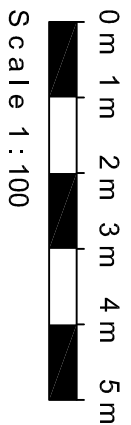

Scale 1 : 100

2740-A-3205-D