



THIS DRAWING IS THE PROPERTY OF STEPHEN BROMLEY ASSOCIATES
AND MUST NOT BE REPRODUCED IN ANY FORM OR BY ANY MEANS
WITHOUT THE WRITTEN PERMISSION OF STEPHEN BROMLEY ASSOCIATES
ALL DIMENSIONS TO BE CHECKED ON SITE PRIOR TO COMMENCEMENT
OF ANY CONSTRUCTION WORK AND STEPHEN BROMLEY ASSOCIATES
DO NOT TAKE ANY RESPONSIBILITY FOR ANY WORK DONE THEREAFTER
DEVELOPED AND CERTIFIED TO COMPLY BY THE RELEVANT BUILDING CONTROL

0 1 2 3 4 5 6 7 8 9 10m

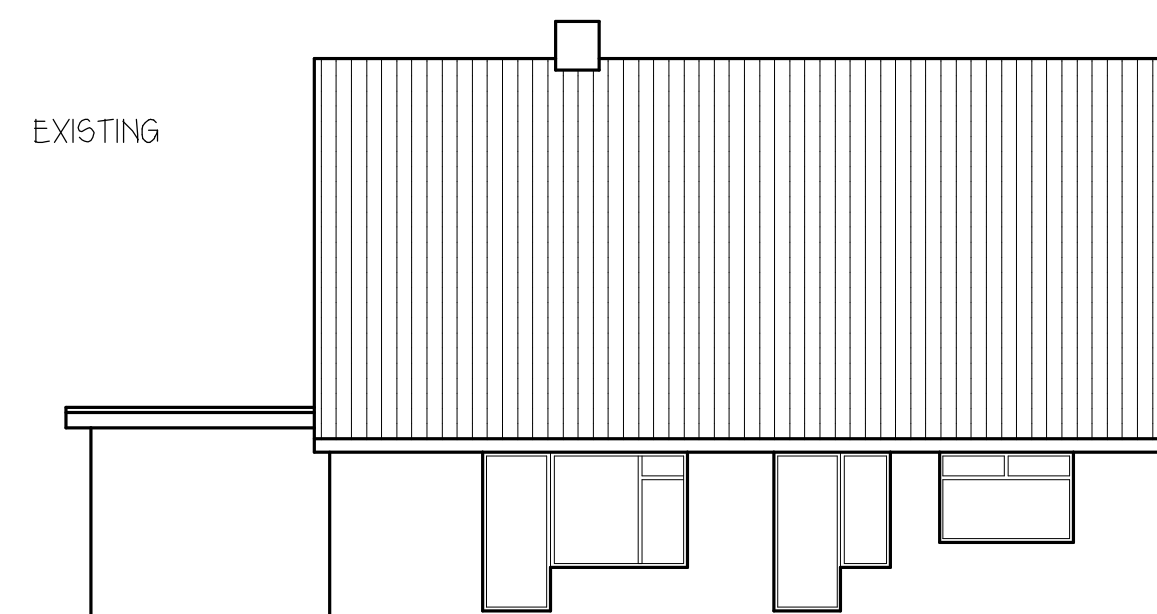


EXISTING

SIDE ELEVATION
NORTH ELEVATION

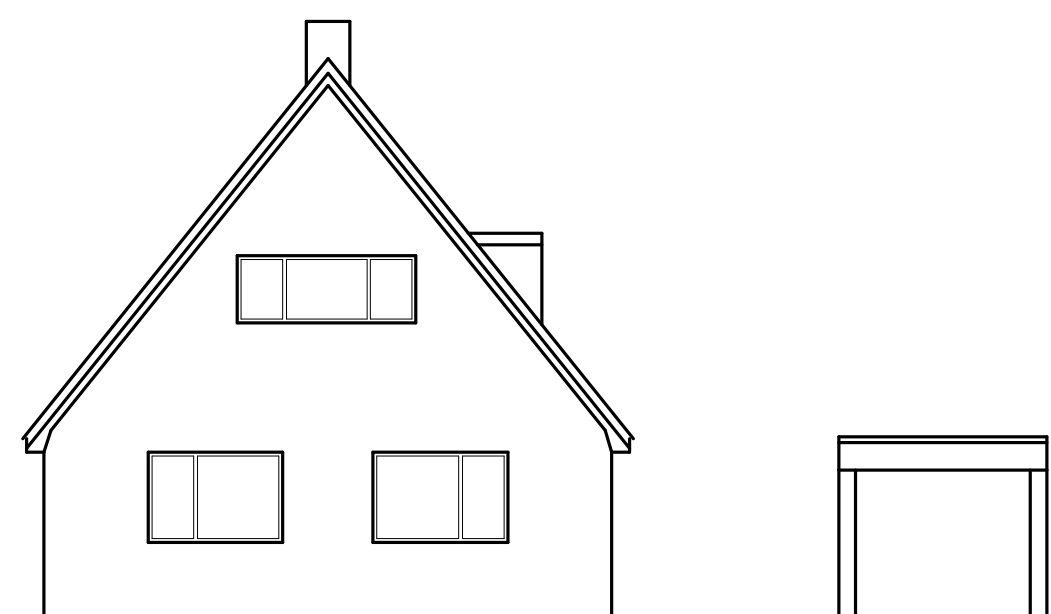


FRONT ELEVATION
WEST ELEVATION

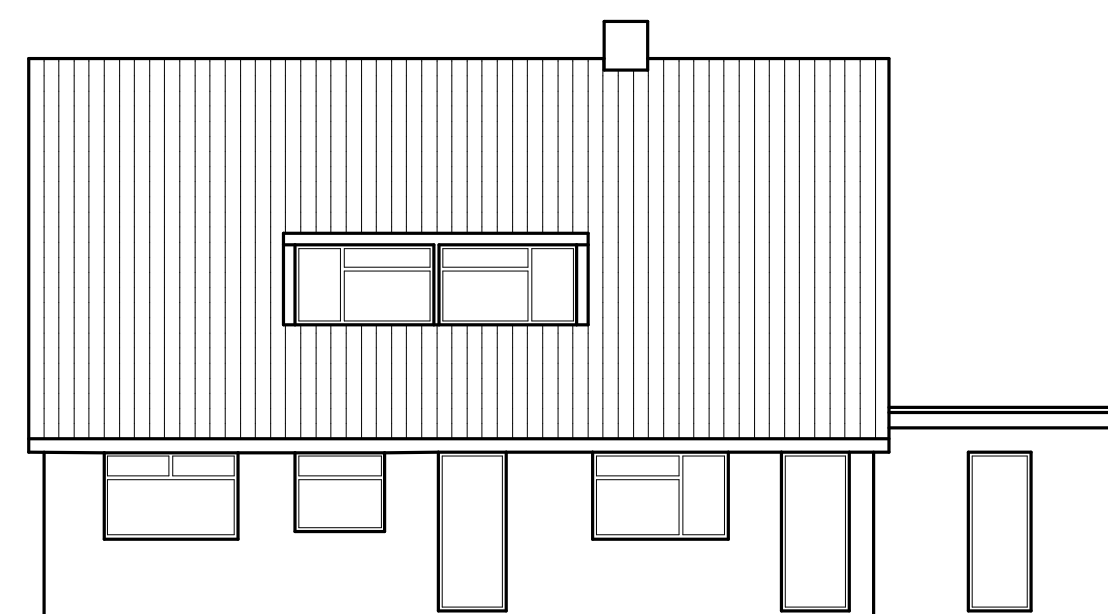


SIDE ELEVATION
SOUTH ELEVATION




REAR ELEVATION
EAST ELEVATION

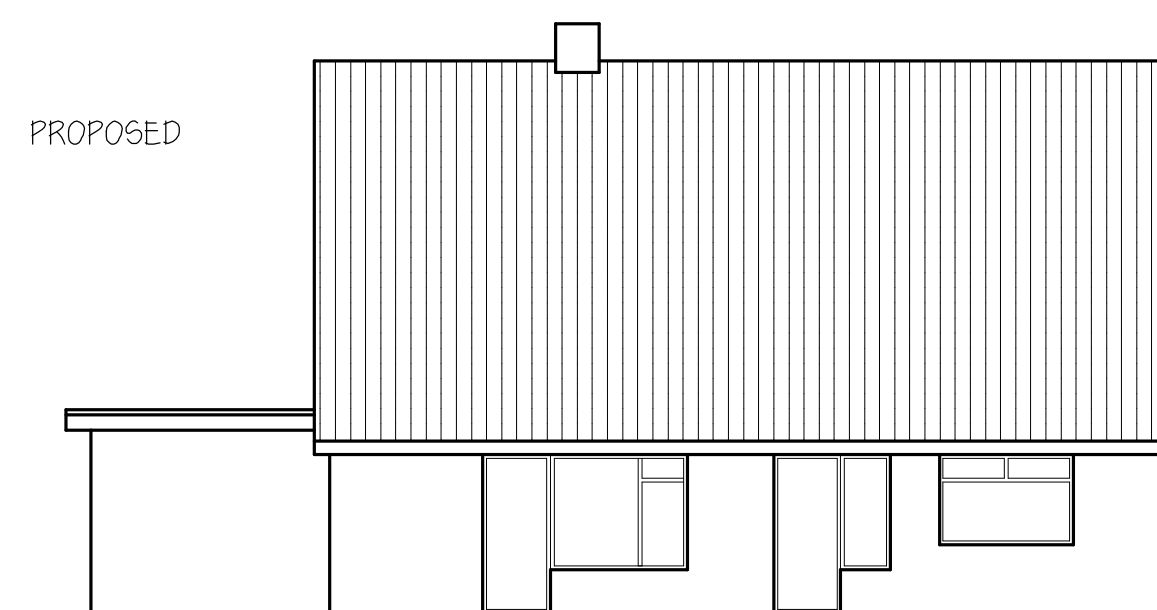

PROPOSED

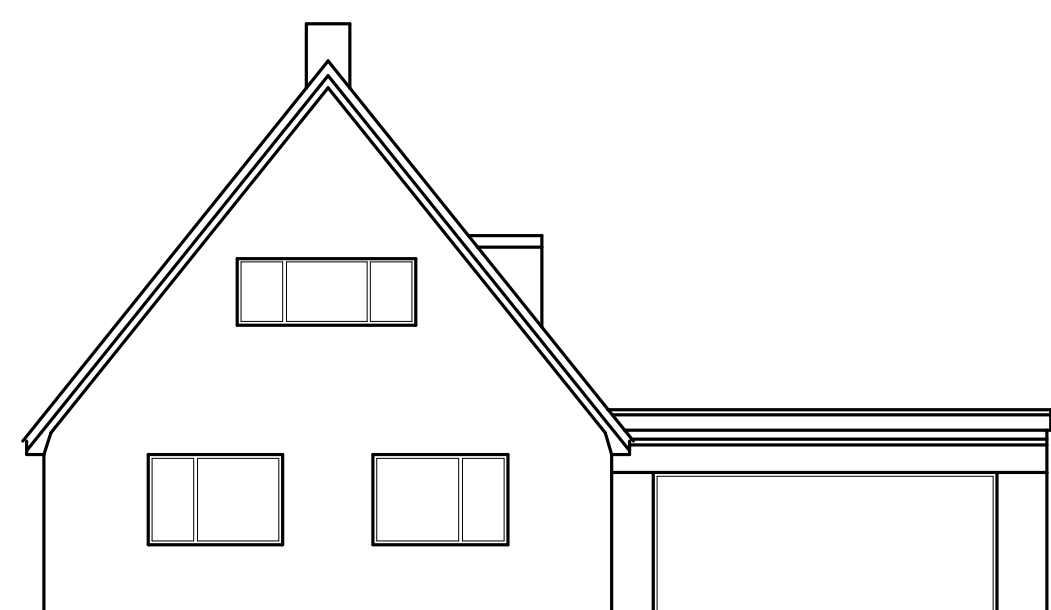

FRONT ELEVATION
WEST ELEVATION

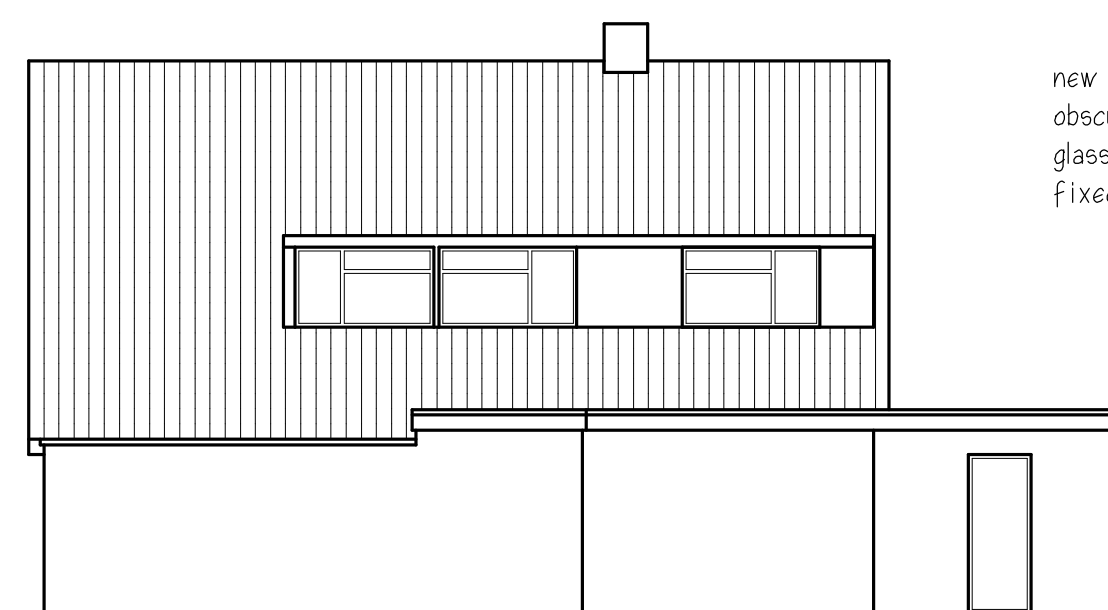

new window to extended dormer
obscure glazed to Pilkingtons
glass level 4 or greater and
fixed shut to 1.7m above floor level.


SIDE ELEVATION
SOUTH ELEVATION



REAR ELEVATION
EAST ELEVATION


0 1 2 3 4 5 6 7 8 9 10m

PROPOSED


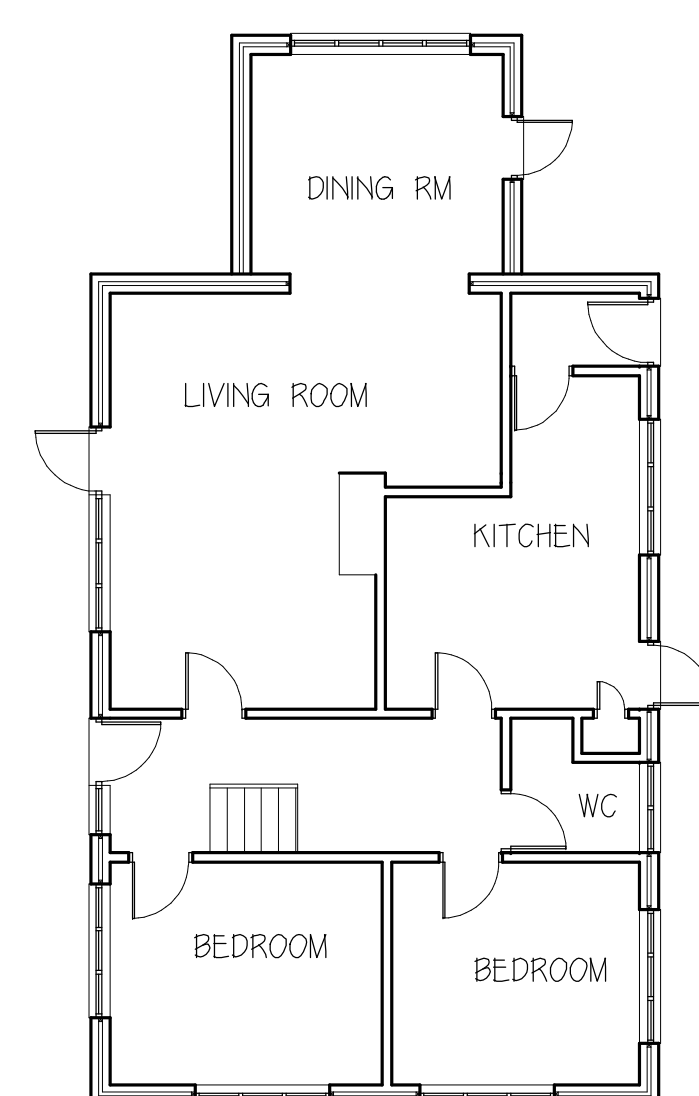


GROUND FLOOR PLAN

EXISTING

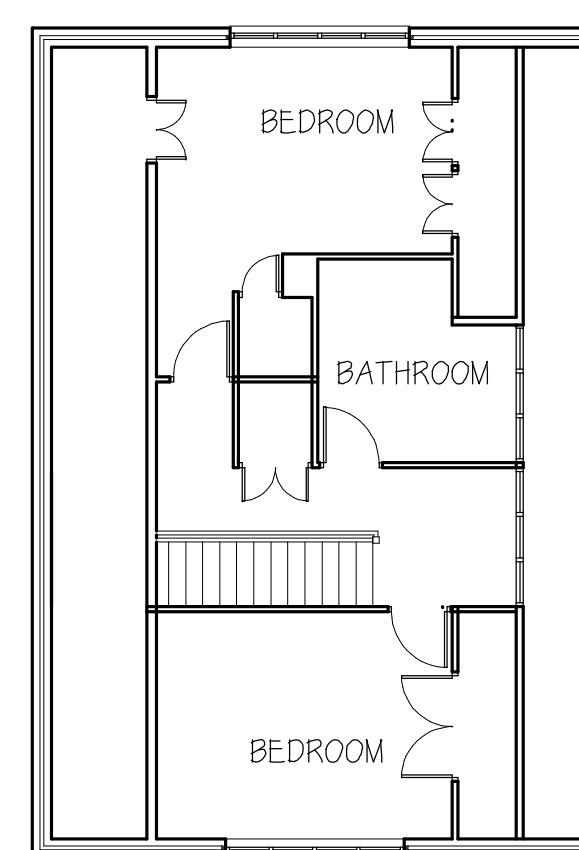

FIRST FLOOR PLAN

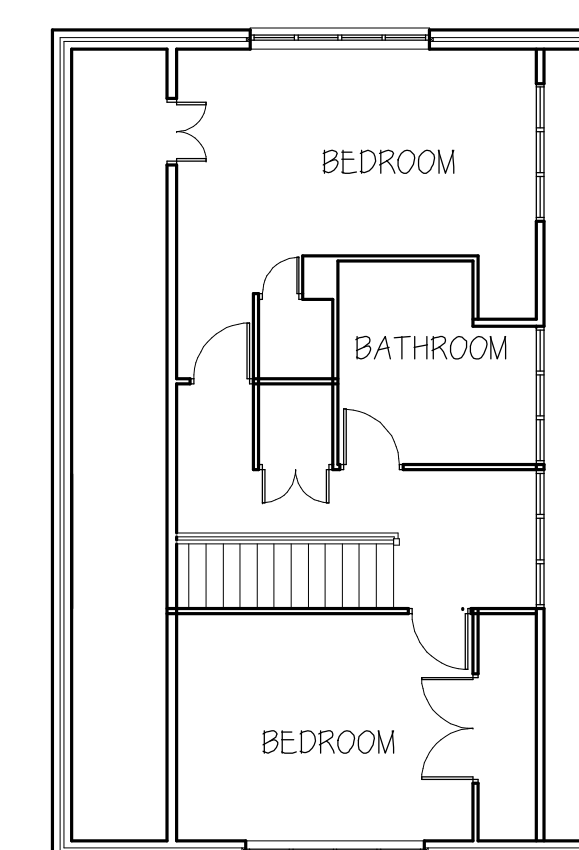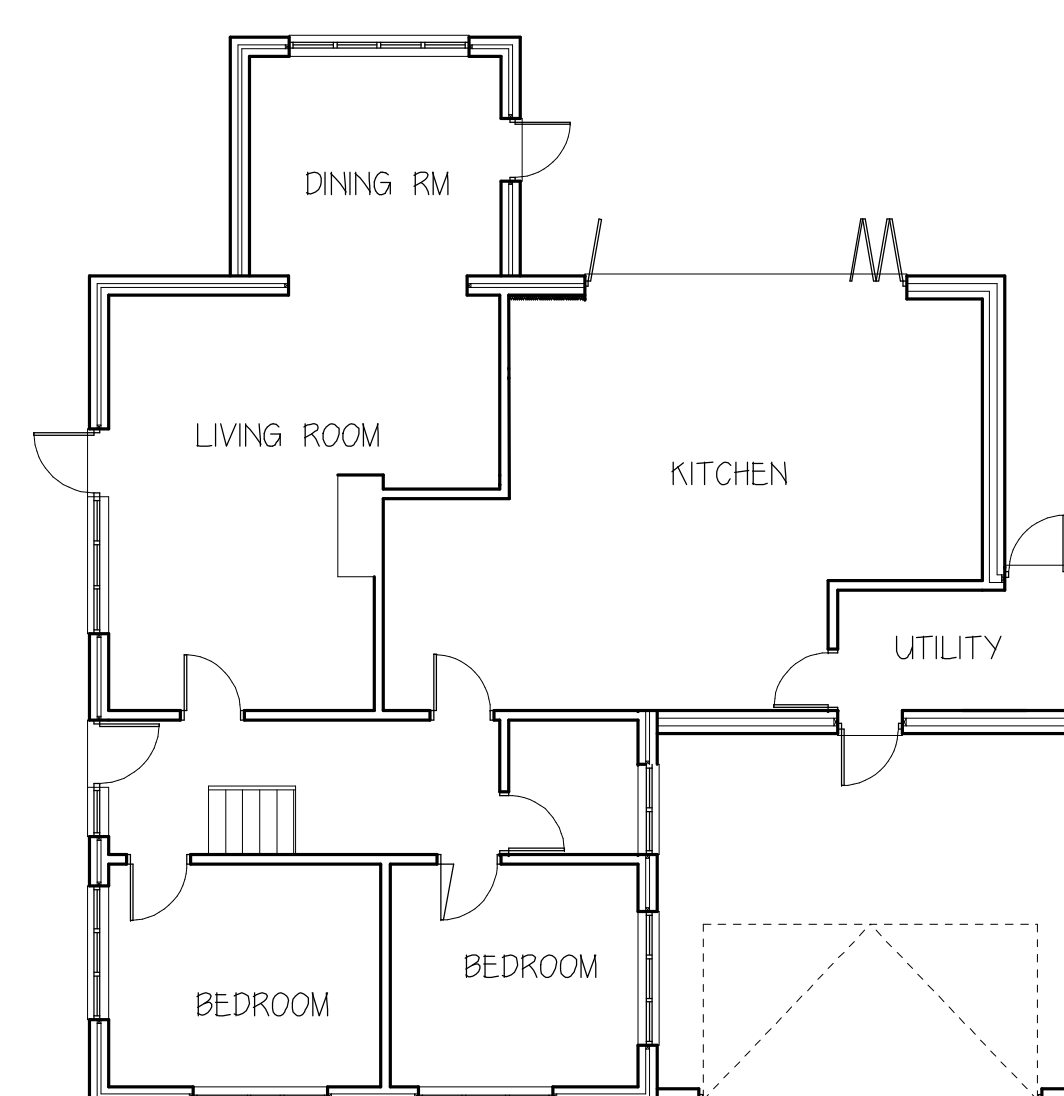

STEPHEN BROMLEY ASSOCIATES
5 WEST ST SHOREHAM BY SEA
WEST SUSSEX

PROPOSED EXTENSIONS

AT SCALE 1:100

15 CHRISTOPHER WAY
EMSWORTH

Drawing no 11470-1a

0 1 2 3 4 5 6 7 8 9 10m